




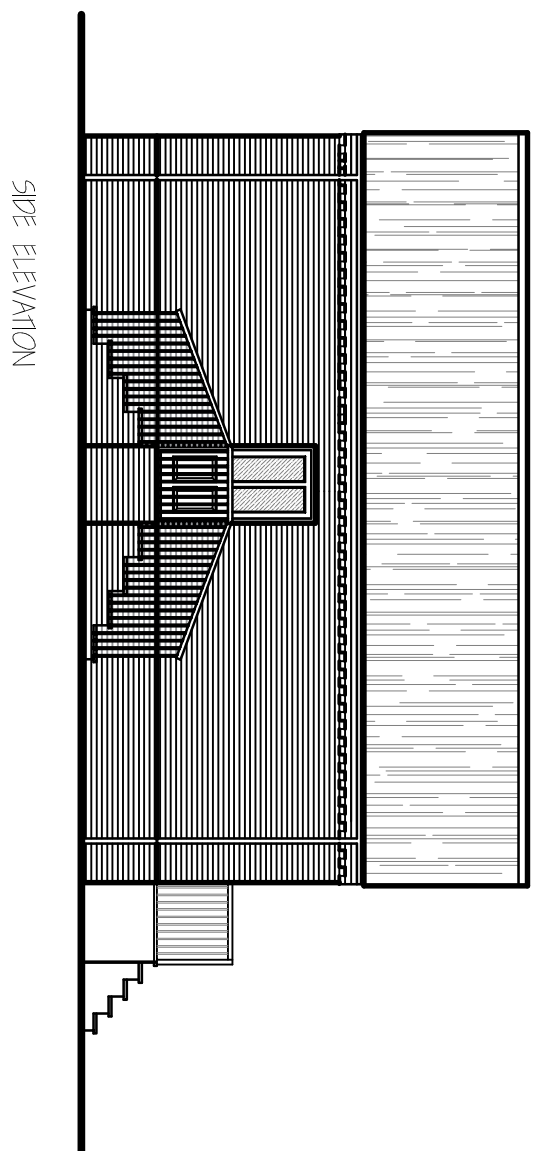



SIDE ELEVATION

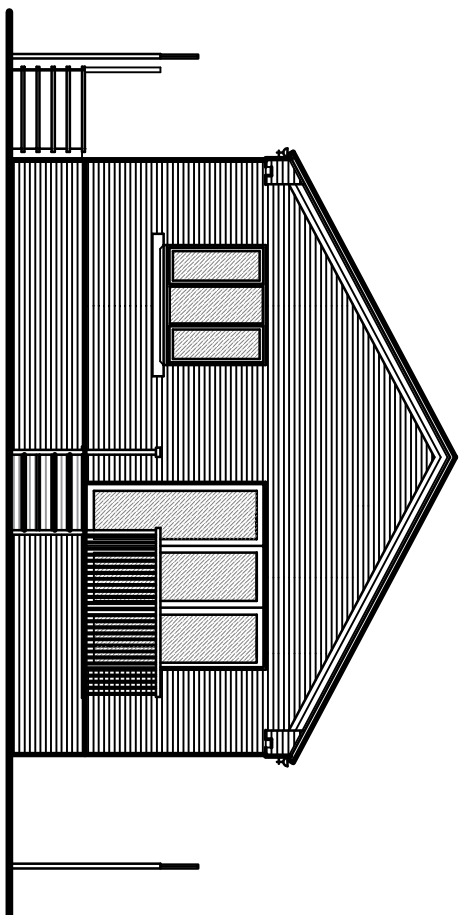

REAR ELEVATION

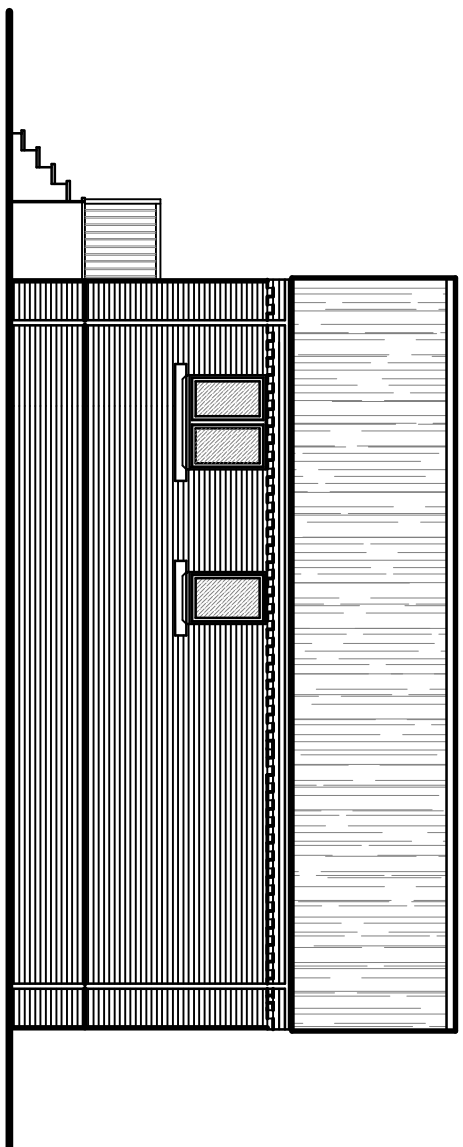


SIDE ELEVATION

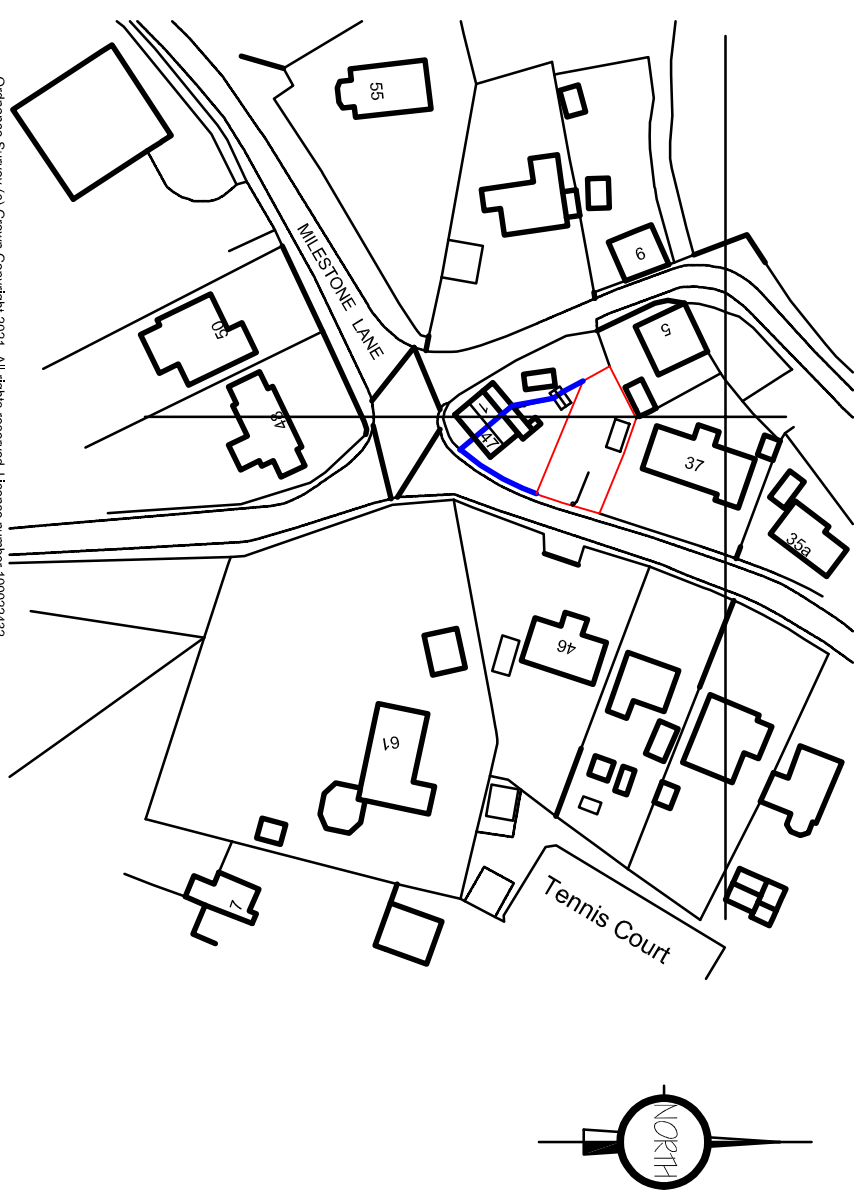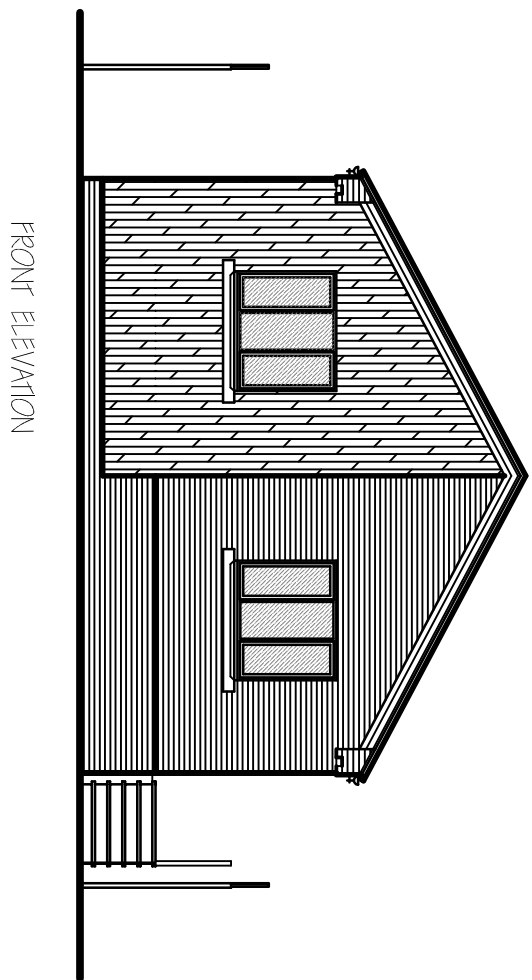LOCATION PLAN.  
1/1250.


FRONT ELEVATION

- A - 2.0 Meter High Close Boarded Fence with 50.0cm High Rails
  - B - 5.0 METER PITCH (OR THE PENDULA) FEATHERED - 15cm to 15cm WITH A TERMINAL SHOOT AND LATERAL SHOOTS
  - C - EXISTING FENCE TO BE RETAINED.
  - D - GRAVEL DRIVE.
  - E - GRASS/PEBBLY AREA
- \* Existing Im high close boarded fence.

At planting to be in accordance with BS 4123:1989, and amendment No. 1 (1991). All trees to be planted with minimum 0.6m plastic mulch and to be staked, tied and braced. 1/3 to 1/2 mass of root, free tree and shrub planting compost to be incorporated into backfill for each tree hole.

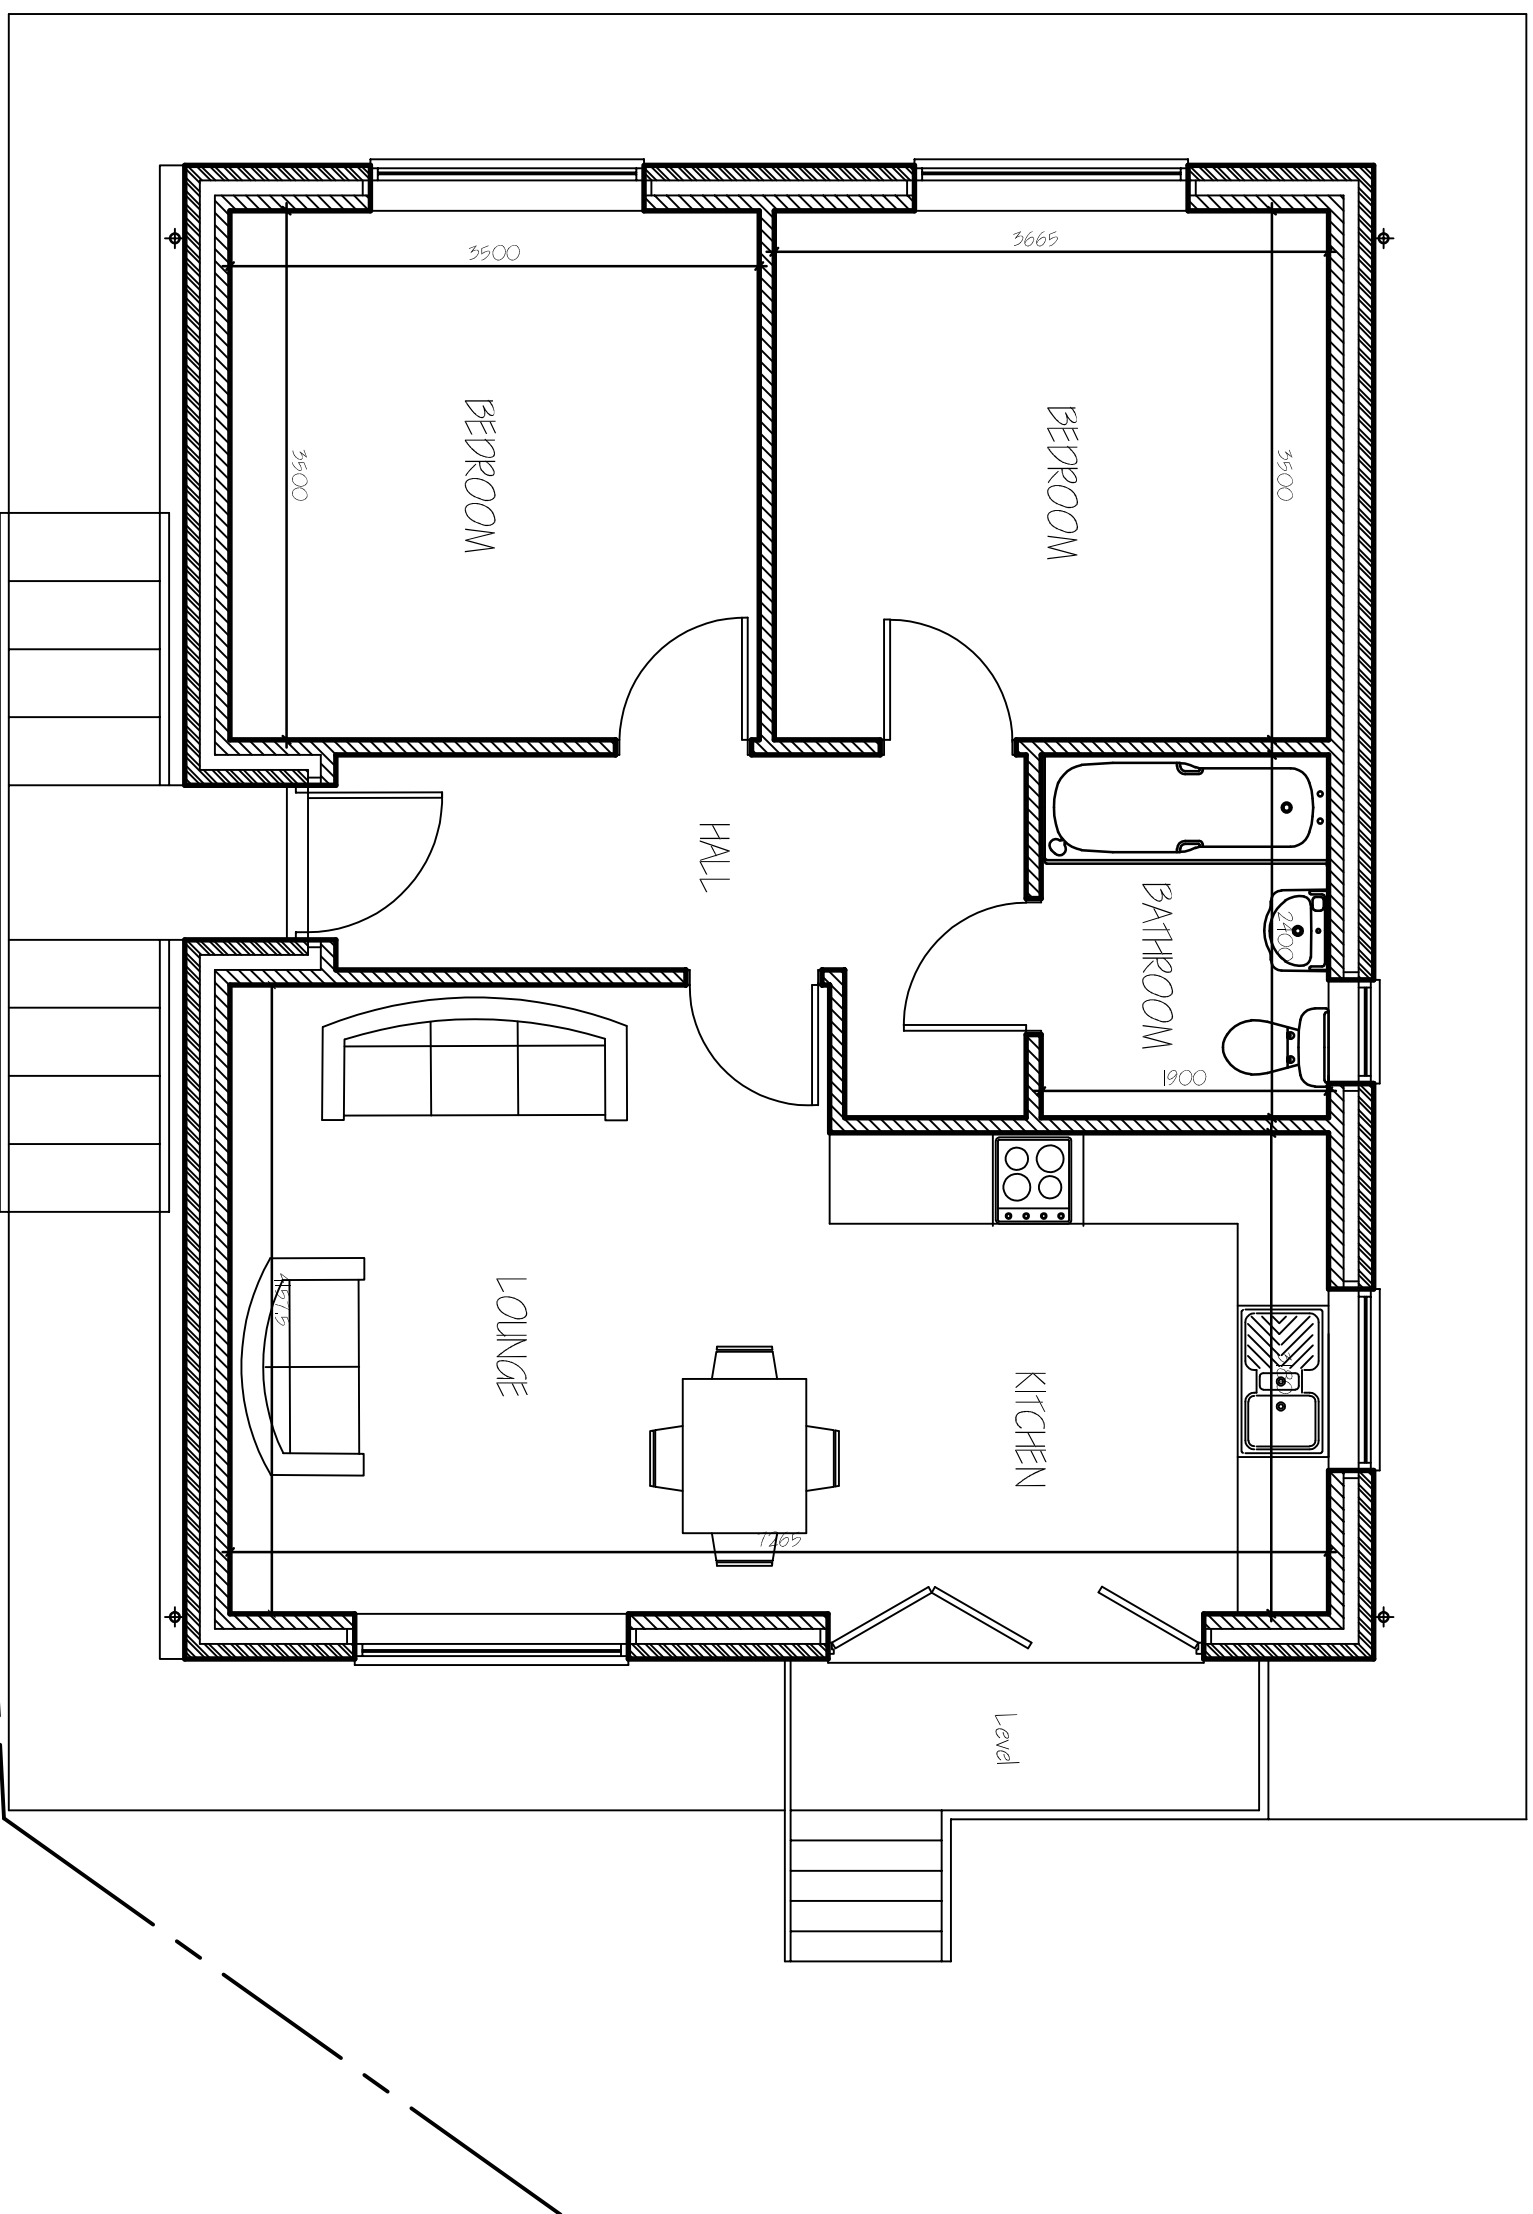

# FLOOR PLAN

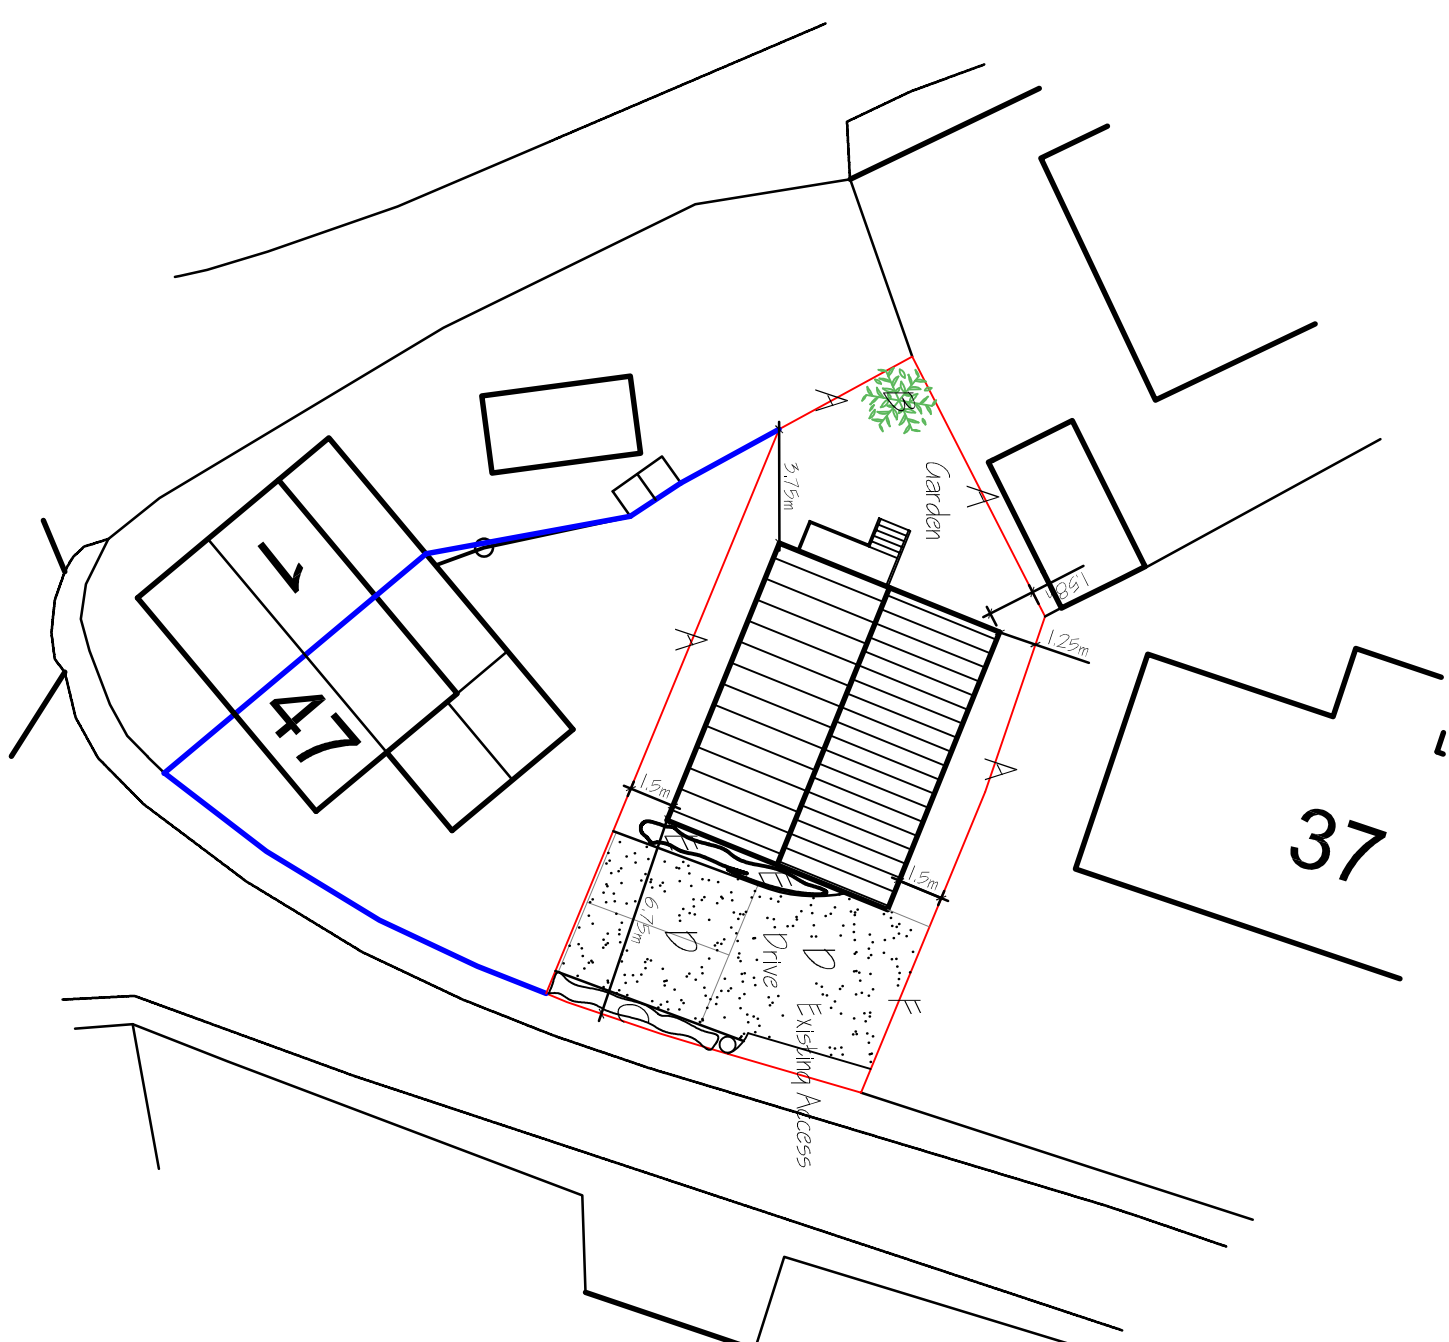

SITE PLAN.  
1/250.

|     |                  |         |  |
|-----|------------------|---------|--|
|     |                  |         |  |
|     |                  |         |  |
| 2   | FRONTBLAUZ MUEHM | AK 2022 |  |
| 3   | CHEN ALEXANDER   | AK 2022 |  |
| 4   | FRONTBLAUZ MUEHM | AK 2022 |  |
| ref | enbld            | date    |  |

**G. R. MERCHANT LTD.**  
LEUNG AMICE FWO  
ARCHITECTURAL, STRUCTURAL  
AND LAND DRAINAGE  
CONSULTANTS

4 Wrights Mews  
12A Park Road, Hobbeach,  
Spalding, Lincs. PE12 7EE  
Tel: 01406 480680  
Fax: 01406 425724  
E-Mail: gr\_merchant@btconnect.com

RESIDENTIAL DEVELOPMENT  
ADJ. 47 MILESTONE LANE  
PINCHBECK  
SPALDING, LINC'S, PE12 3XR

Client  
PN HOLDINGS LTD

Dra

FLOOR PLANS & ELEVATIONS  
SITE & LOCATION PLANS.

Job Ref.  
4014-22

| Date         | Drawn |
|--------------|-------|
| MARCH '2022. | SLD   |

1/50, 1/100, (unless otherwise stated)

**DO NOT SCALE FROM THIS DRAWING**

[illegible]