




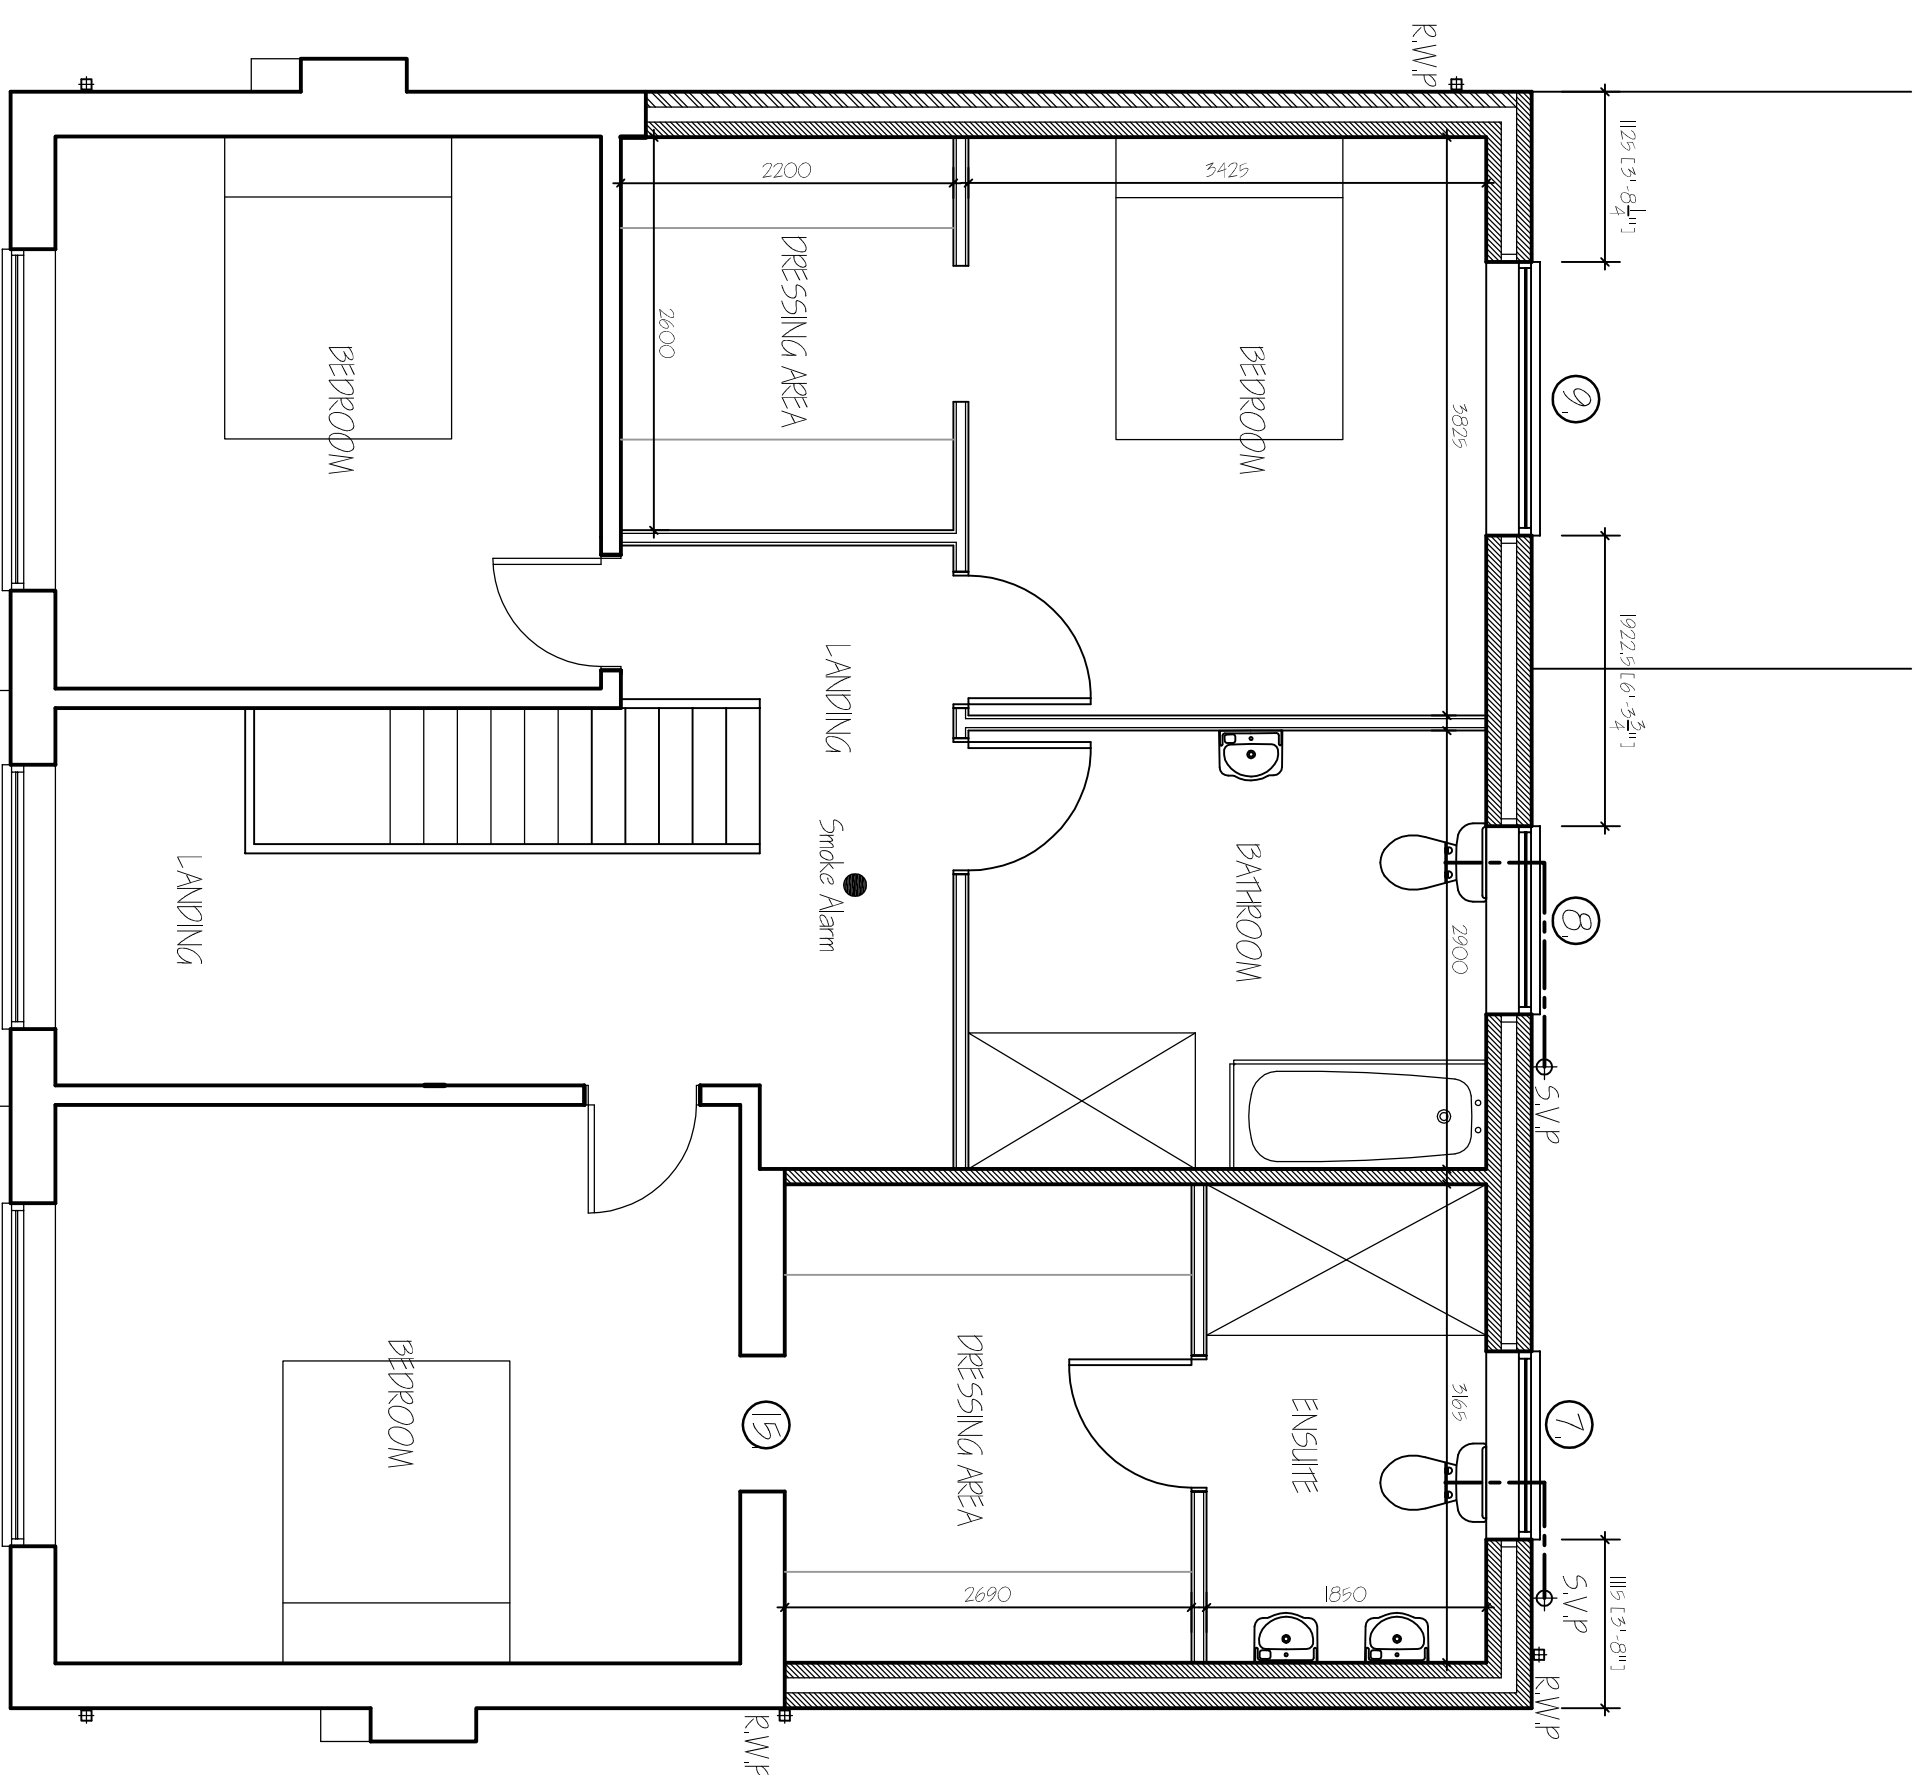


FIRST FLOOR PLAN

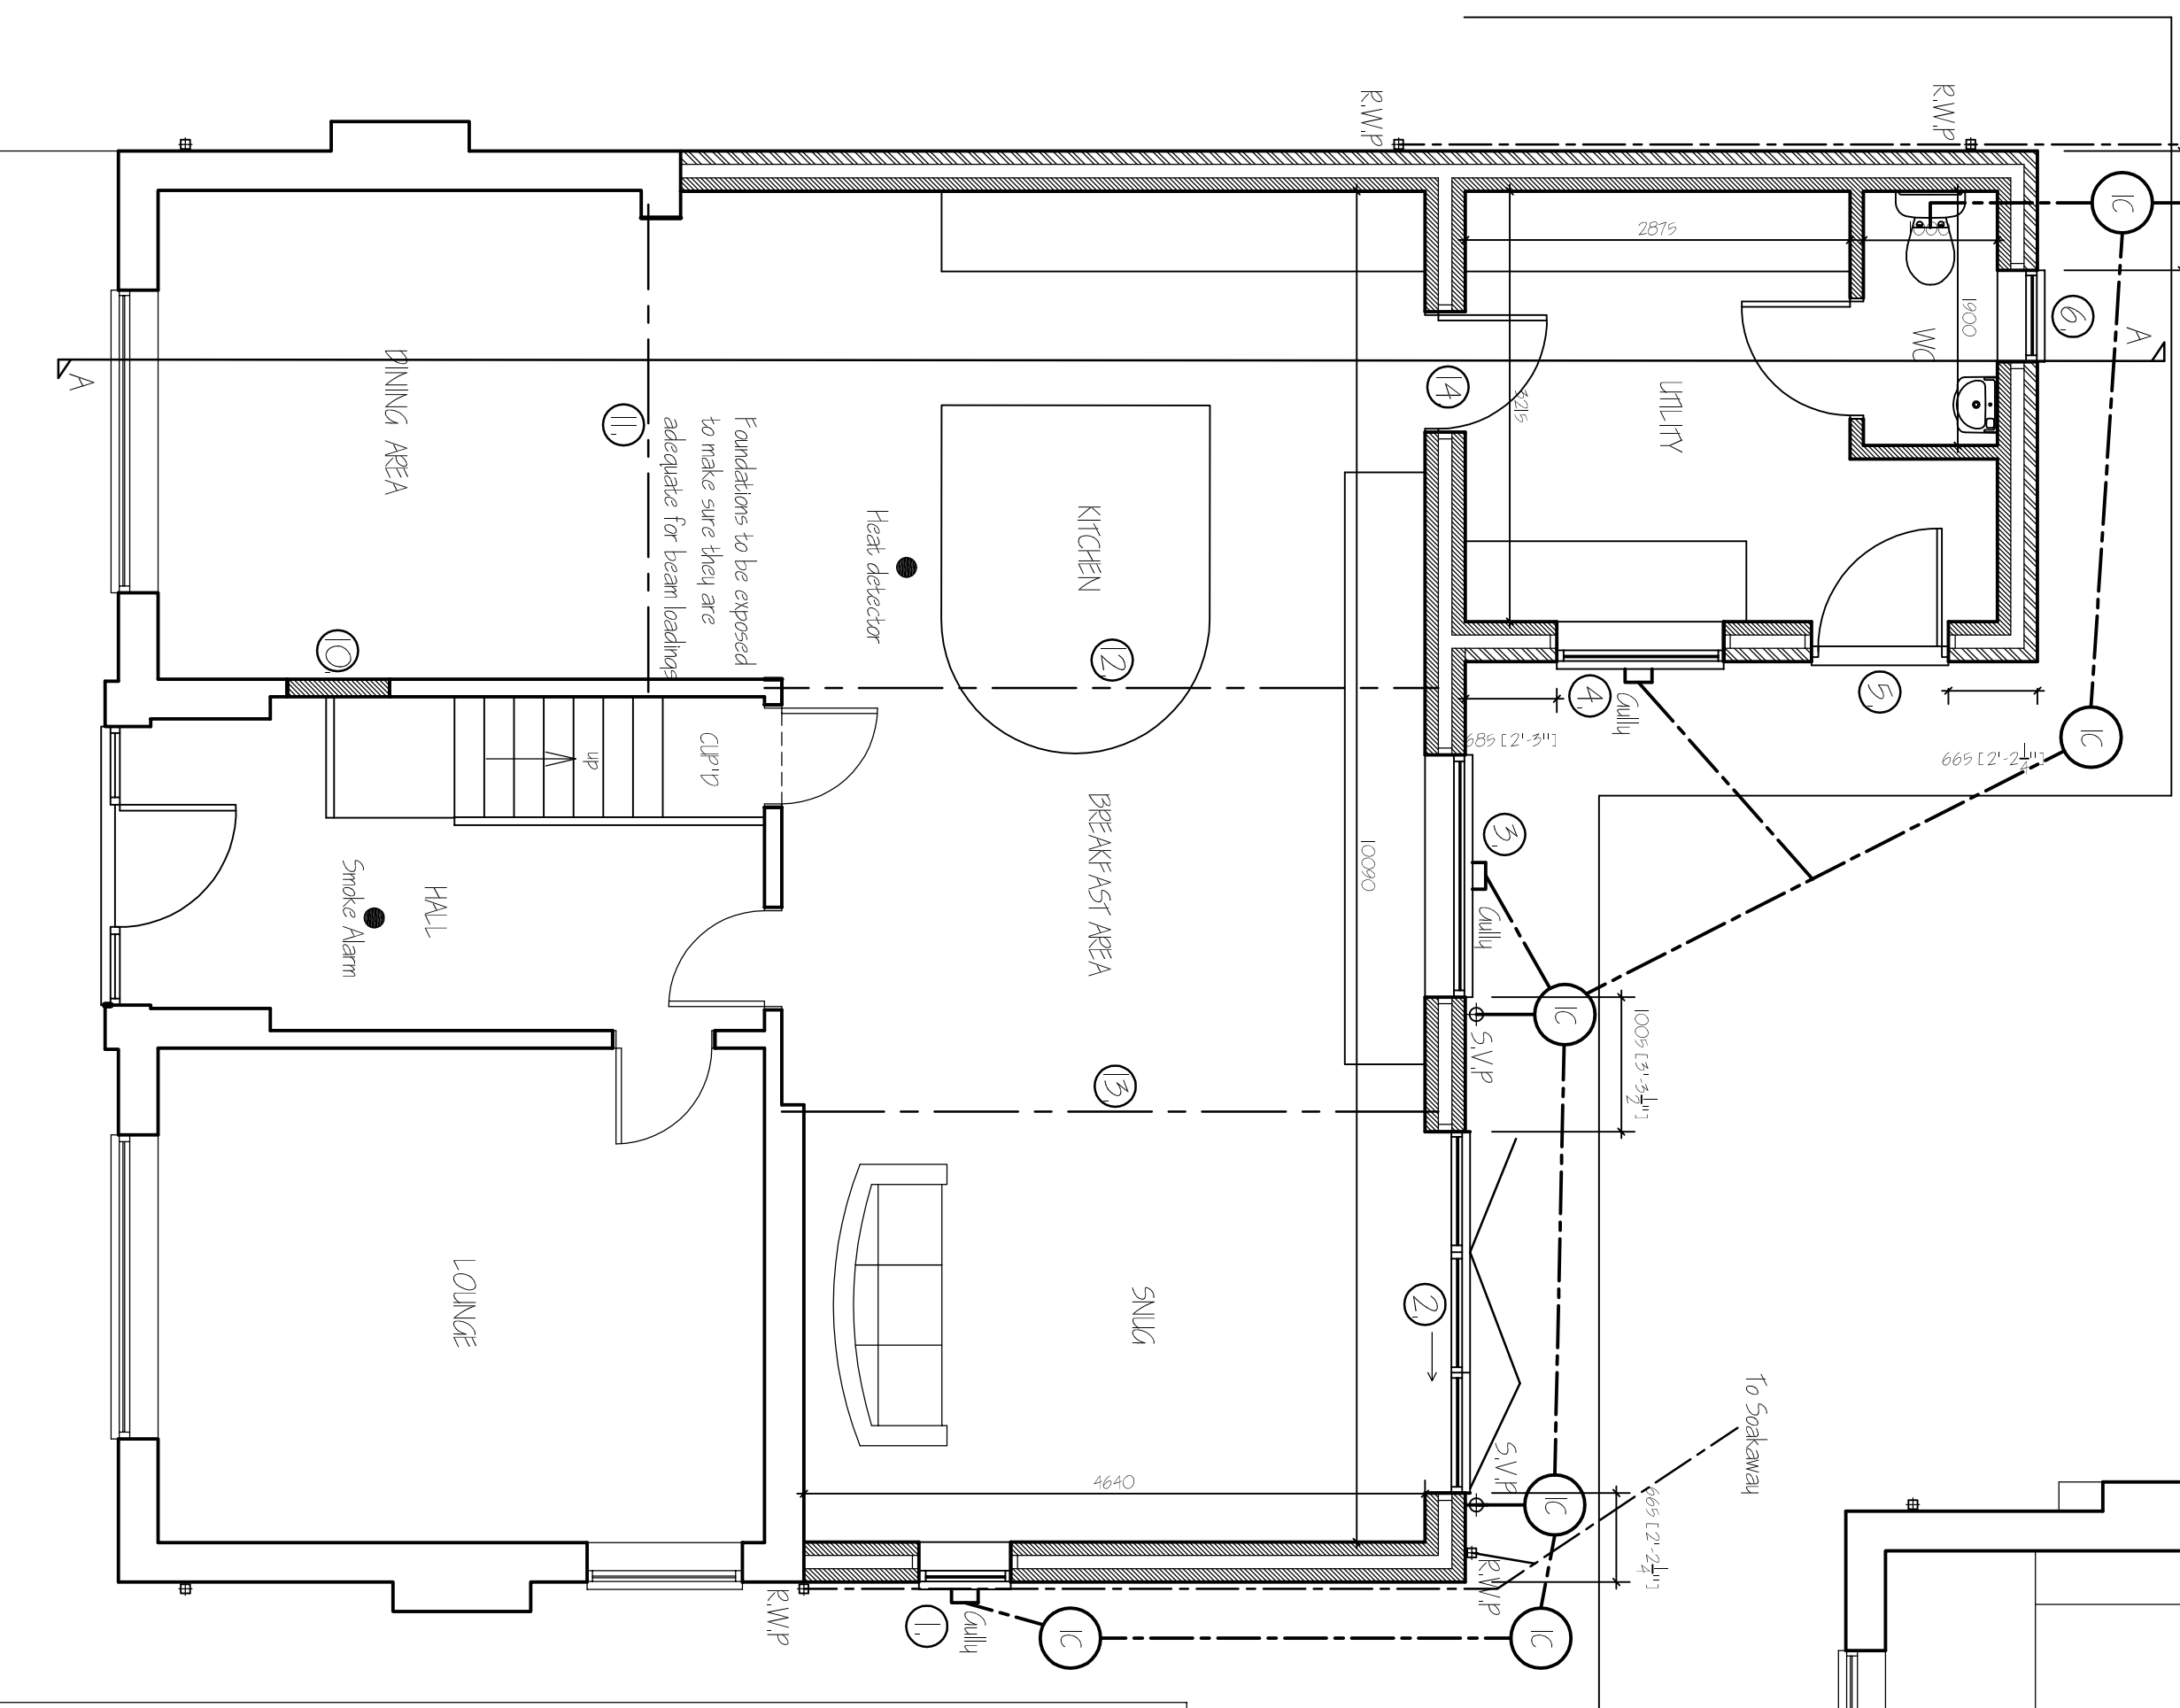


GROUND FLOOR PLAN.

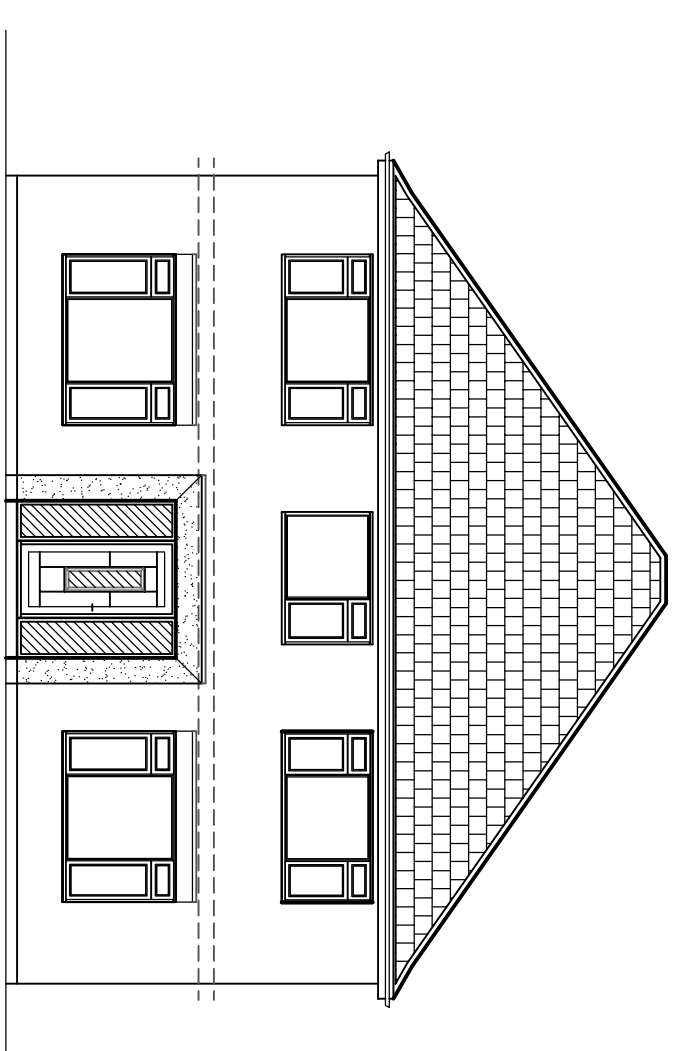


FRONT ELEVATION.

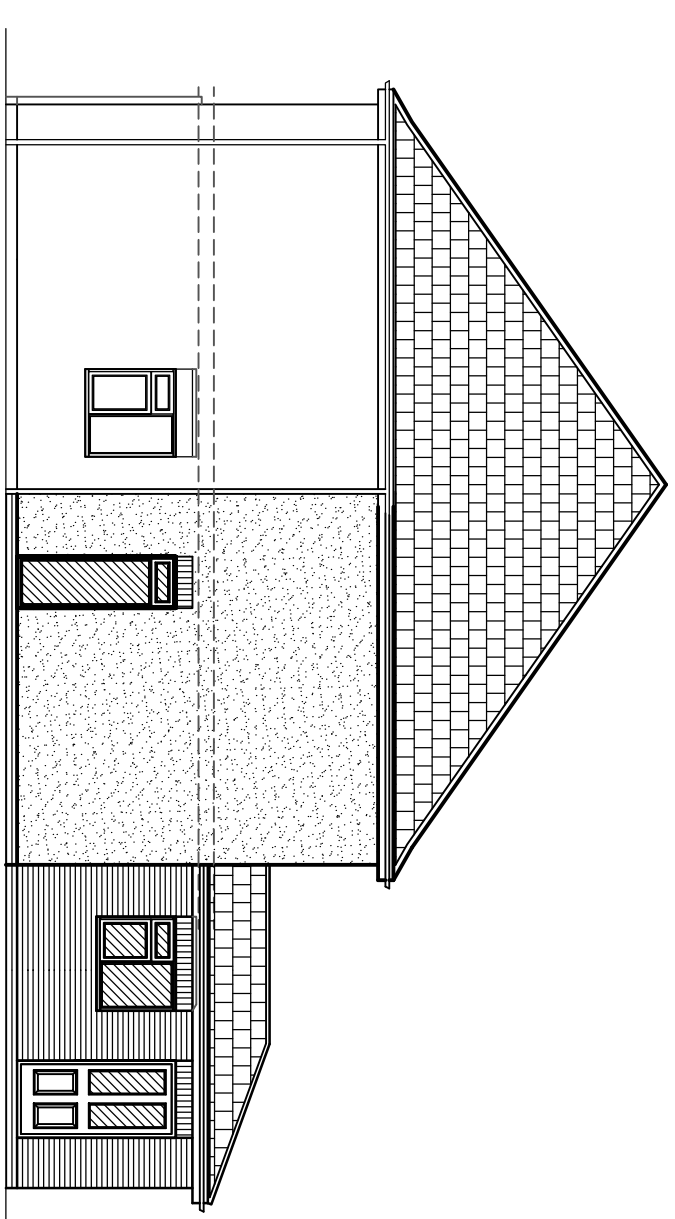


SIDE ELEVATION

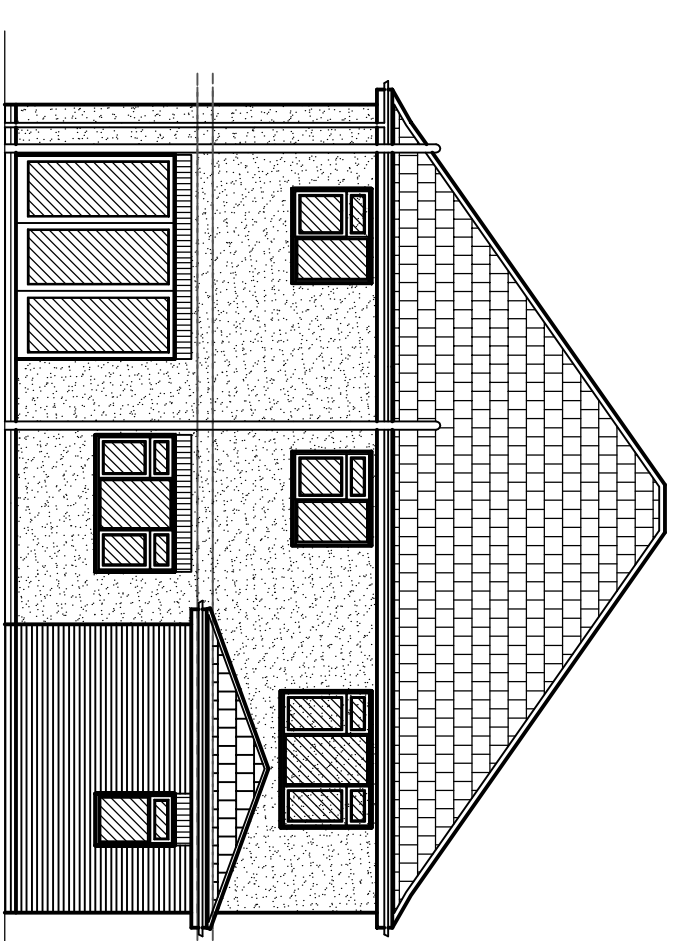

REAR ELEVATION.

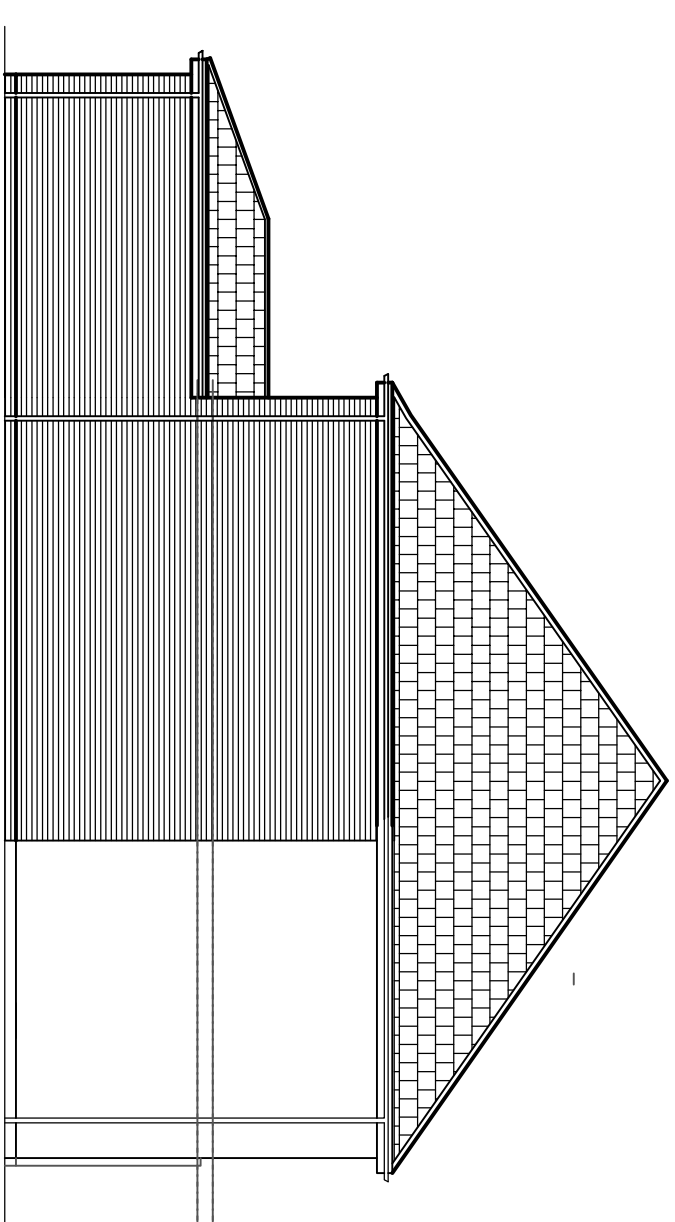

SIDE ELEVATION

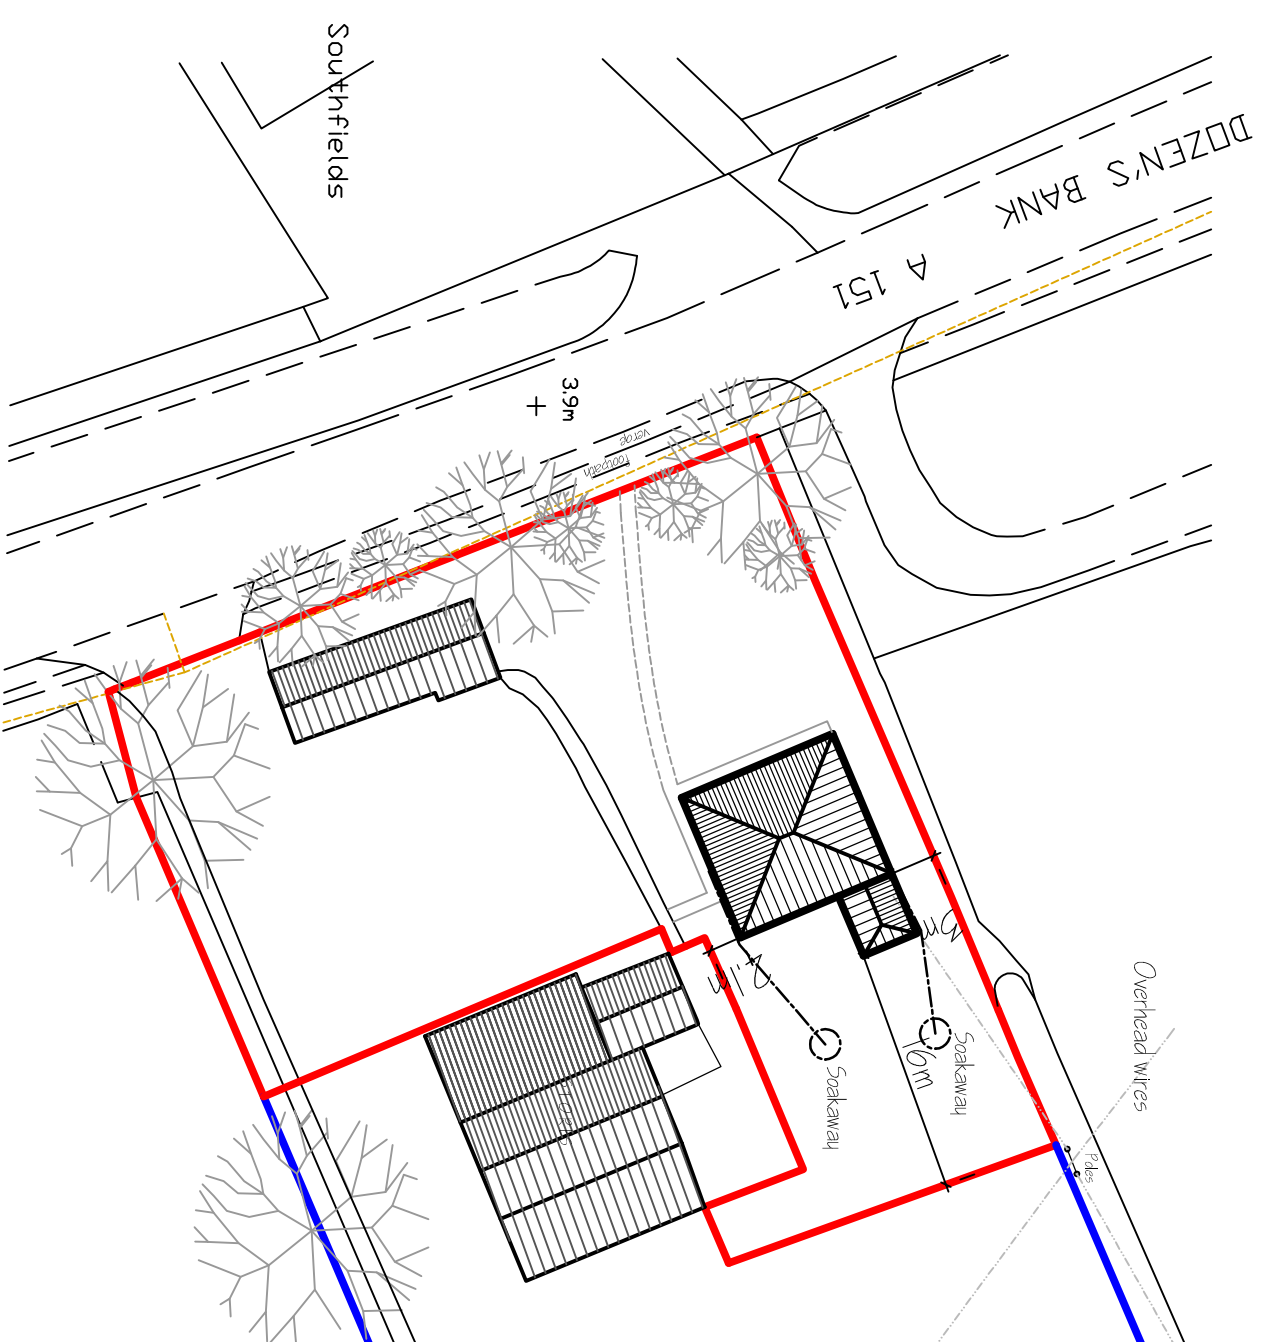

SITE PLAN.
1/500.

[illegible]

G. R. MERCHANT LTD.
I.ENG AMICE FWO
ARCHITECTURAL, STRUCTURAL
AND LAND DRAINAGE
CONSULTANTS
4 Wright Mews
12A Park Road, Holbeach,
Spalding, Lincs. PE12 7EE
Tel: 01406 490800
Fax: 01406 425744
E-Mail: gr.merchant@btconnect.com

Project
EXTENSIONS & ALTERATIONS,
ROSE COTT FARM,
DOZENS BANK, WEST PINCHBECK
SPALDING, LINCS. PE11 3ND.

MR & MRS. W. LUNN

FLOOR PLANS, ELEVATIONS
SITE PLANS
- PROPOSED

Job Ref.	Drawing No.
3631-20.	02F.
Date	Drawn
APRIL 2020.	S.L.P.

Scales

DO NOT SCALE FROM THIS DRAWING

[illegible]