
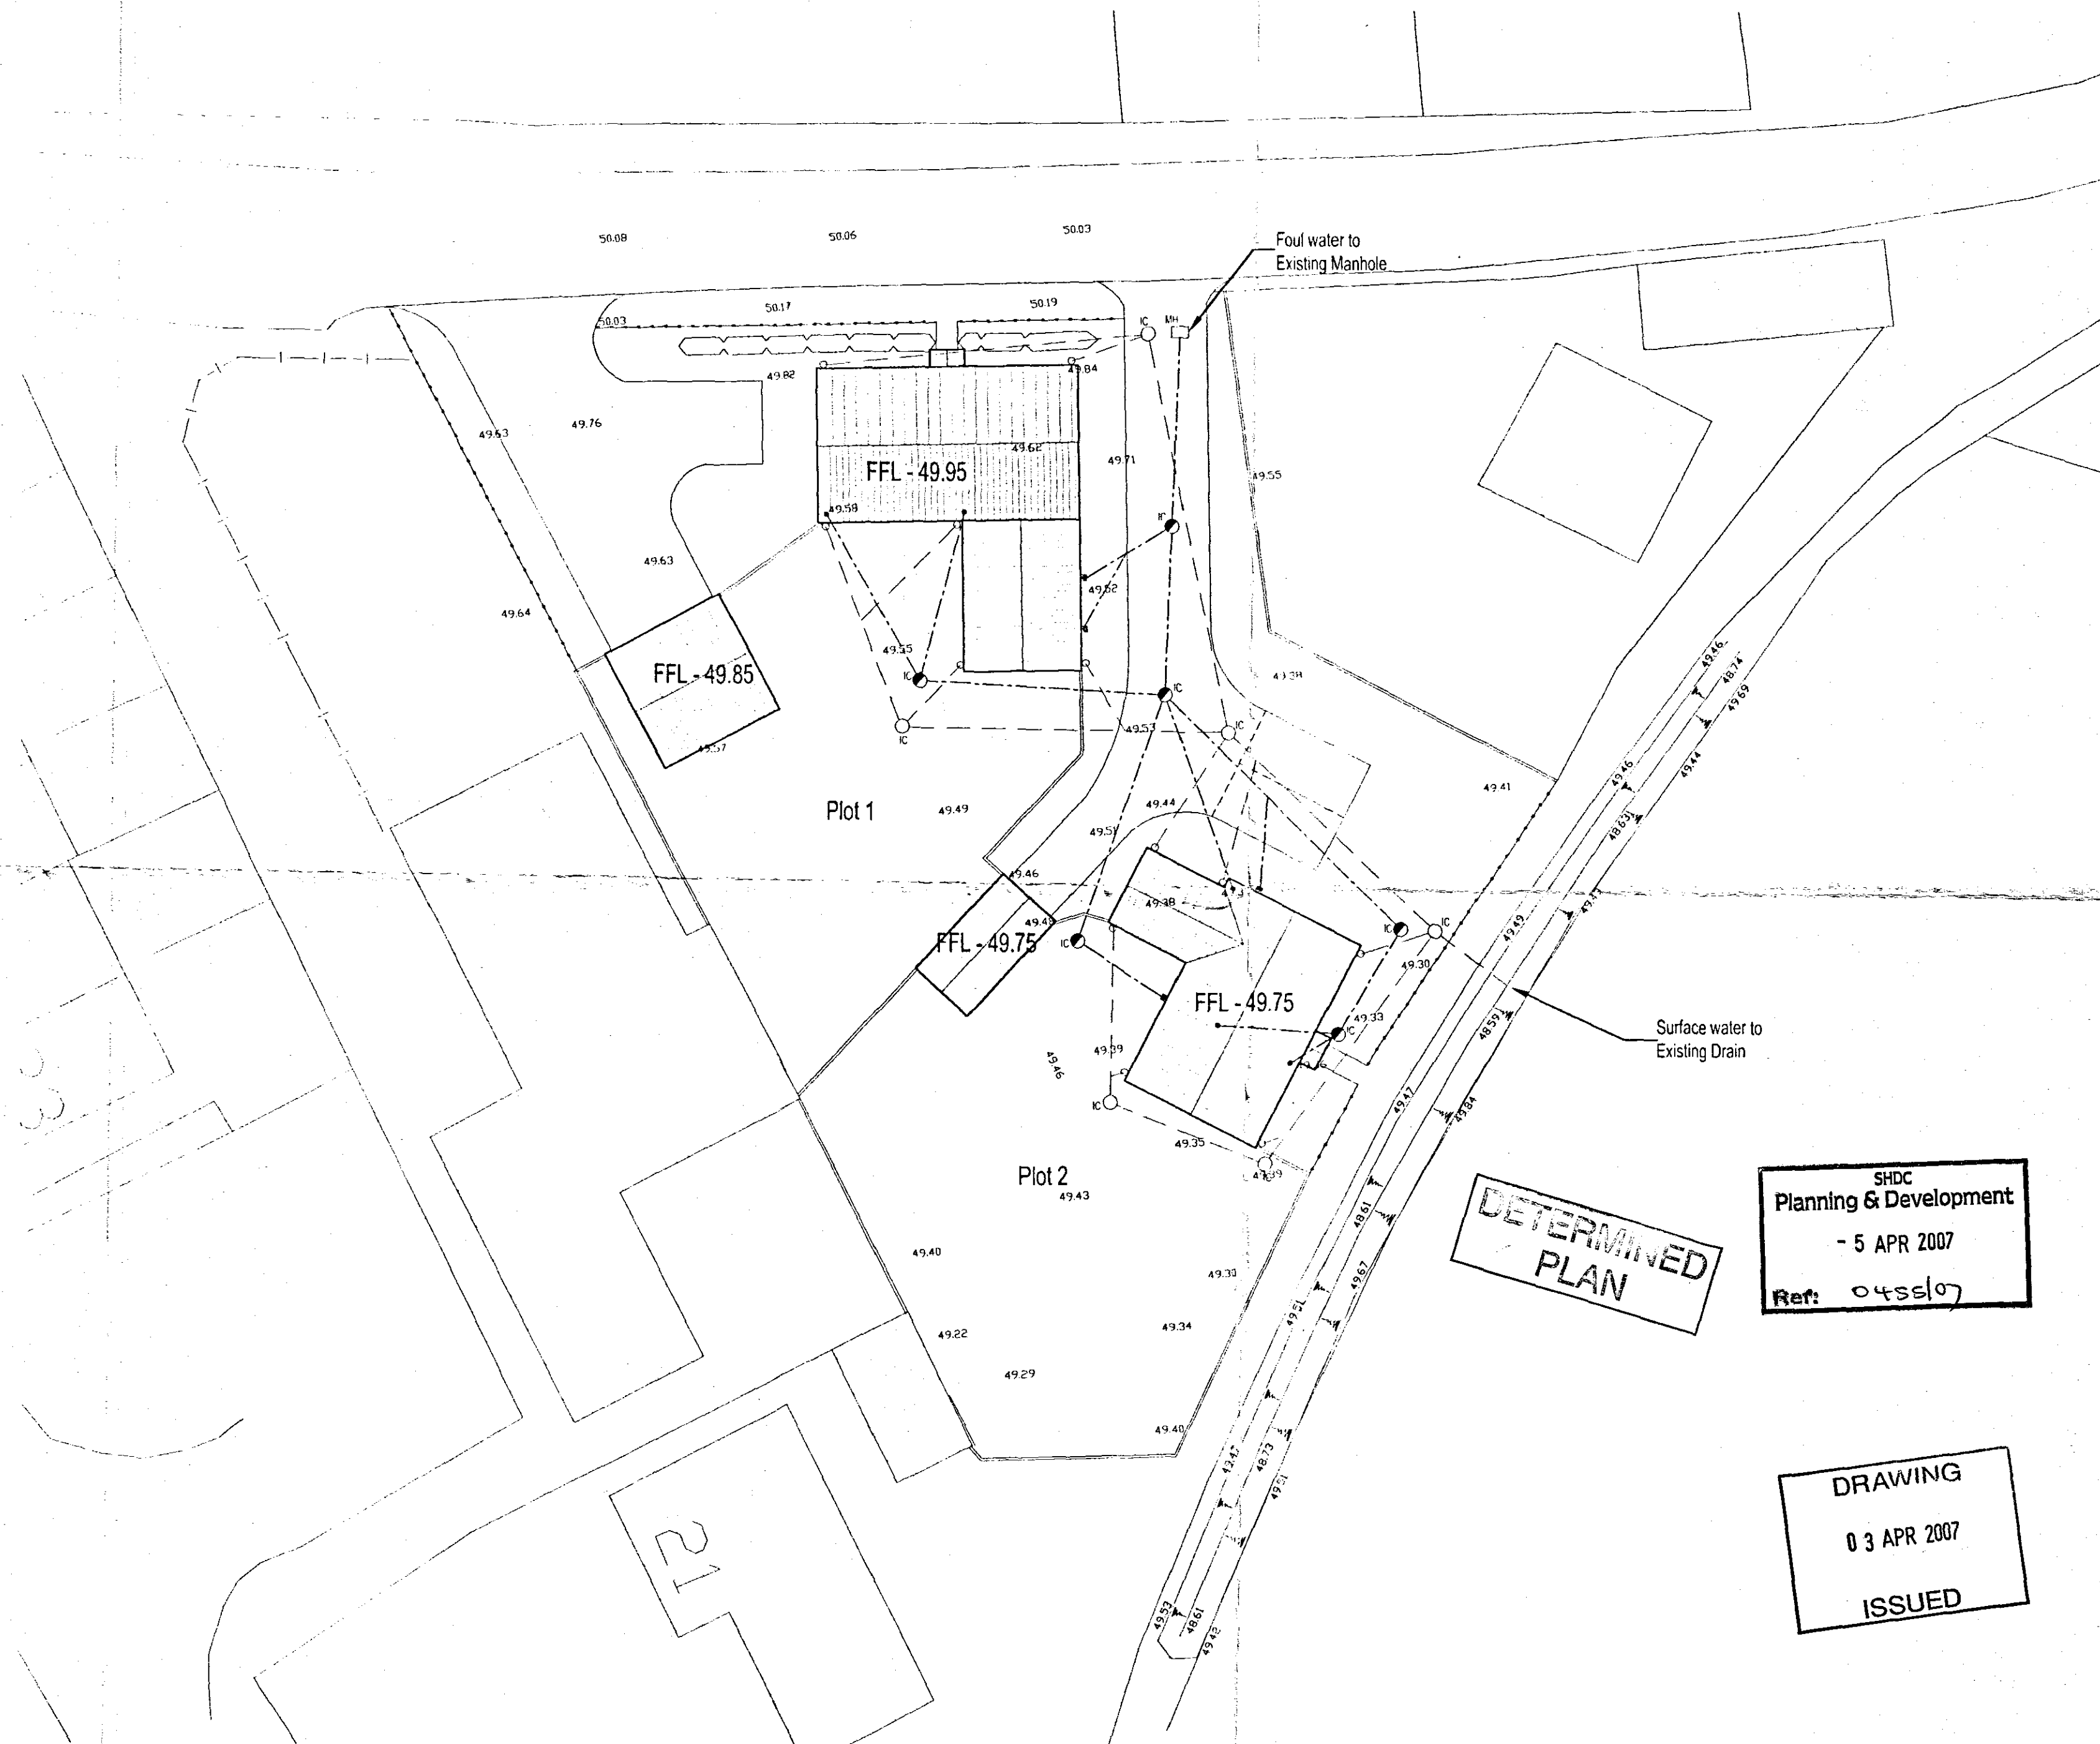


P:\Projects\700-799 788 Taylor Developments\788-1 Proposed development\Milestone Lane, Pinchbeck\CAD Files\00-RDC Drawings\Current site plan A.dwg 03/04/2007 13:53:52

THIS DRAWING IS FOR THE
PURPOSE OF OBTAINING BUILDING
REGULATION APPROVAL ONLY

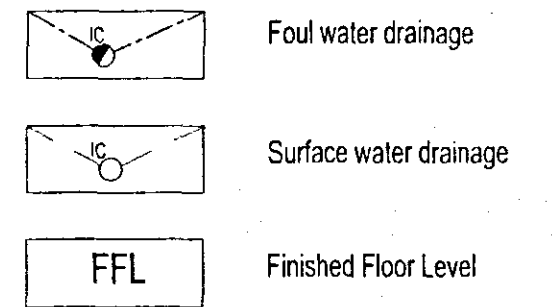

ORIGINAL
IF
RED

SHDC
Planning & Development
- 5 APR 2007
Ref: 0455/07

C	KTC	Plot 1 Garage FFL level amended	03-04-07
B	KTC	FFL levels added and the site levels added	28-03-07
A	KTC	DPC levels added	07-03-07

Rev.	By	Notes	Date
------	----	-------	------

rdc
Robert Doughty
Consultancy
32 High Street, Helmingham
Skeffington, Lincolnshire NG34 6RA
Tel: 01529 421646
Fax: 01529 421358
Email: admin@rdc-landplan.co.uk
Web: www.rdc-landplan.co.uk

Client:
Taylor Developments

Project:
Milestone Lane, Pinchbeck

Drawing title:
Drainage Plan

Job No. 788-1	Drawing No. DP01	Rev. C	Drawn KTC
Scale 1:200	Date 27-02-07	Checked	

DO NOT SCALE from the drawing. All measurements should be checked against on site conditions and any discrepancies should be brought to the attention of the Robert Doughty Consultancy.