


Part East Elevation
Existing Elevations
1:100 scale

North Elevation


West Elevation

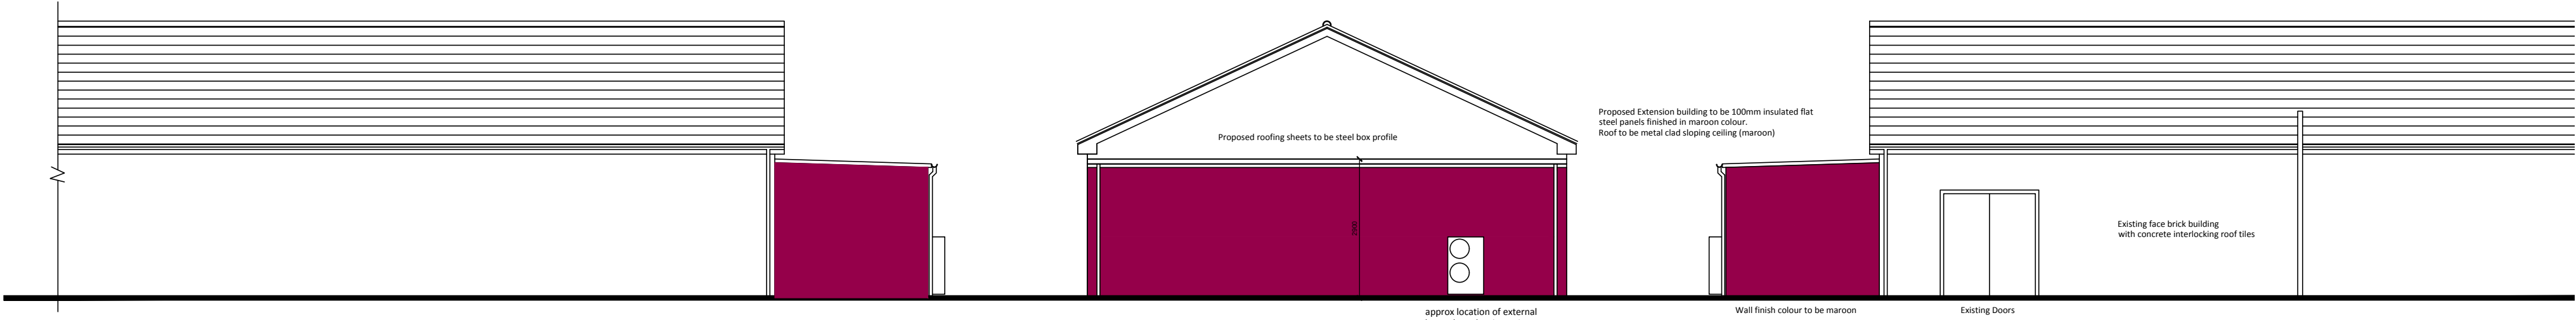


Part East Elevation
Proposed Elevations
1:100 scale

North Elevation


West Elevation

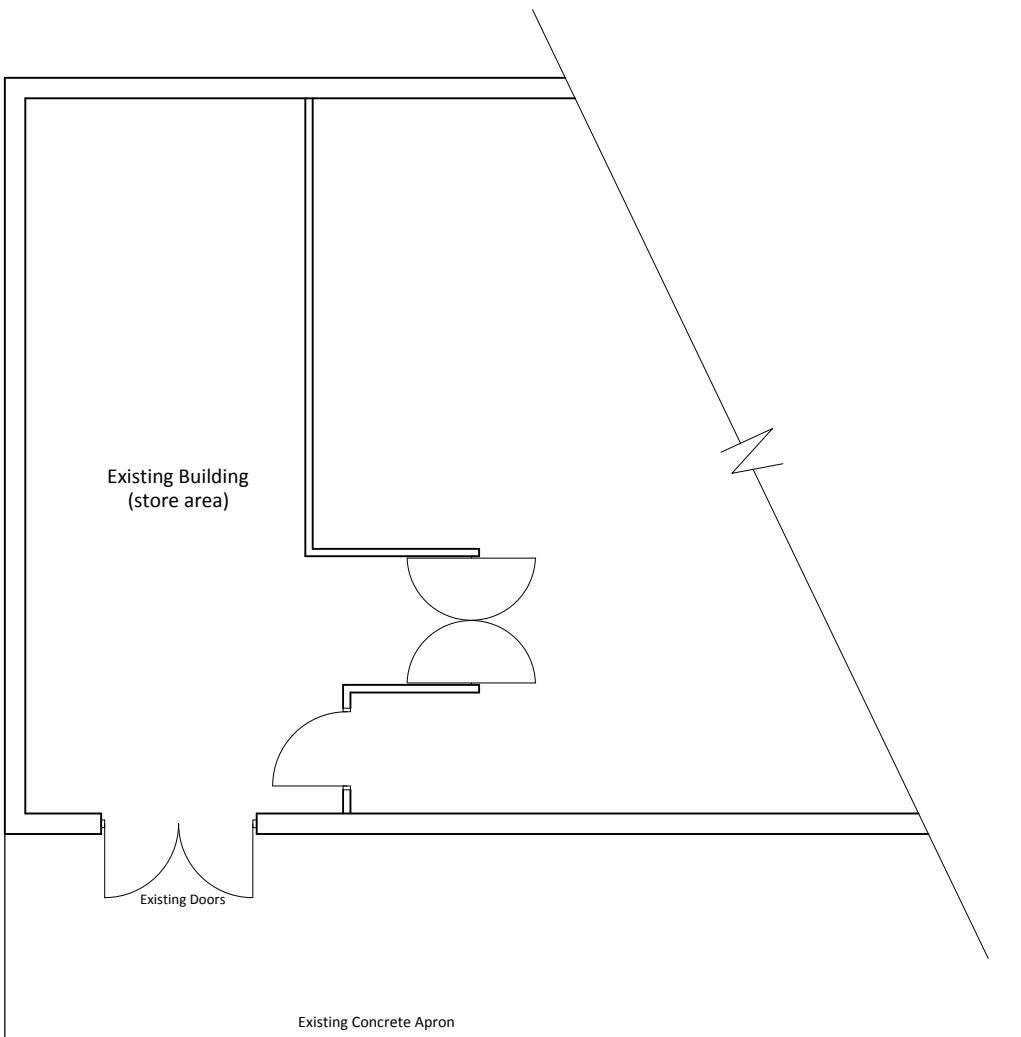

Existing Floor Plan
1:100 scale

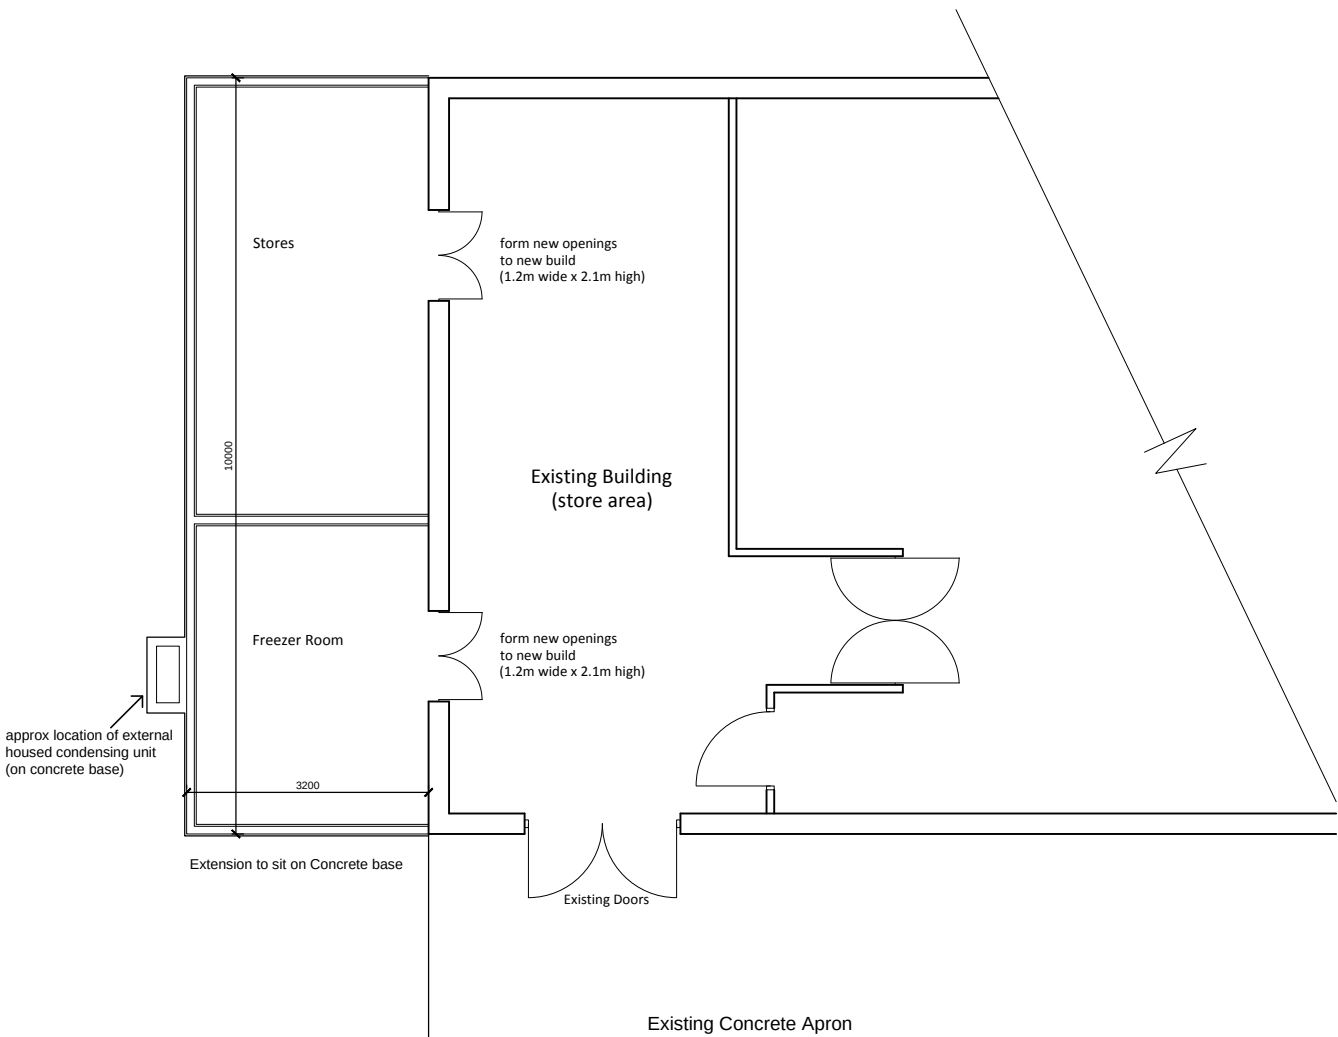

Proposed Floor Plan
1:100 scale

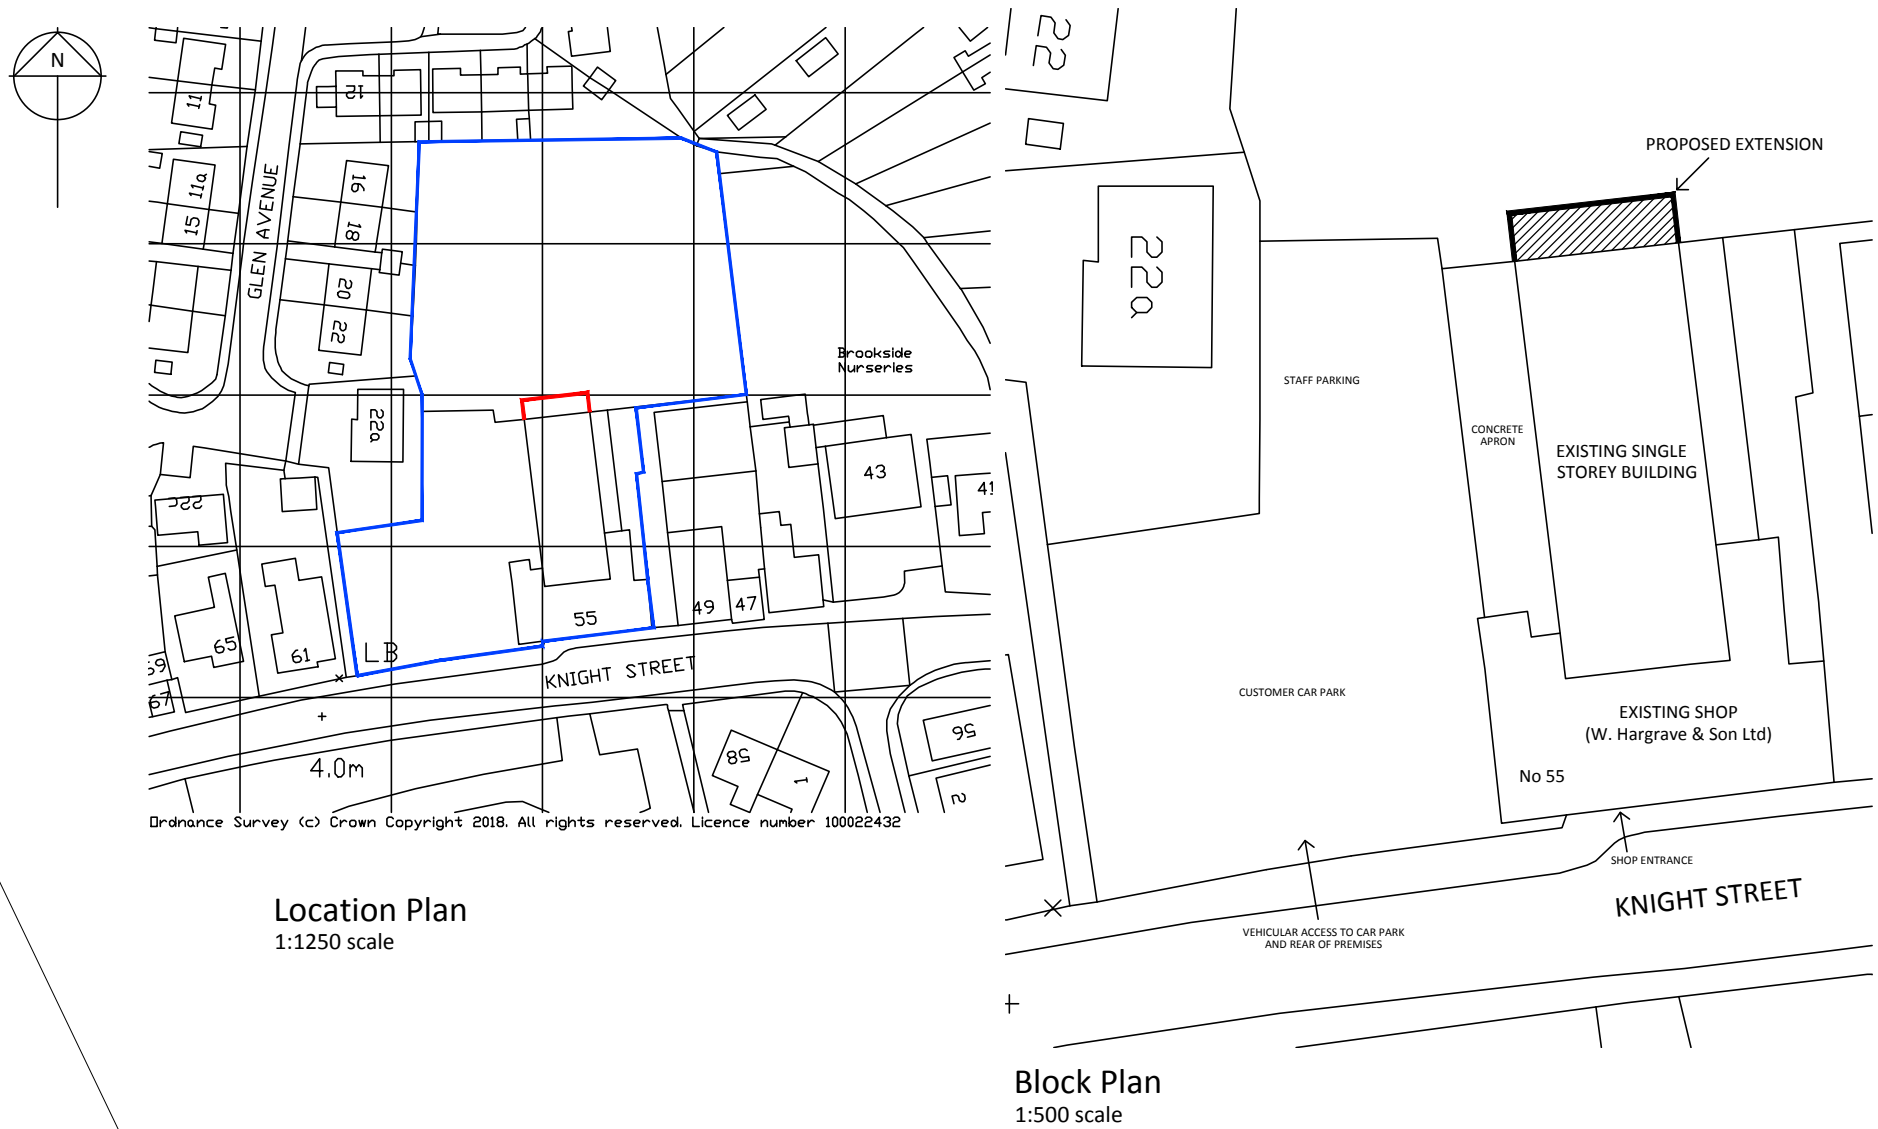

Location Plan
1:1250 scale

Block Plan
1:500 scale

Tulip Design
Architectural & Building Design Services

35 Spalding Road, Holbeach, Lincs. PE12 6HG
Tel: 07500 966039
Email: tulipdesign@live.com

Client:	W Hargrave & Son Ltd	Scale:	stated @ A2
Project:	Proposed Freezer/Store Room Extension at 55 Knight Street Pinchbeck, Spalding, Lincs. PE11 3RA	Date:	May 2018
Drawing No.:	TD/WH/001	Drawn:	MD
Title:	Planning Drawing		