



N EAST


S EAST

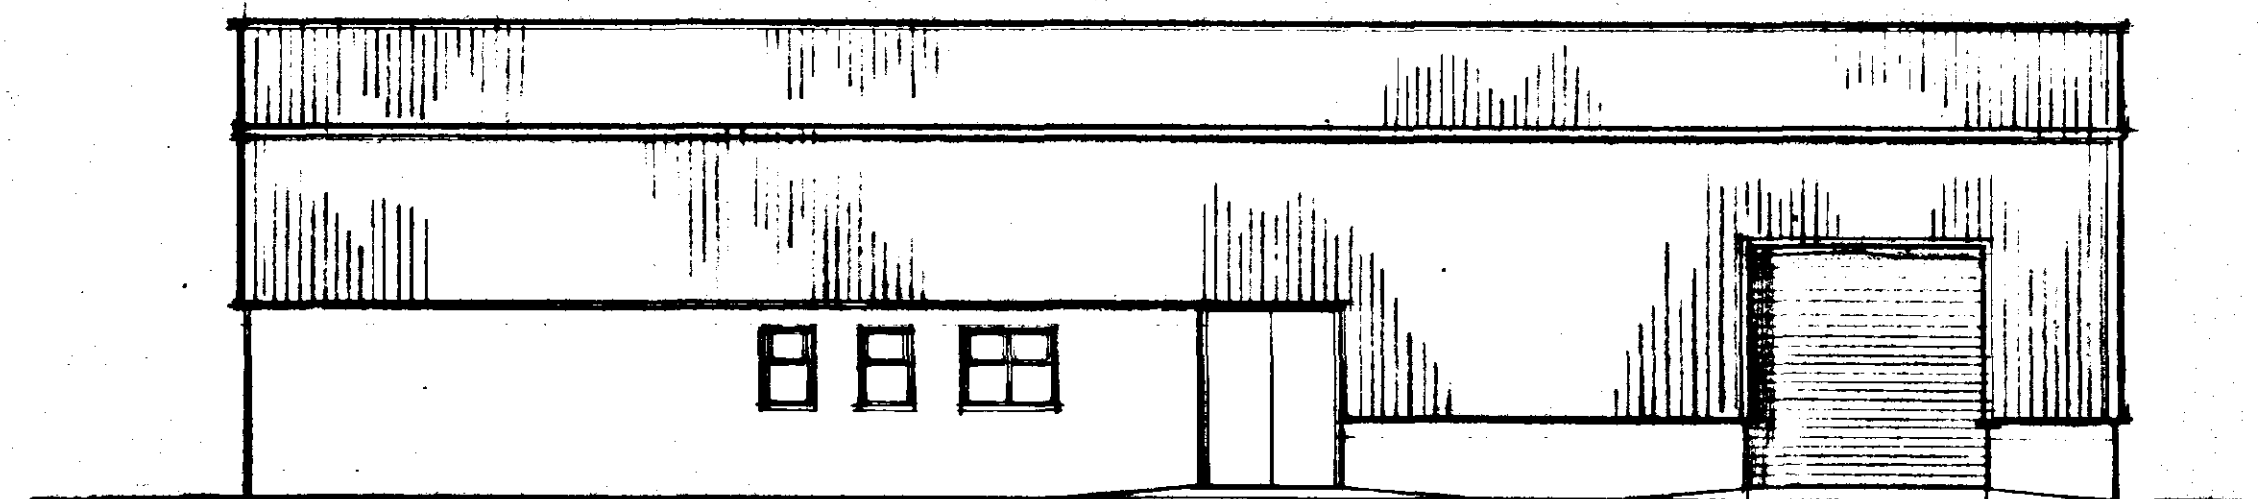


N WEST

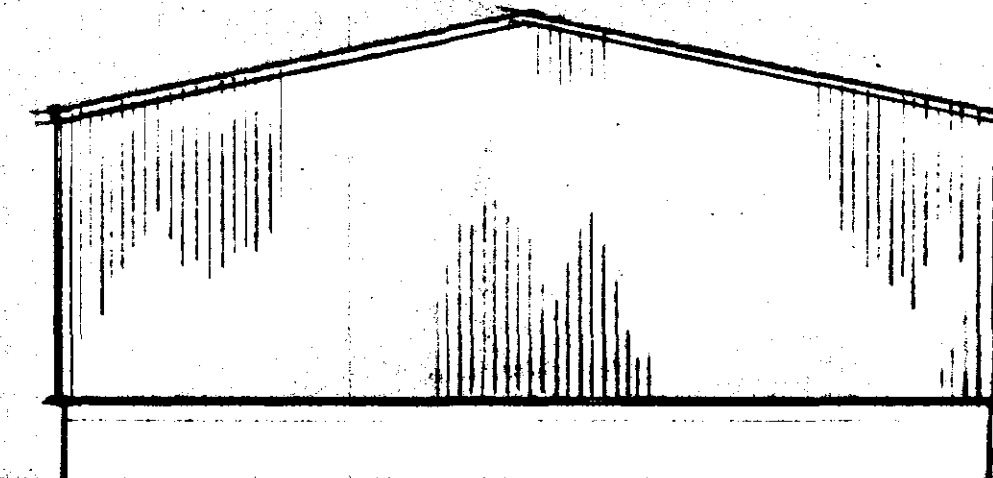


S WEST

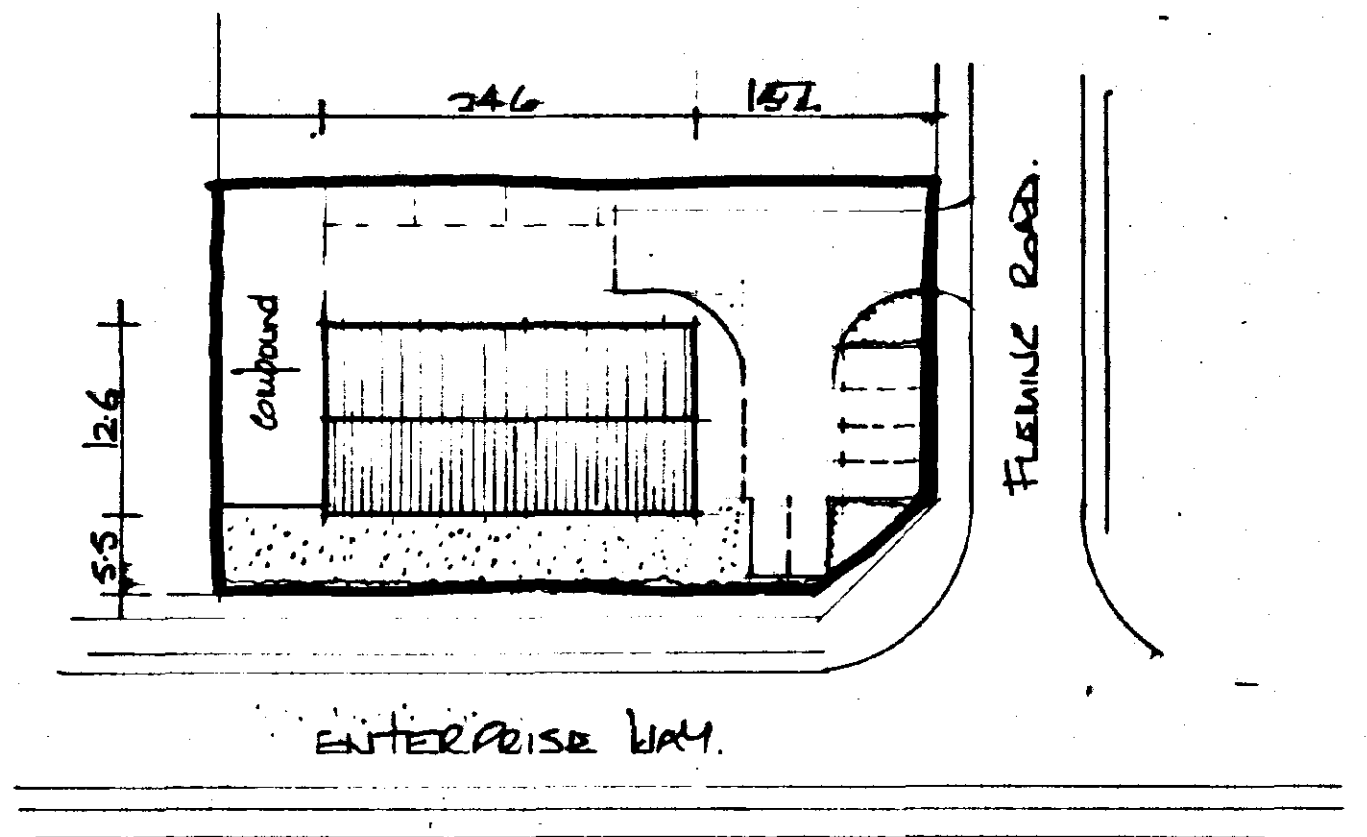

BLOCK PLAN

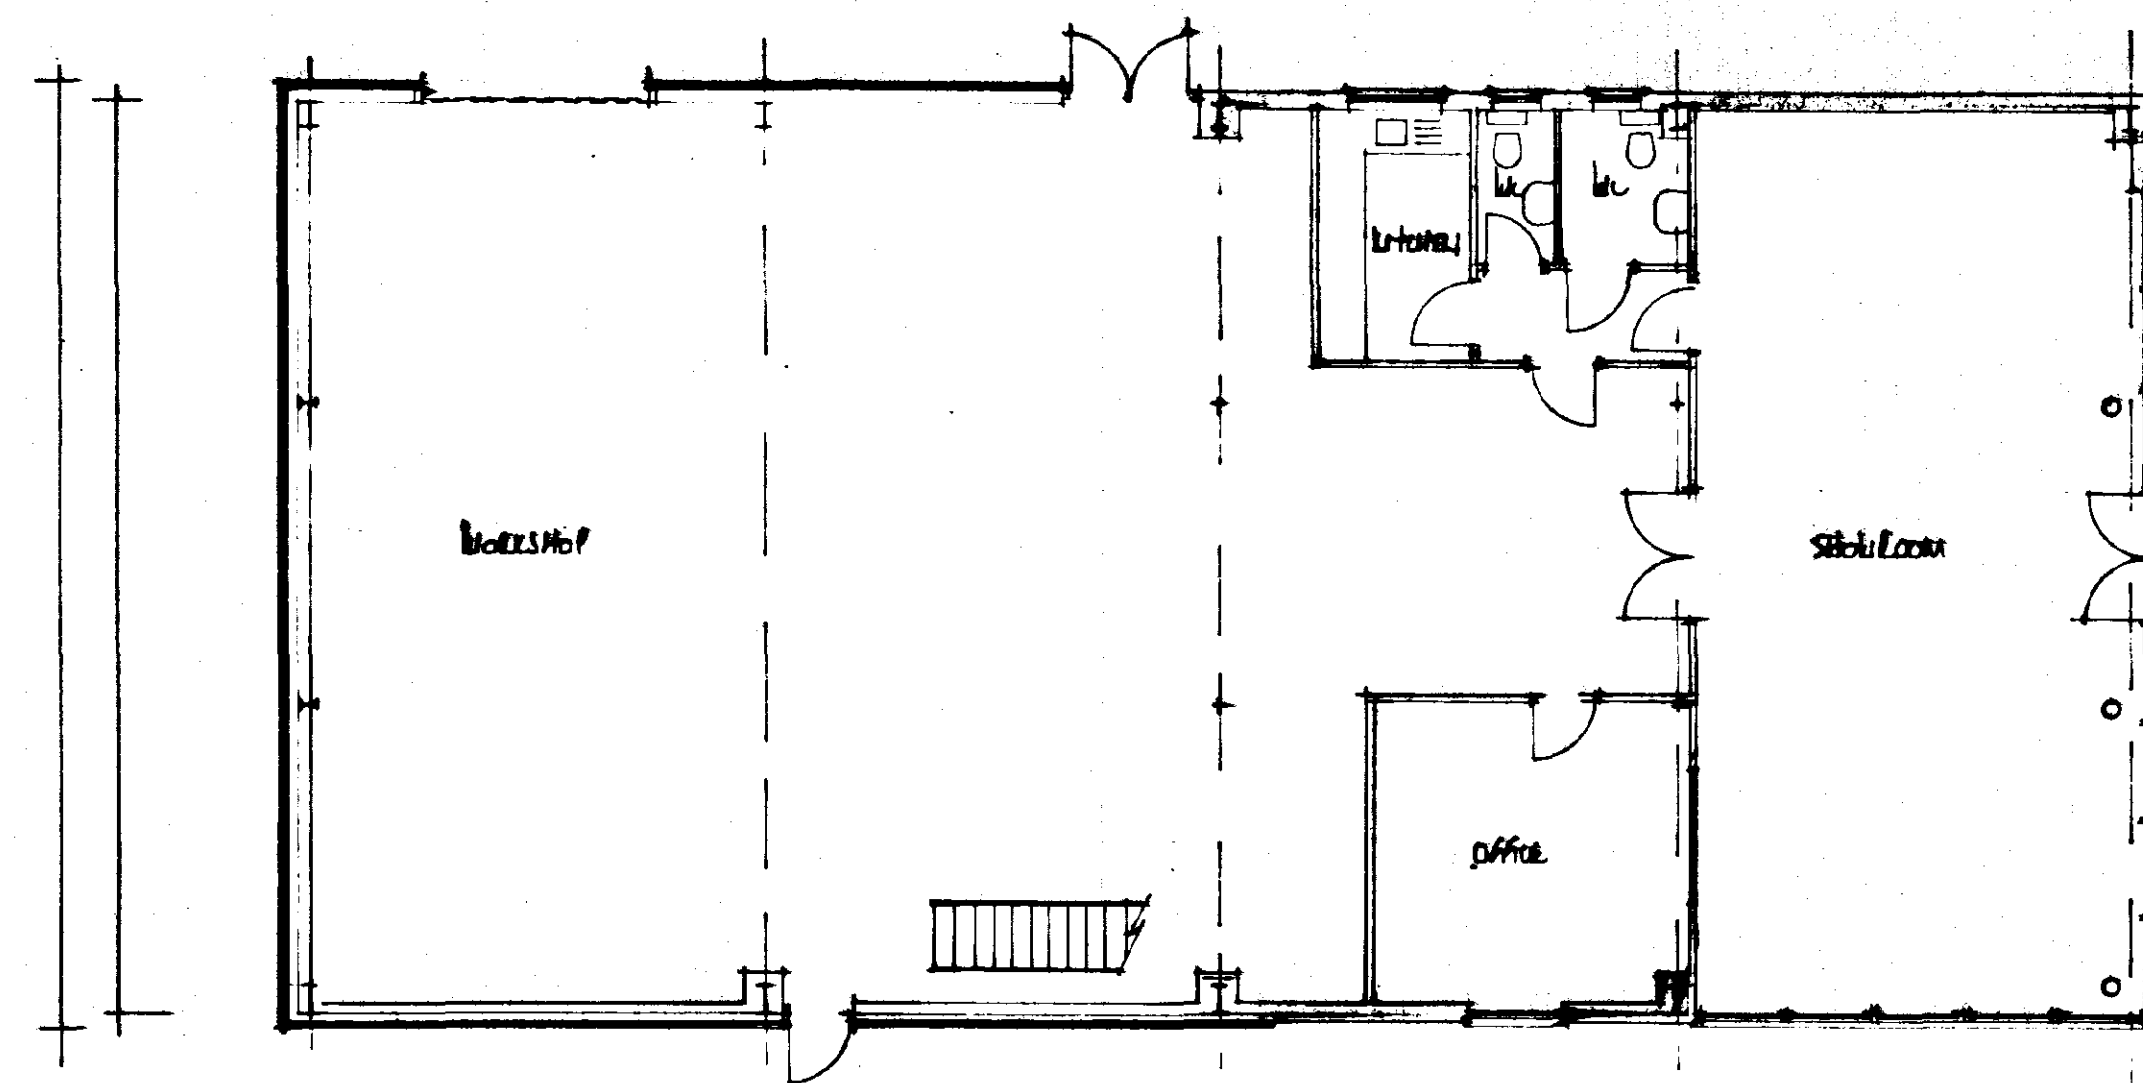

GROUND FLOOR PLAN

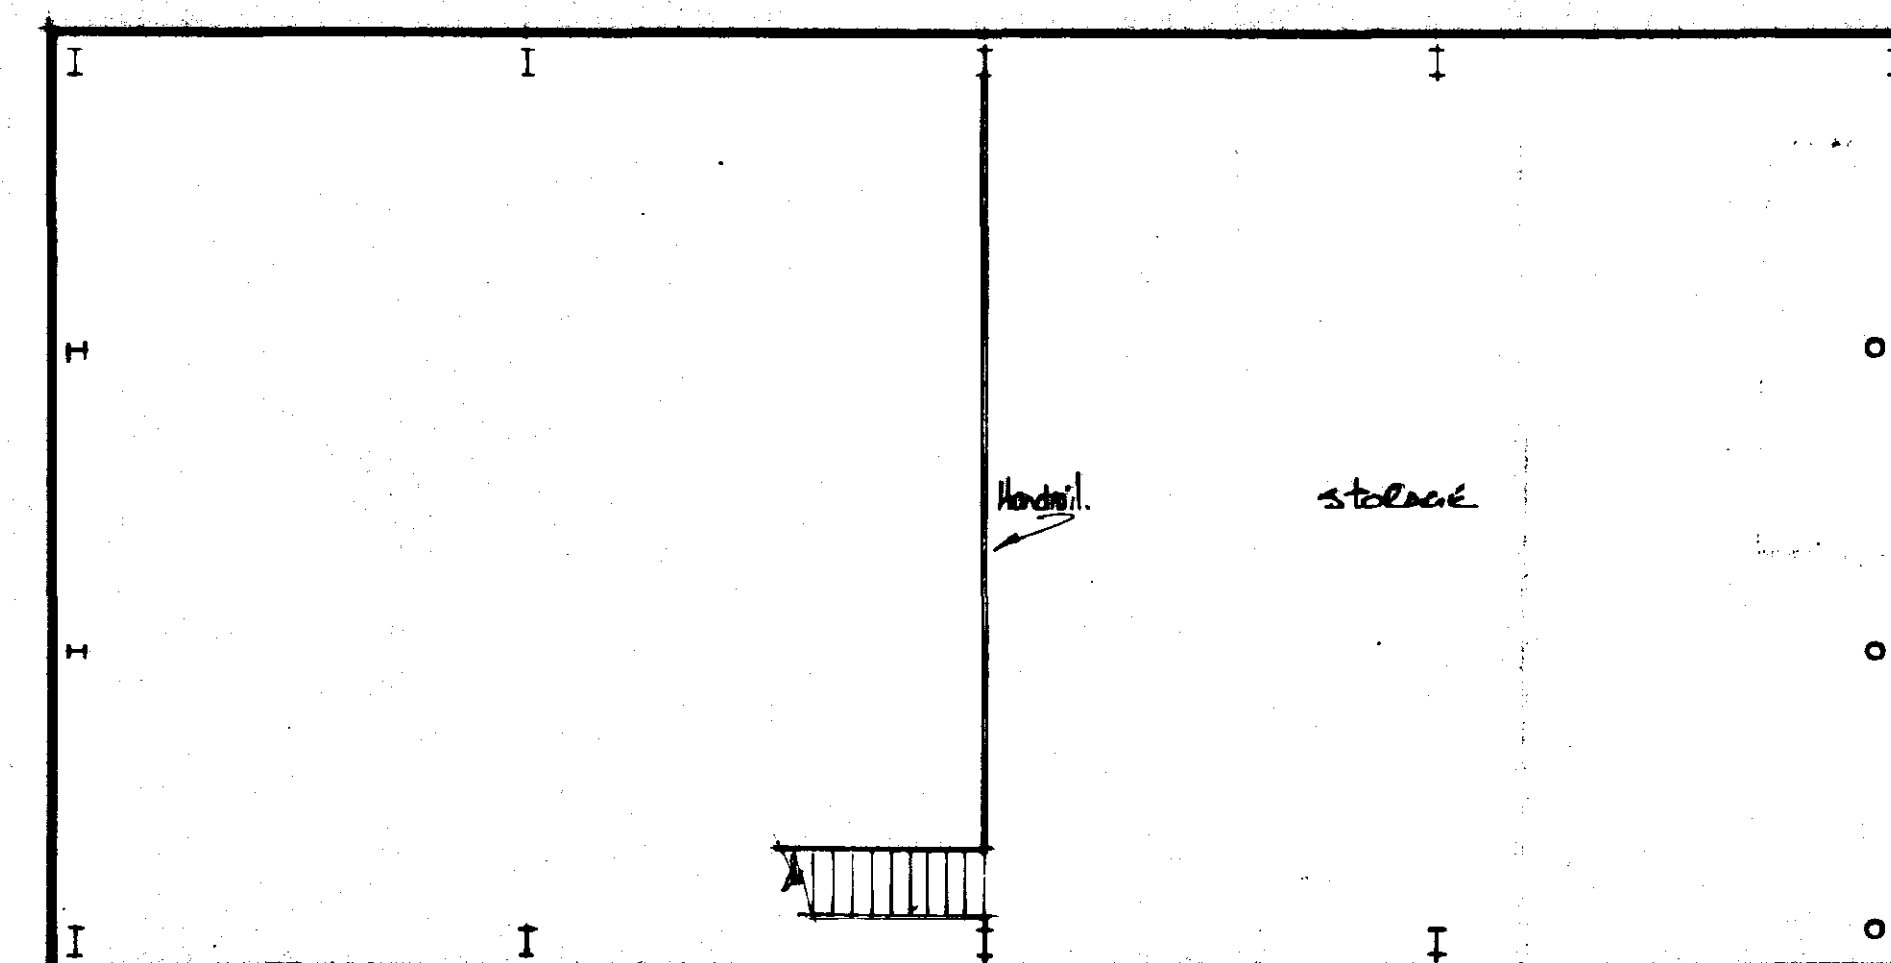

FIRST FLOOR PLAN

SOUTH HOLLAND DC
HOUSING & PLANNING
11 MAY 1998
Ref: 419/98

A		Date	Revisions
© copyright			
East Midlands Design Associates "Willow Lodge", Horseshoe Road, Spalding, Lincs. PE11 3JA Tel: Spalding (0775) 767958			
Client			
S. S. CHISLETT			
Job Title			
SHOLBROOK - HORSESHOE ENTERPRISE WAY PINENACE SPALDING			
Drawing Title			
Plans & Elevations			
DETERMINED PLAN			
Scale 1:100, 1:500			
Date		Drawn by	
May 98		AL	
Drg No		Rev	
98/23/01			