


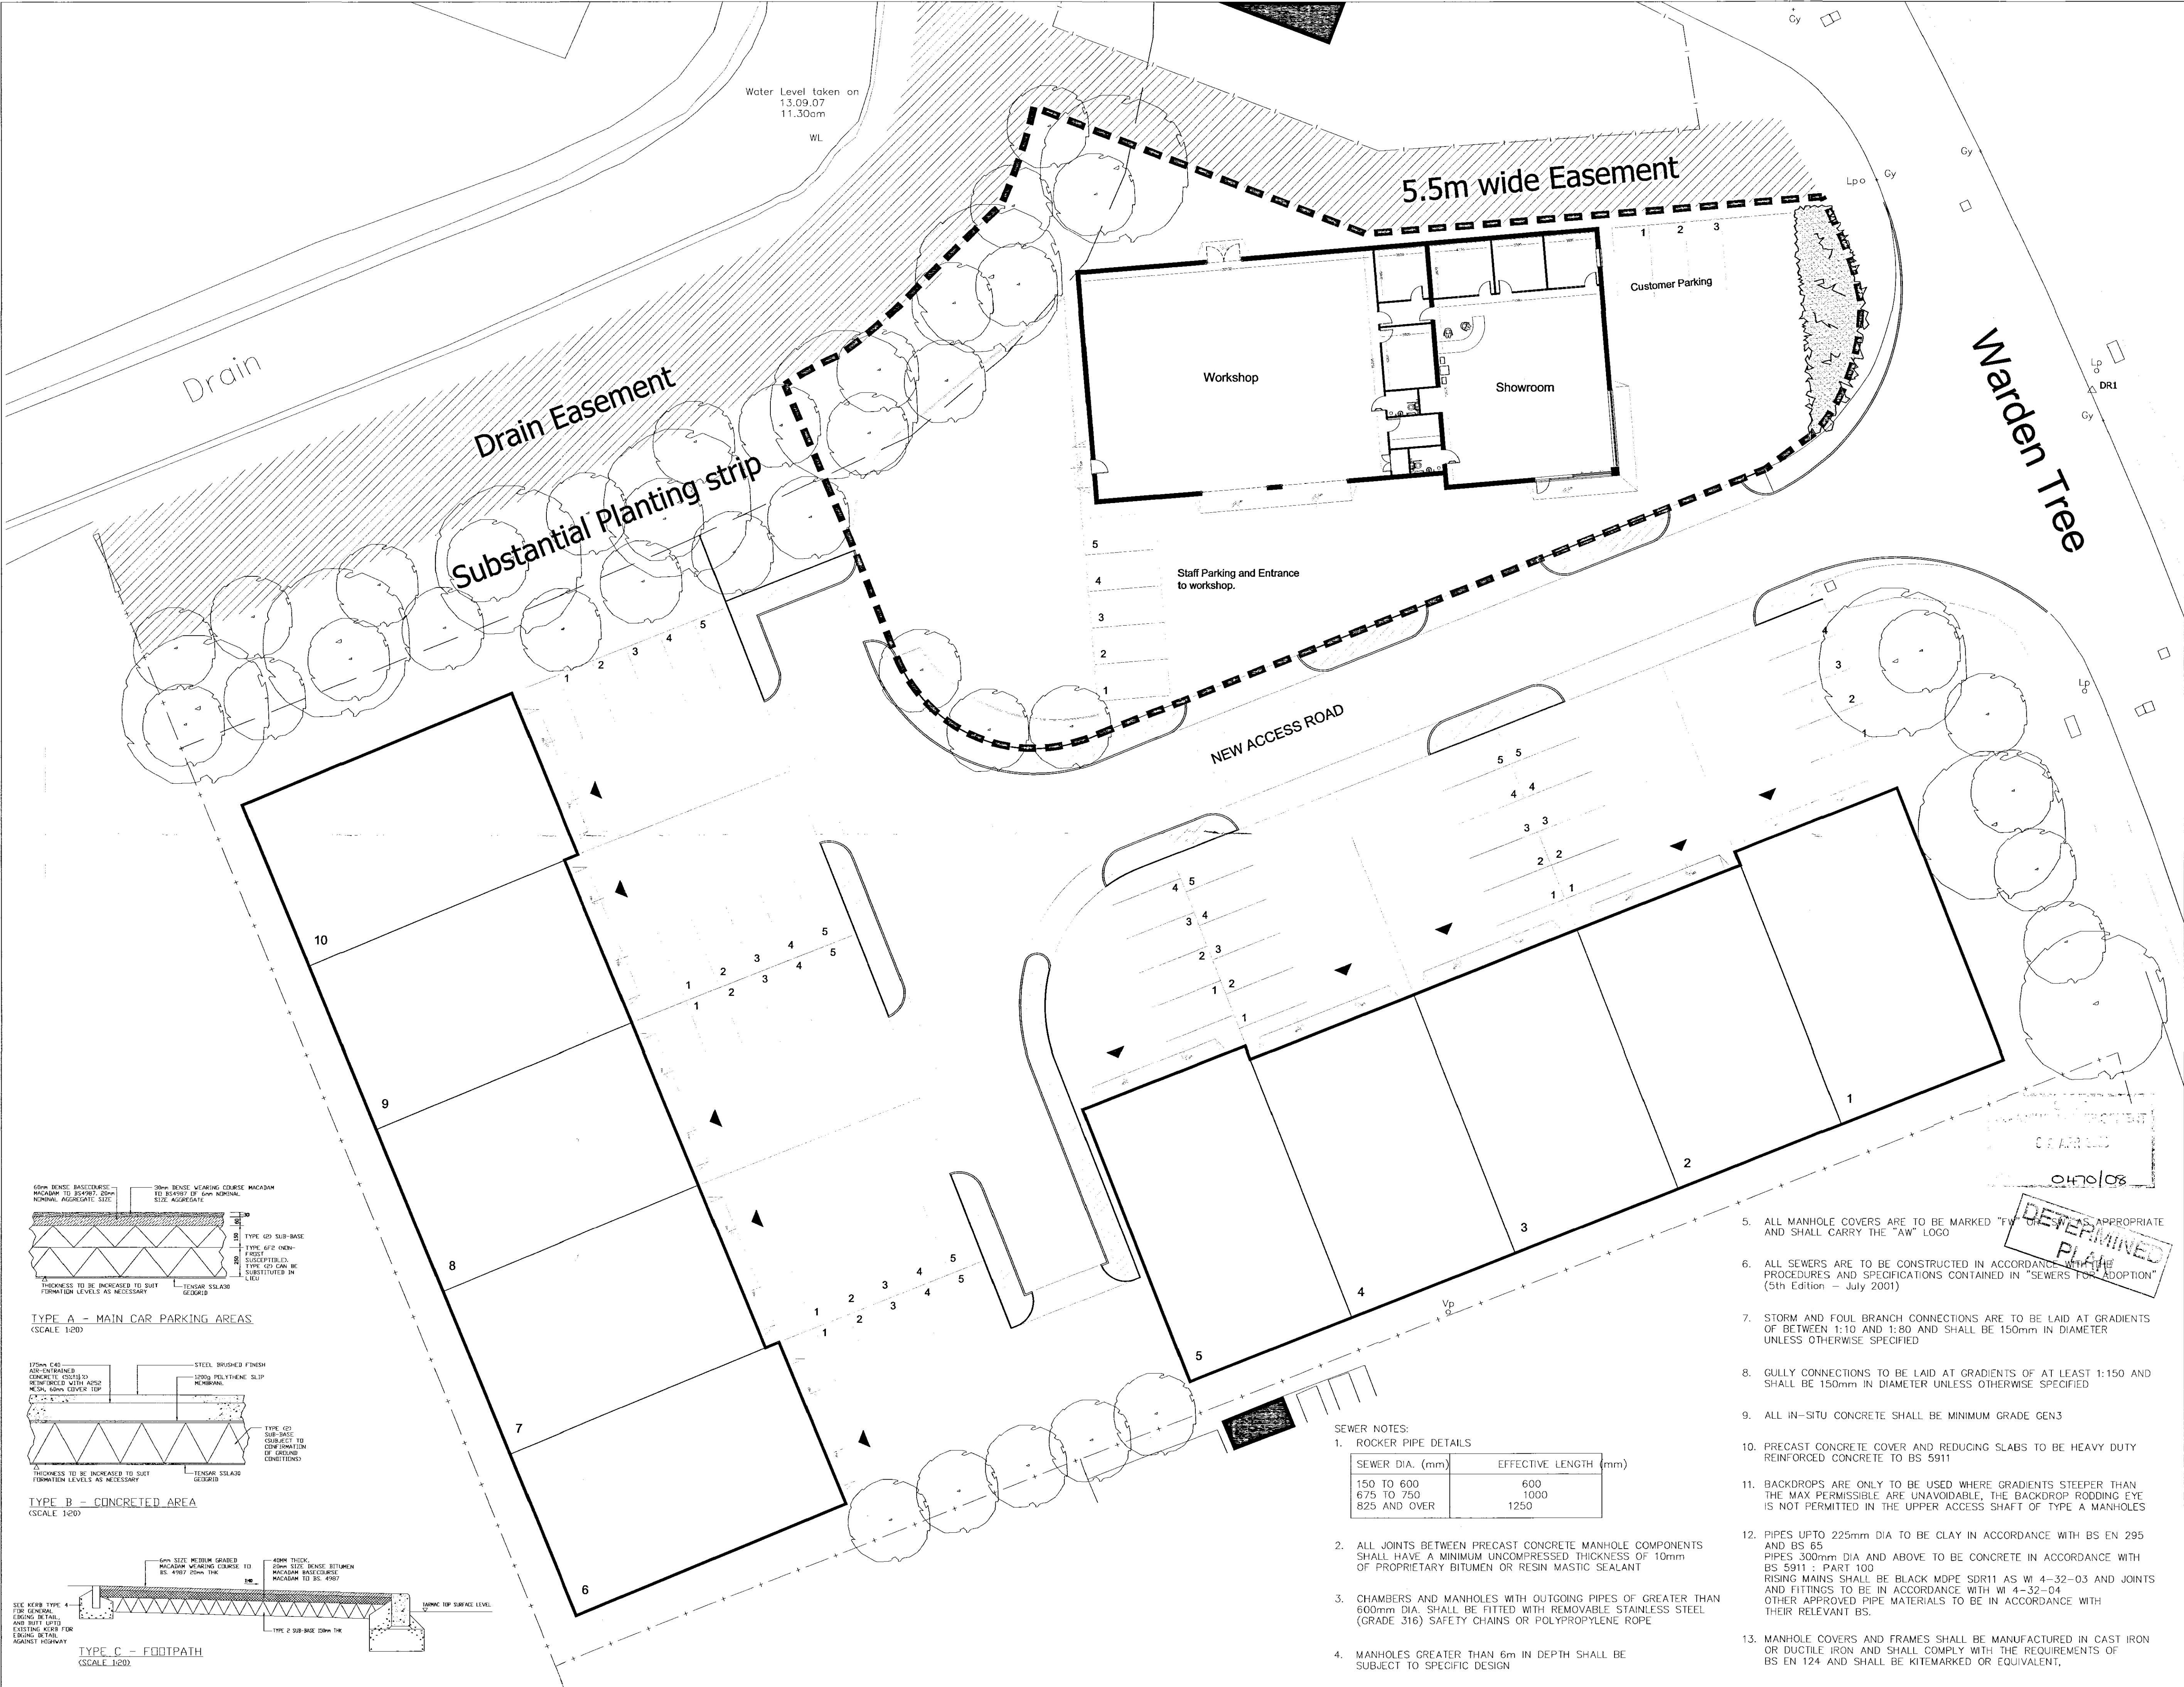

Copyright KMB Ltd.

Do Not Scale This Drawing

A	07-04-08	Surface details added	Drawn/Check
Rev	Date	Description	Drawn/Check
Amendments			
Drawing Status			
Planning			
Building Regulations			
Tender			
Construction			

Quantity Surveying

Project Management

Architecture

Planning Supervision

PROJECT TITLE

Proposed Car Showroom and Workshop (Units 11-13)
Plot 4, The Business Park
Warden Tree Lane
Pinchbeck

CALDER

John Rylatt & Son

DRAWING TITLE

Proposed Site Plan Ltd

SCALE	DATE
1:20/200 @ A1	Feb 2008
DRAWN BY	CHECKED BY
JJ	DCQ
DRAWING NO.	REV
300/1840 - 10	A

The Old Bake House, Kirtton, Lincolnshire, PE20 1EH
t: 01205 724016 f: 01205 723631 e: kmb@kmb-ld.co.uk