



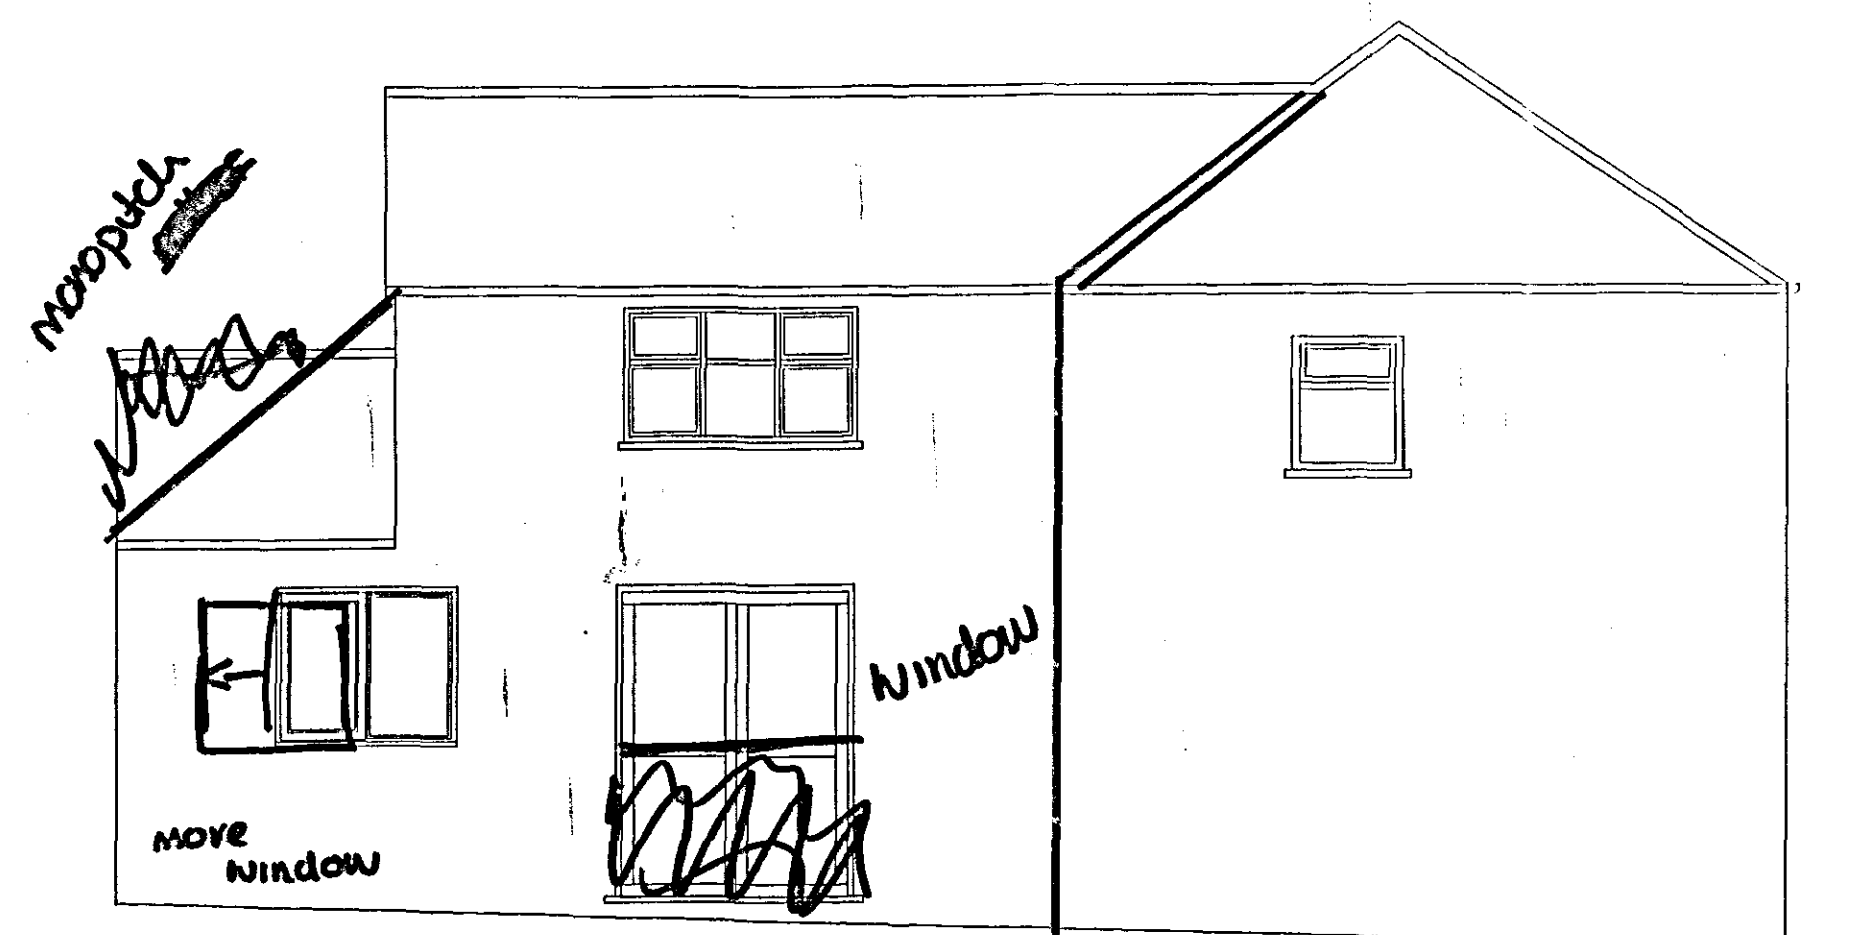

Proposed Side Elevation

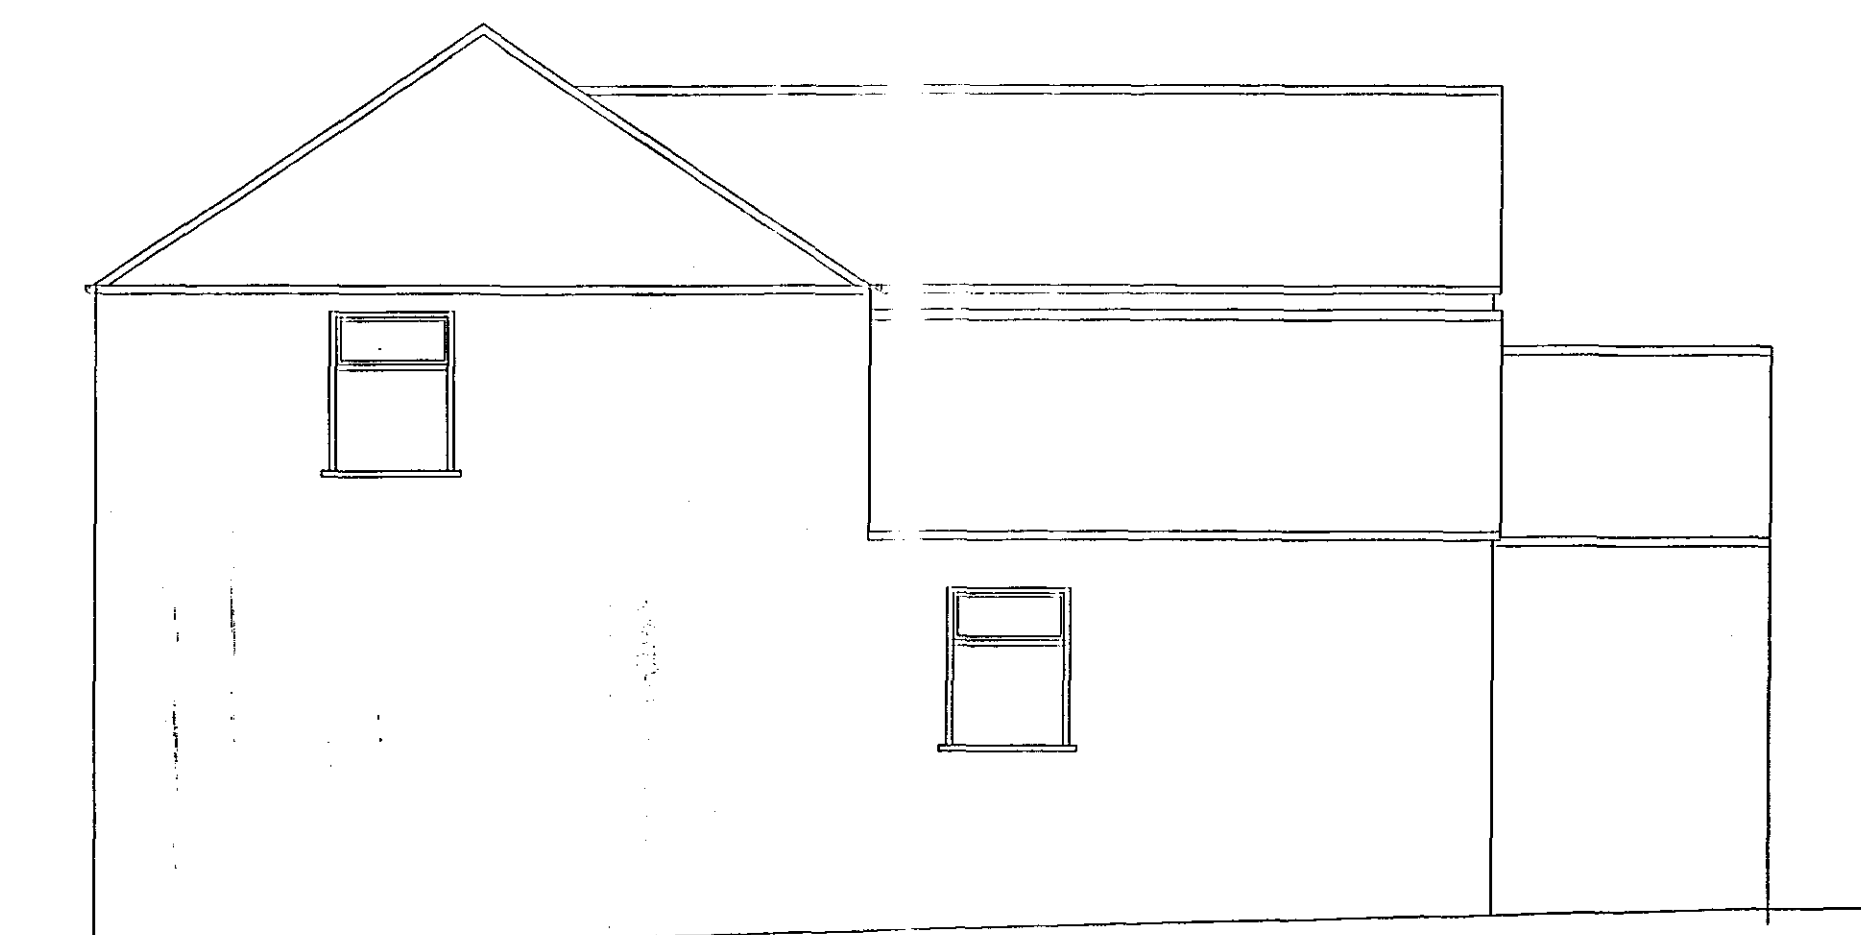


Proposed Side Elevation




Proposed Front Elevation

Change in floor levels
from front element of
Cottage to rear element

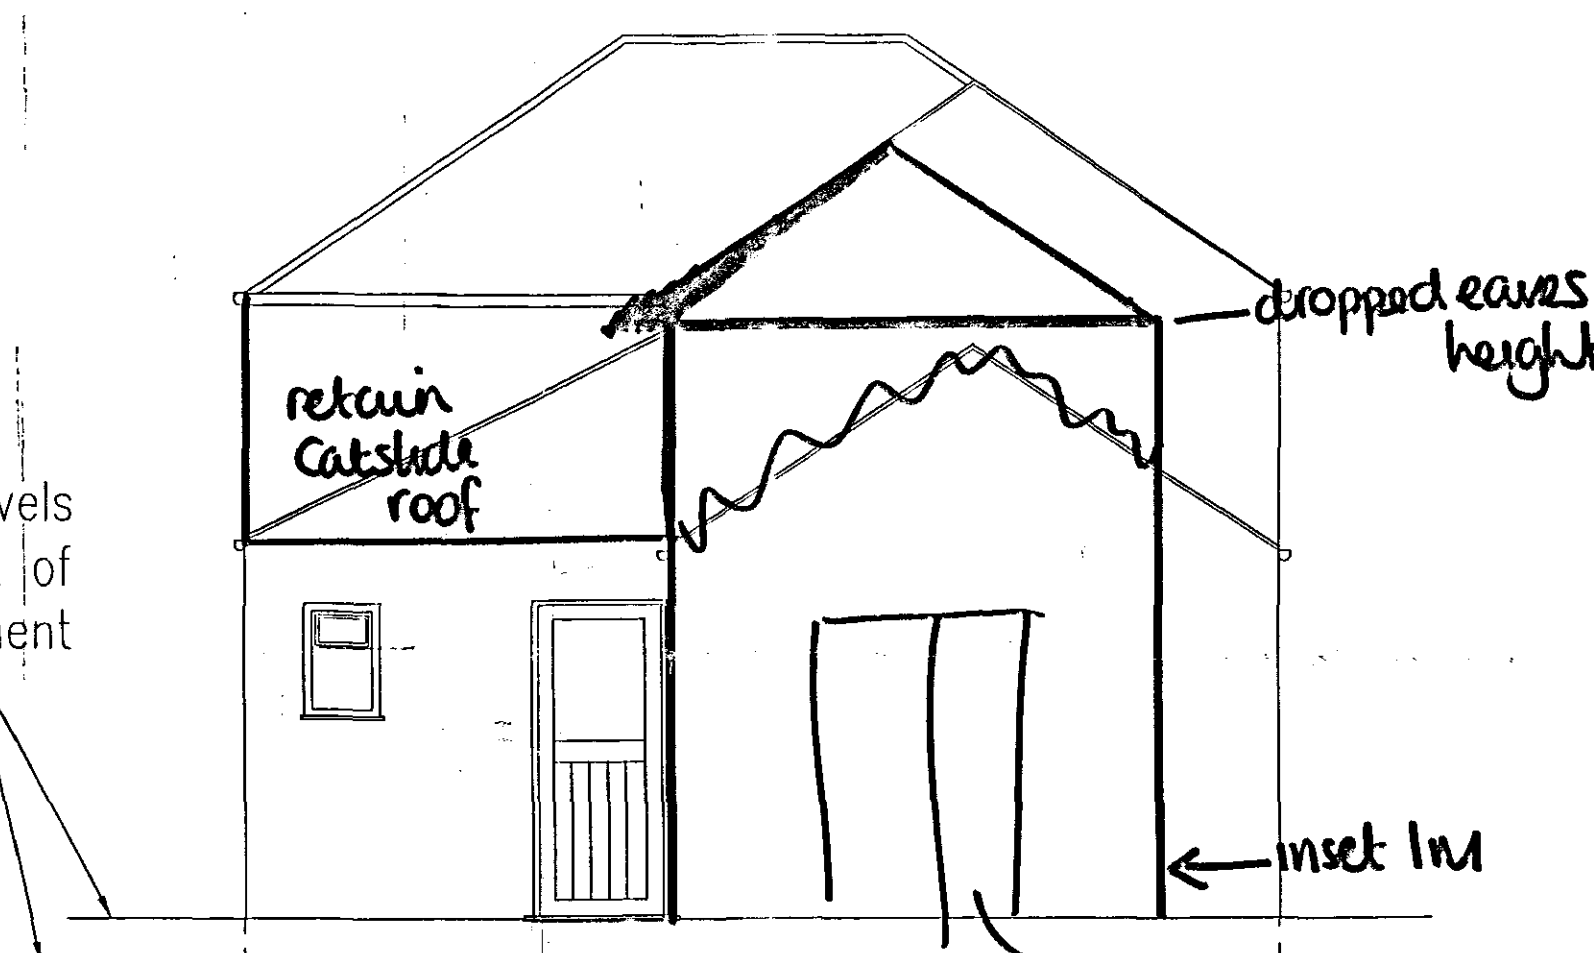


Proposed Rear Elevation

Brick up existing window openings

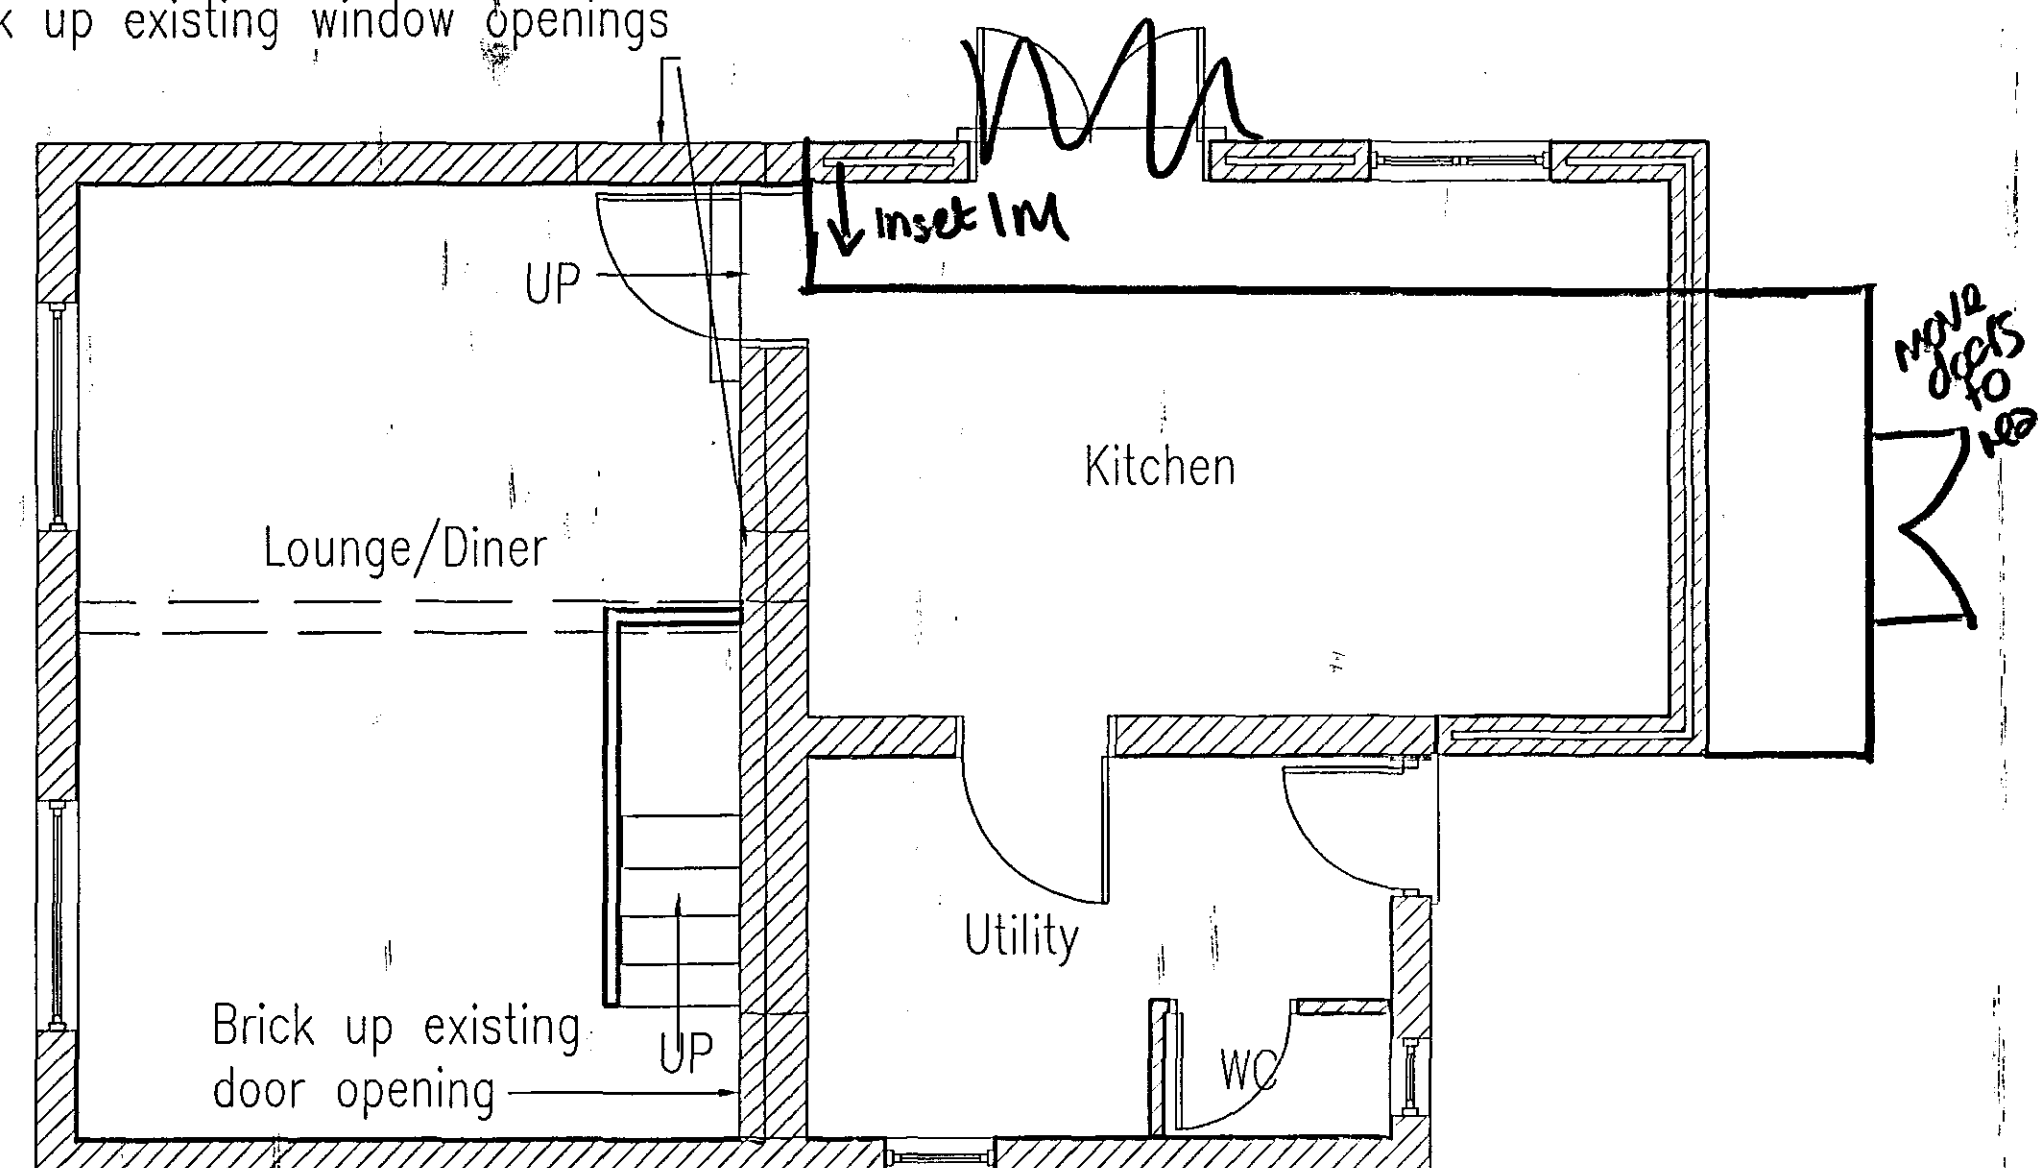

Proposed Ground Floor Plan

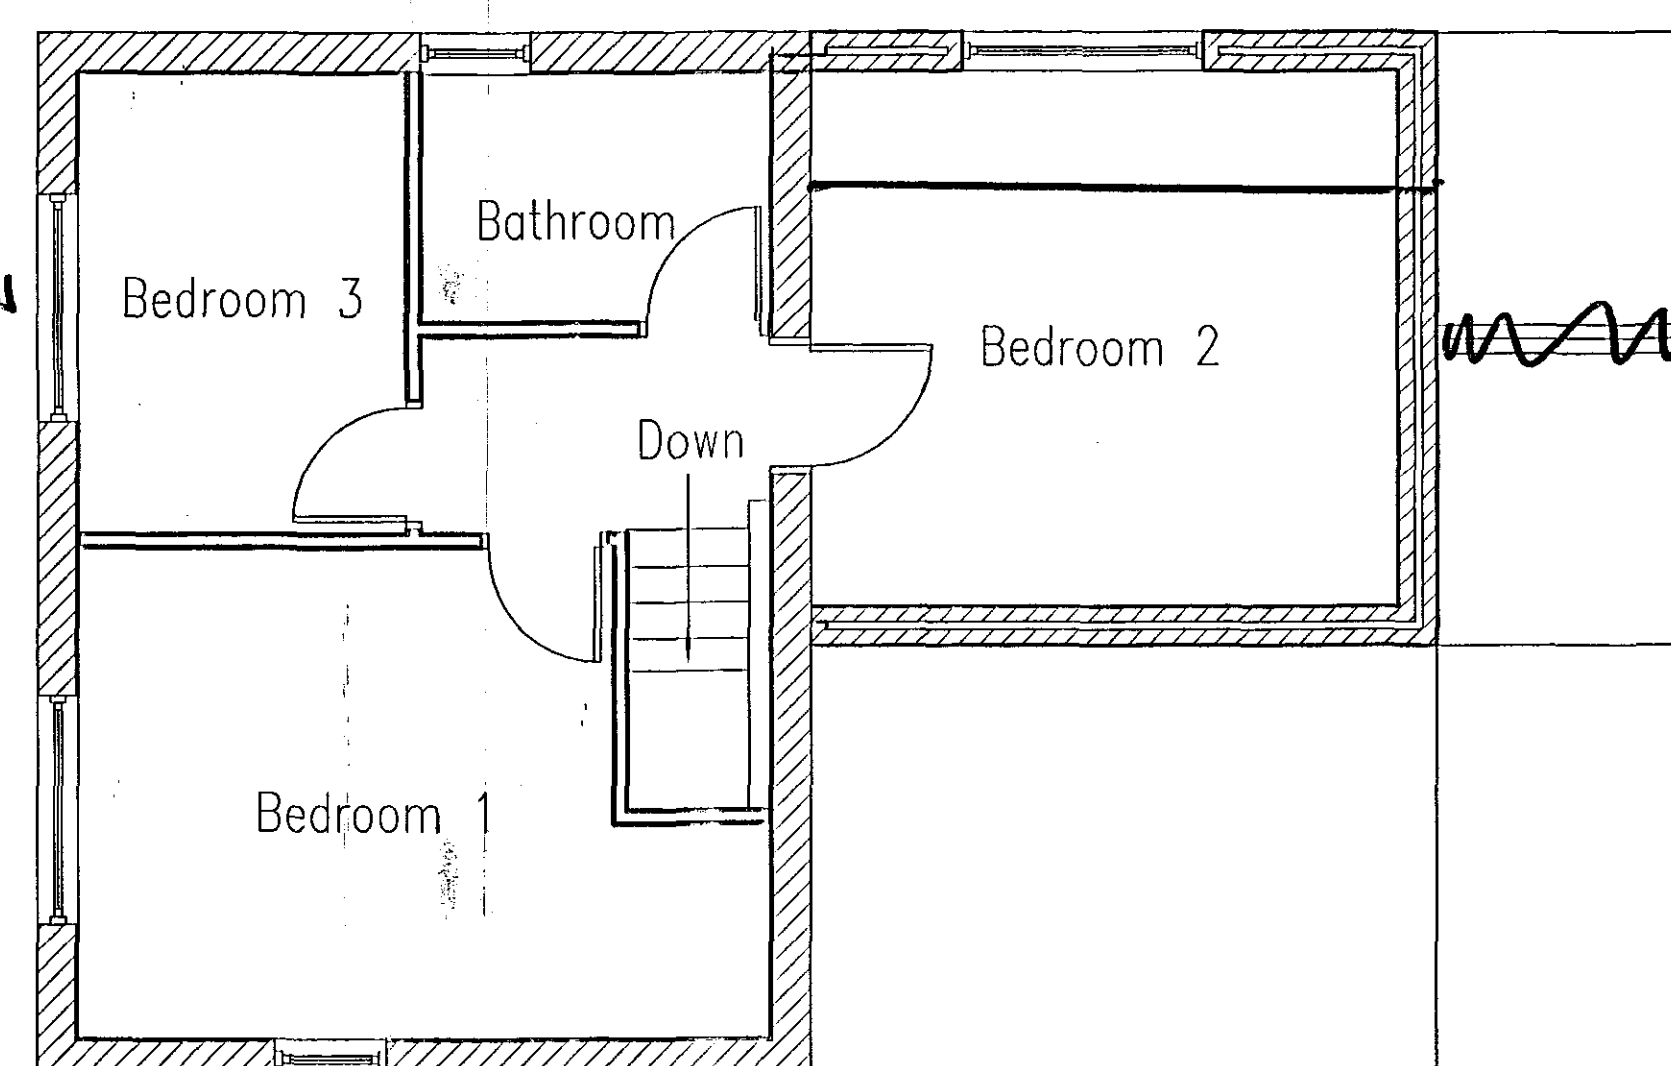

Proposed First Floor Plan

- Do not scale from this drawing
- All dimensions to be checked on site
- Read in conjunction with all Disciplines relevant drawings/details/specification/manufacturer's or other information.
- All building is to comply with current Building Regulations and all other relevant statutory regulations.
- These Plans are copyright property of Fenland PQS Consultancy Ltd.

NOTES

All windows/doors to be of timber construction. Existing windows to be retained if in good order otherwise replace with similar profiles. All new windows to compliment existing profiles

Where there are cracks in existing brickwork then brickwork is to be pared back to sound brickwork and re-built to existing lines

Existing slate roof to be stripped back and slates retained. Existing Roof Timbers to be replaced as necessary. Re-slate roof using existing slates where possible and match new slates to existing

Strip back render on existing external walls to brickwork.

Re-render existing and new external walls to Cottage

Applicant:- Rob Taylor

Site:- Millers Cottage, Northgate Mill, Northgate, Pinchbeck

Scale
1:50

Date
09/09/06

Drawn By
GD

Revision 4 Date 02/04/07

Drawing Title :-

Proposed Floor plans and Elevations
Re Proposal to bring Cottage back
into residential use together with
proposed extensions