



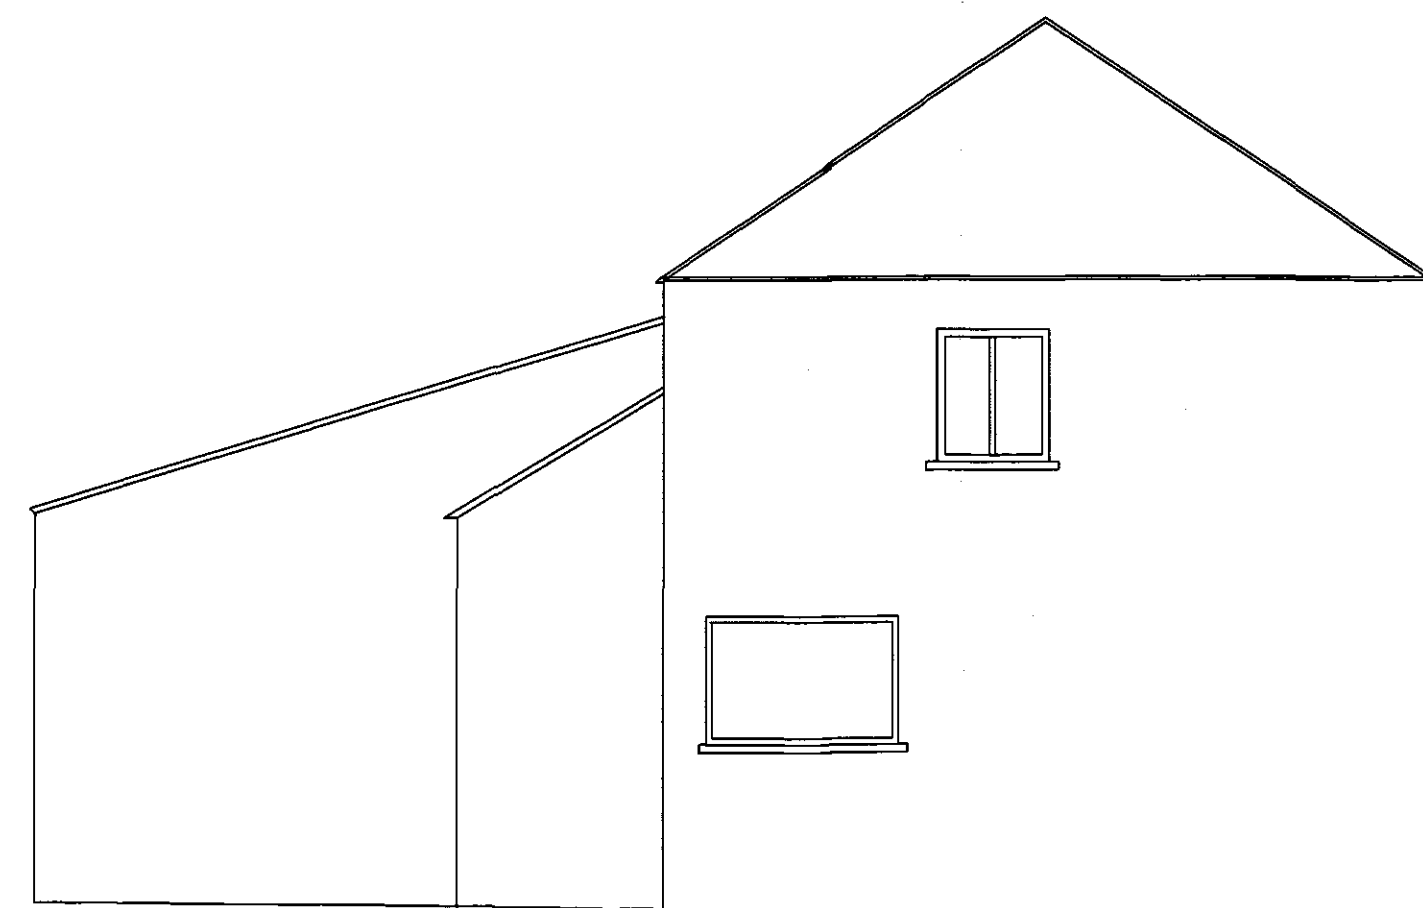

Existing Side Elevation

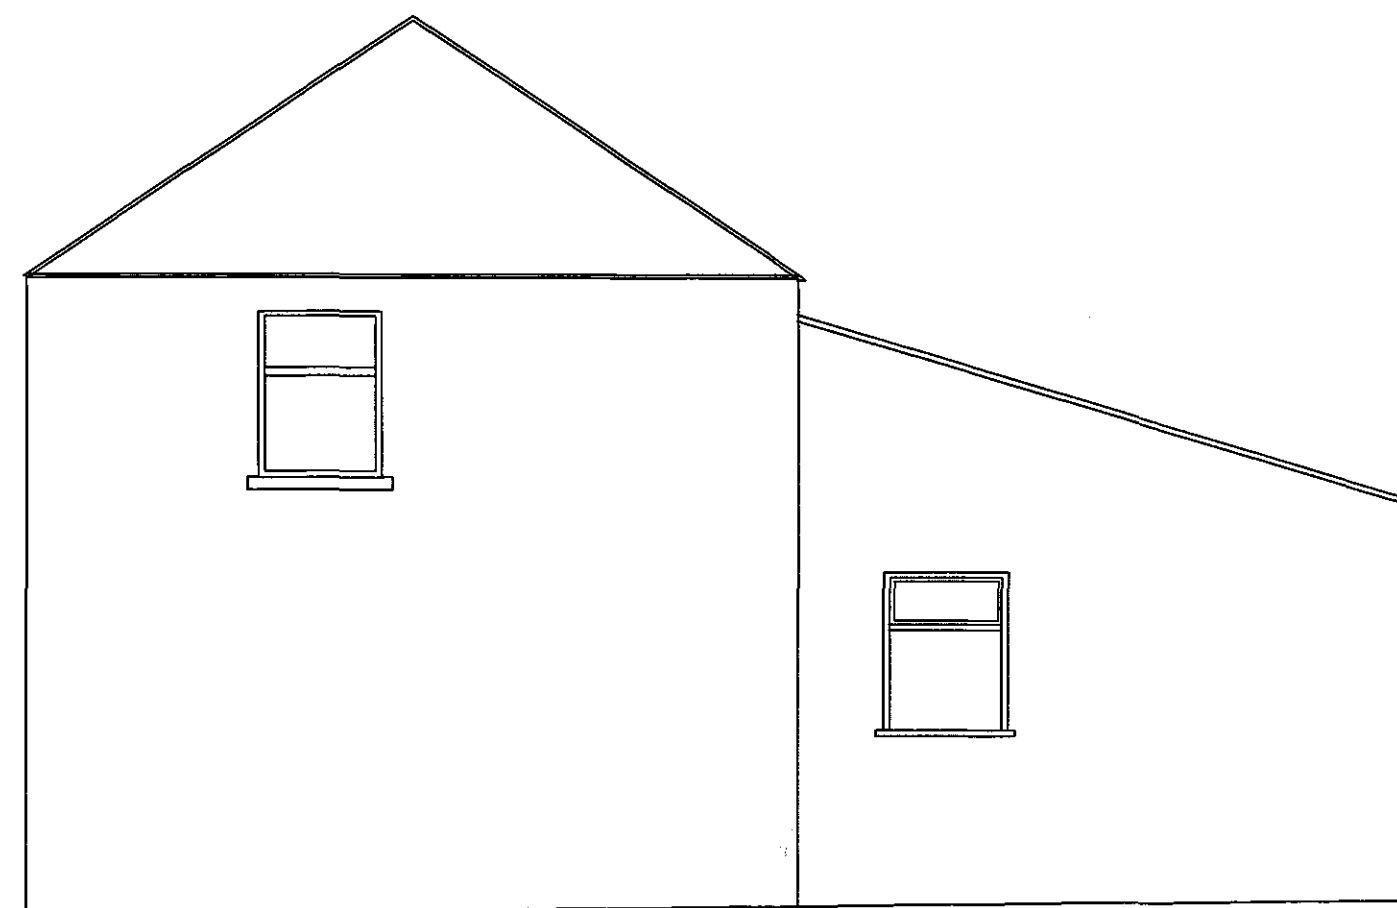


Existing Side Elevation


- Do not scale from this drawing
- All dimensions to be checked on site
- Read in conjunction with all Disciplines relevant drawings/details/specification/manufacturer's or other information.
- All building is to comply with current Building Regulations and all other relevant statutory regulations.
- These Plans are the Copyright property of Fenland PQS Consultancy Ltd




Existing Front Elevation

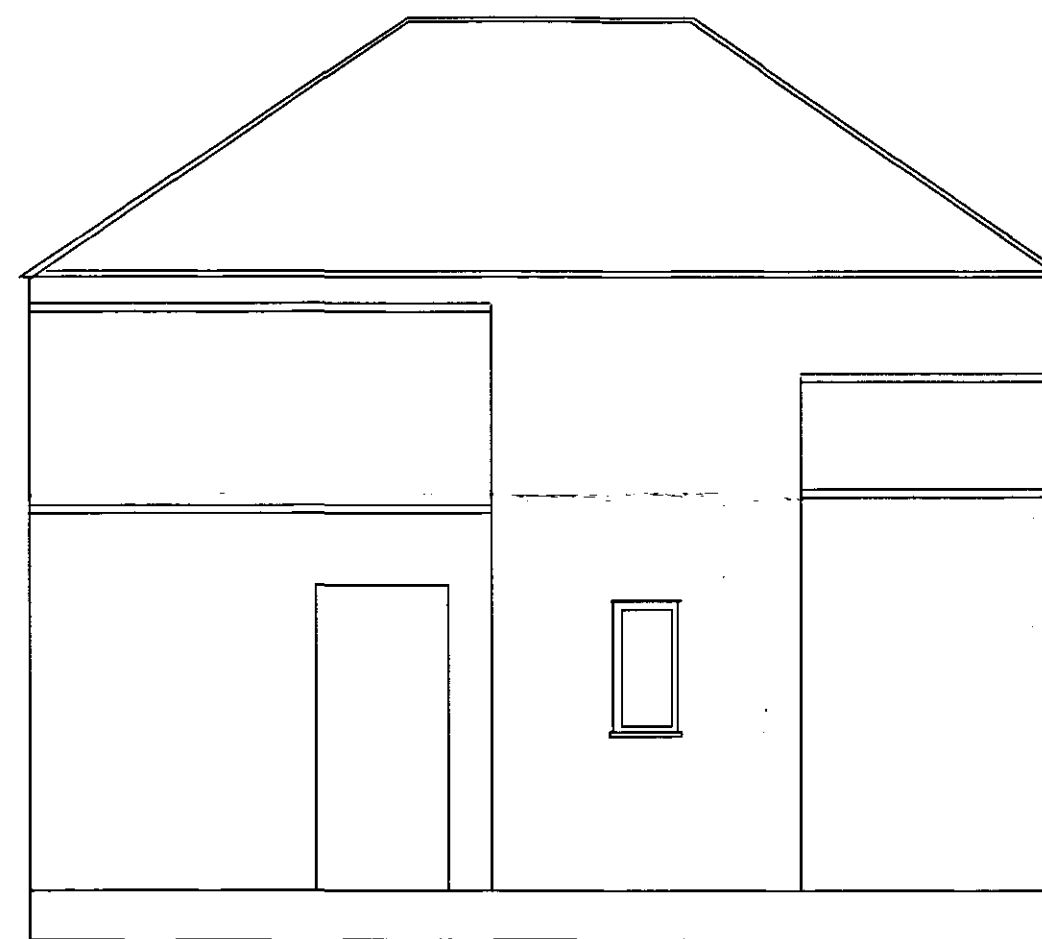

Existing Rear Elevation

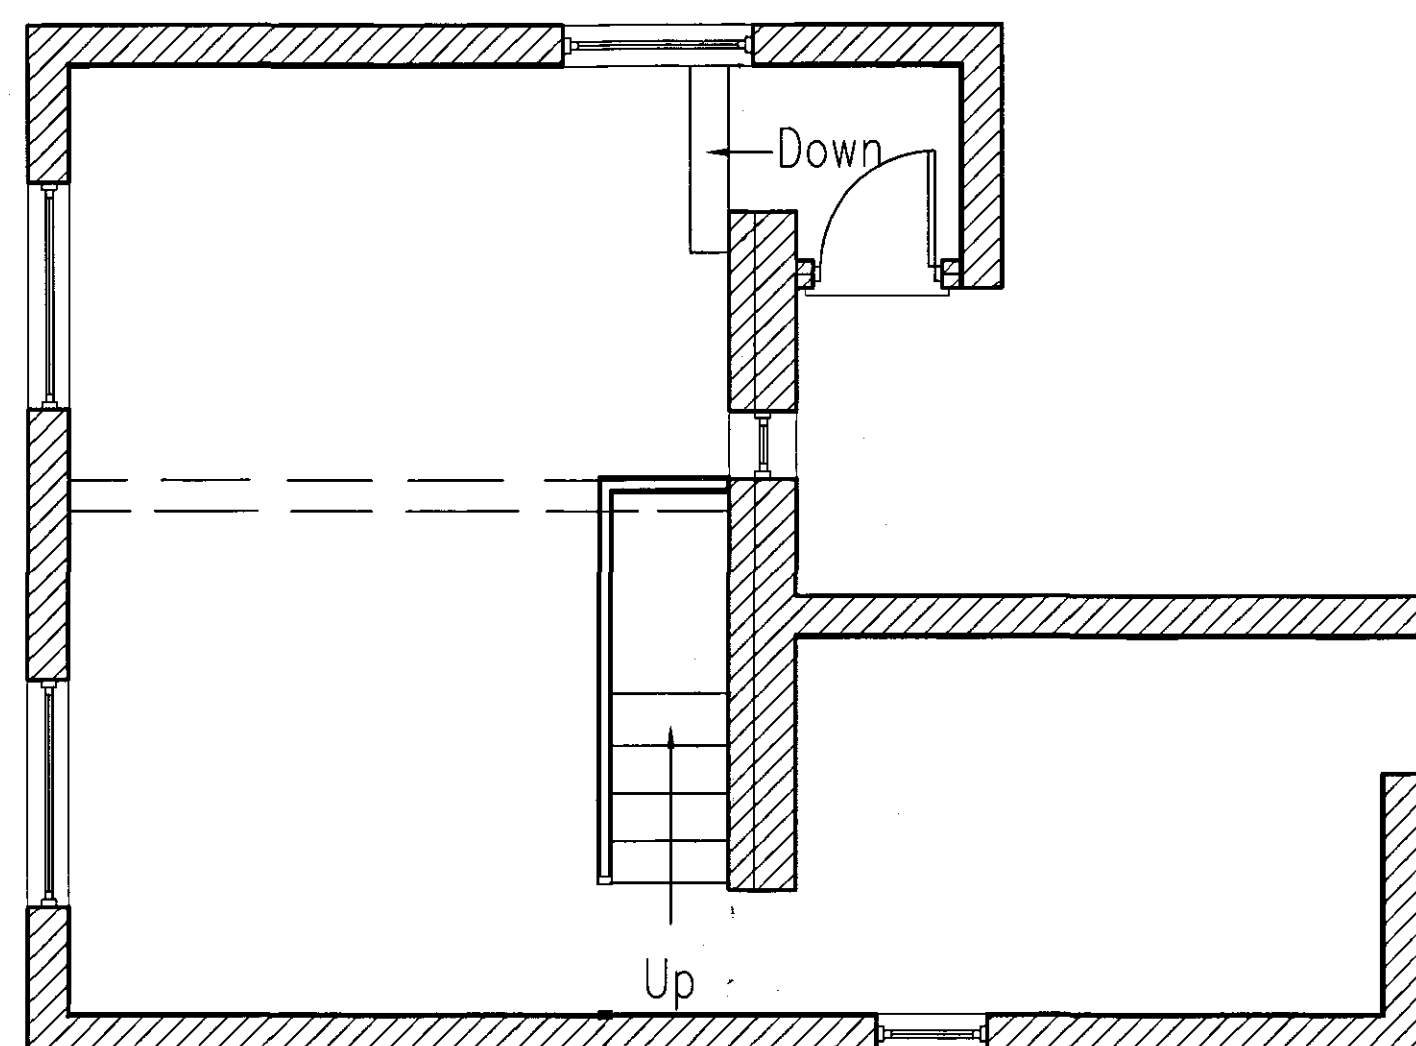

Existing Ground Floor Plan

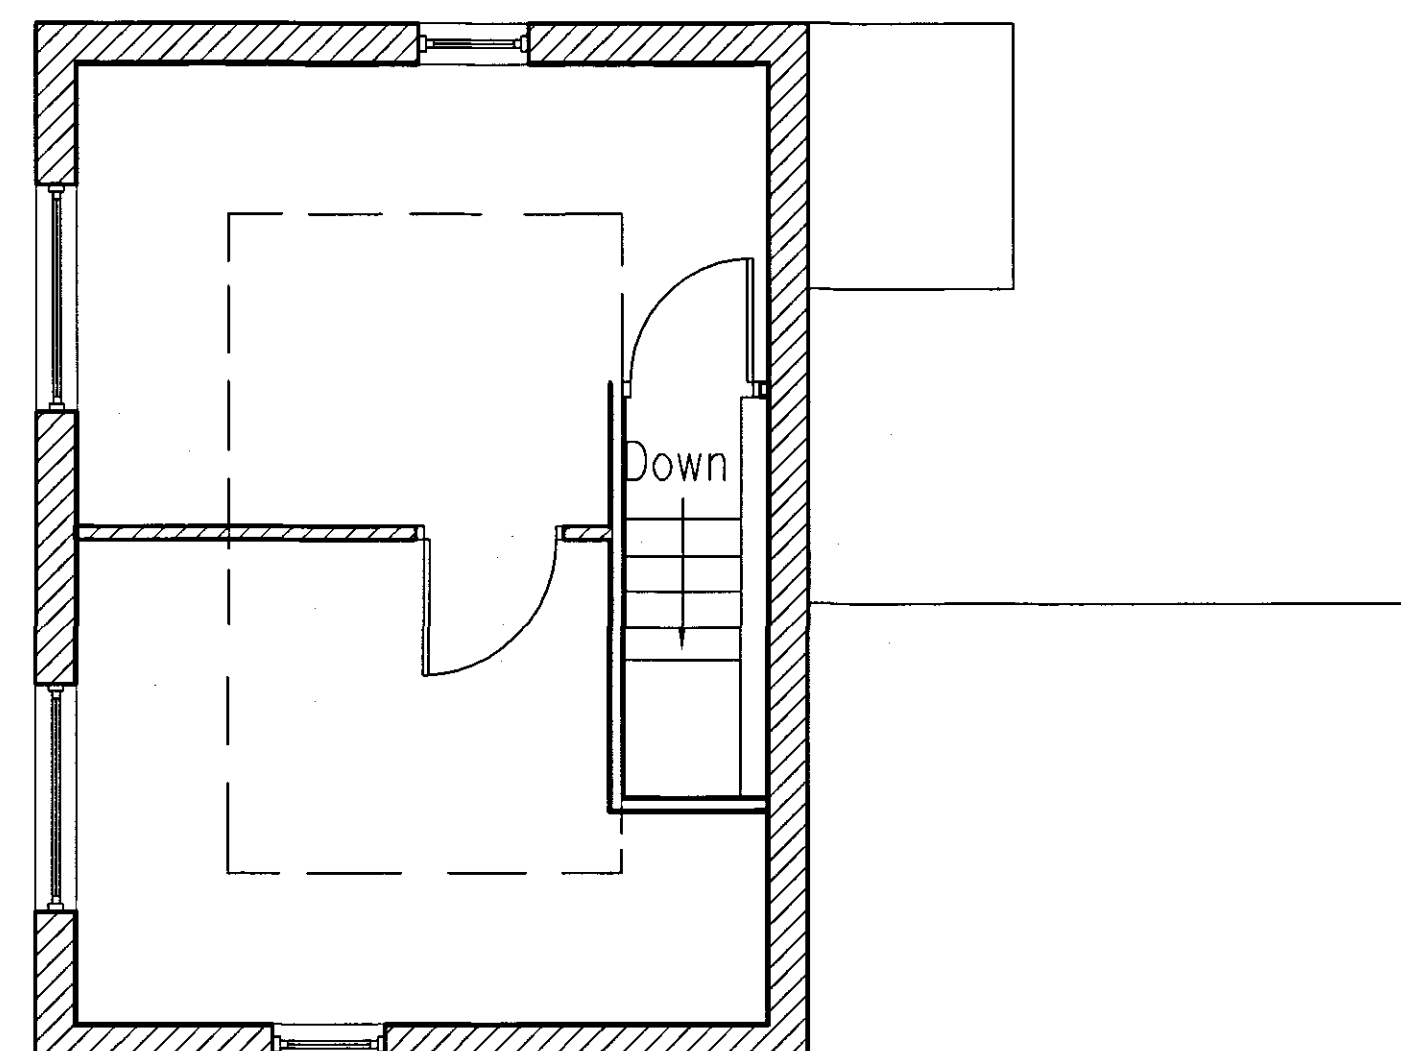

Existing First Floor Plan

Applicant:- Rob Taylor

Site:- Millers Cottage, Northgate, Pinchbeck

Scale 1:50	Date 02/04/07	Drawn By GD
---------------	------------------	----------------

Revision

Drawing Title :-

Existing Floor plans and Elevations
Re Proposal to bring Cottage back
into residential use with rear extension

SHDC
Planning & Development
12 APR 2007
Ref: 0475/07