


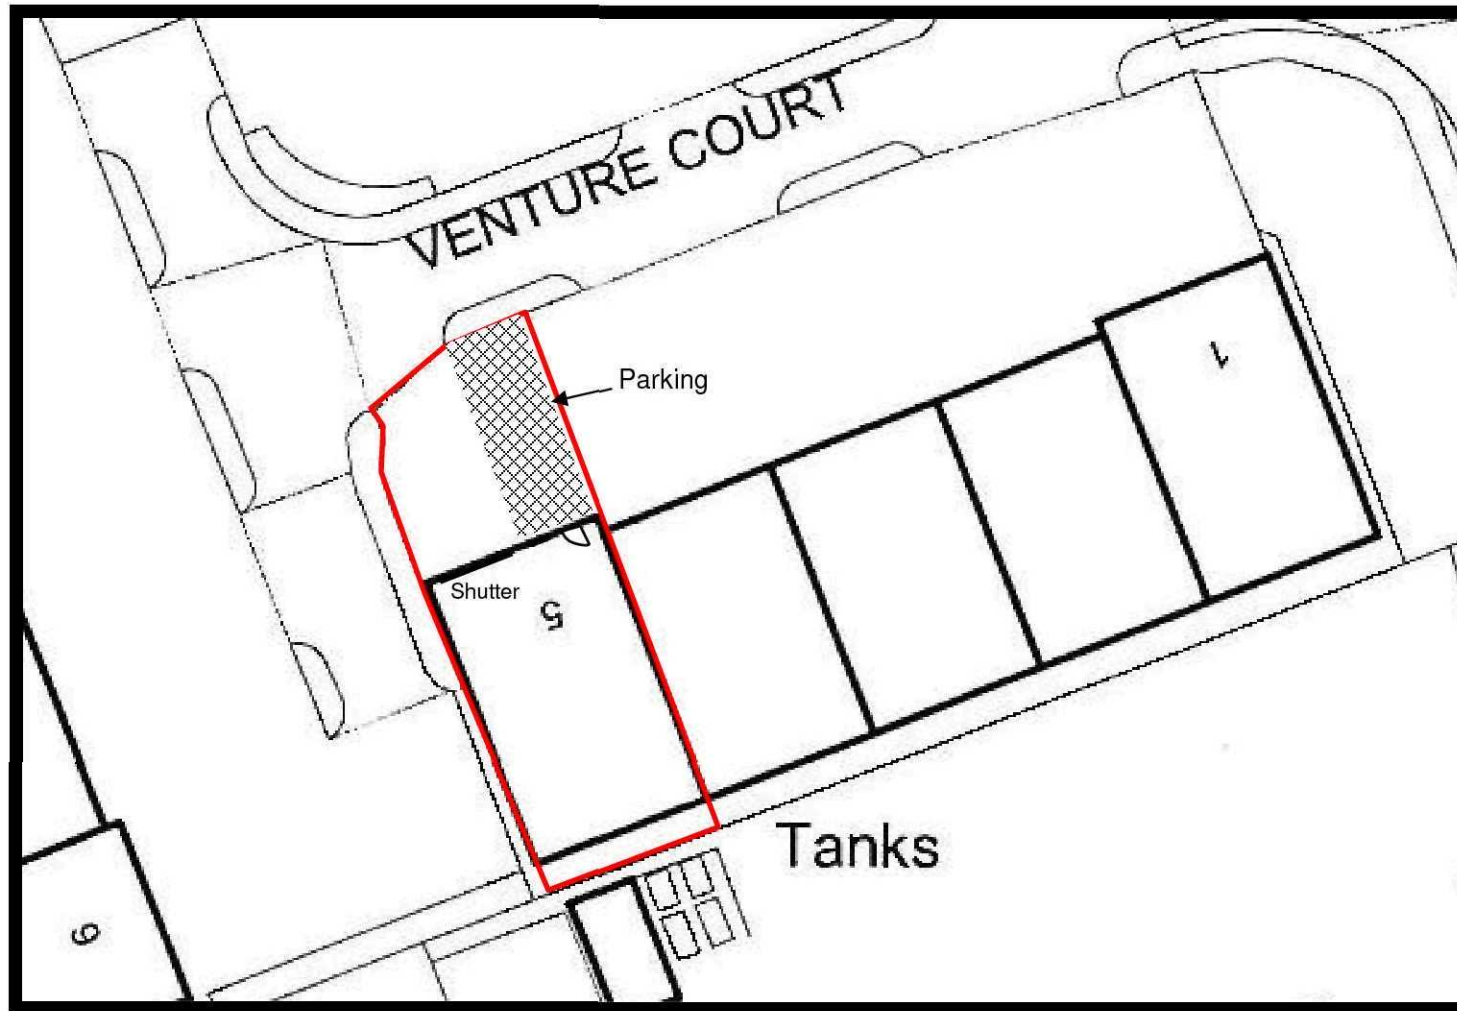

BLOCK/SITE PLAN FOR UNIT 5 VENTURE COURT, SPALDING

Scale 1:500

