



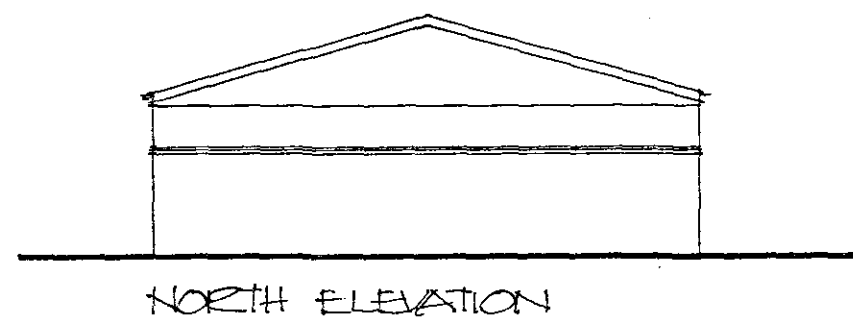


NORTH ELEVATION

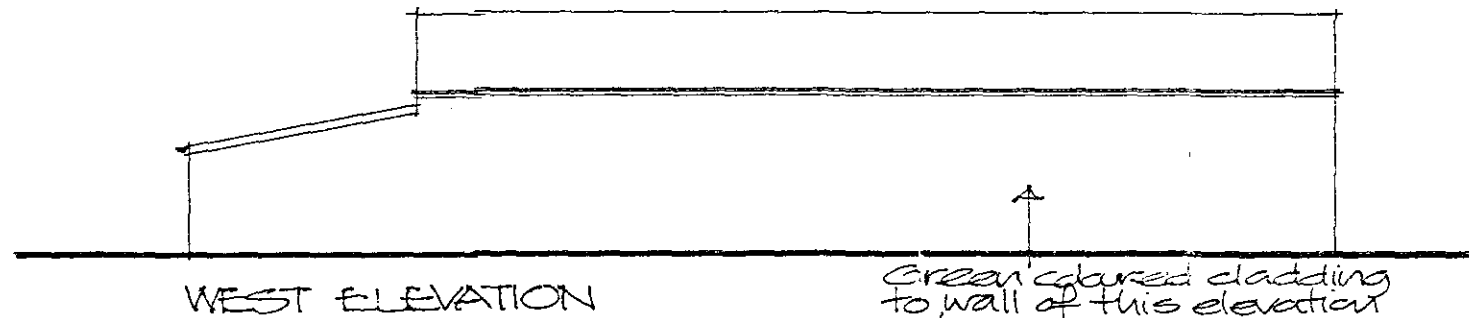


WEST ELEVATION


Green coloured cladding to wall of this elevation only.

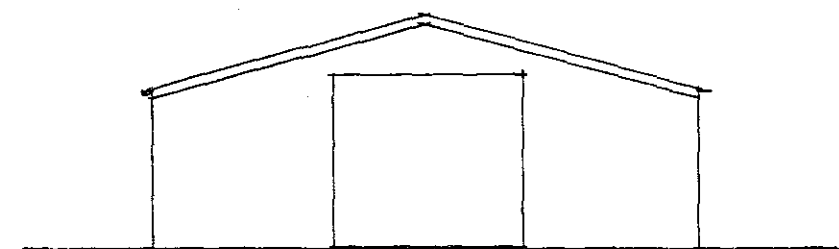

SOUTH ELEVATION

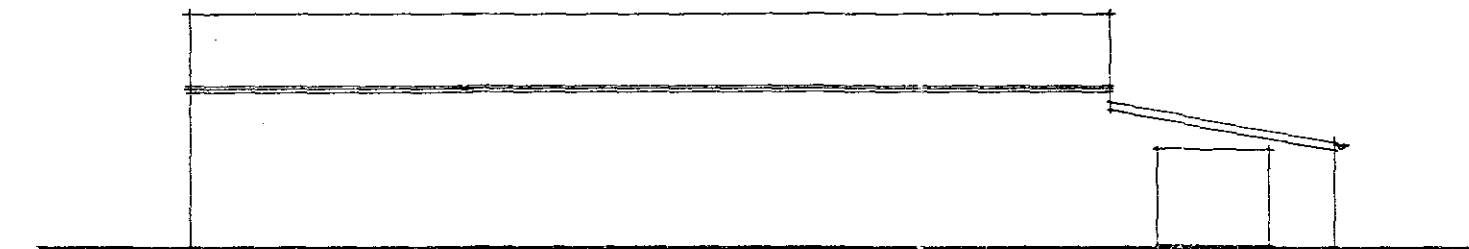

EAST ELEVATION

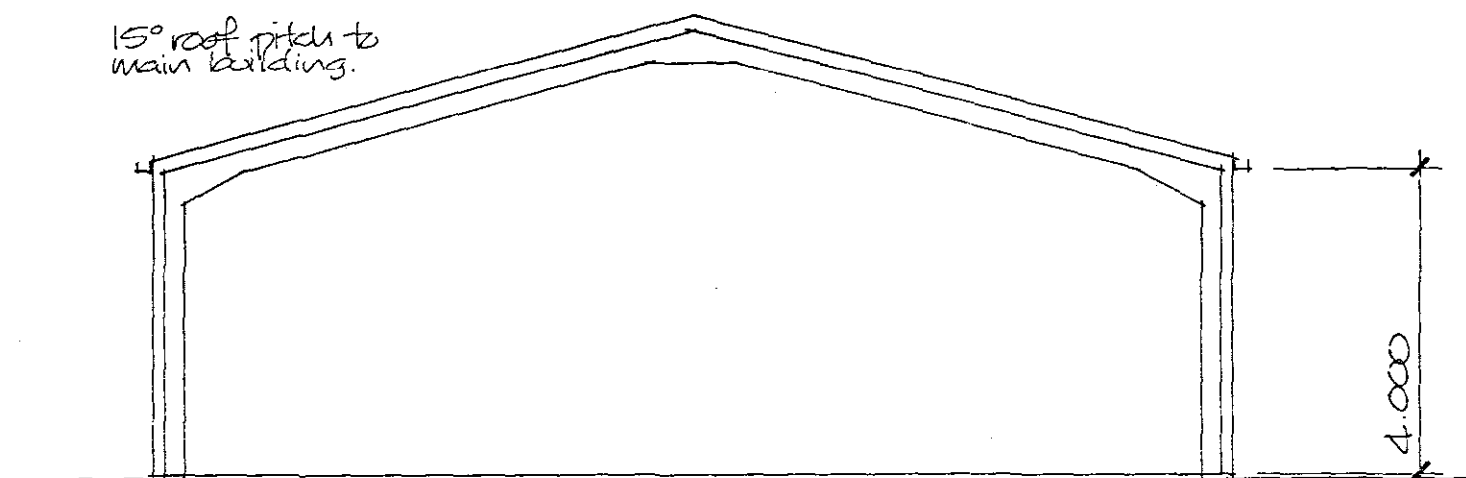

SECTION


Specification:

Structure framed of steel portal frame clad externally with:


Roof: 0.7 box profile plastisol sheeting colour Goosewing grey.

Walls: 0.55 box profile plastisol sheeting generally colour Goosewing grey except west elevation which is to be colour Moorland Green, to be confirmed.


Generally all existing steel framed buildings are clad externally with box profile plastisol sheeting colour Goosewing grey.

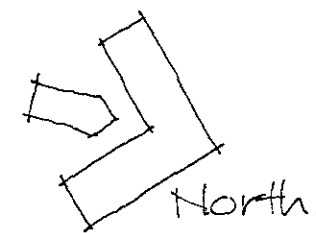


North.

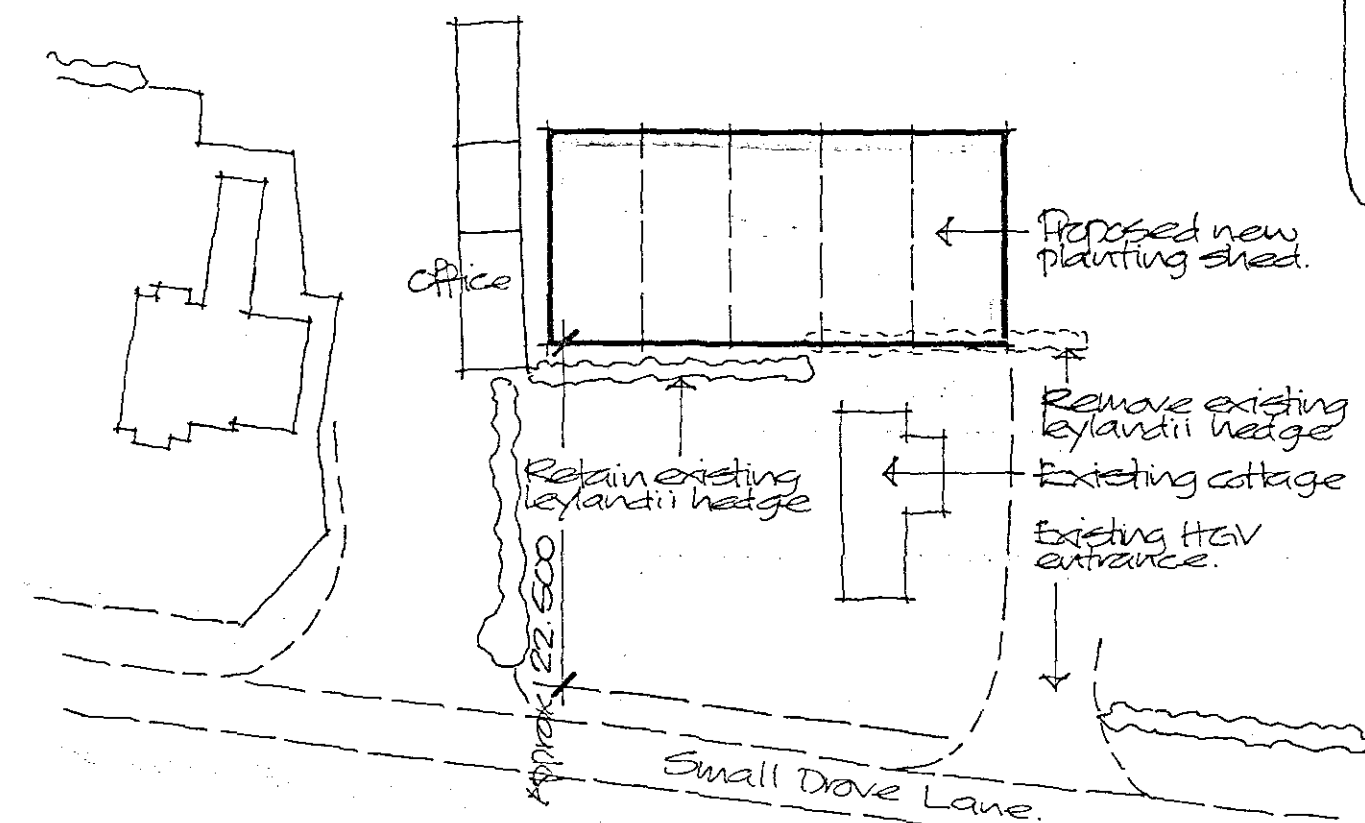

BLOCK PLAN Scale 1:500

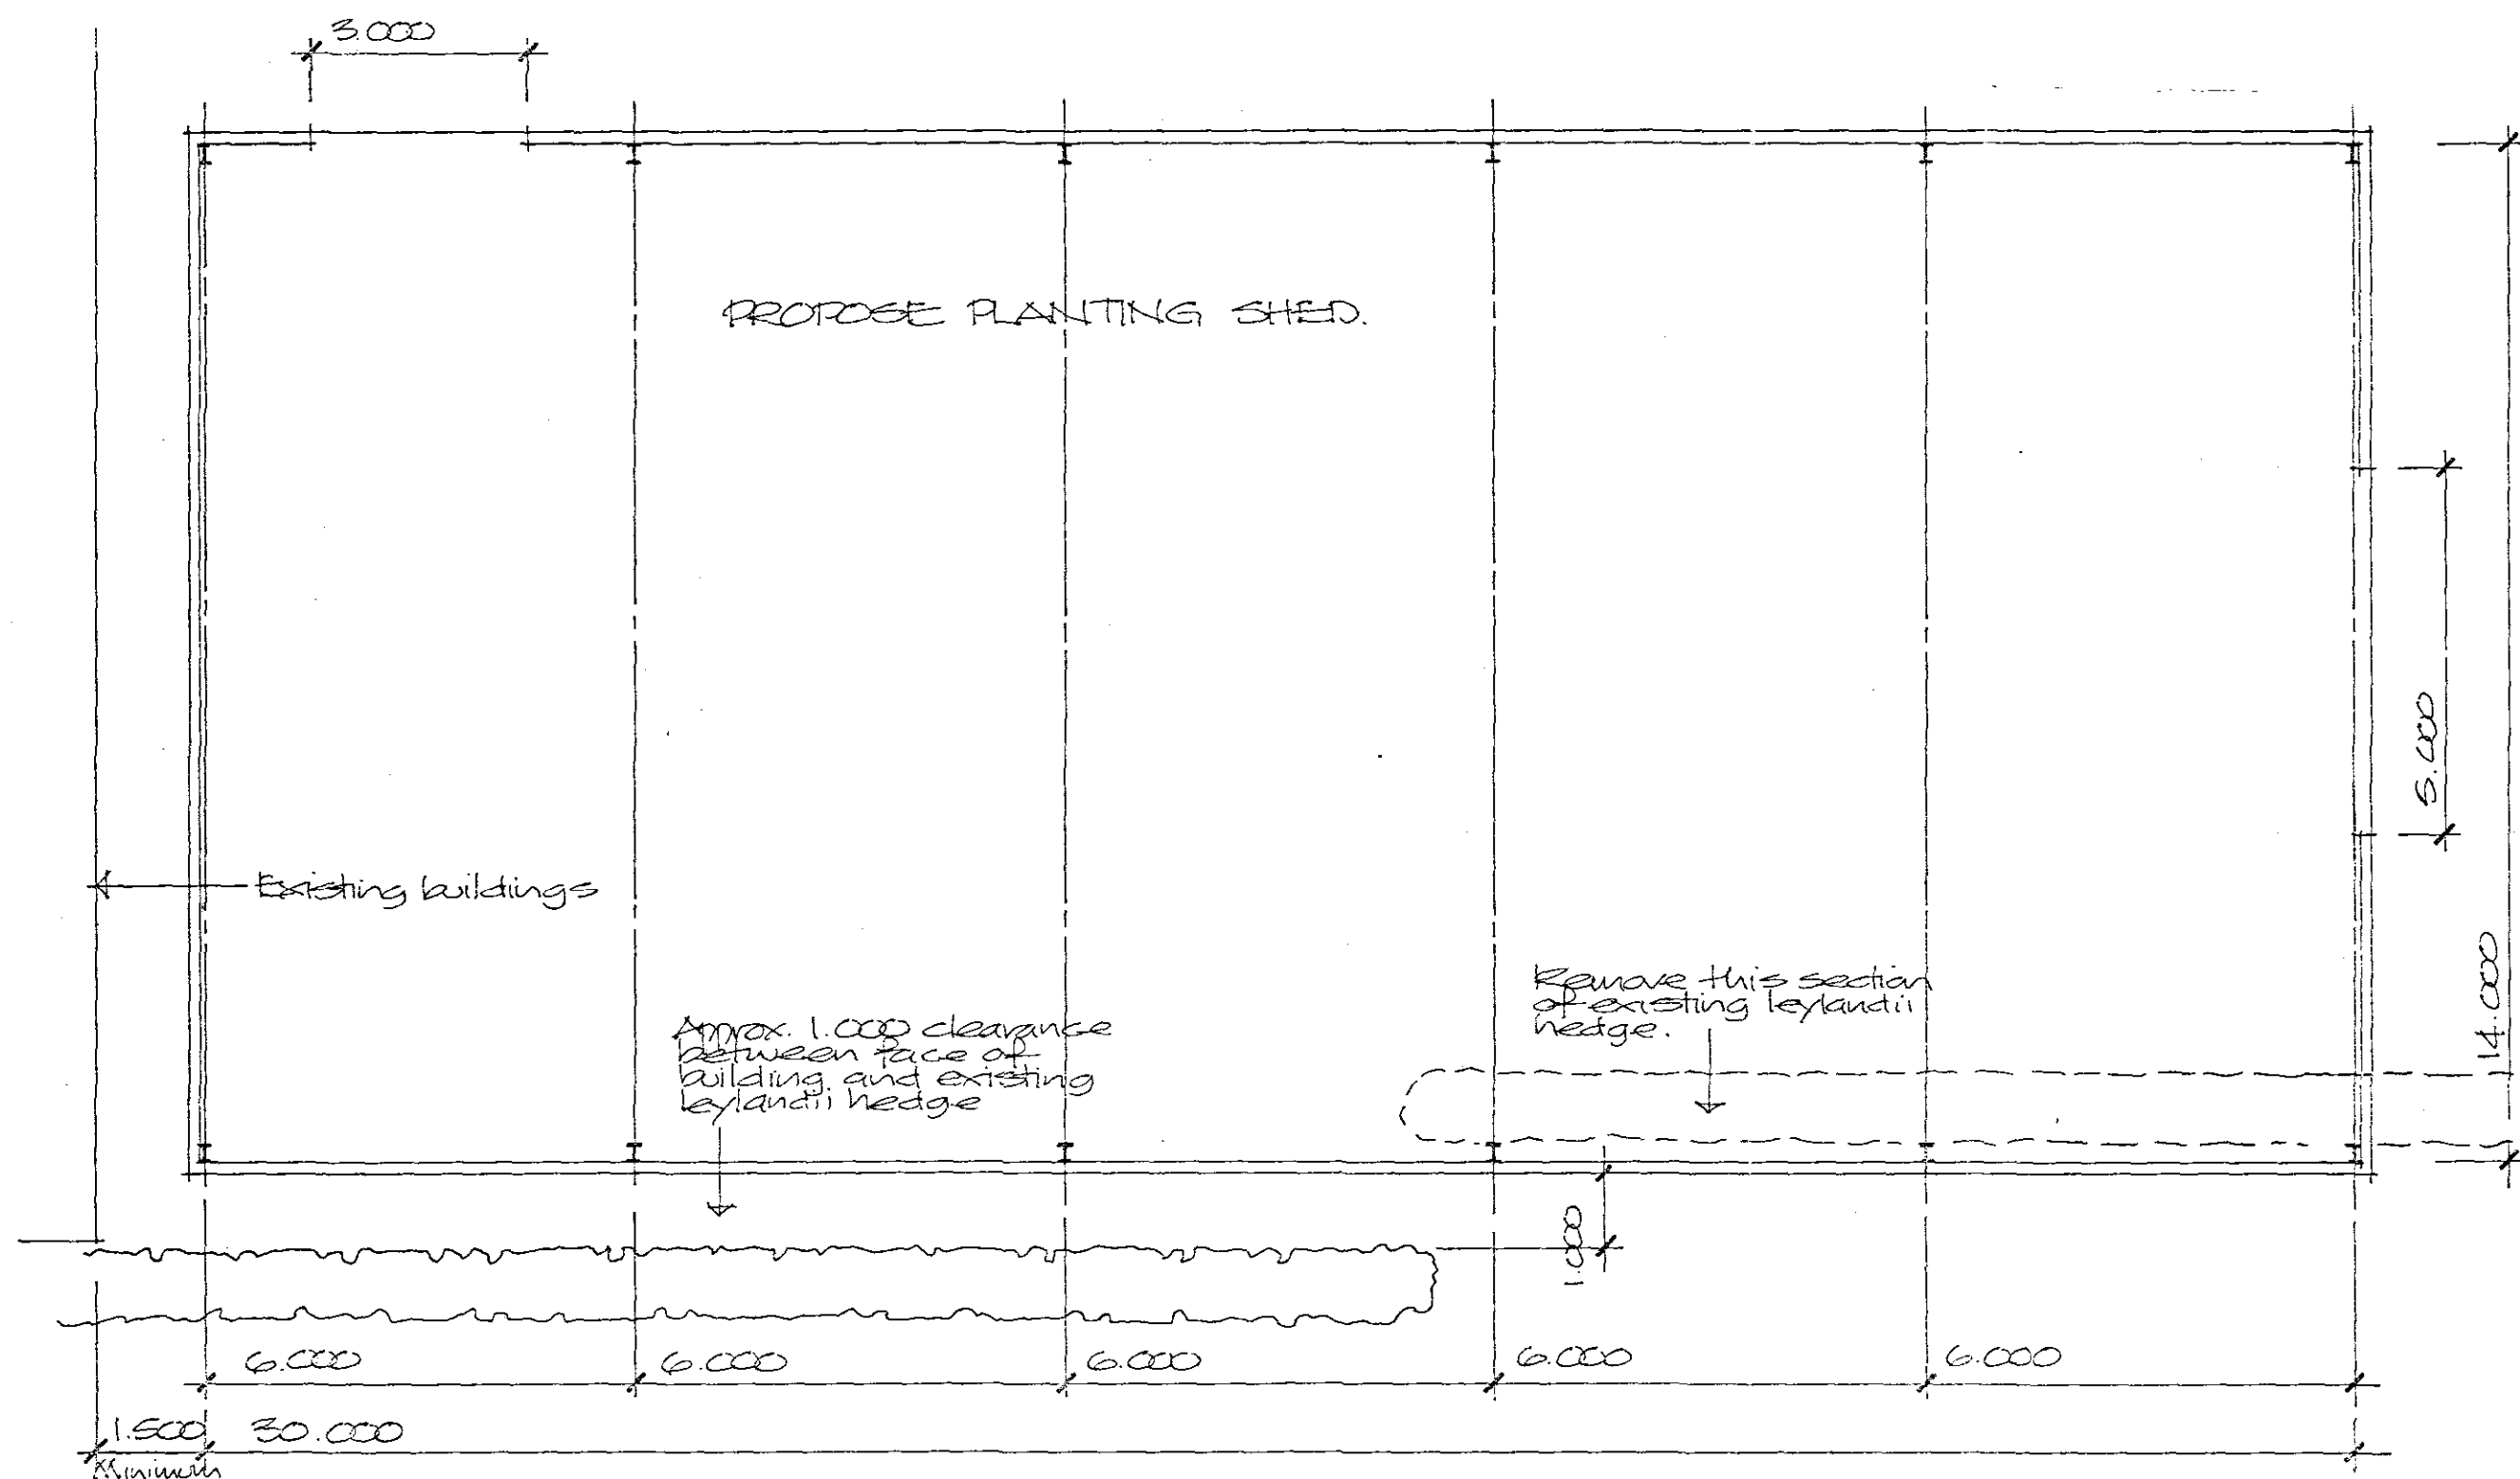

SHDC
Planning & Development
12 APR 2007
Ref: 0482/07

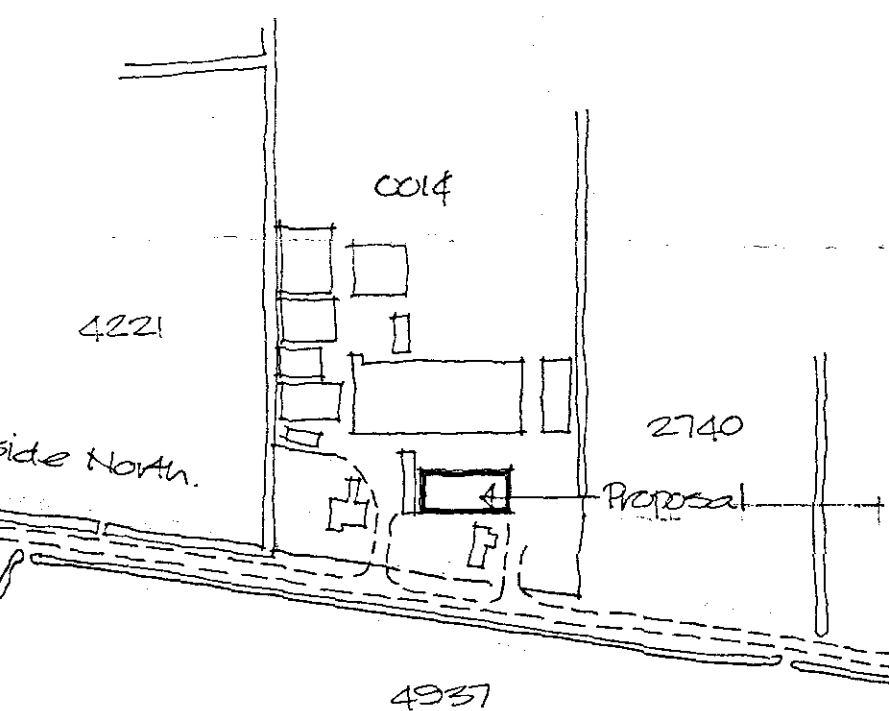

LOCATION PLAN Scale 1:2500

DETERMINED
PLAN

Project
**PROPOSED STEEL FRAMED
PLANTING SHED,
SMALL DROVE LANE,
WEST PINCHBECK, SPALDING.**

Client
E M COLE (FARMS) LTD

ALAN HORNSBY
ARCHITECTURAL SERVICES LTD

"Little Acre"
Peak Hill, Cowbit,
Spalding, Lincs. PE12 6AW
Tel. Holbeach (01406) 380591

Scale 1:100&1:200 Drg. no. 07/23/01
Date April 2007