
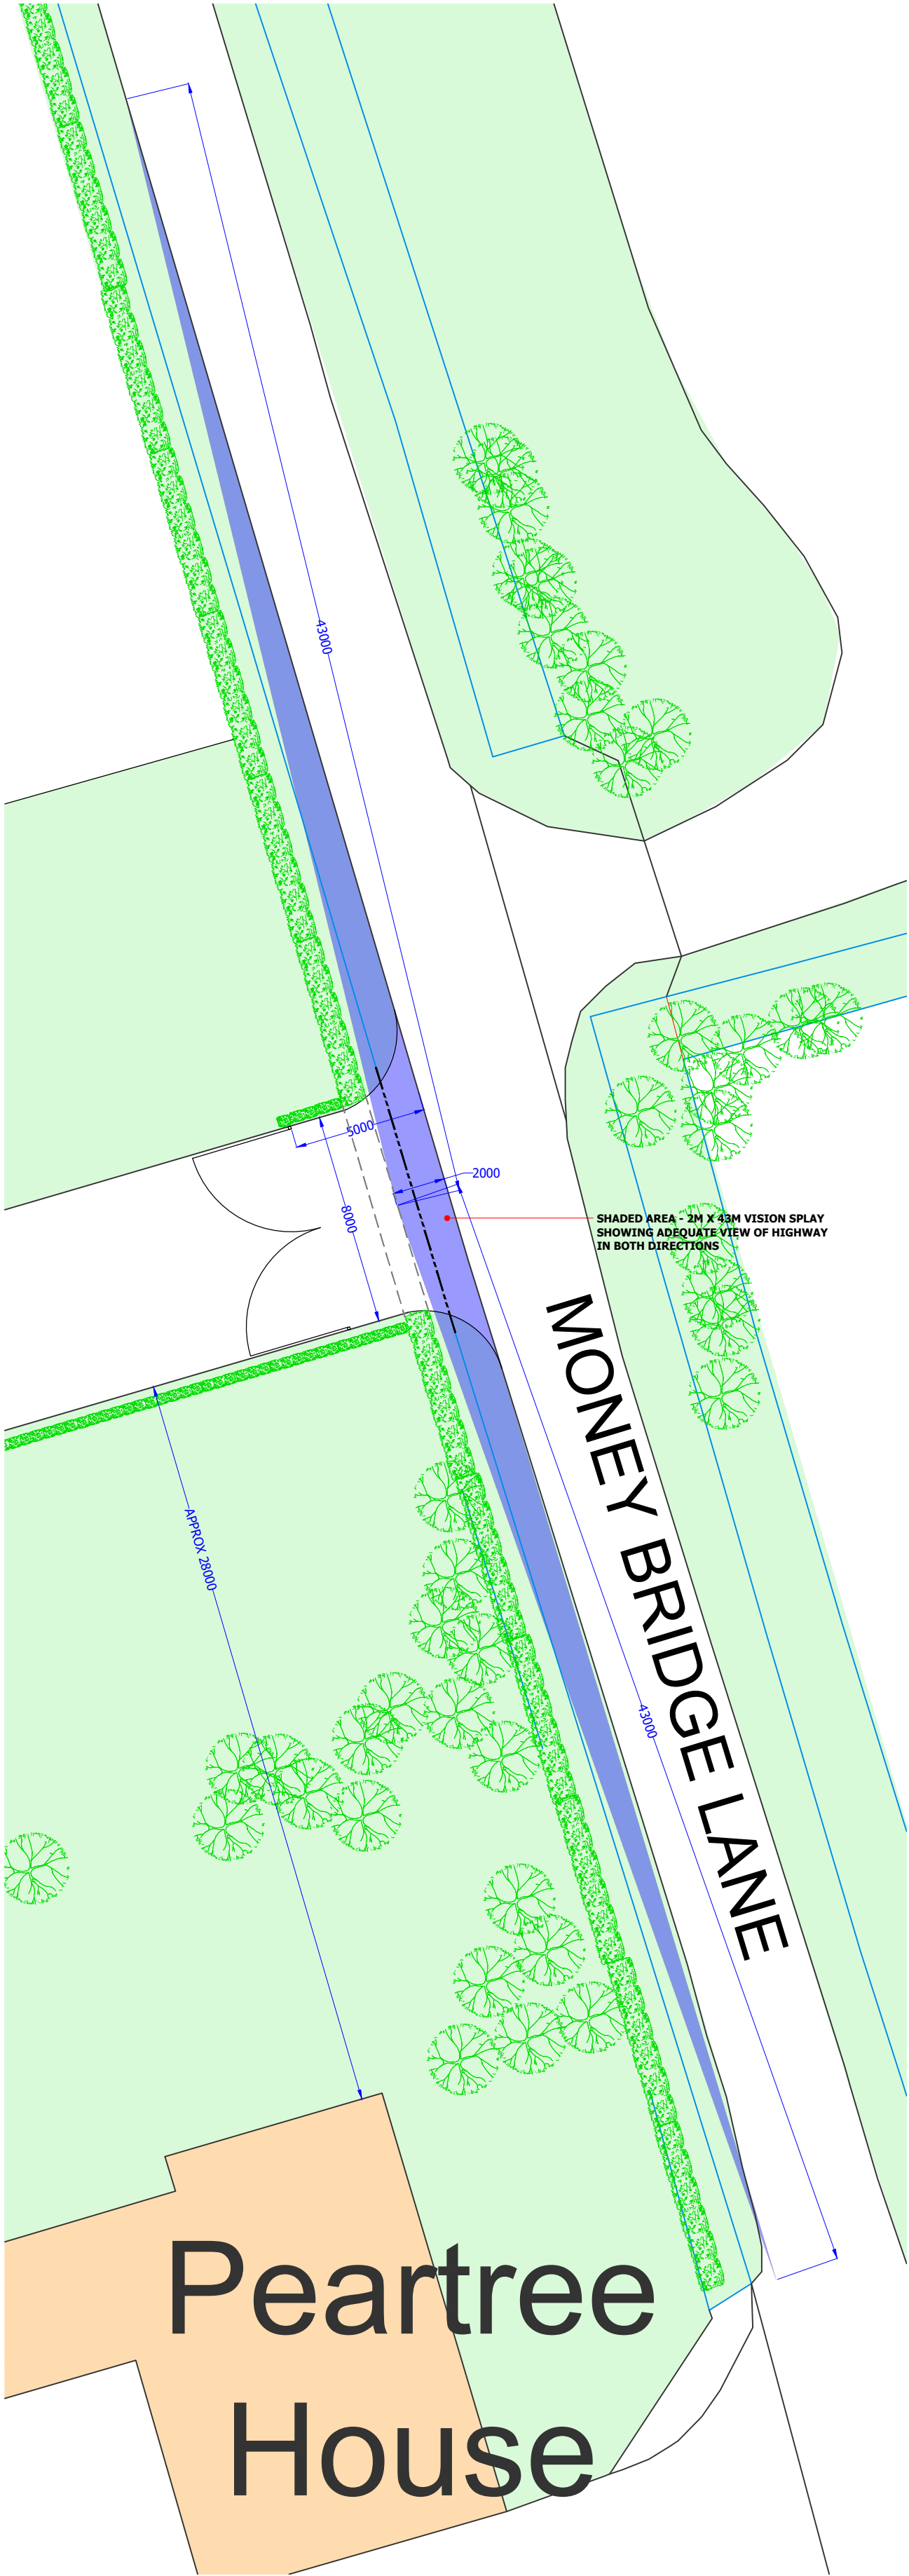
 



NOTES :
ALL STRUCTURAL WORKS INCLUDING NEW SUPPORT BEAMS, LINTELS AND MASONRY PANELS TO BE CHECKED AND INSTALLED IN ACCORDANCE WITH CLIENT APPOINTED STRUCTURAL ENGINEER DETAILS AND SPECIFICATIONS AS PER PLAN CHECK APPROVAL CONDITION

AN APPROVAL GRANTED DOES NOT CONSTITUTE PERMISSION TO MAKE FURTHER CONNECTIONS TO ANY DRAINAGE SYSTEM BY WAY OF ENCROACHMENT OF ADJOINING PROPERTIES.


TO BE READ IN CONJUNCTION WITH PLANNING, BUILDING REGULATION APPROVALS AND STRUCTURAL ENGINEERS DETAILS AND SPECIFICATION AS NECESSARY

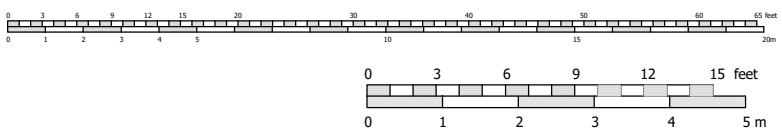

SITE PLAN - 1:200

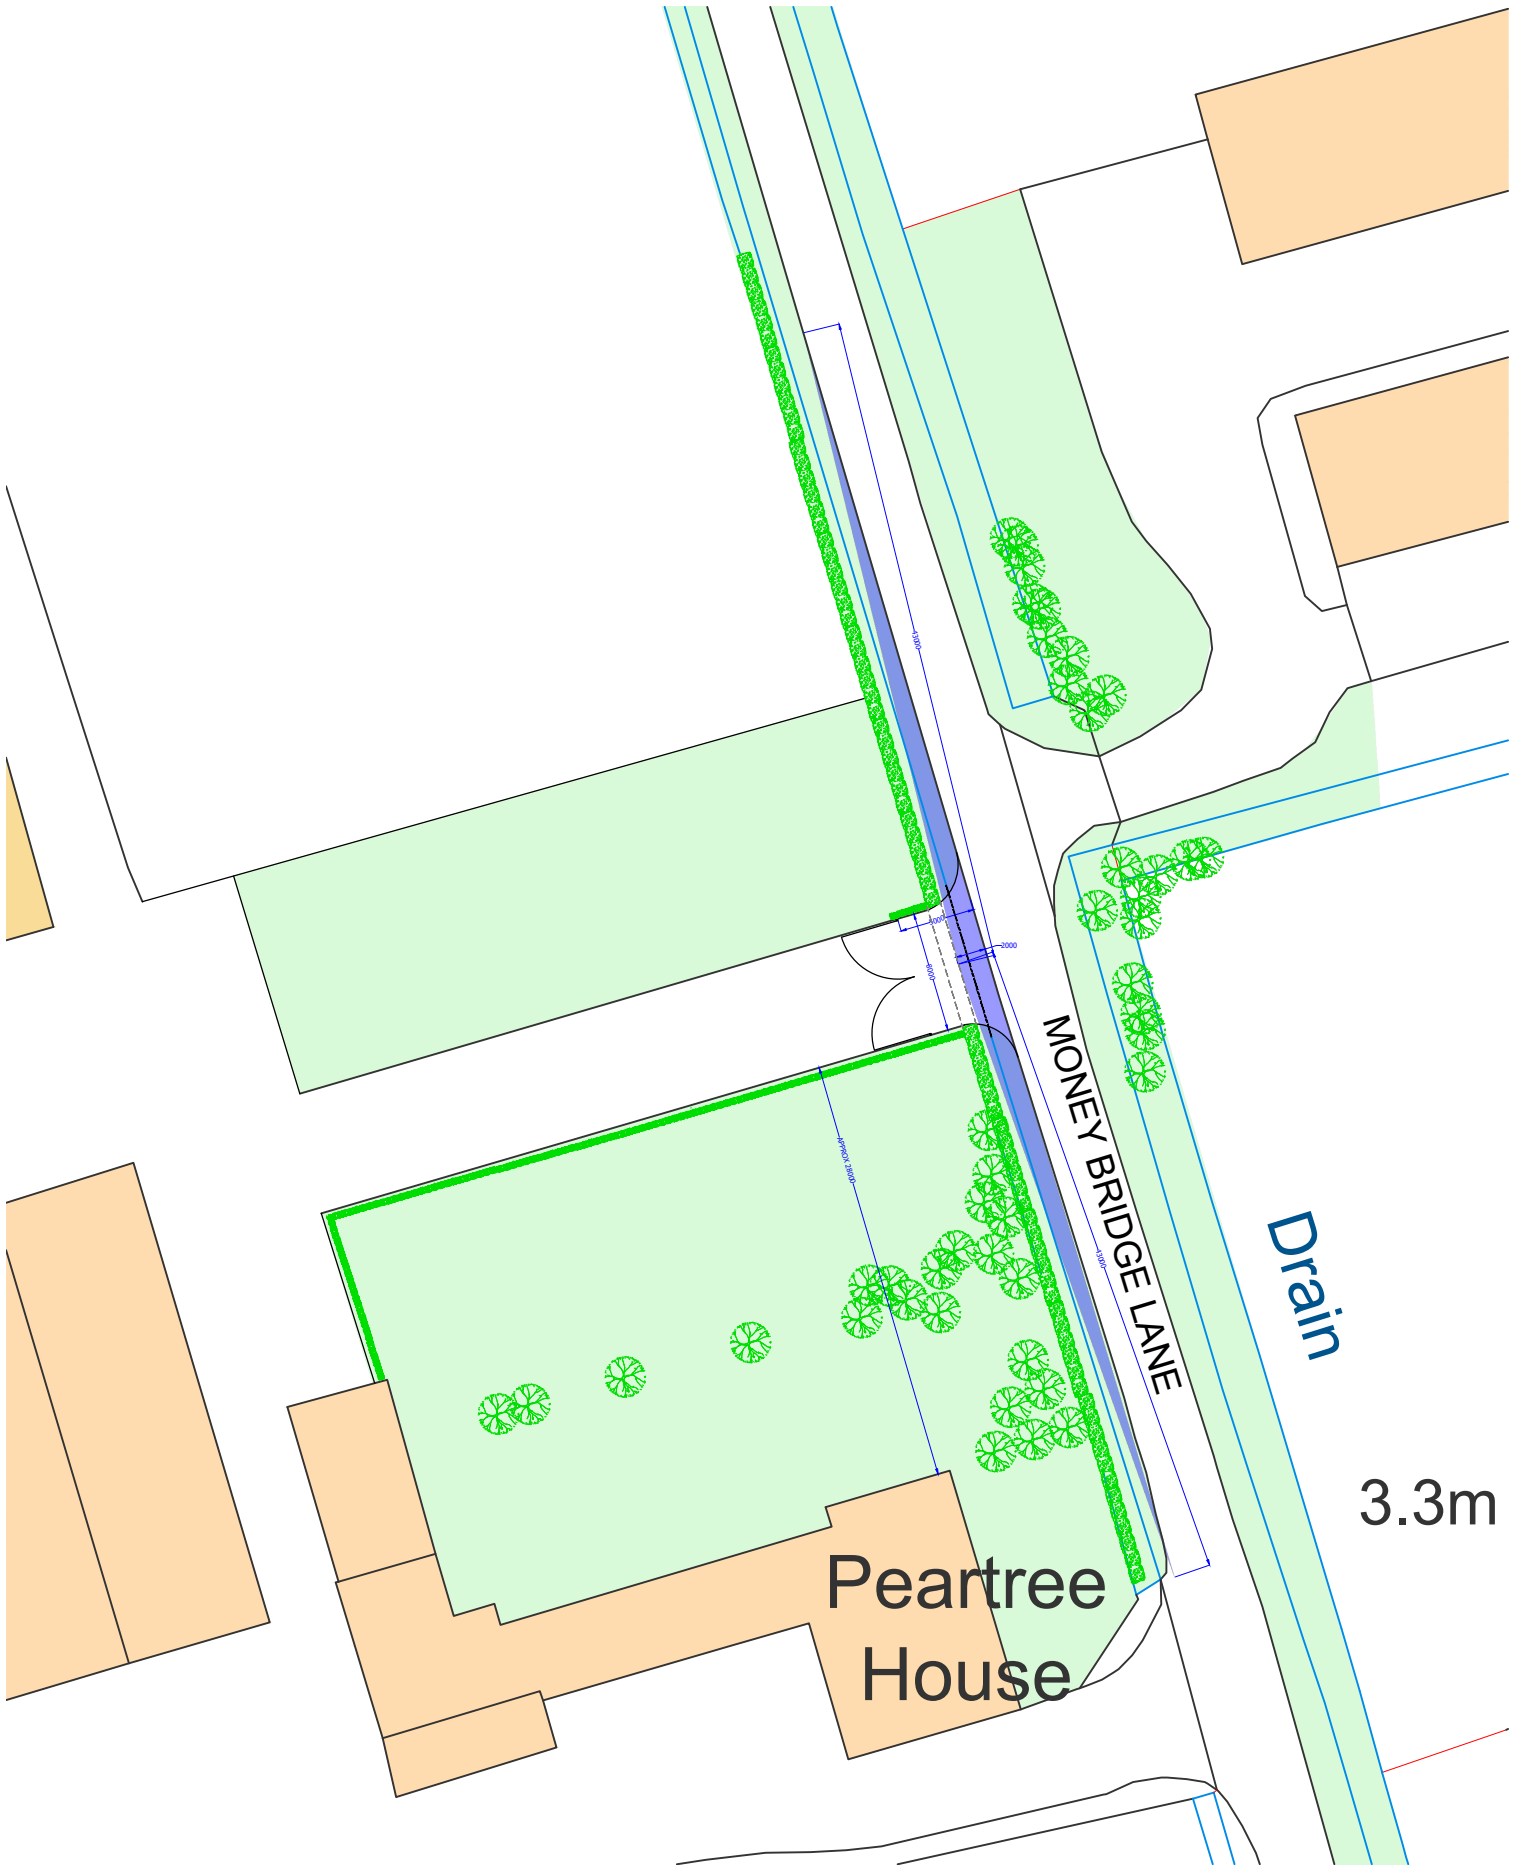

BLOCK PLAN - 1:500

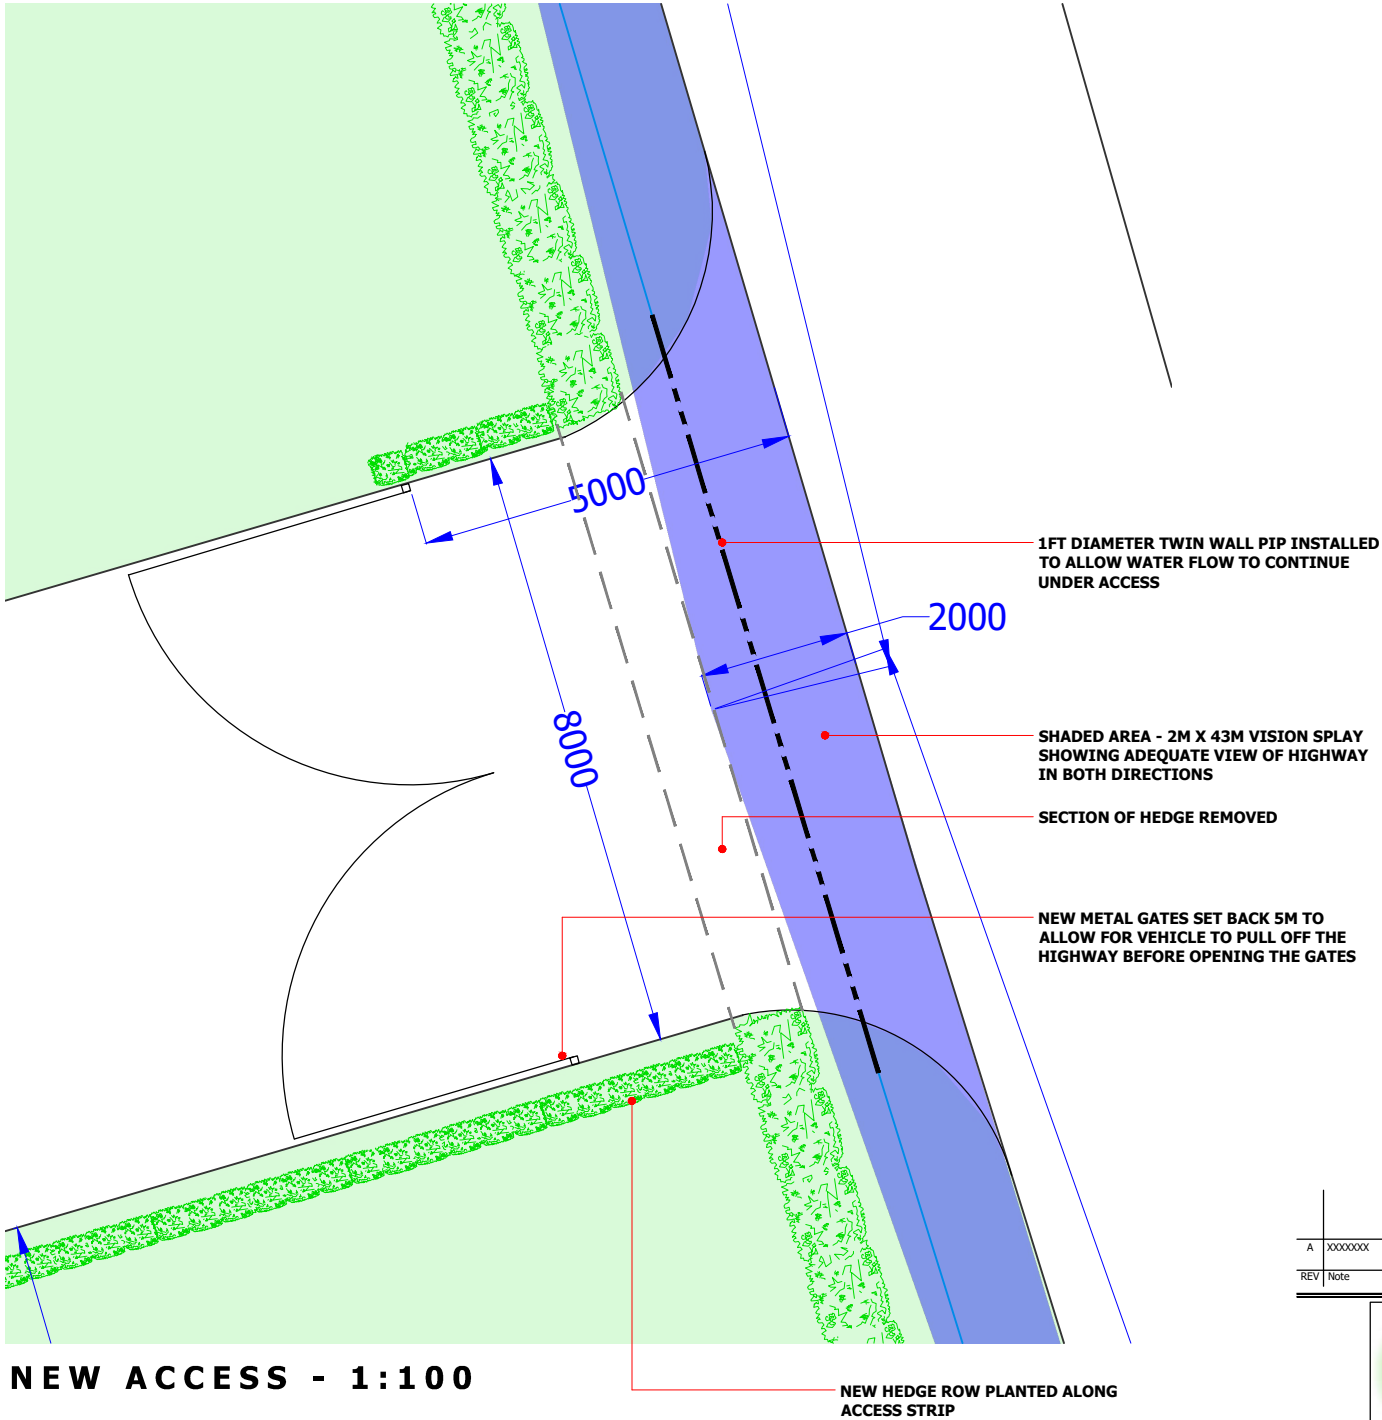

NEW ACCESS - 1:100

A	00000000	00-00-2023
REV	Note	Date
ARCHITECTURAL DESIGN		
07930 915730 lee@lpcdesign.co.uk www.lpcdesign.co.uk		
Project File		
NEW ACCESS		
Pear Tree House, Money Bridge Lane, Pinchbeck, Spalding, Lincolnshire, PE11 3SB		
Client		
Mr A Belcher		
Drawing Title		
NEW ACCESS		
Date	MAY 2023	Scale
Drawing No	LPC-305-02	As Shown @ A2
Revision	...	
Drawing Status		
INFORMATION ONLY		