



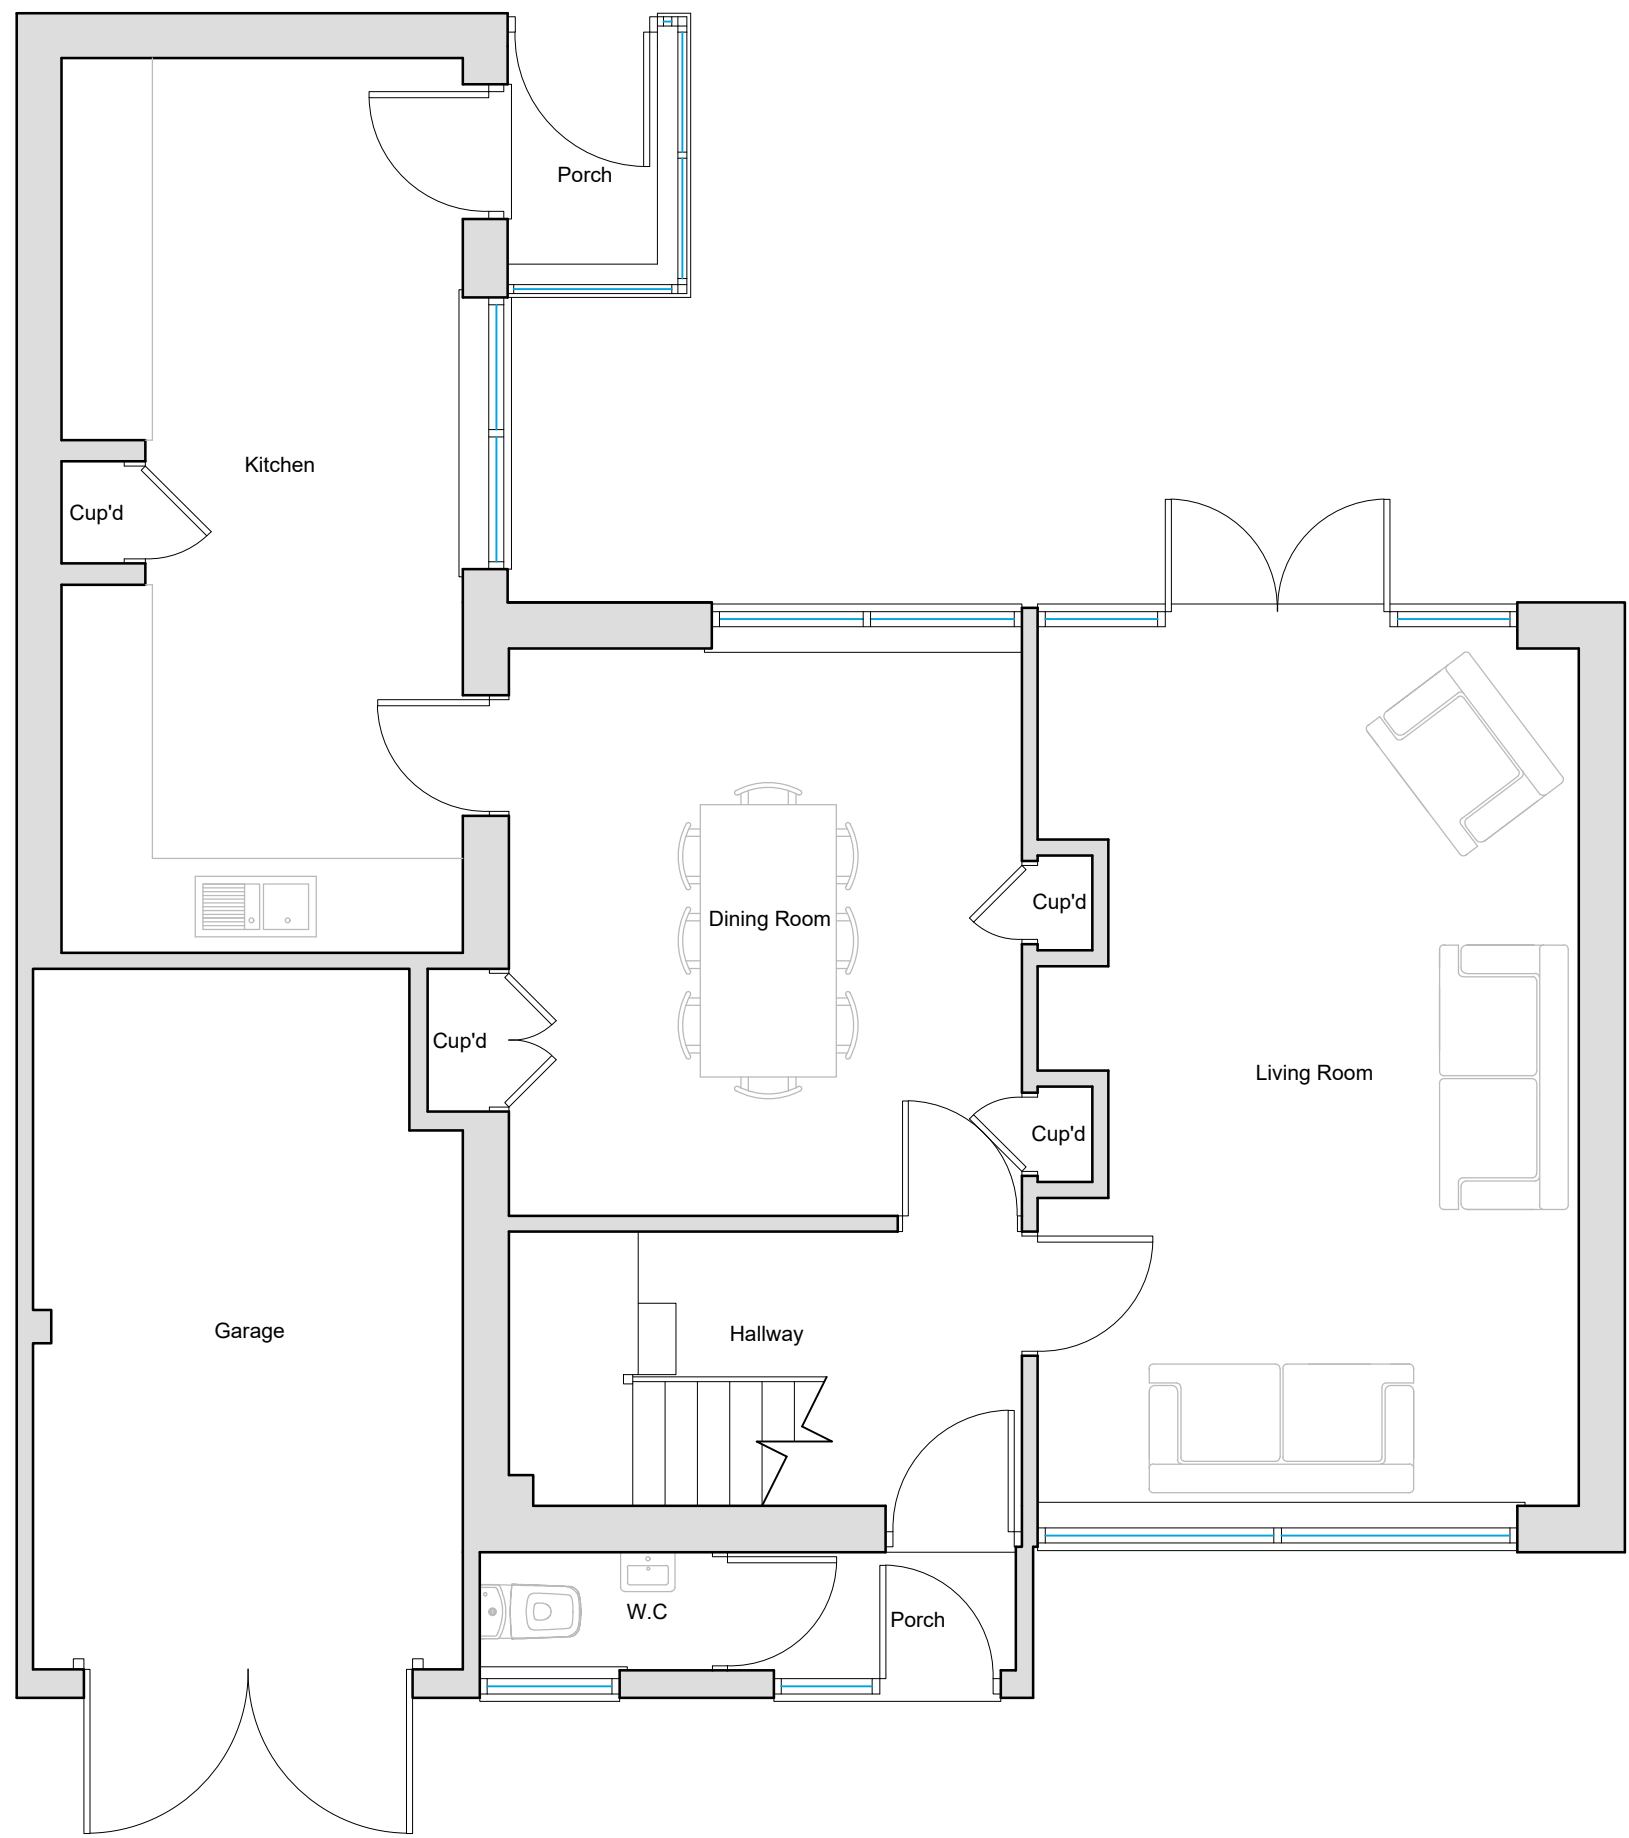


Existing Ground Floor Plan
Scale 1:50

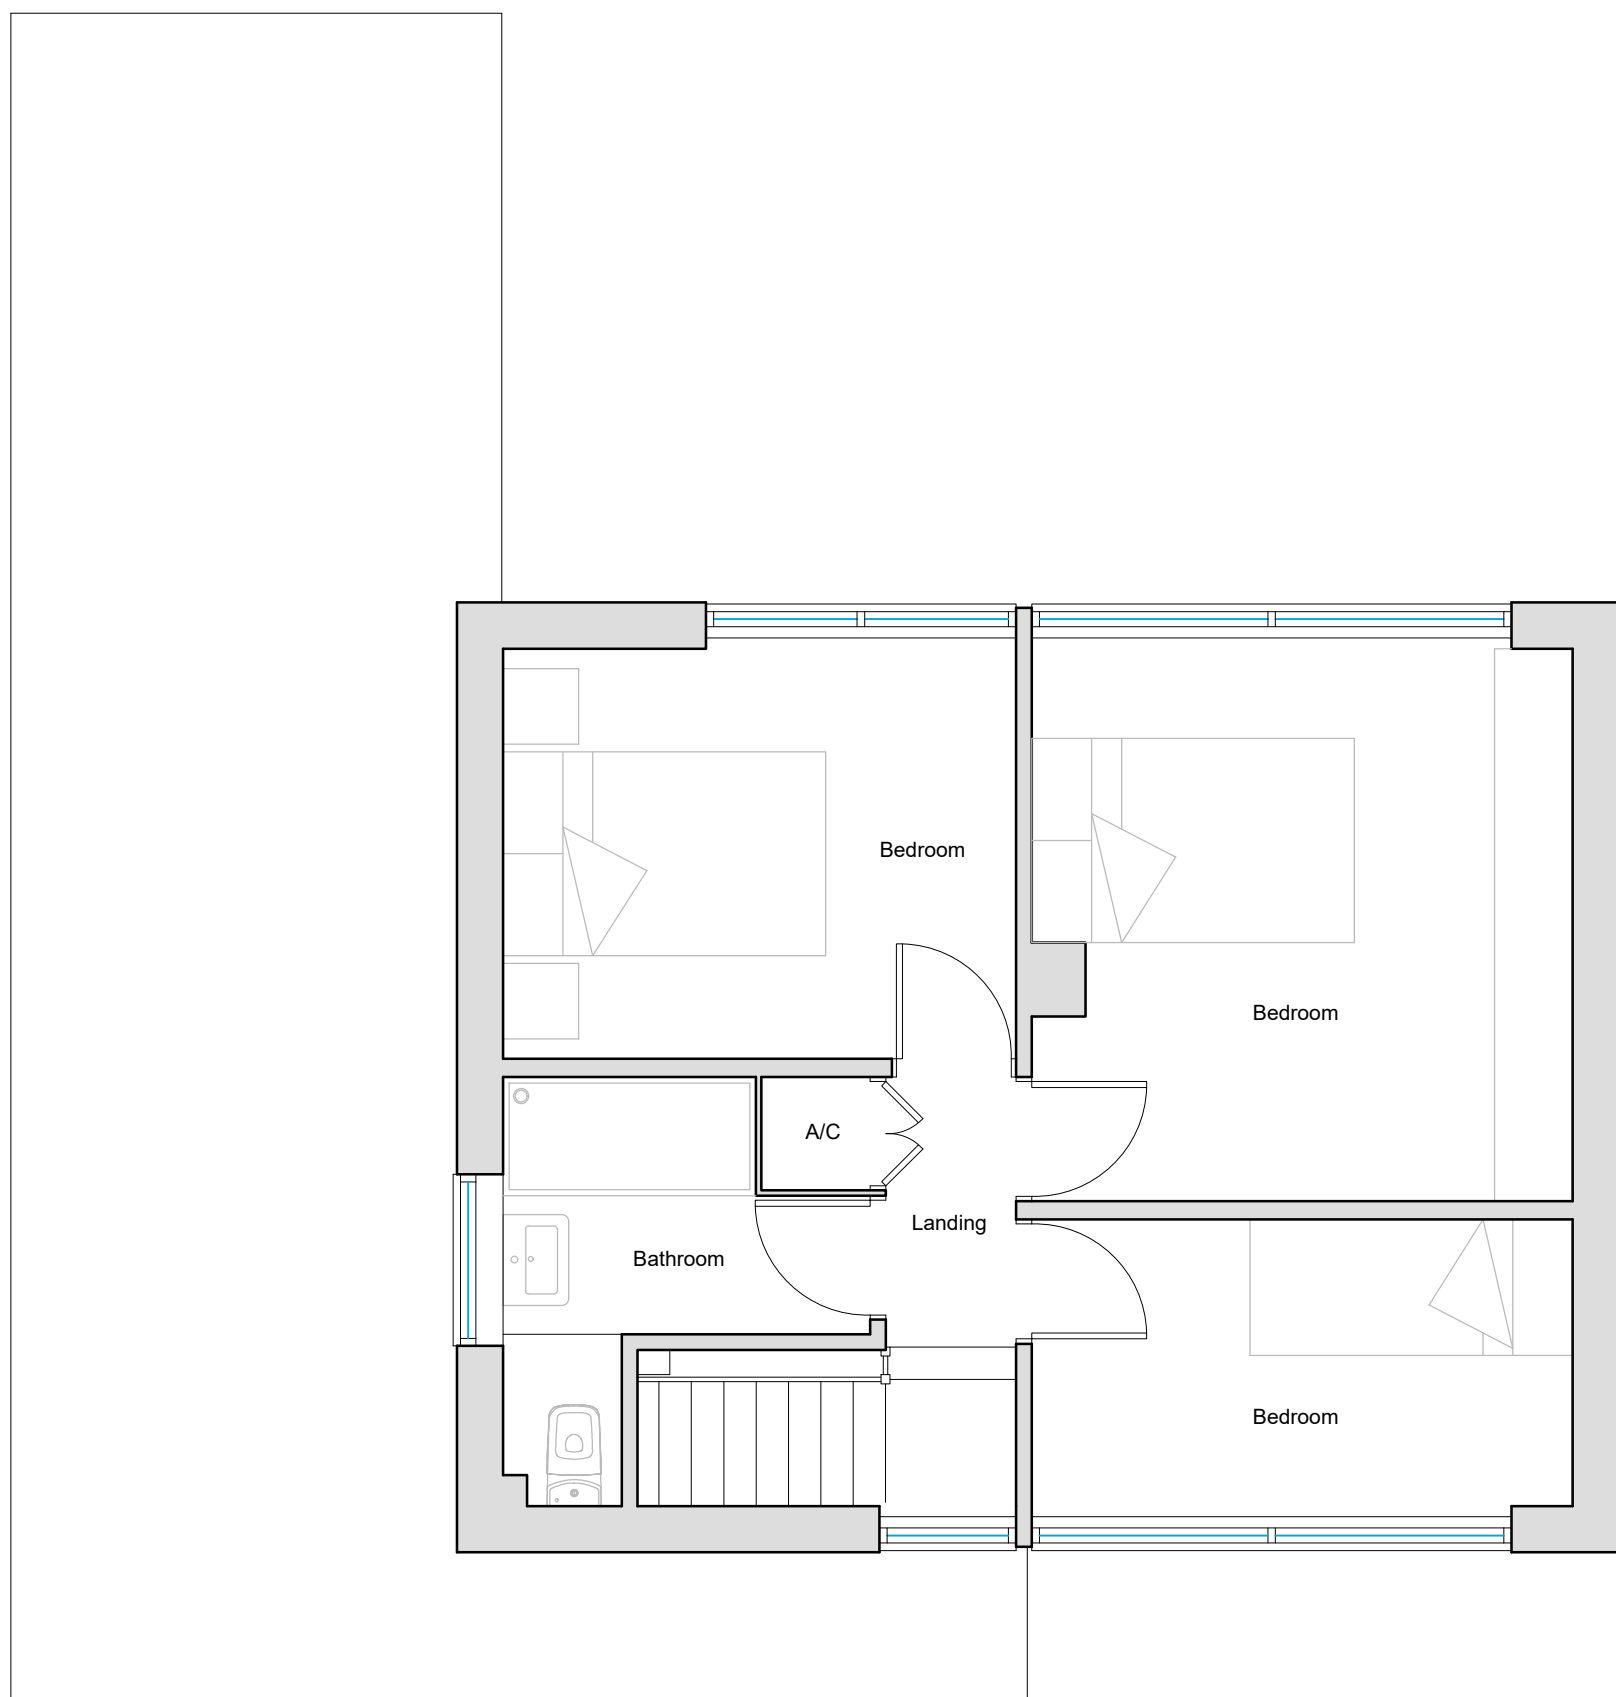


Existing First Floor Plan
Scale 1:50



Site Location Plan
Scale 1:1250

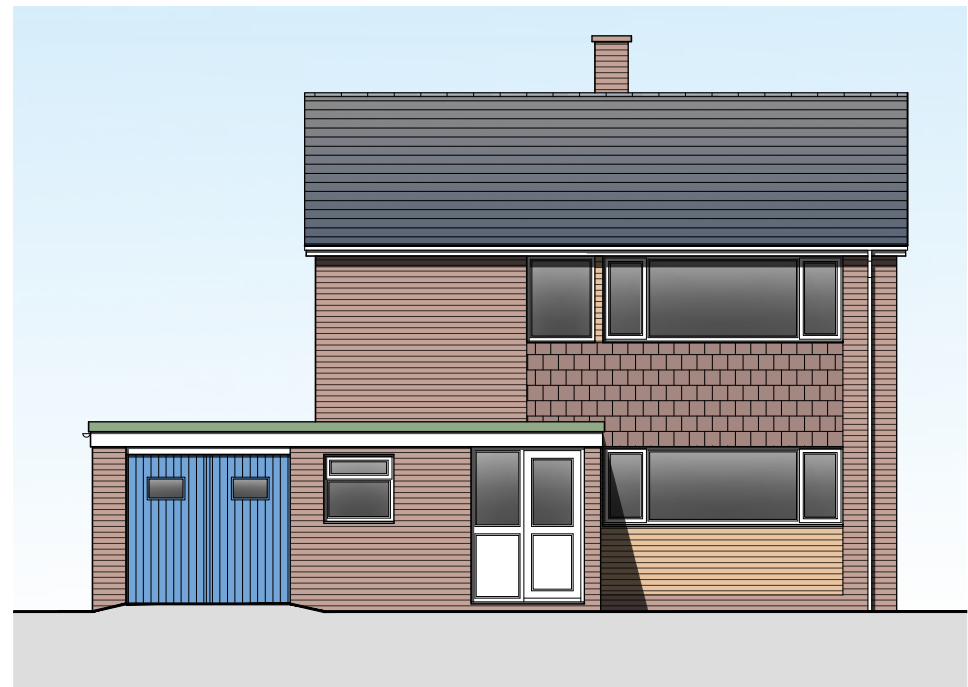


Existing Front (NE) Elevation
Scale 1:100

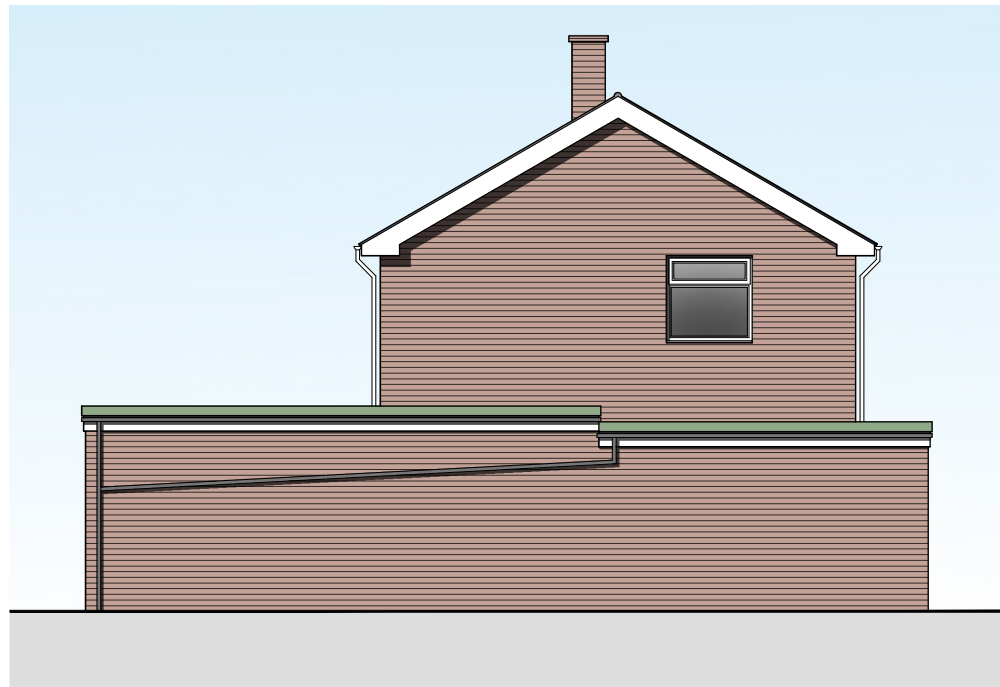

Existing Side (SE) Elevation
Scale 1:100



Existing Rear (SW) Elevation
Scale 1:100

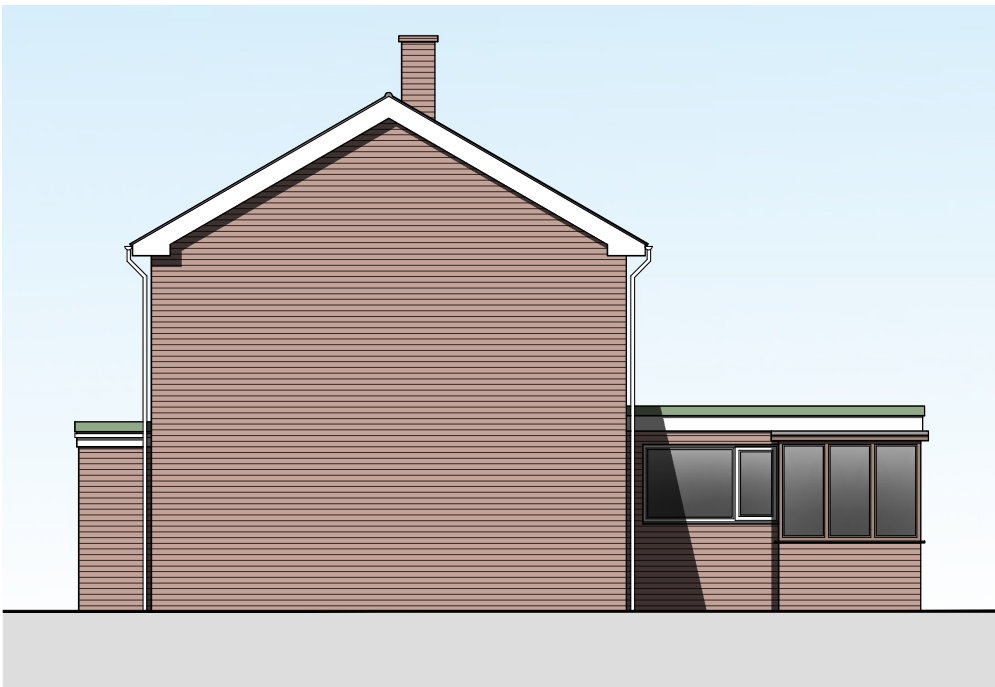

Existing Side (NW) Elevation
Scale 1:100

REV.	DESCRIPTION	DATE

NOTES:

THIS DRAWING/IMAGE INCLUDING ALL ITS CONTENT REMAINS THE PROPERTY OF JC ARCHITECTURAL CONSULTANT. NO UNAUTHORISED COPYING OR REPRODUCTION IN ANY FORM IS PERMITTED WITHOUT OBTAINING PRIOR WRITTEN PERMISSION FROM JC ARCHITECTURAL CONSULTANT. JC ARCHITECTURAL CONSULTANT SHALL HAVE THE RIGHT TO WITHDRAW THIS INFORMATION AT ANY TIME.

ALL DIMENSIONS ARE TO BE CONFIRMED ON SITE BY CONTRACTOR. ANY DISCREPANCIES ARE TO BE REPORTED TO JC ARCHITECTURAL CONSULTANT IMMEDIATELY.

THE DESIGN HAS BEEN UNDERGONE A FIVE AS POSSIBLE TO AVOID RISKS TO HEALTH AND SAFETY ON TO PRODUCE AND CONTROL THE EFFECTS OF ANY UNAVOIDABLE RISK. ANY RELEVANT INFORMATION REGARDING RISKS WHICH ARE NOT ABLE TO BE ELIMINATED WILL BE INCLUDED WITHIN THE PROJECT HEALTH AND SAFETY FILE.

PROJECT:
FIRST FLOOR SIDE AND SINGLE STOREY REAR EXTENSIONS

DRAWING:
EXISTING FLOOR PLANS & ELEVATIONS
SITE LOCATION PLAN

SIZE: A1 CLIENT: K. Taylor

DATE: 06/05/2020 APPROVED: MC Do Not Scale From This Drawing SCALE: as labelled DRAWING BY: JC SHEET: 0178/20/01