




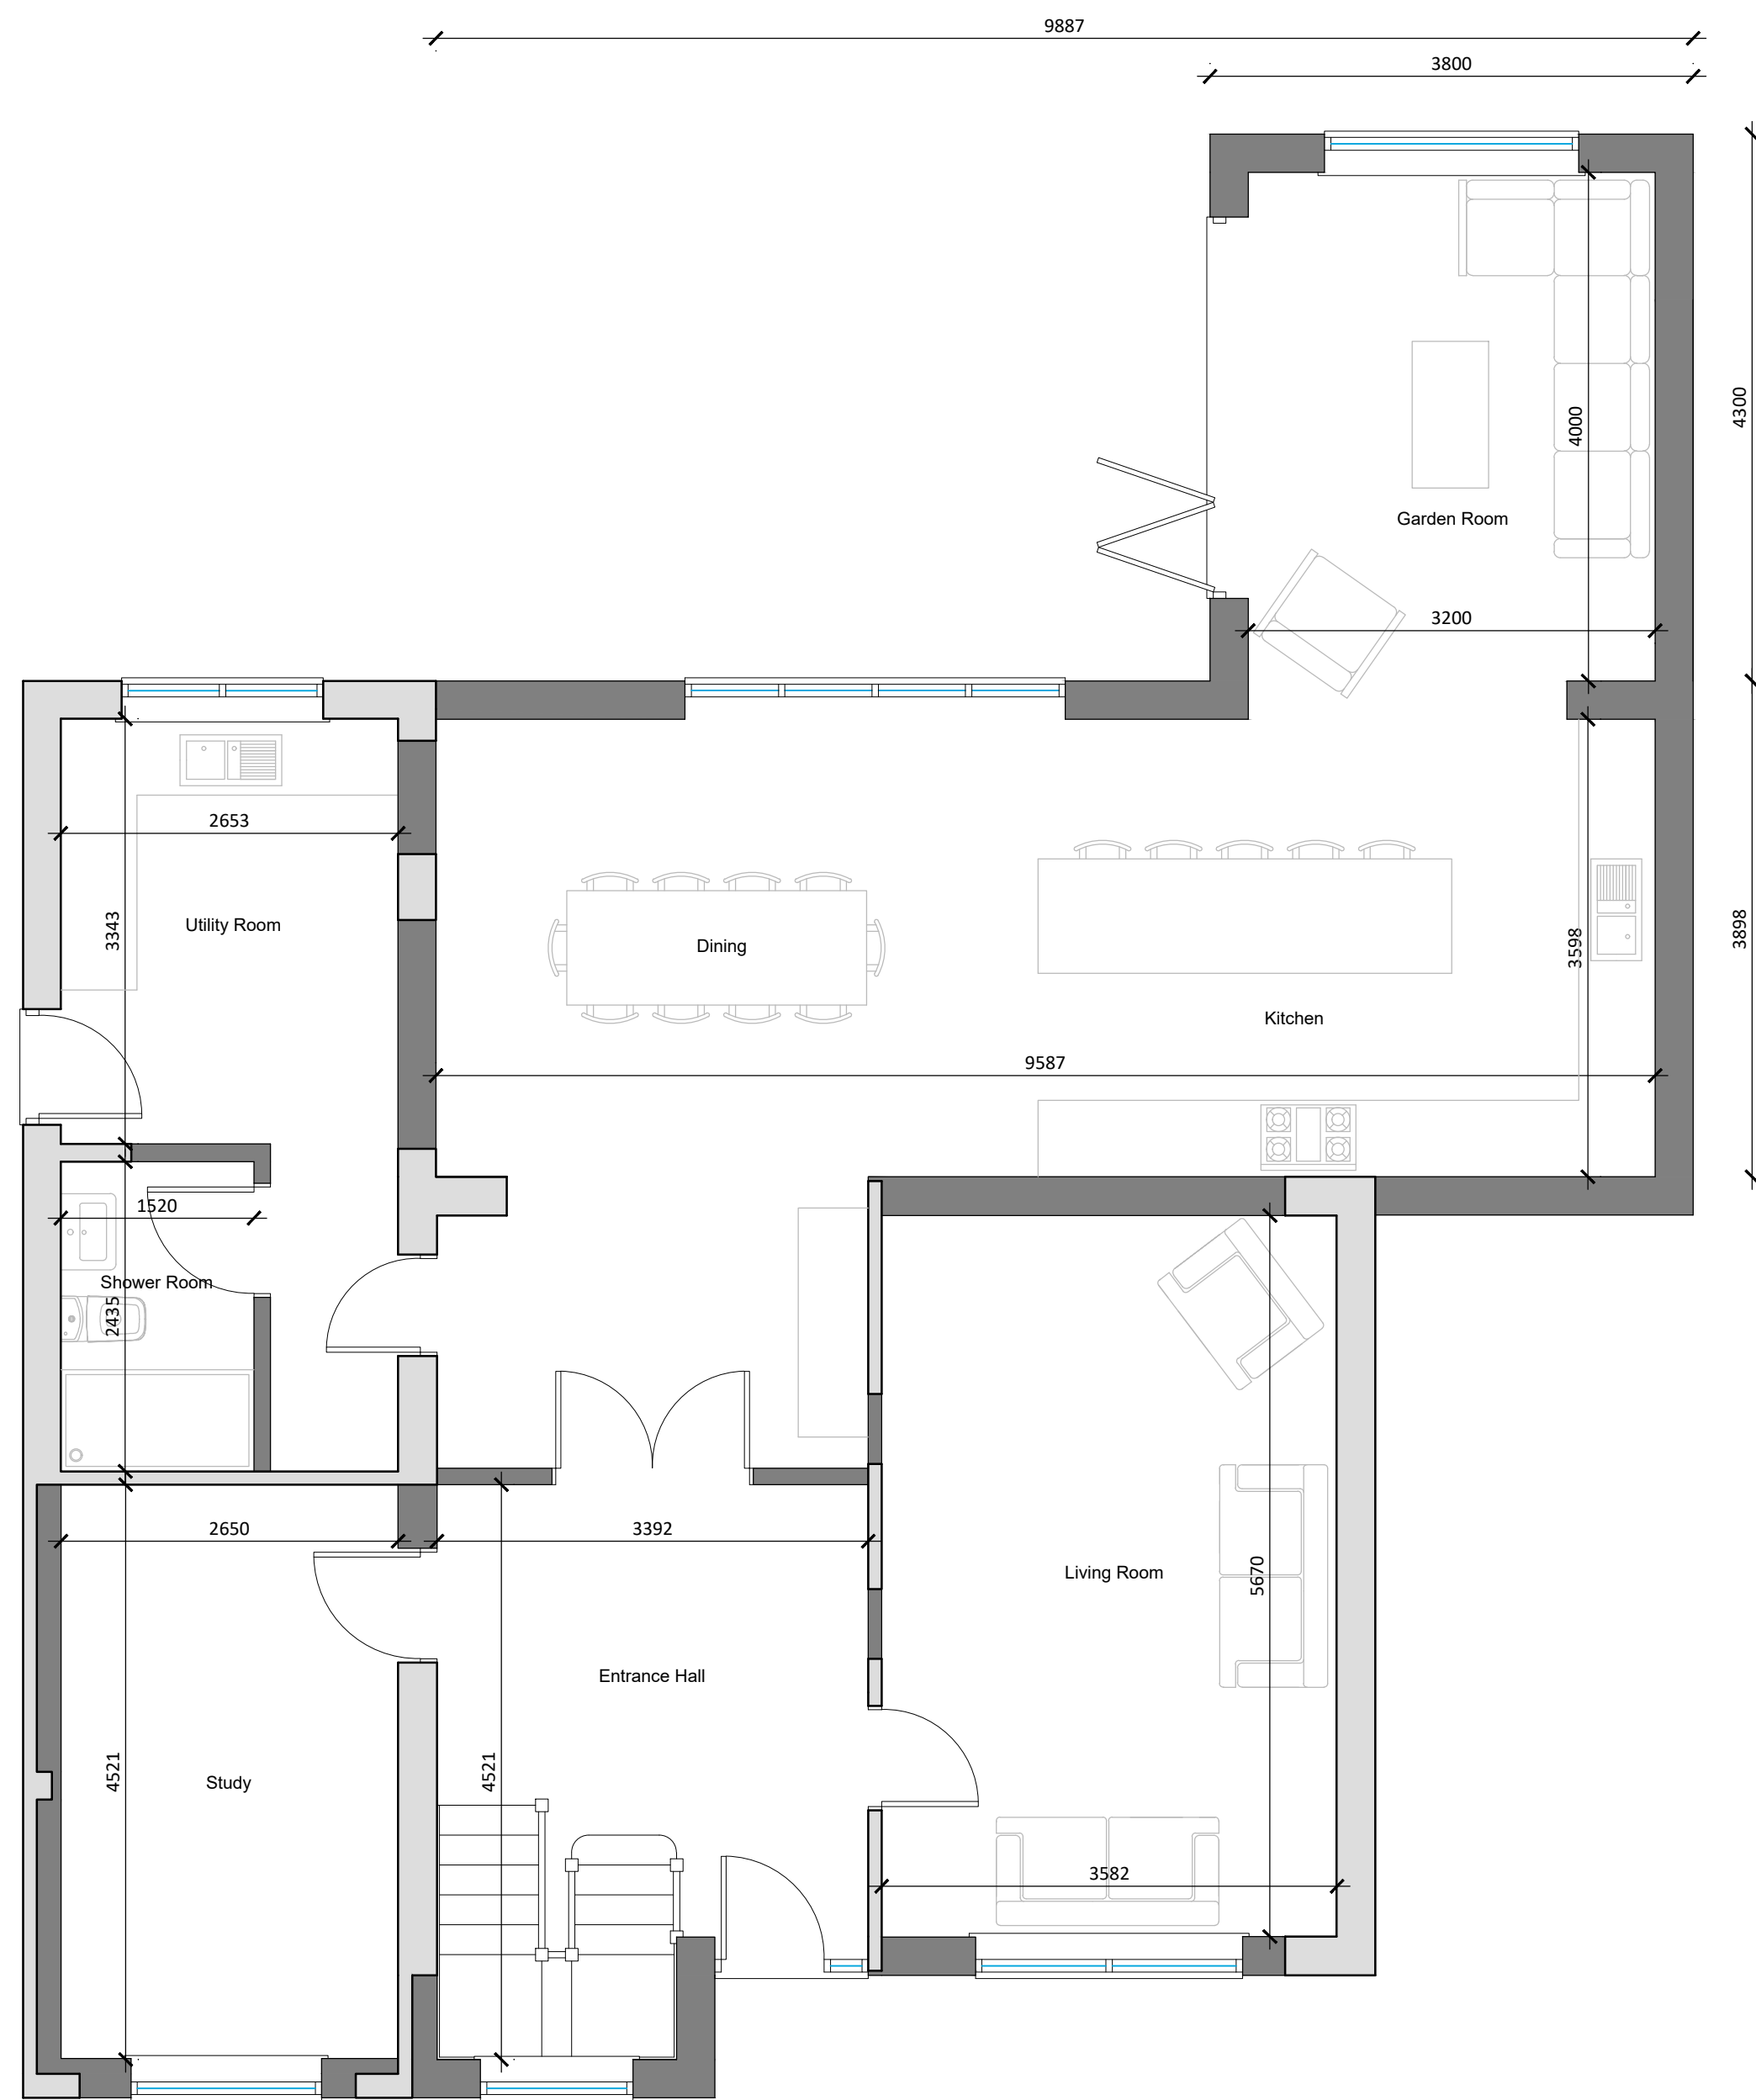


Proposed Ground Floor Plan  
Scale 1:50

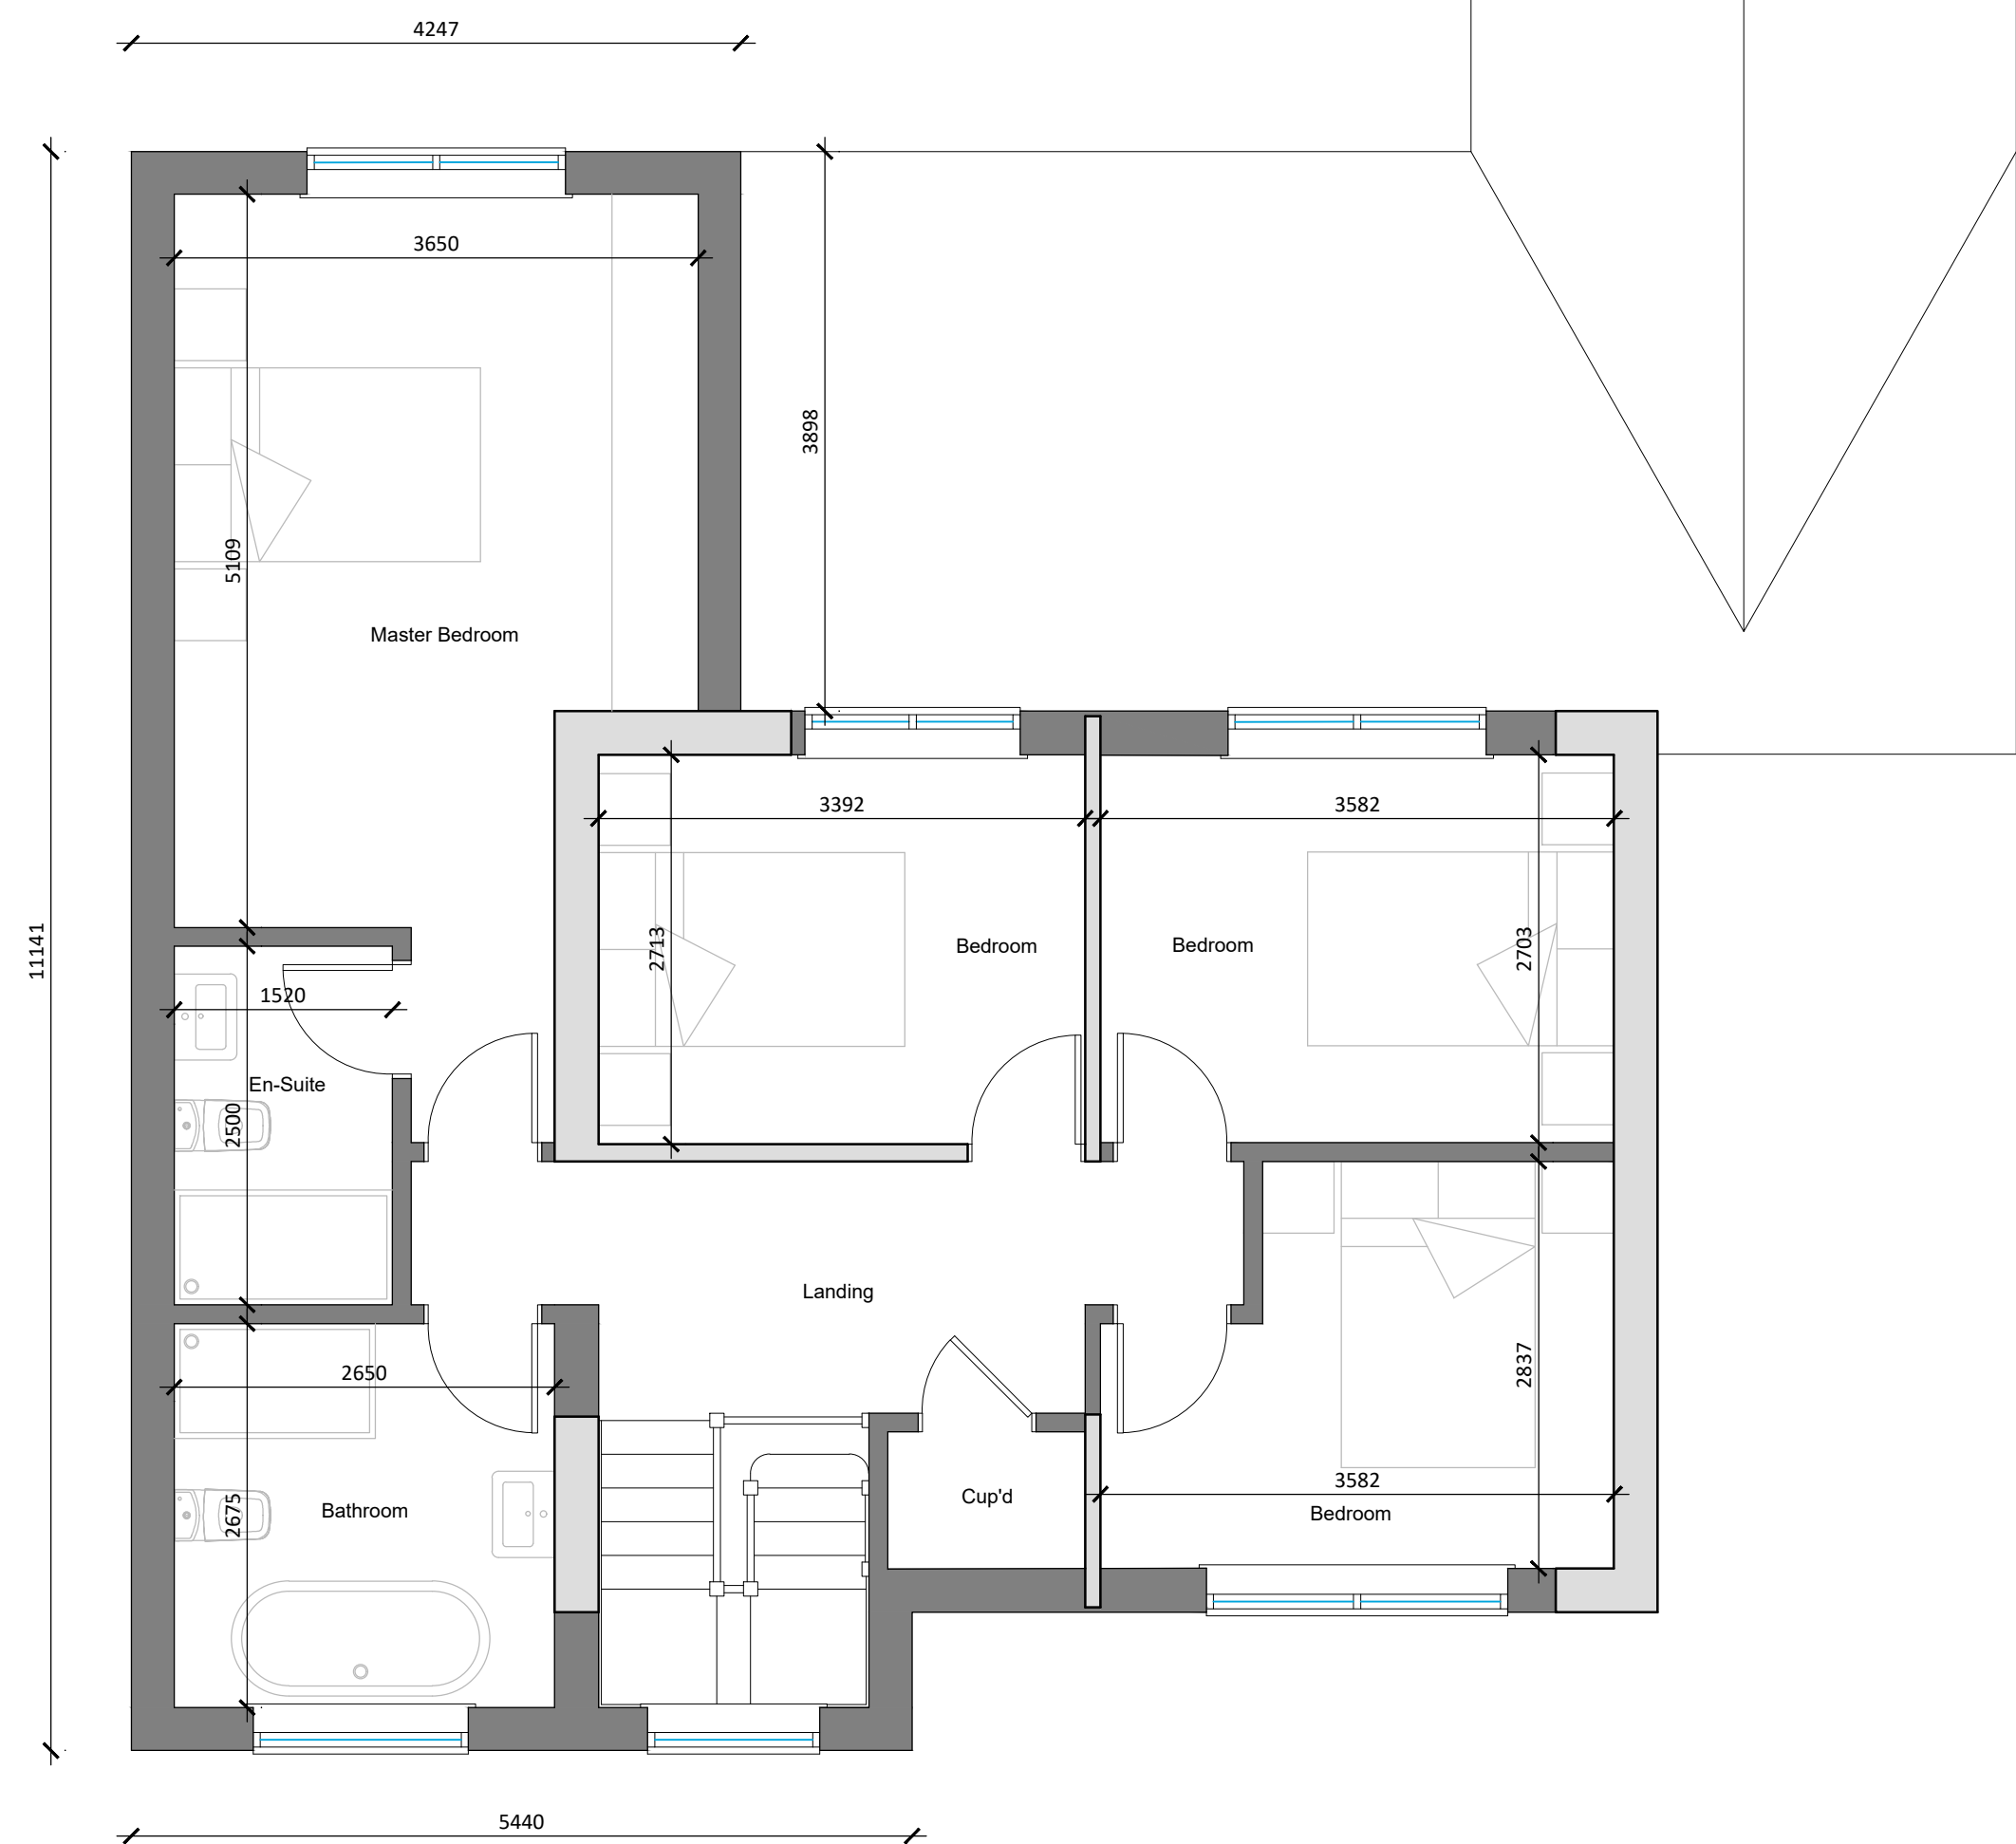

Proposed First Floor Plan  
Scale 1:50

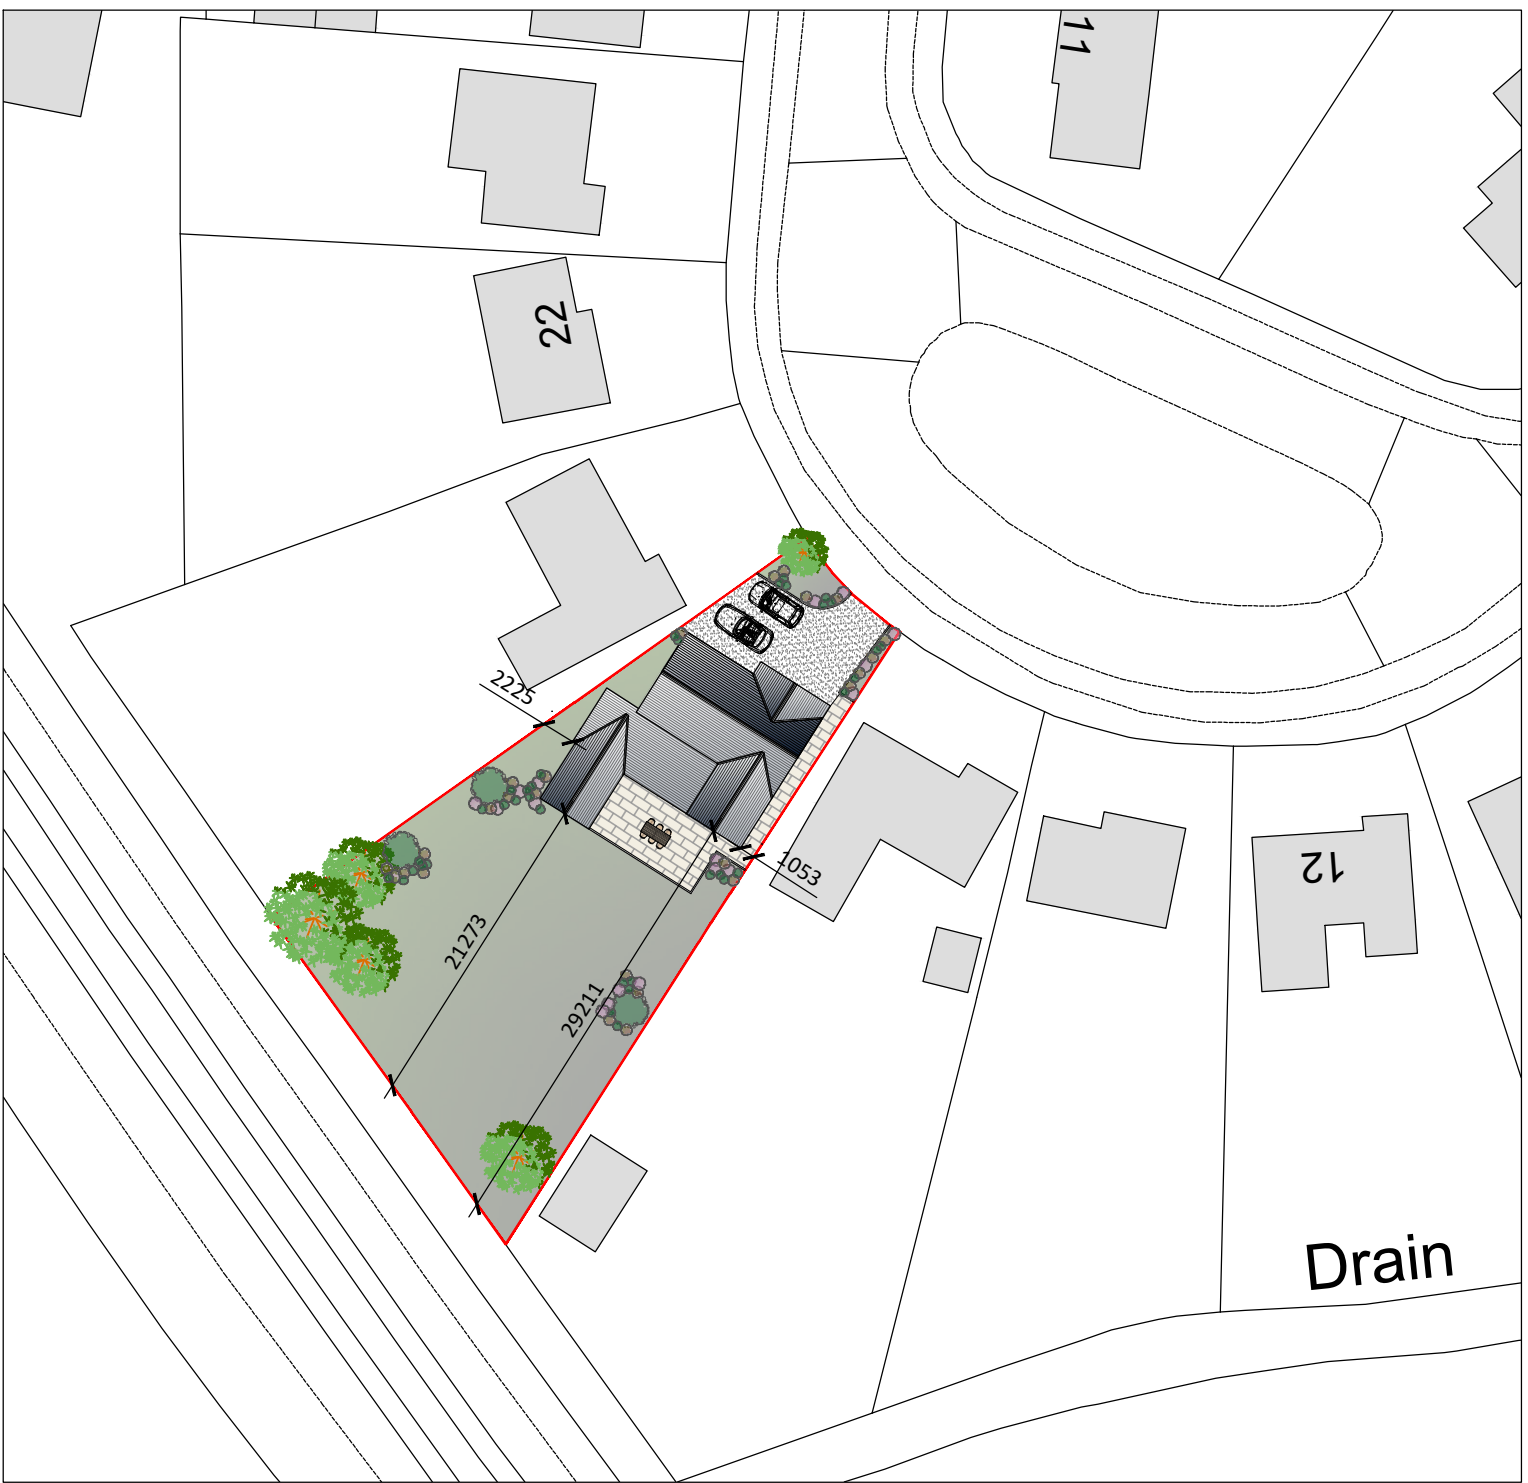


Proposed Block Plan  
Scale 1:500

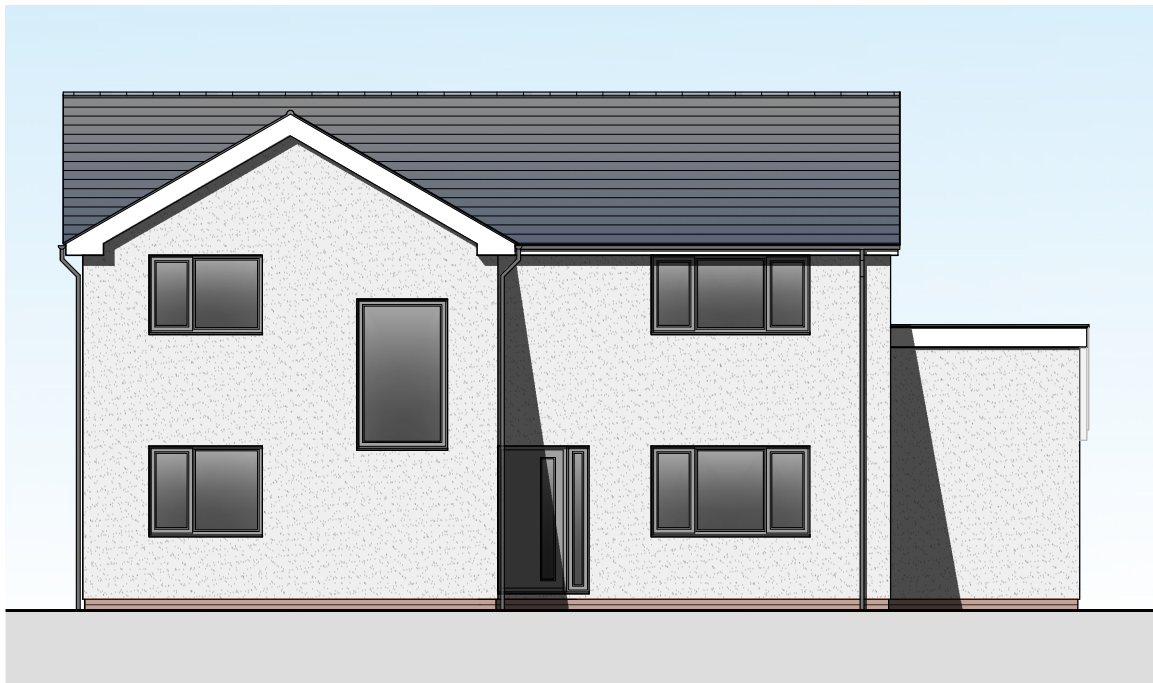


Proposed Front (NE) Elevation  
Scale 1:100



Proposed Side (SE) Elevation  
Scale 1:100

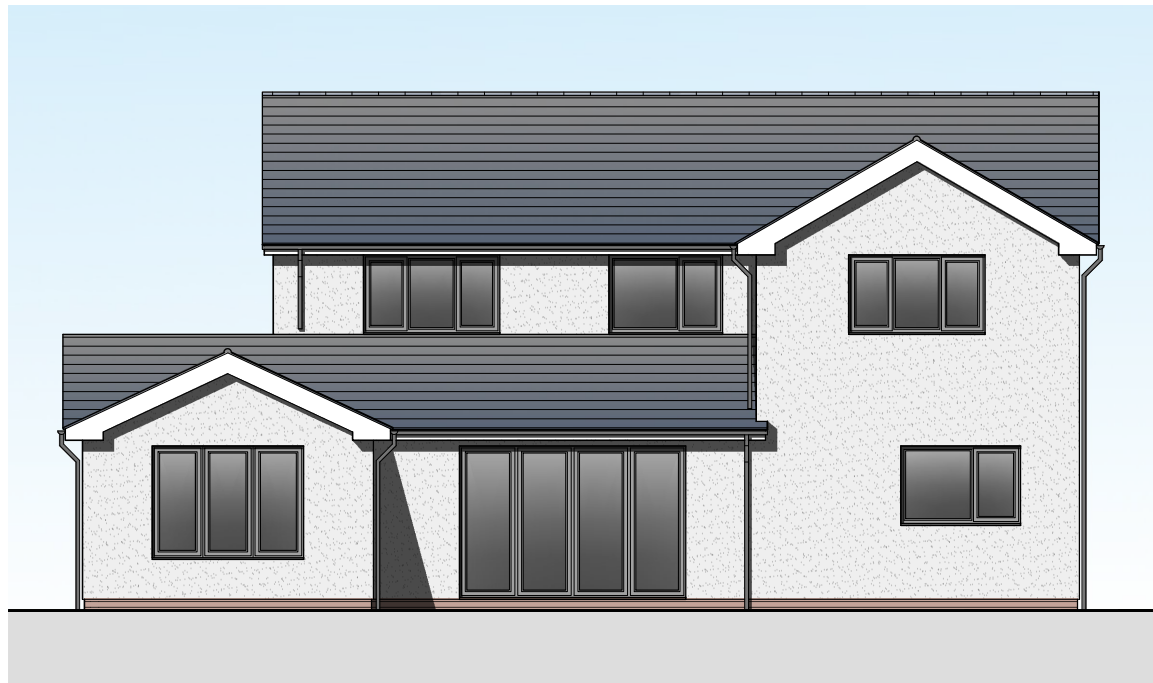

Proposed Rear (SW) Elevation  
Scale 1:100

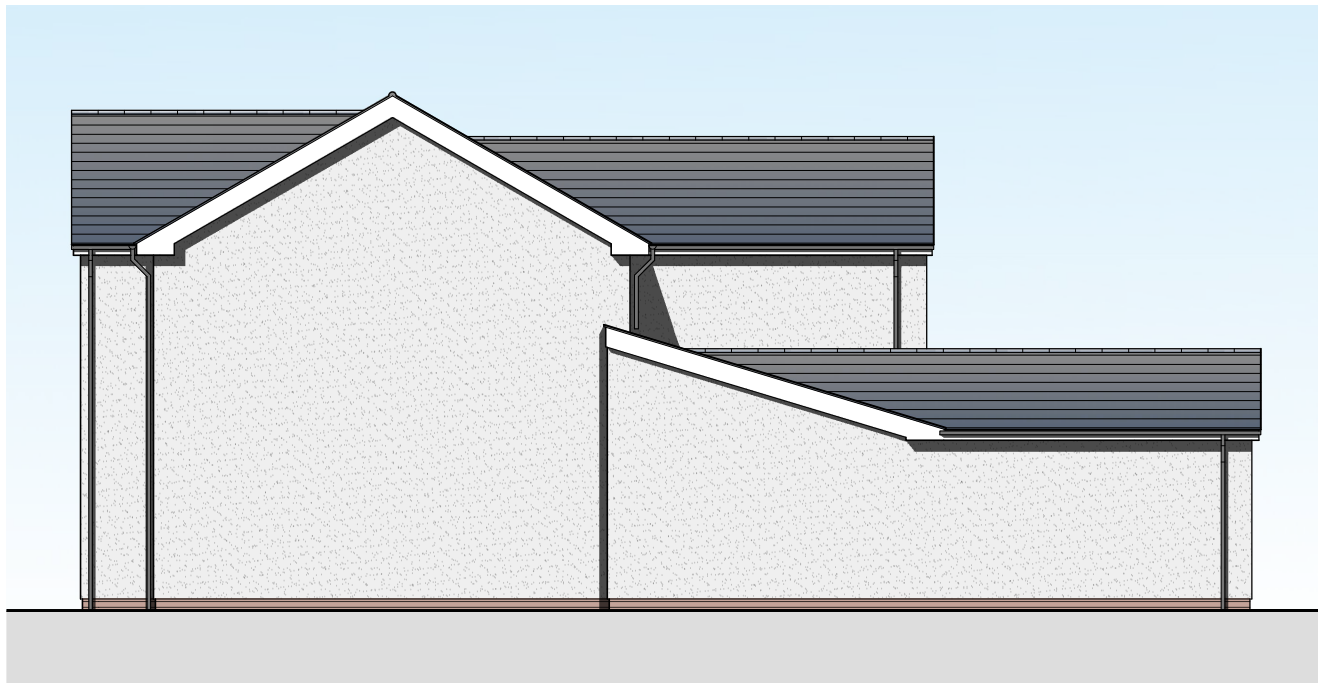

Proposed Side (NW) Elevation  
Scale 1:100

|   |  |   |  |
|---|--|---|--|
| PROJECT:   |  | FIRST FLOOR SIDE AND SINGLE STOREY REAR EXTENSIONS   |  |
| DRAWING:   |  | PROPOSED FLOOR PLANS & ELEVATIONS   |  |
| BLOCK PLAN   |  |   |  |
| SIZE:   |  | CLIENT:   |  |
| A1   |  | K. Taylor   |  |
| Do Not Scale From This Drawing   |  | SCALE: as labelled   |  |
| DRAWING BY: JC   |  | SHEET: 0178/20/02B   |  |
| DATE: 06/05/2020   |  | APPROVED: MC   |  |
| NOTES:   |  | THIS DRAWING/IMAGE INCLUDING ALL ITS CONTENT REMAINS THE PROPERTY OF JC ARCHITECTURAL CONSULTANT. NO UNAUTHORISED COPYING OR REPRODUCTION IN ANY FORM IS PERMITTED WITHOUT OBTAINING PRIOR WRITTEN PERMISSION FROM JC ARCHITECTURAL CONSULTANT. JC ARCHITECTURAL CONSULTANT HAS RESERVED THE RIGHT TO WITHDRAW THIS INFORMATION AT ANY TIME. |  |
| ALL DIMENSIONS ARE TO BE CONFIRMED ON SITE BY CONTRACTOR. ANY DISCREPANCIES ARE TO BE REPORTED TO JC ARCHITECTURAL CONSULTANT IMMEDIATELY. |  | THE DESIGNER HAS BEEN MADE AWARE OF ALL RISKS TO HEALTH AND SAFETY ON TO PRODUCE AND CONTROL THE EFFECTS OF ANY UNAVOIDABLE RISK. ANY RELEVANT INFORMATION REGARDING RISKS WHICH ARE NOT ABLE TO BE ELIMINATED WILL BE INCLUDED WITHIN THE PROJECT HEALTH AND SAFETY FILE.                                                                   |  |