


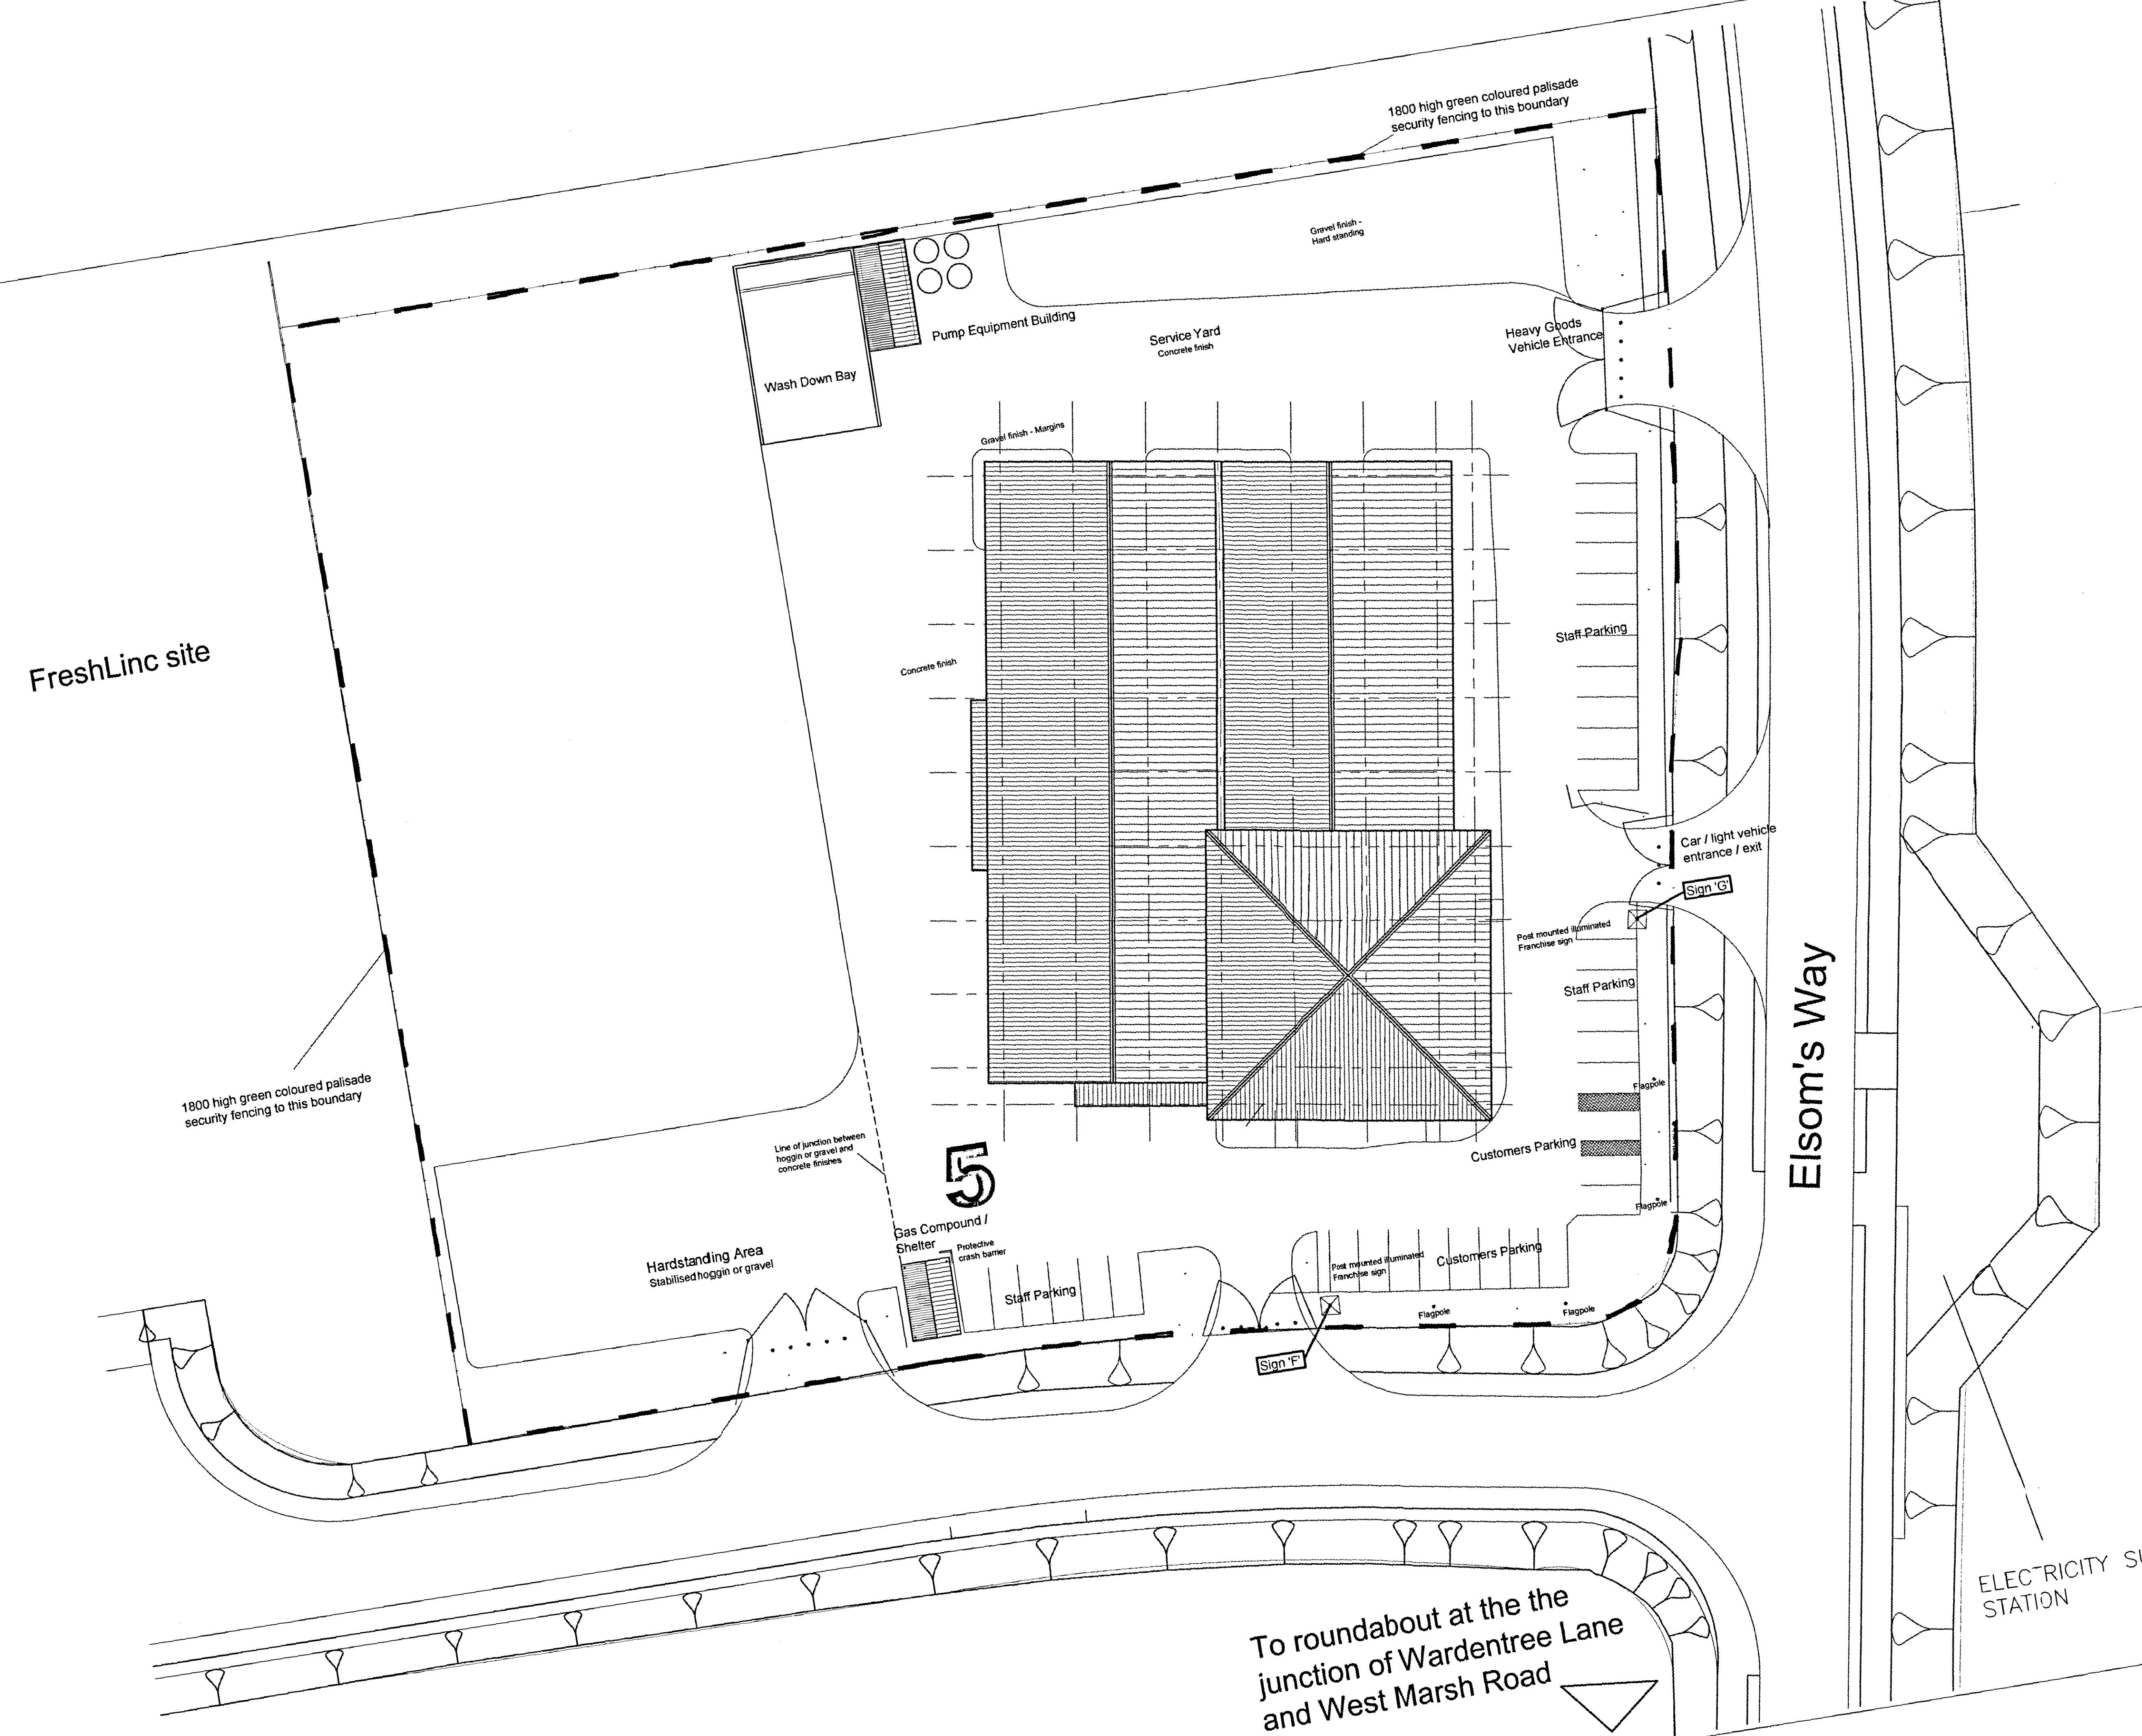

10/05/2003
0506/06

DETERMINED
PLAN

copyright reserved ©

DC ARCHITECTURAL SOLUTIONS LIMITED
ARCHITECTURAL AND PLANNING SERVICES
26, SOUTHGATE, SLEAFORD, LINCOLNSHIRE, NG34 7RY
TEL NO. 01529 309611 FAX NO. 01529 309612
E-mail - dcarchitectural@btconnect.com

Client: G and J Peck Limited

Project: Proposed Showroom and Workshop (Signage)

Drawing Title: Site Plan (Signage)
Scale: 1:250
Date: Feb 06

Drawn: CPD
Checked:

Drawing number: DC017:P:7
Revision: A