


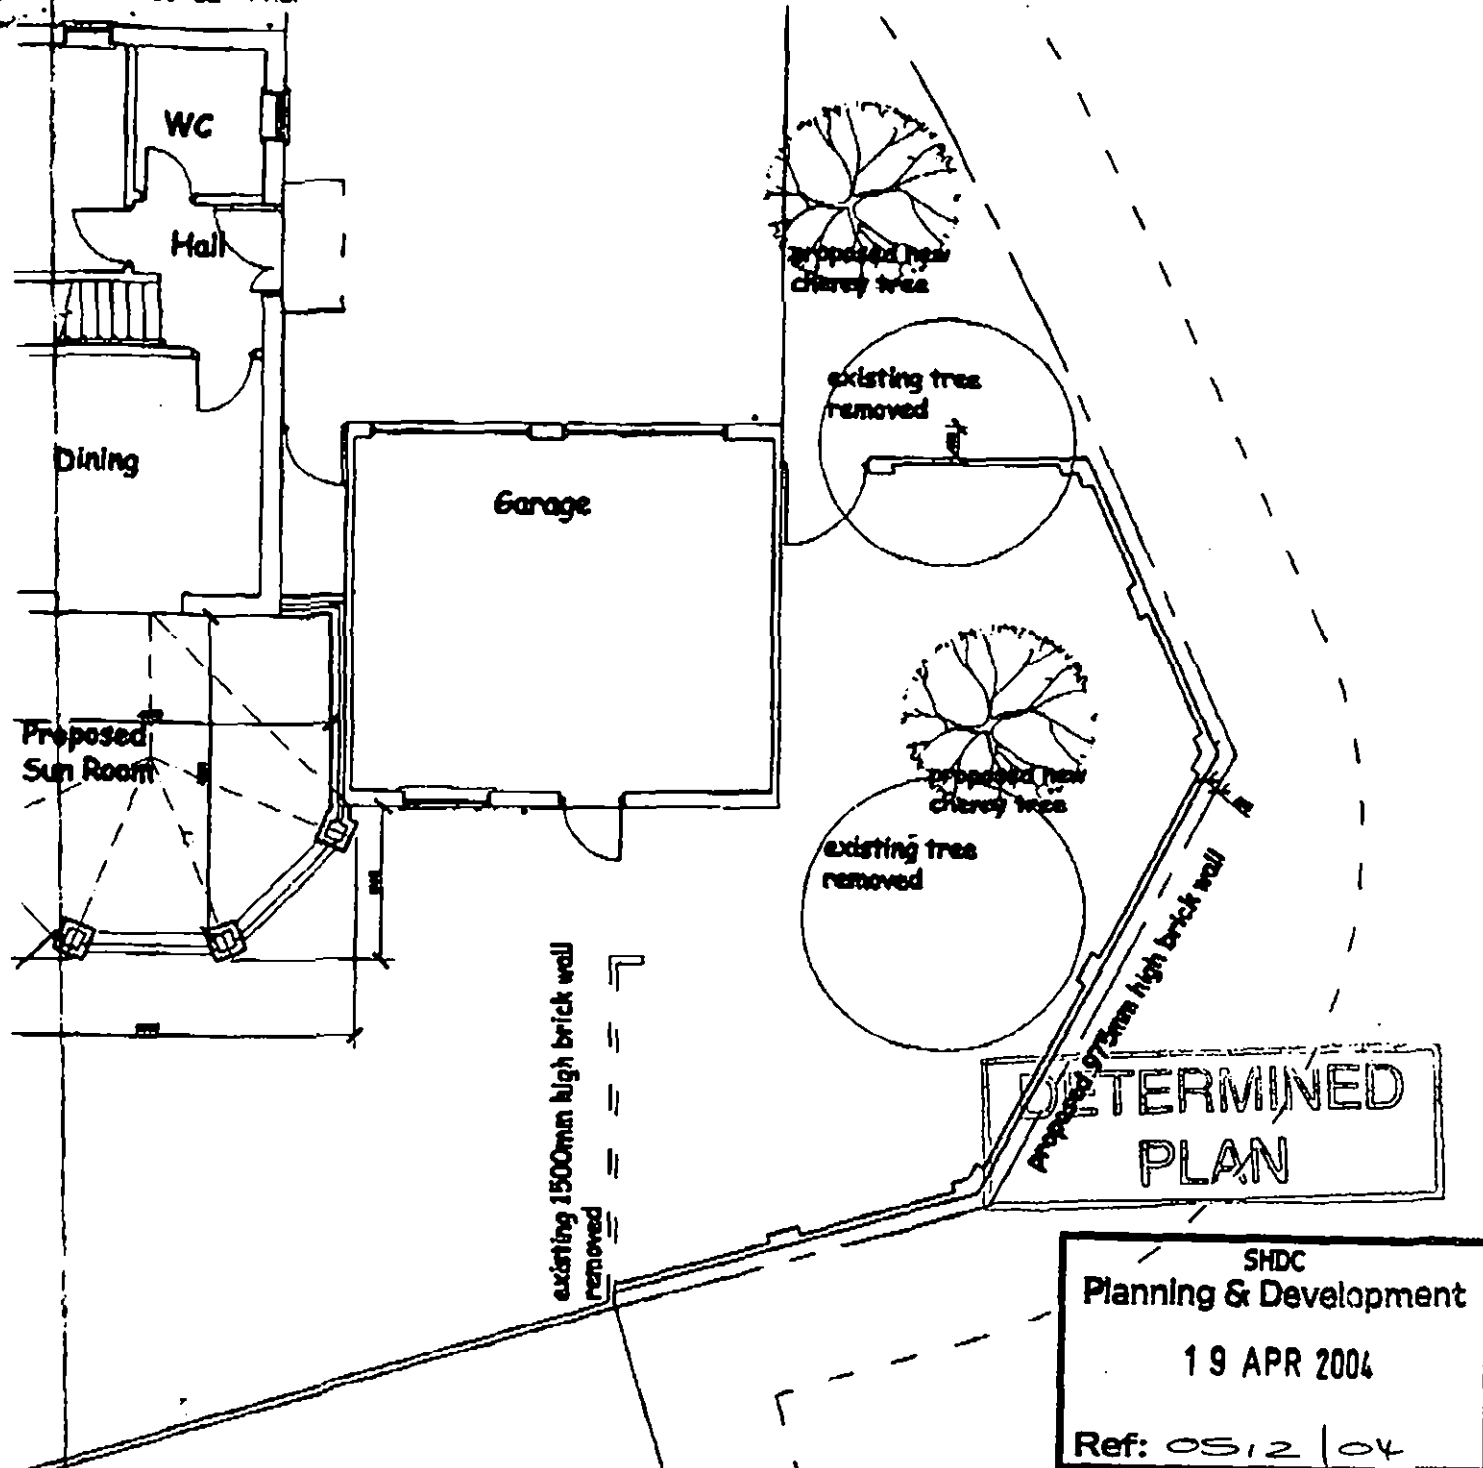

existing garage, velux roof
i.
all omitted, trees retained

**ROBERT
LOWE**
CHARTERED
ARCHITECT

Back House, Kilton Holme
Boston, Lincs., PE20 1TT
Phone/fax 01205-250286
Mobile 07774-827985
e-mail rob.lowe@bigfoot.com

Project:
Proposed Sun Room
15 Town Farm Close
Pinchbeck, Lincs.

Client:
Mr. & Mrs. Burgess

Drawing Title:
**SITE & GROUND
FLOOR PLAN**

Date:
July 2002

Scale:
1:100

Project No:
0242

Drawing No:

Client:
RWL

File:

04 E

Contractors are to check all dimensions on site and to report any discrepancy to the Architect.
Do not scale from this drawing.

© 2002