




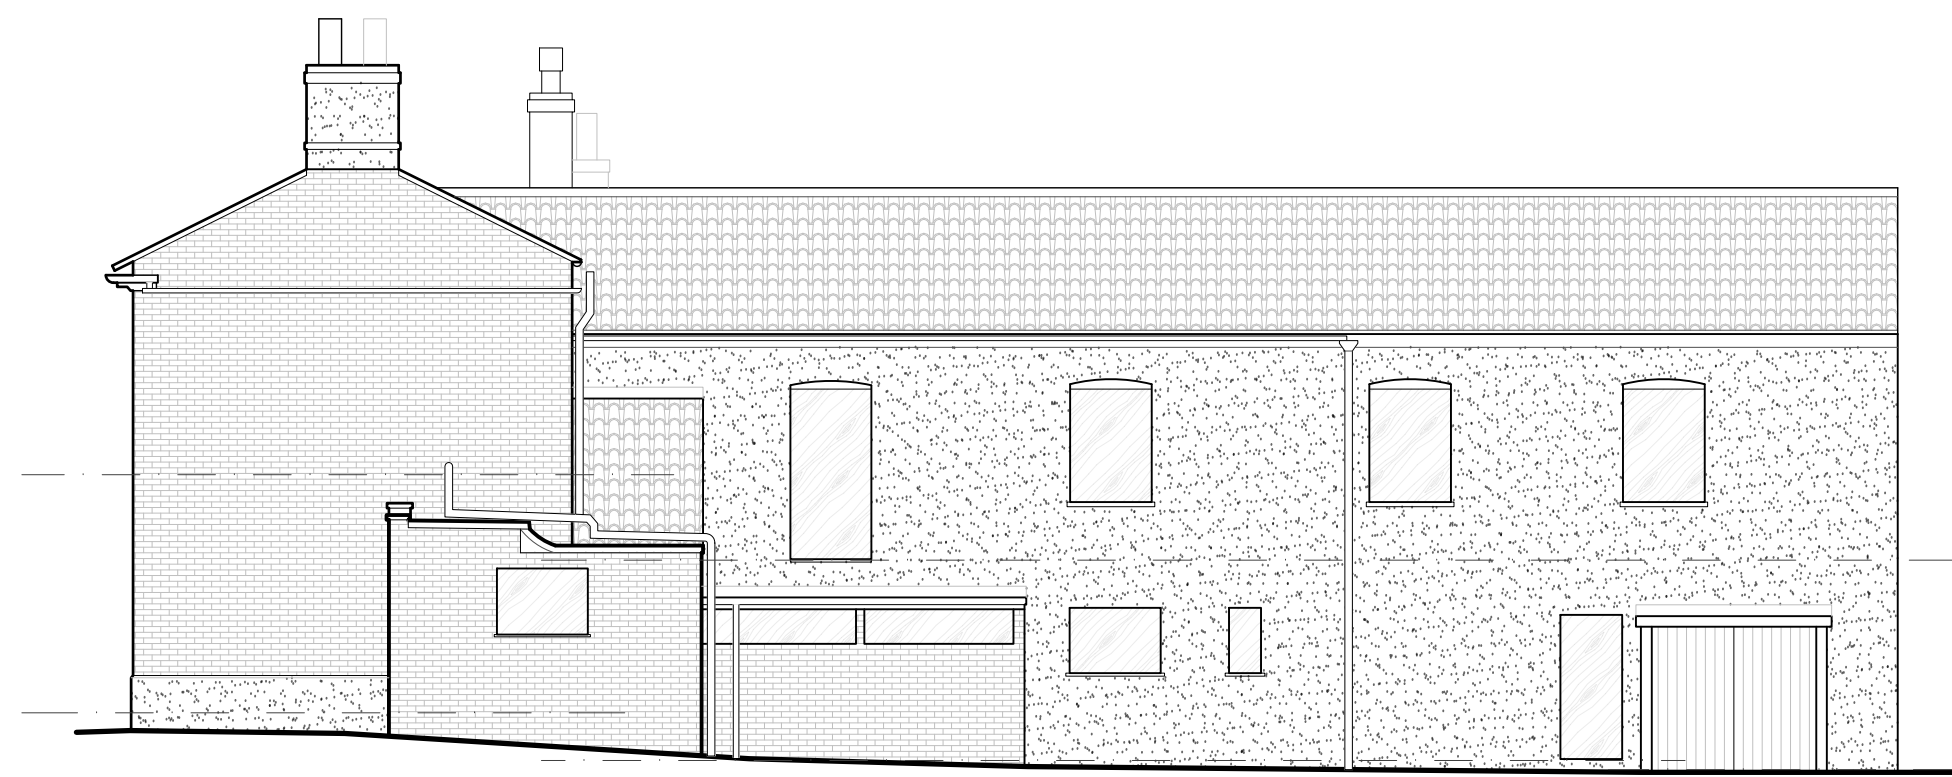


EXISTING SOUTH ELEVATION
scale 1:100

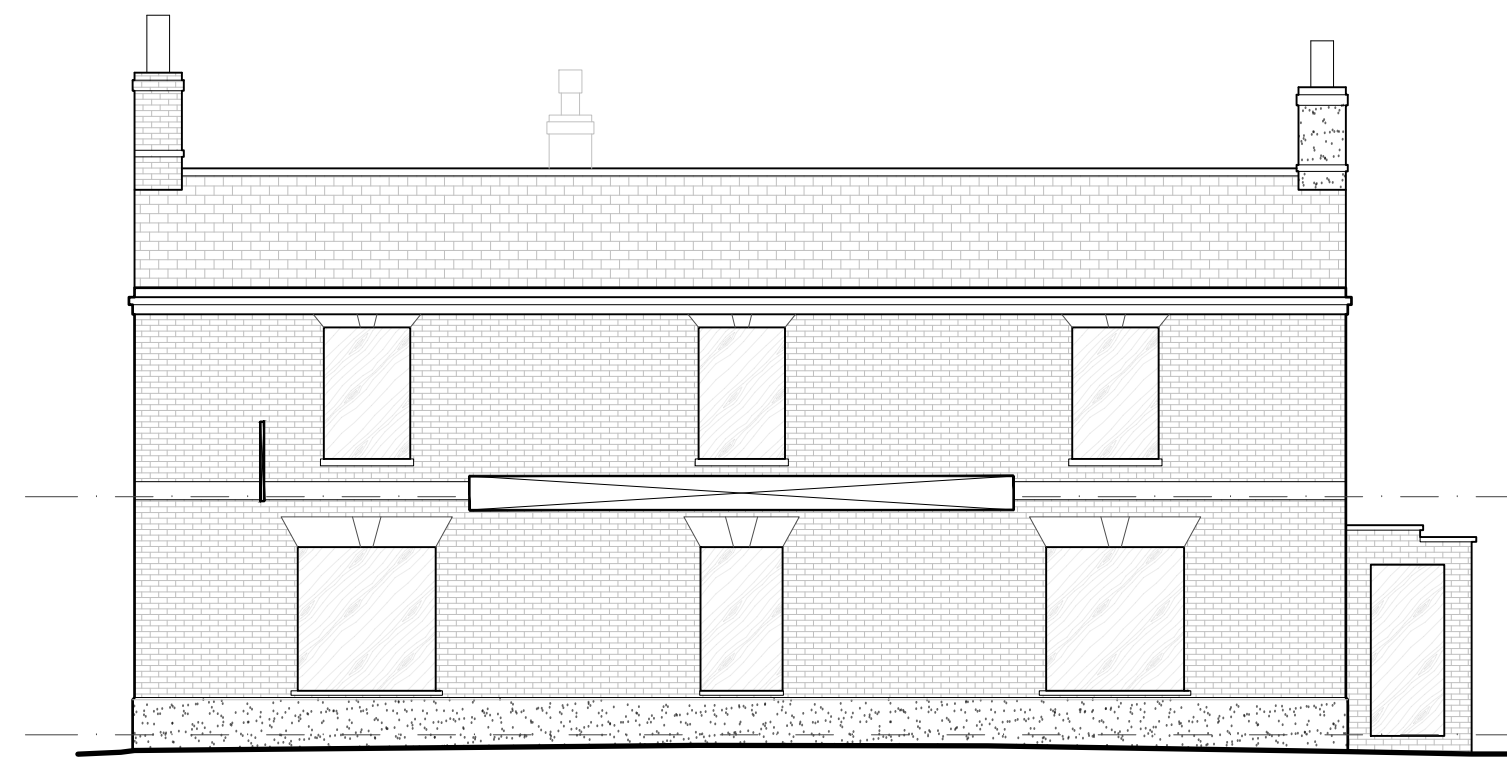


WEST ELEVATION

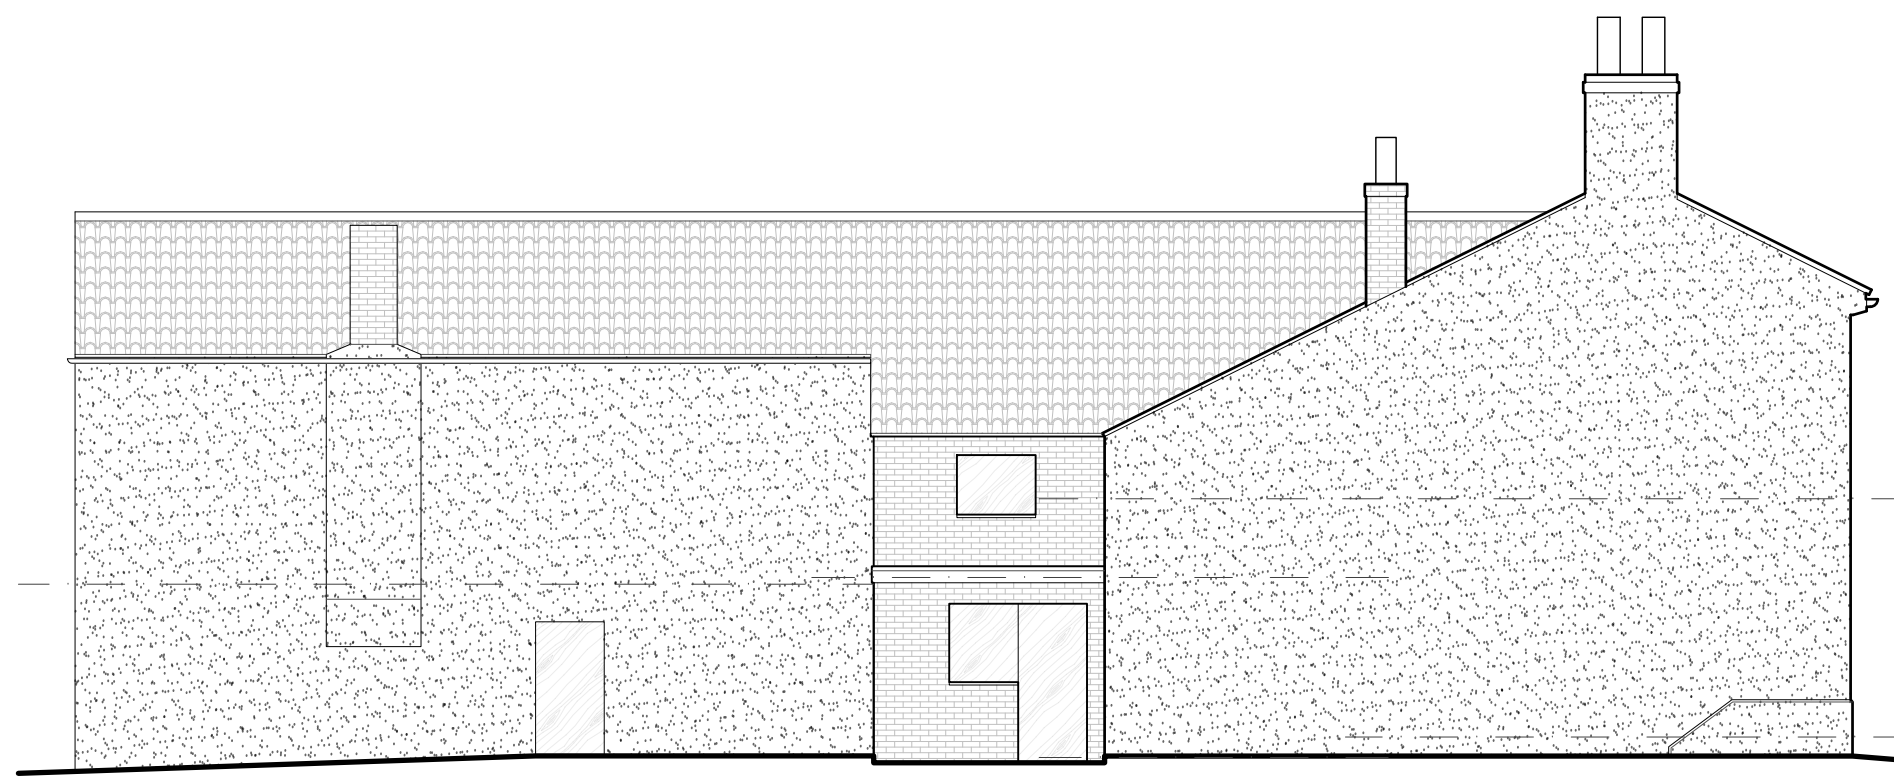


EAST ELEVATION

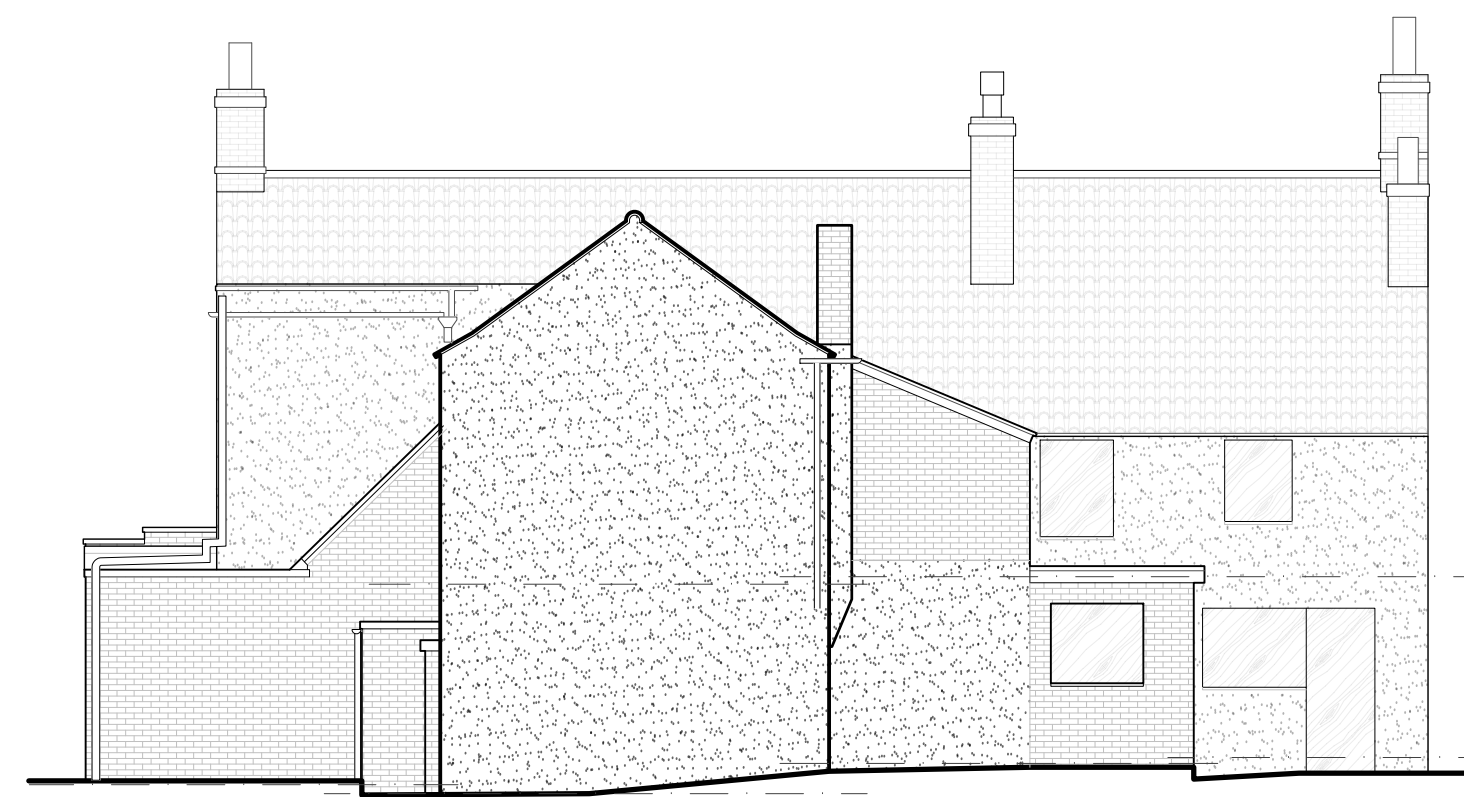

NORTH ELEVATION

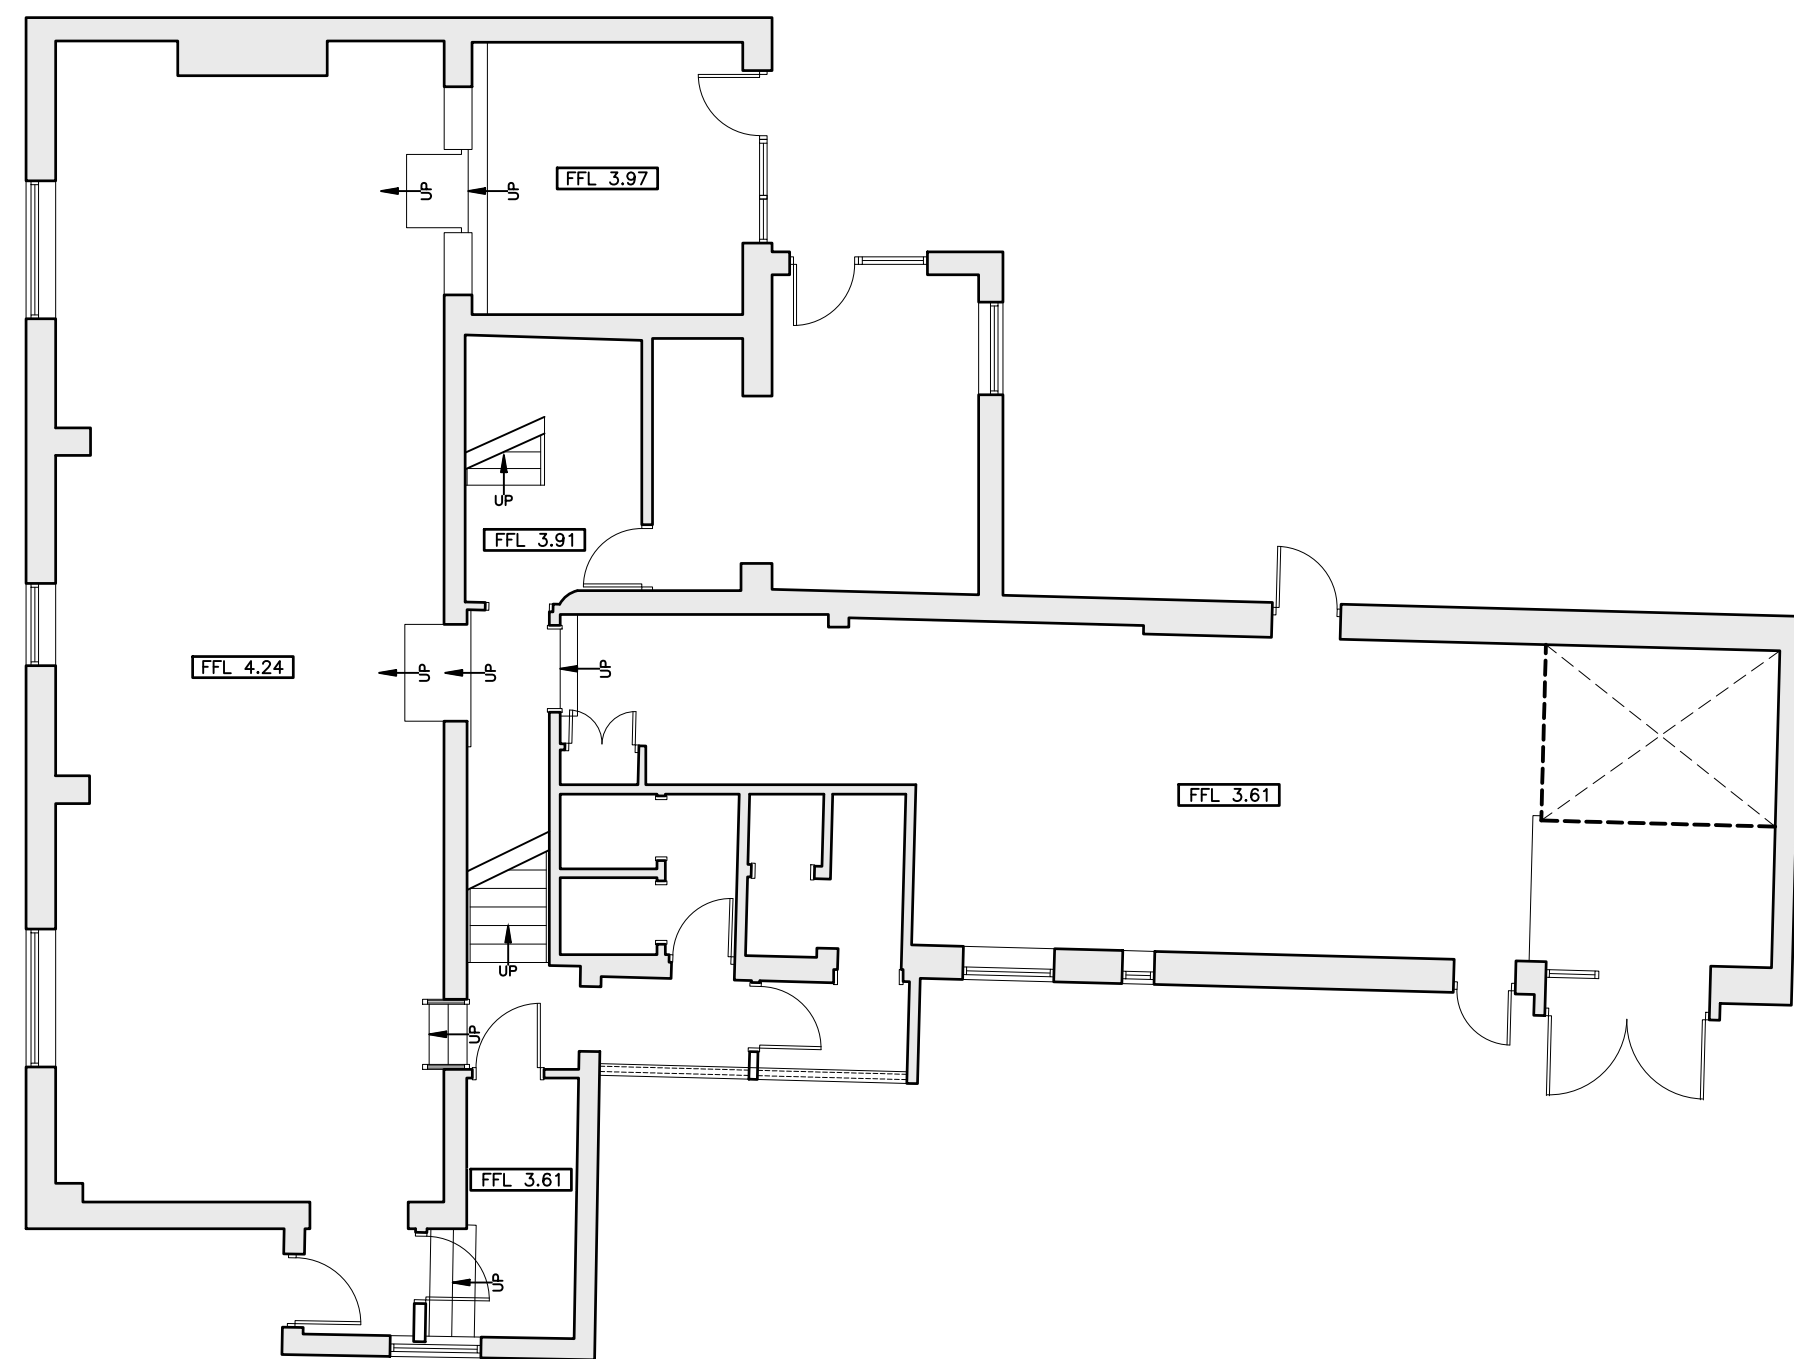

EXISTING GROUND FLOOR PLAN
scale 1:100

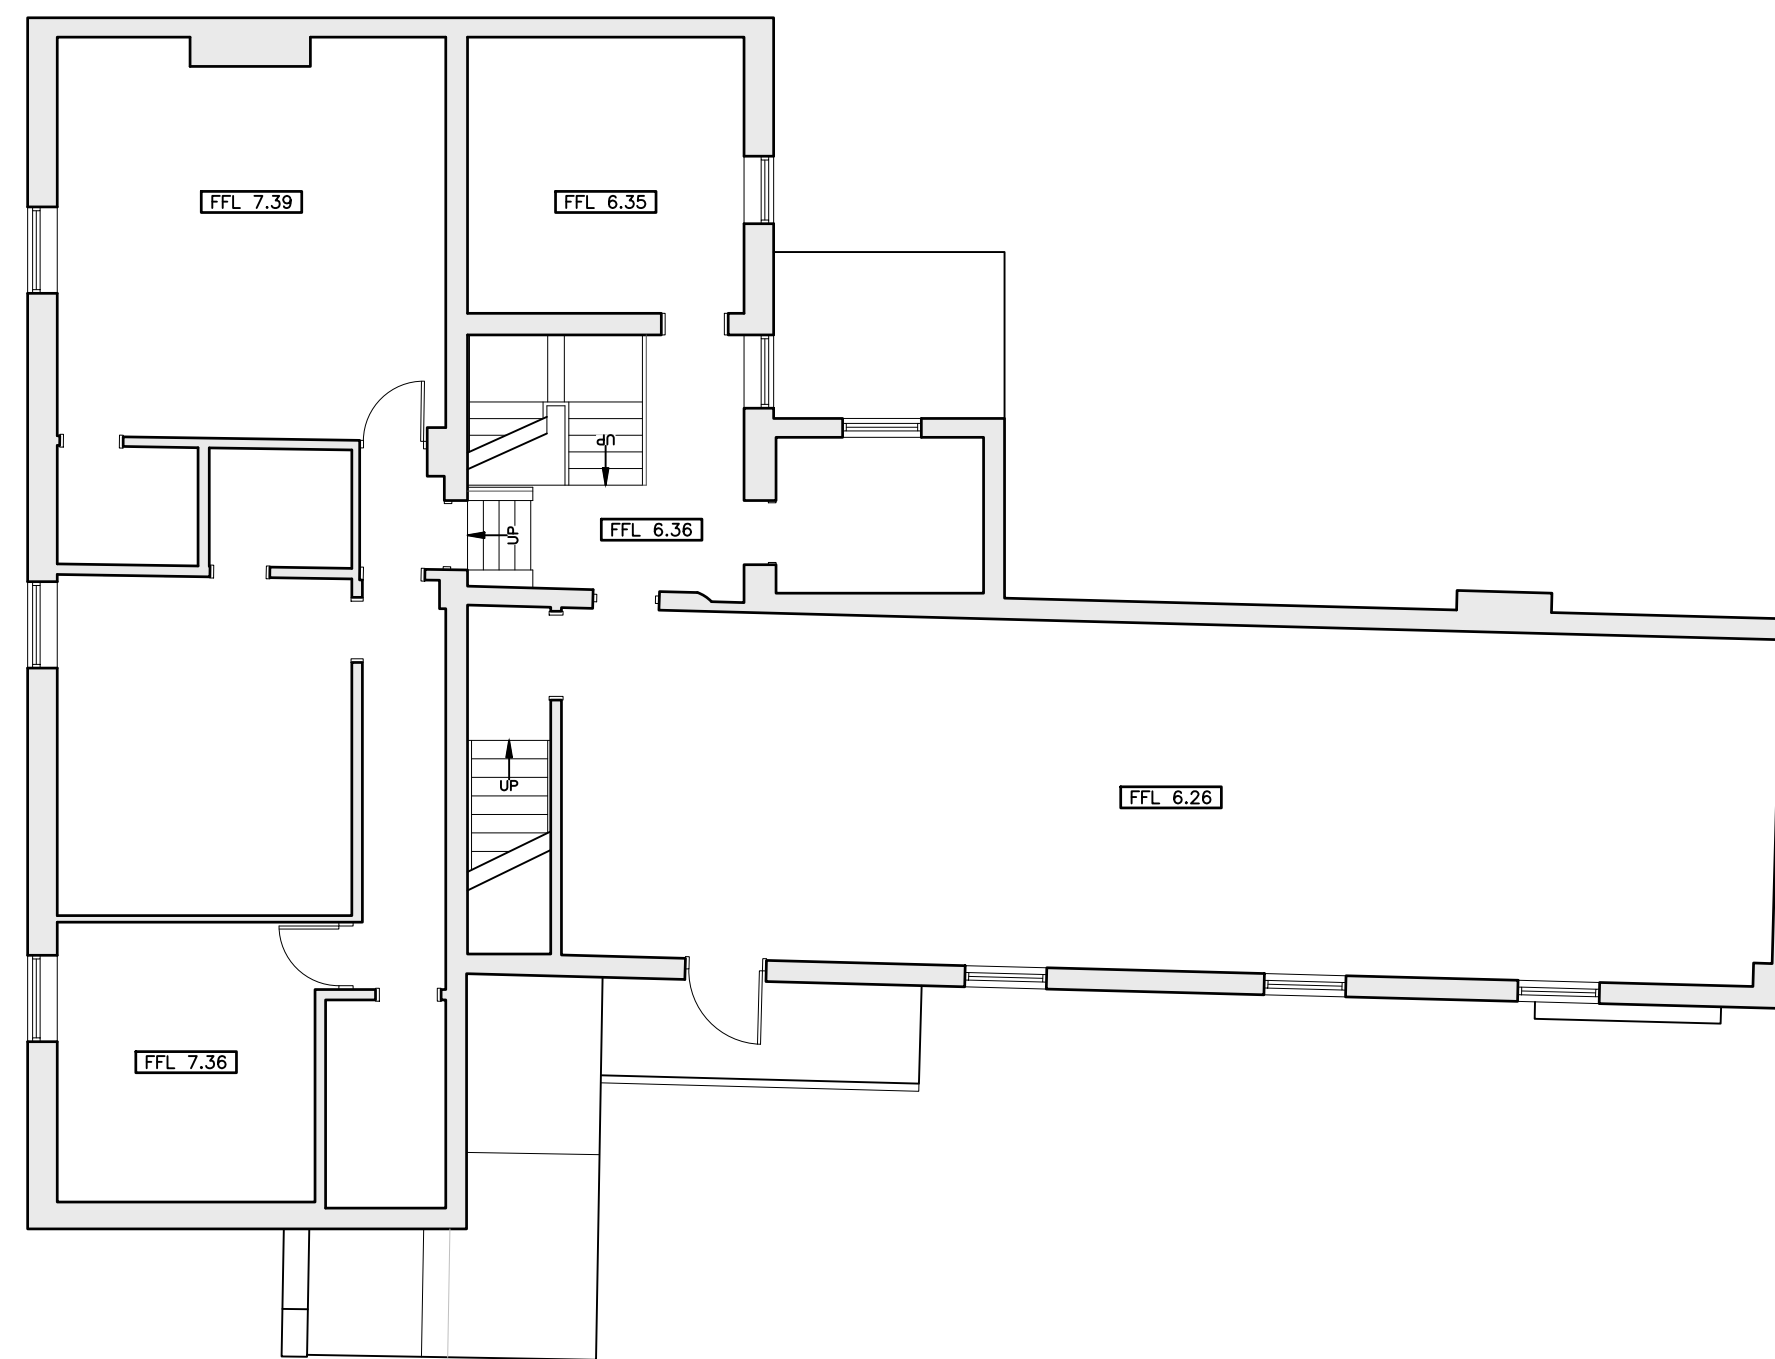

FIRST FLOOR PLAN

planning issue

Do not scale. All setting out dimensions to be site confirmed prior to works commencing and any discrepancies confirmed to architect. This drawing is to be read in conjunction with all other architectural and structural engineers drawings.			
Dixon Dawson Chartered Architects 28 Kenwood Park Road Nether Edge Sheffield S7 1NF T 0114 2683888 E sheffield@dixondawson.co.uk			
PROPOSED SITE DEVELOPMENT 33 CHURCH STREET, PINCHBECK, SPALDING, PE11 3UB for VENTURE BUSINESS SPACE LIMITED			
EXISTING FLOOR PLANS		1:100@A1	
EXISTING ELEVATIONS		1:100@A1	
Date: 16/08/24	Drawn: AW	Checked:	8738s/PA06