



NO DIMENSIONS TO BE SCALED FROM THIS DRAWING, ALL DIMENSIONS TO BE CHECKED ON SITE. ANY DISCREPANCIES WITH THE DRAWINGS TO BE REPORTED AND CLARIFIED PRIOR TO COMMENCING WORKS ON SITE, IF IN DOUBT - ASK. THIS DRAWING IS COPYRIGHT.

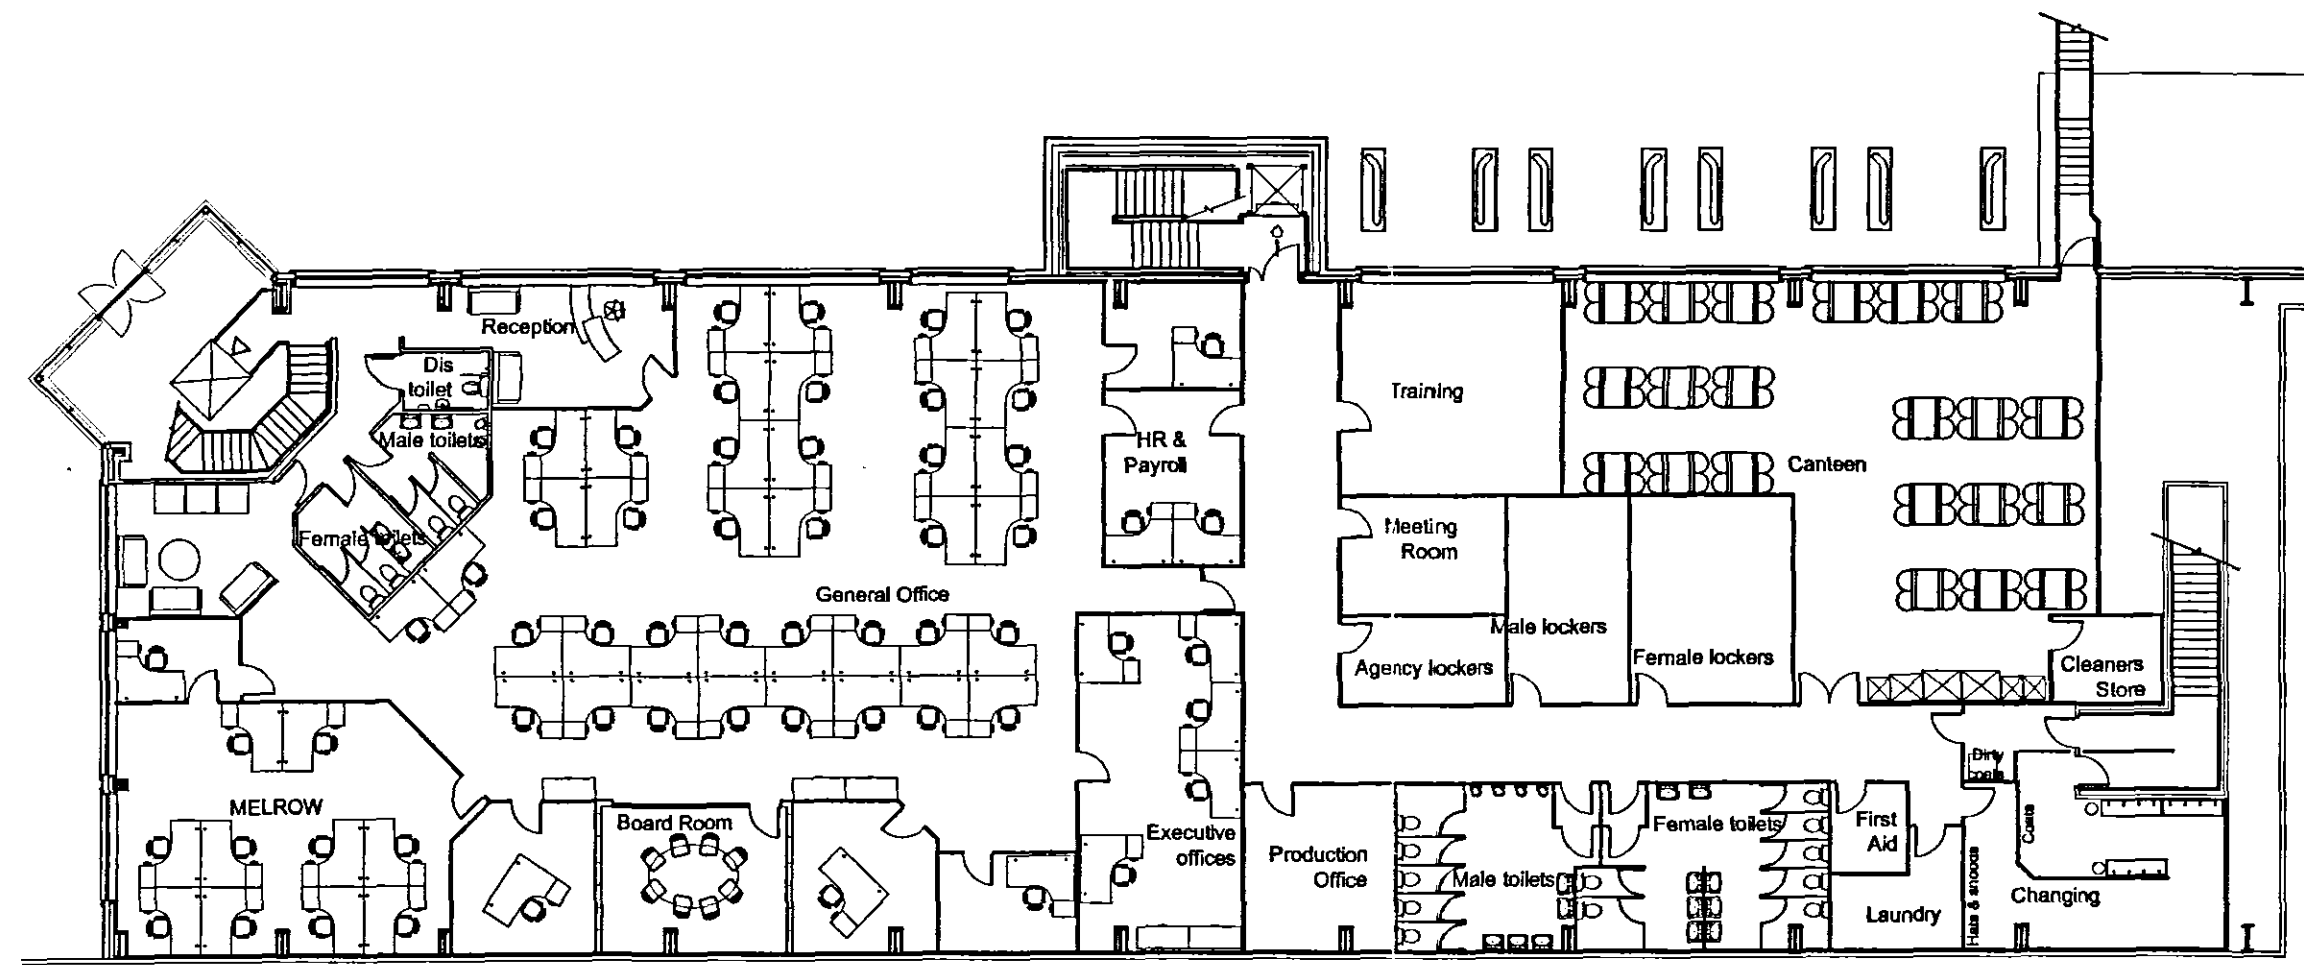

First Floor Plan

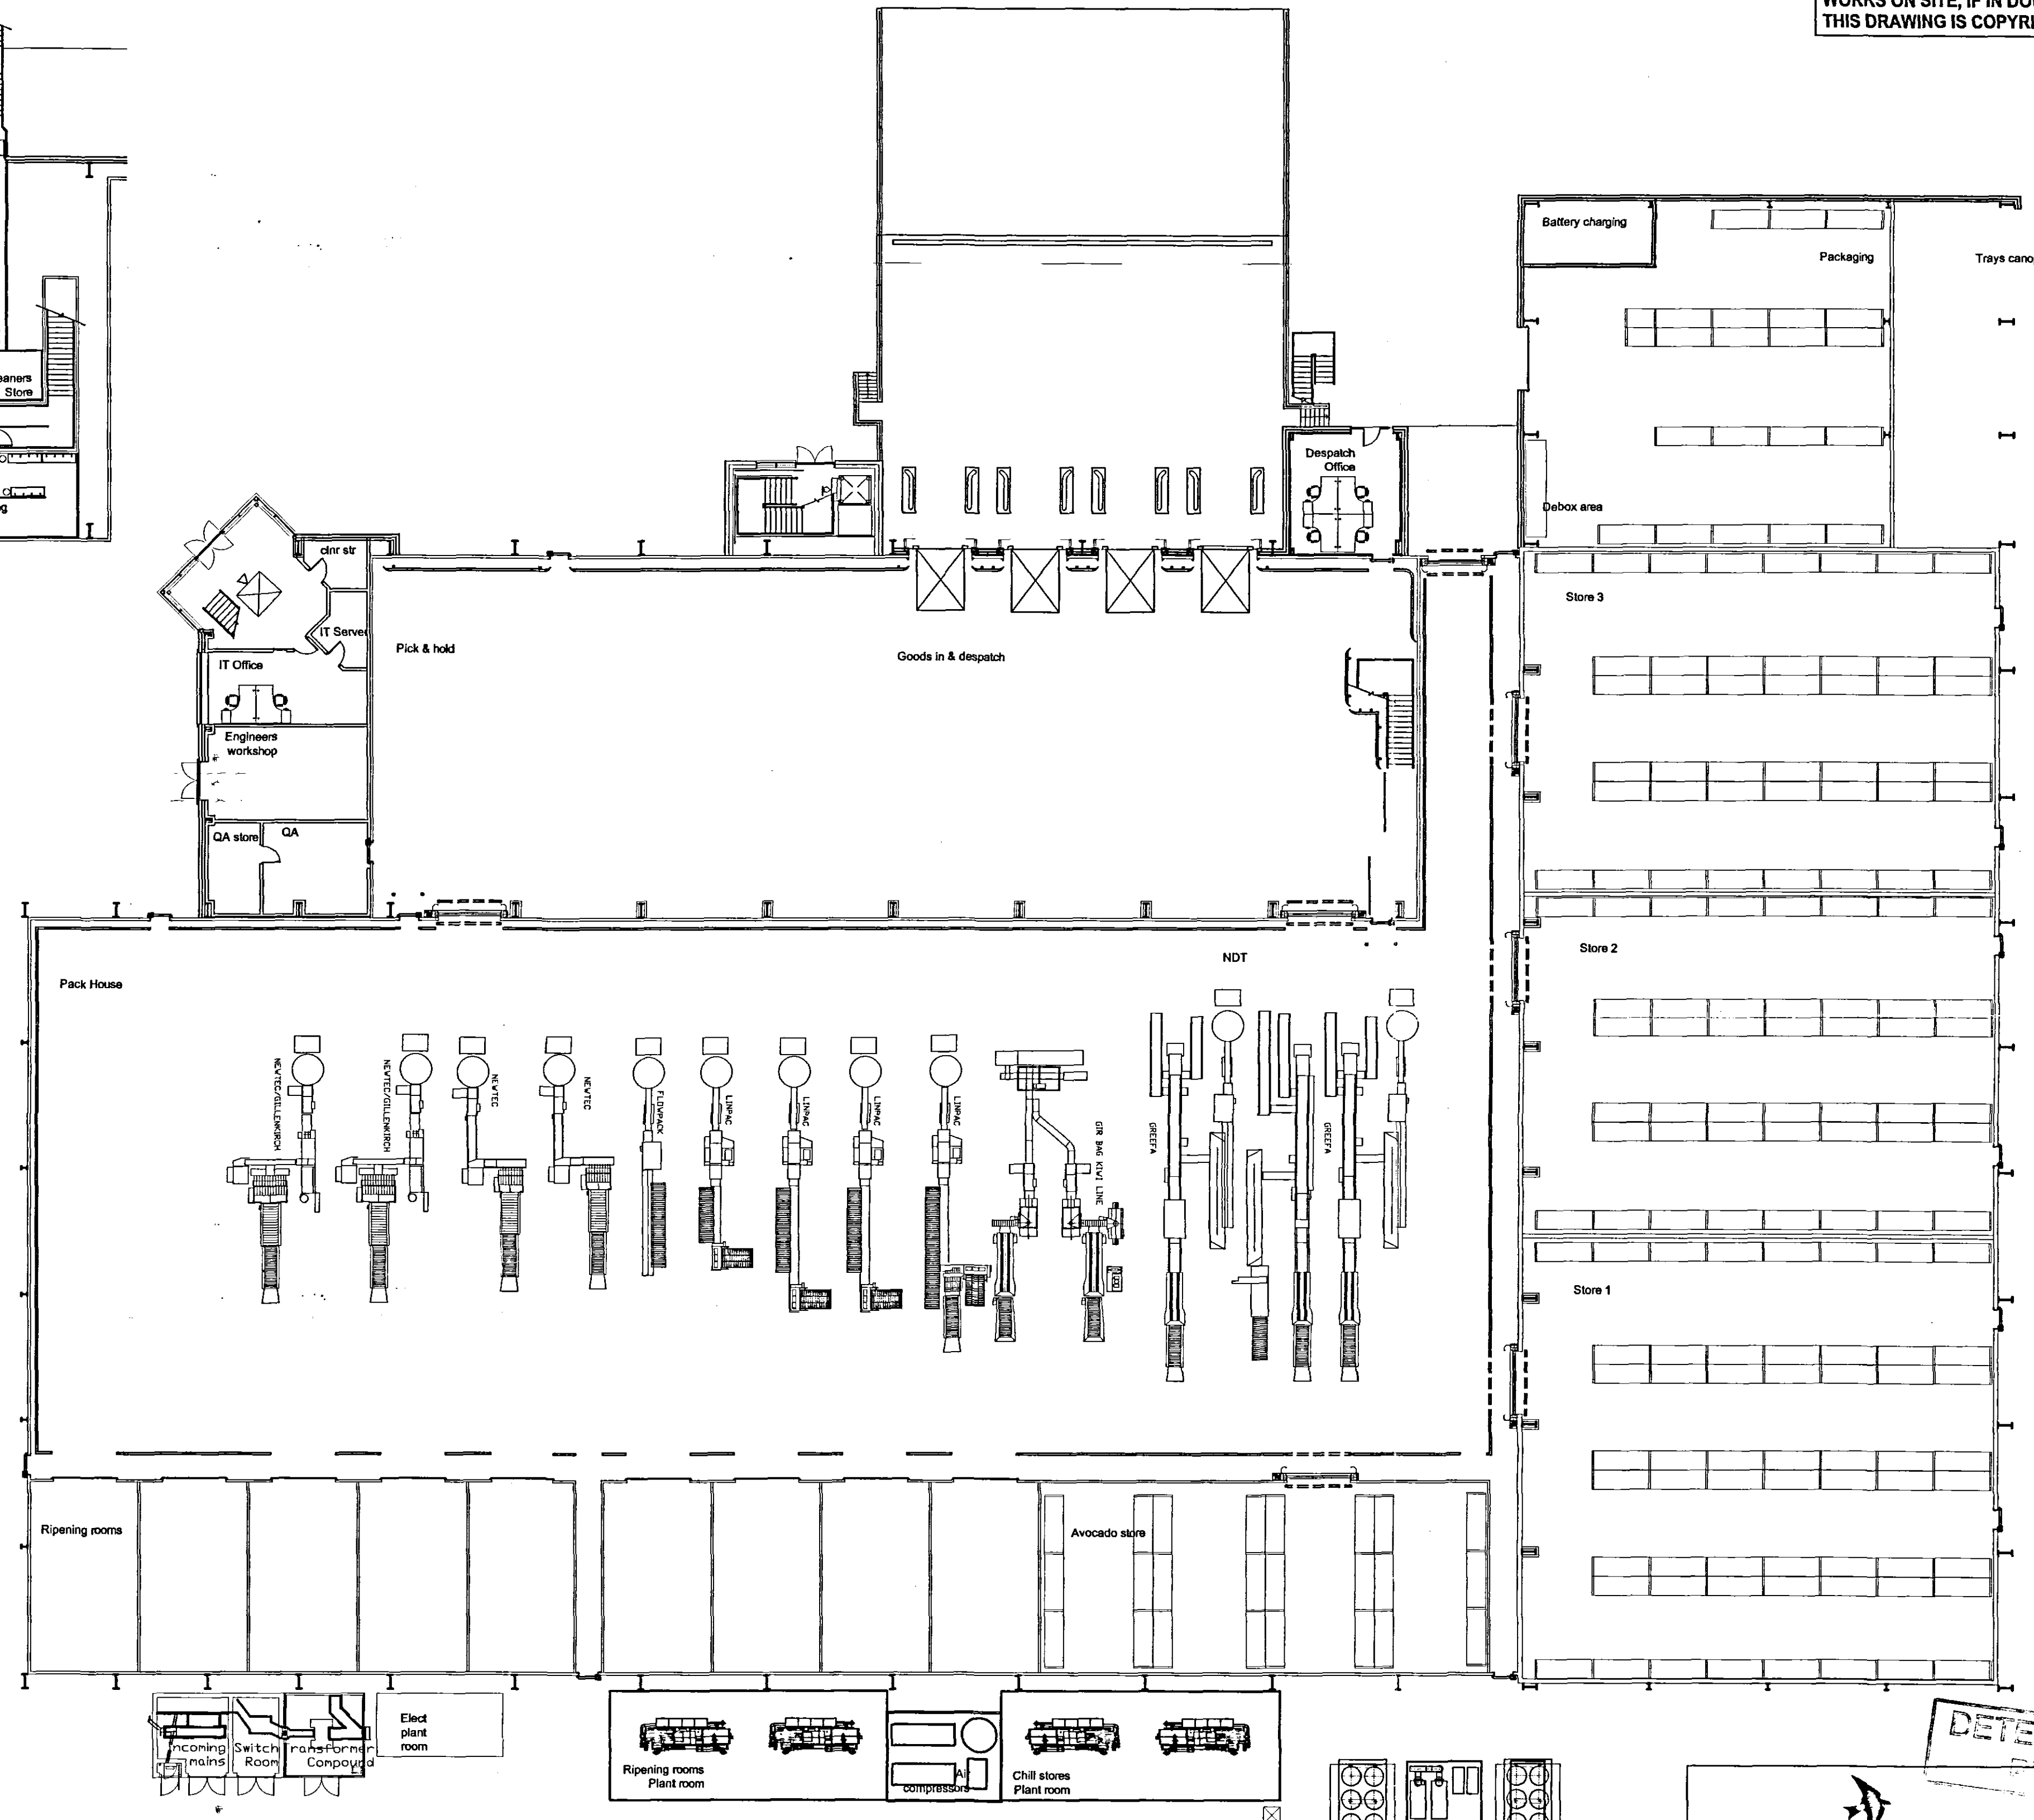

Ground Floor Plan

DETERMINED

The Martin Design Partnership
Architectural Services

The Martin Design Partnership

Client Address: World Wide Fruit Geest Site West Marsh Road Spalding Lincs	Project Address: Land to the south of Warden Tree Lane Spalding Lincs
Project No: 0072/WWF/05	Drawn By: asm
Drawing No: 015	Revision: A
Date: 23rd March 2006	Scale: 1:200
Drawing Title: Proposed floor plans - Room Identification	
Issue Type: PLANNING APPLICATION	
Leatherhills House Business Centre, Office Nine, 71 Narrow Lane, Aylestone, Leicester, LE2 8VA.	
Tel: 0116 2832833 Fax: 0116 2832834	