




NO DIMENSIONS TO BE SCALED FROM THIS DRAWING, ALL DIMENSIONS TO BE CHECKED ON SITE. ANY DISCREPANCIES WITH THE DRAWINGS TO BE REPORTED AND CLARIFIED PRIOR TO COMMENCING WORKS ON SITE, IF IN DOUBT - ASK. THIS DRAWING IS COPYRIGHT.

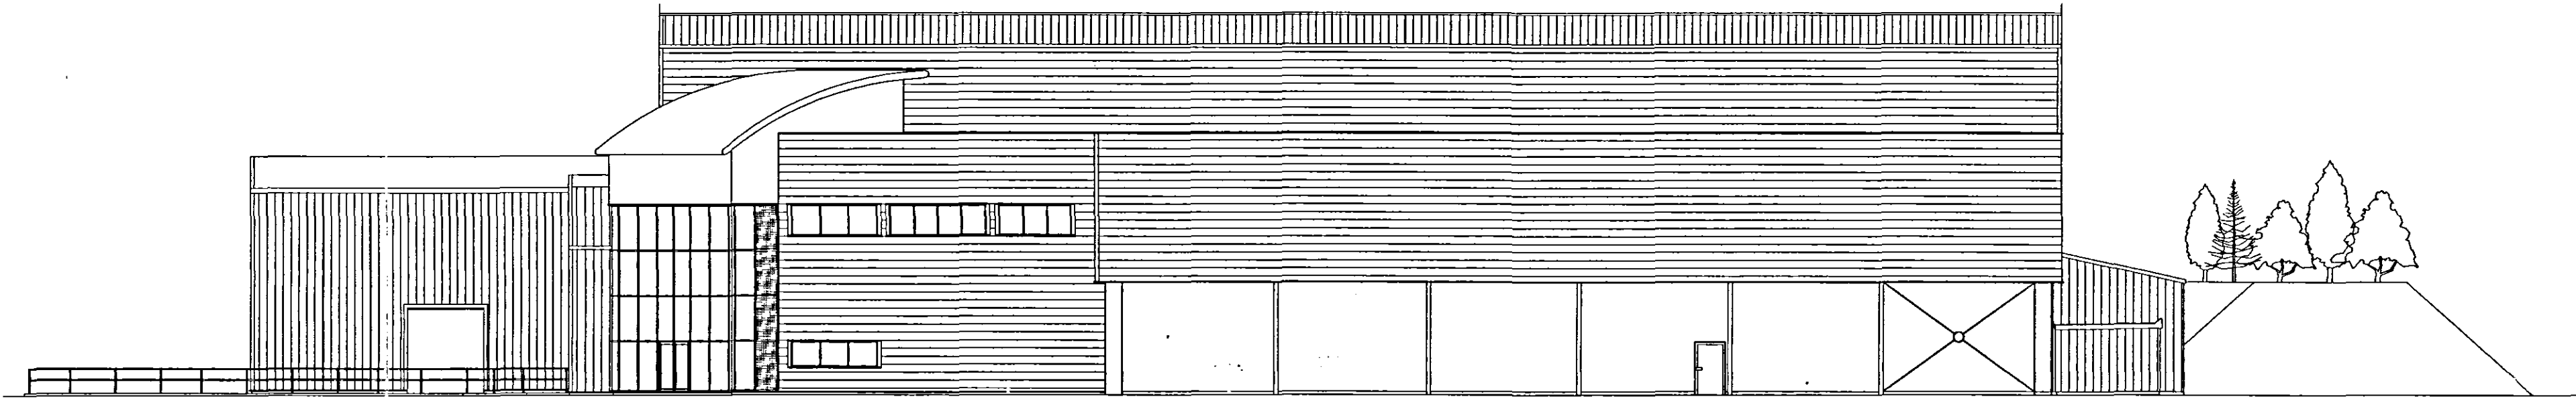


North West Elevation

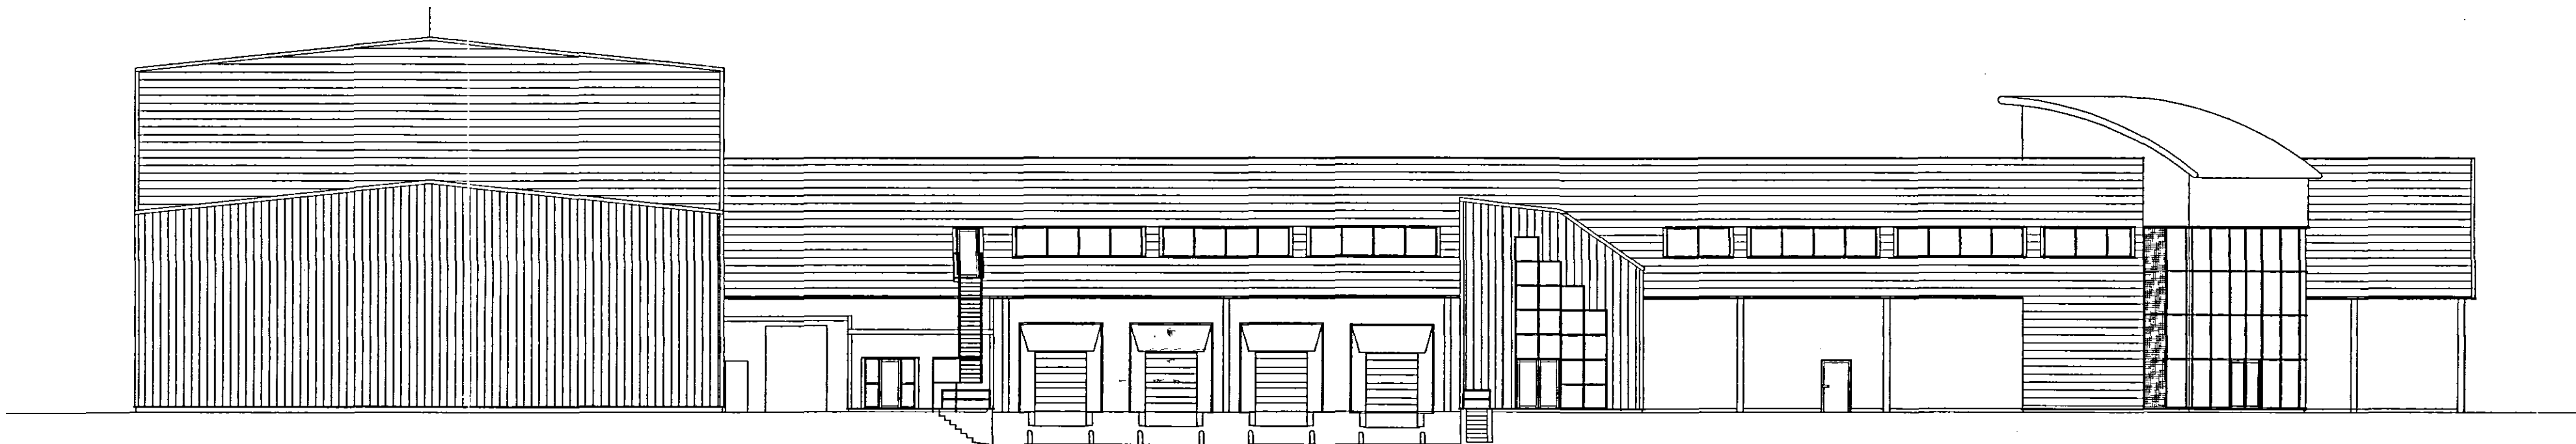

North East Elevation

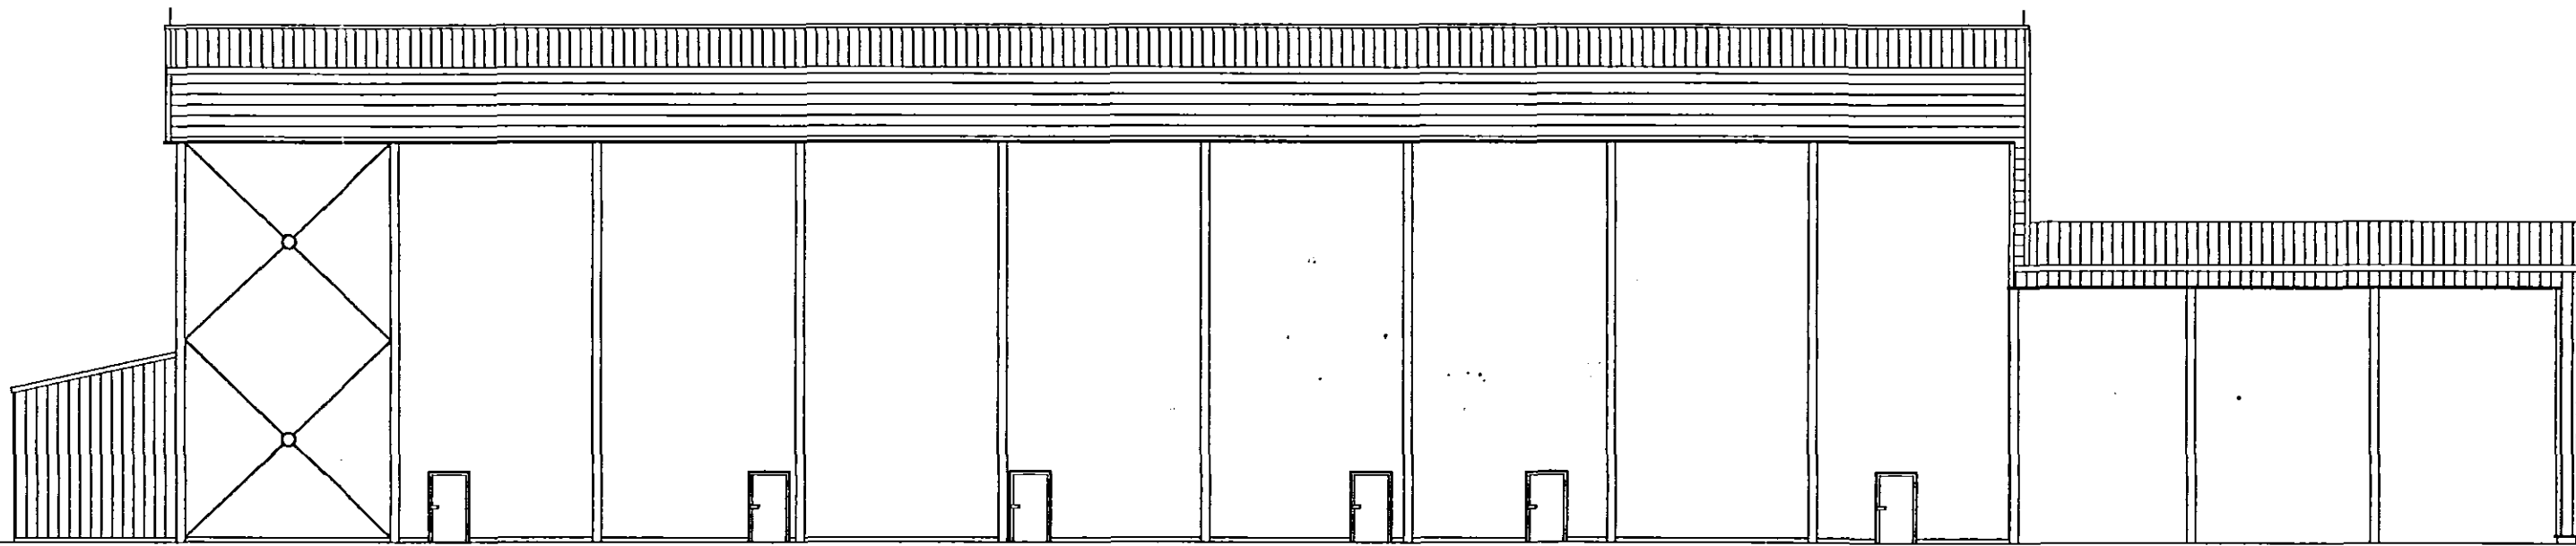

South East Elevation

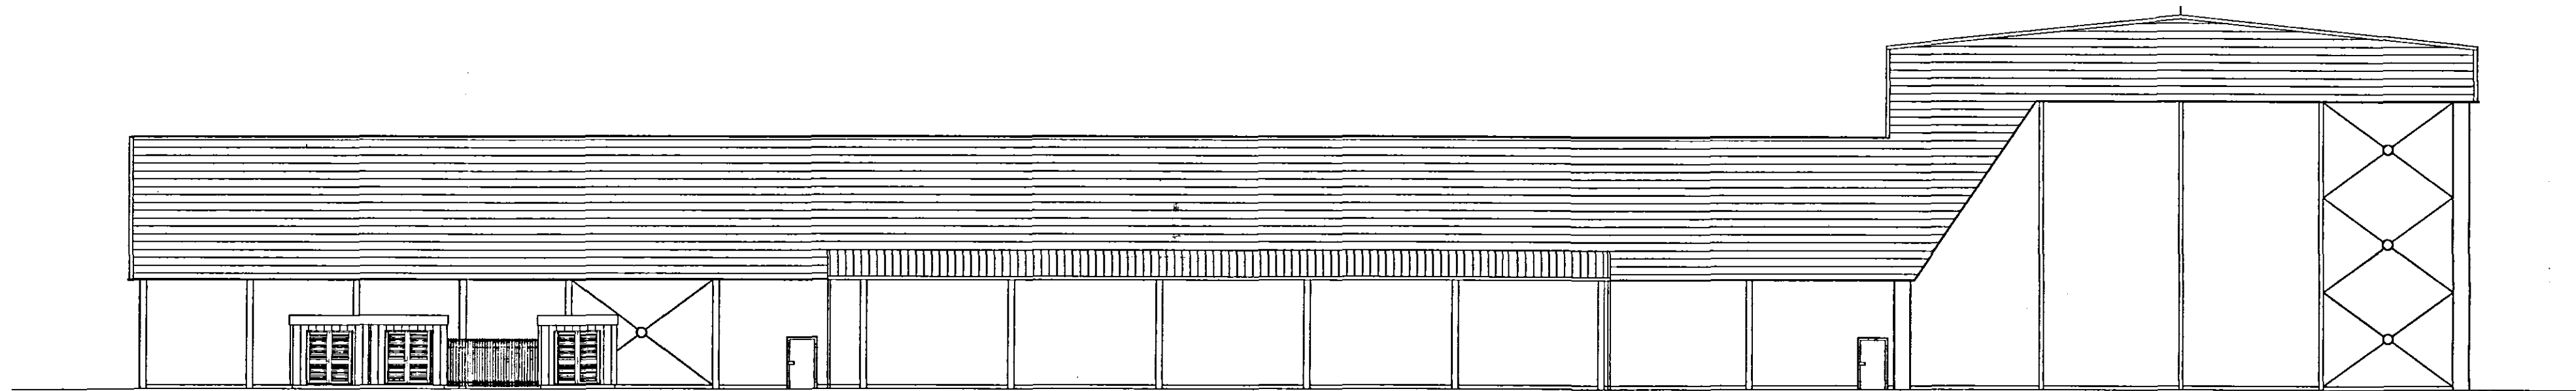

South West Elevation

Planning
24 APR 2008
Ref: S28/06

DETERMINED
PLANNING

The Martin Design Partnership
Architectural Services

The Martin Design Partnership

Client Address:
World Wide Fruit
Geest Site
West Marsh Road
Spalding
Lincs

Project No: 0072/WWF/05

Drawing No: 014

Date: 23rd March 2008

Drawing Title: Proposed Elevations

Issue Type: PLANNING APPLICATION

Leatherline House Business Centre, Office Nine,
71 Narrow Lane, Aylestone, Leicester, LE2 8NA.

Project Address:
Land to the south of Warden Tree Lane
Spalding
Lincs

Drawn By: asm

Revision: A

Scale: 1:200

Tel: 0116 2832833
Fax: 0116 2832834