



NO DIMENSIONS TO BE SCALED FROM THIS DRAWING, ALL DIMENSIONS TO BE CHECKED ON SITE. ANY DISCREPANCIES WITH THE DRAWINGS TO BE REPORTED AND CLARIFIED PRIOR TO COMMENCING WORKS ON SITE, IF IN DOUBT - ASK. THIS DRAWING IS COPYRIGHT.

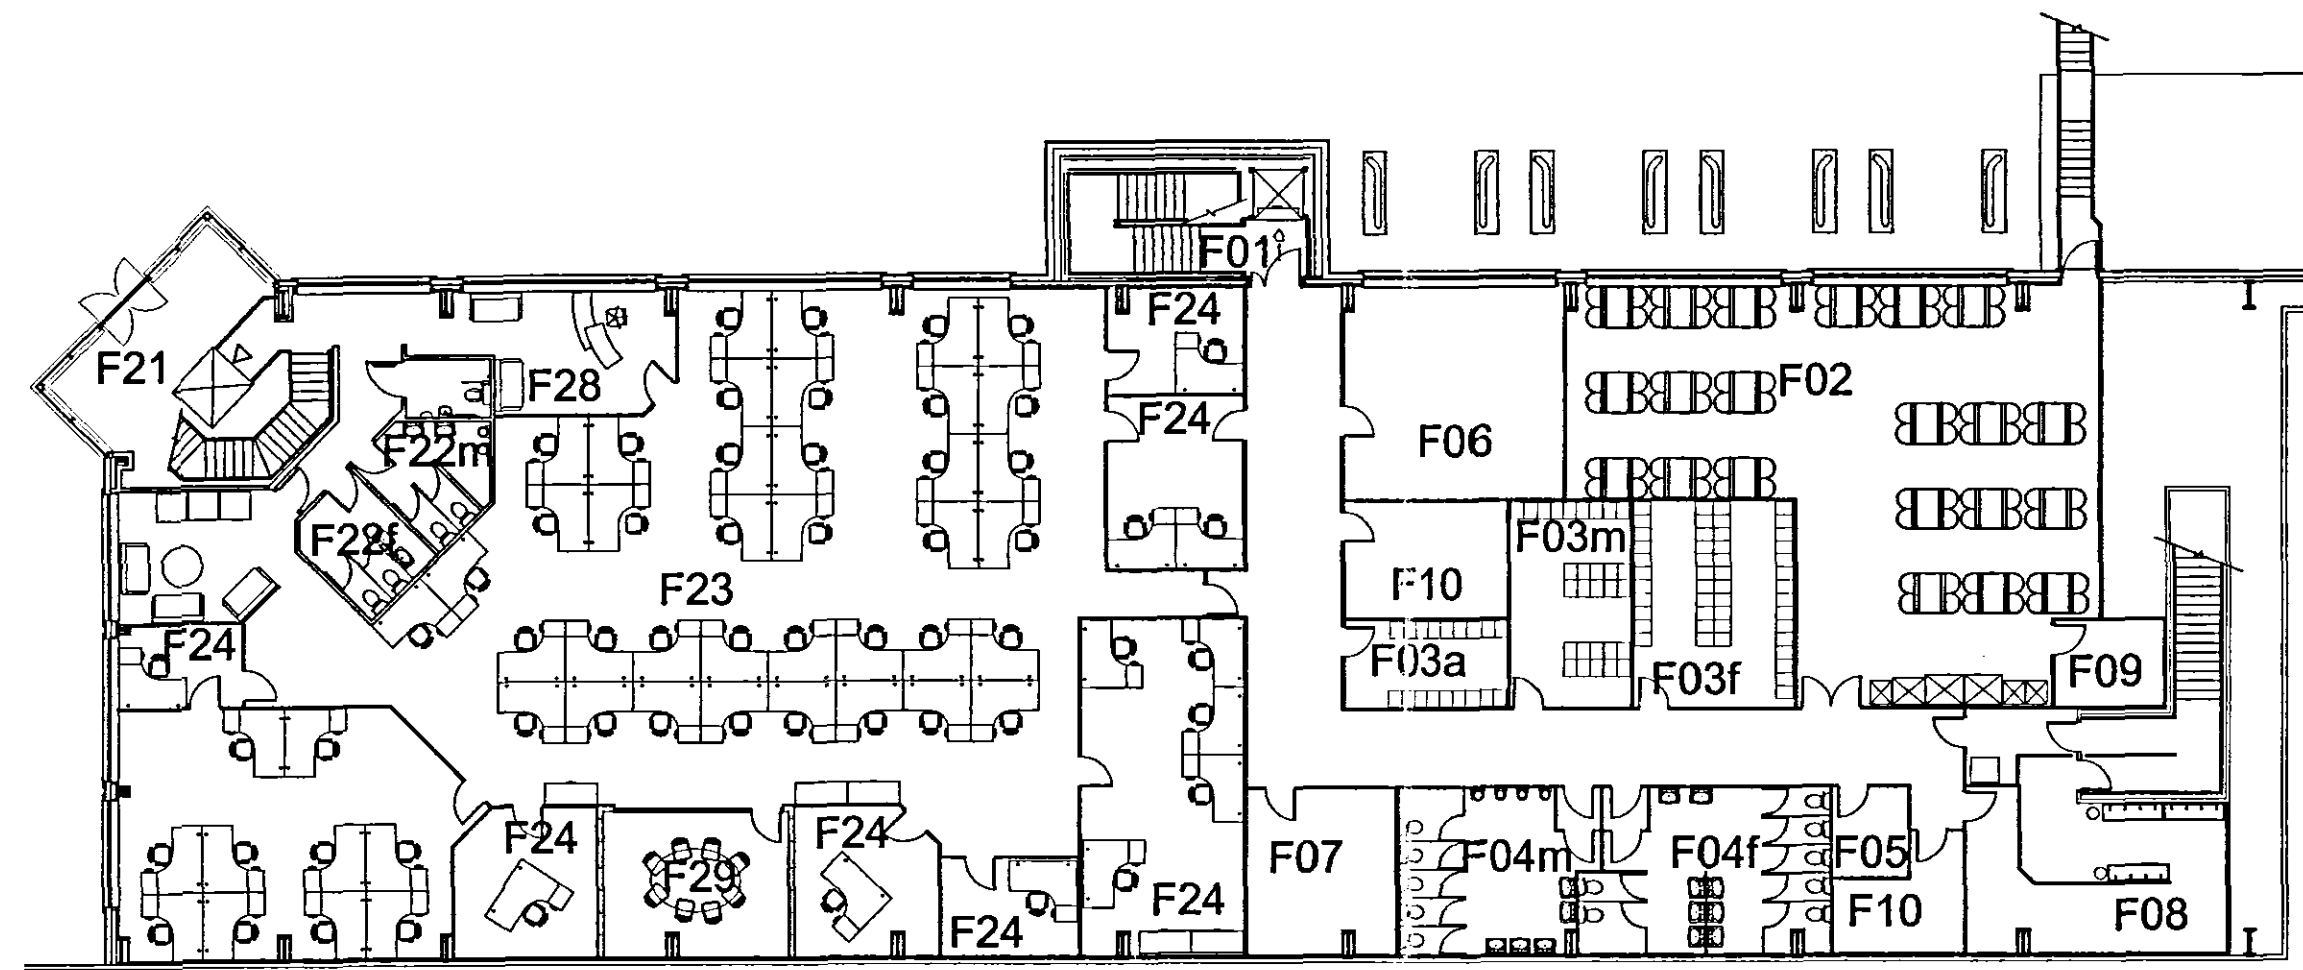

First Floor Plan

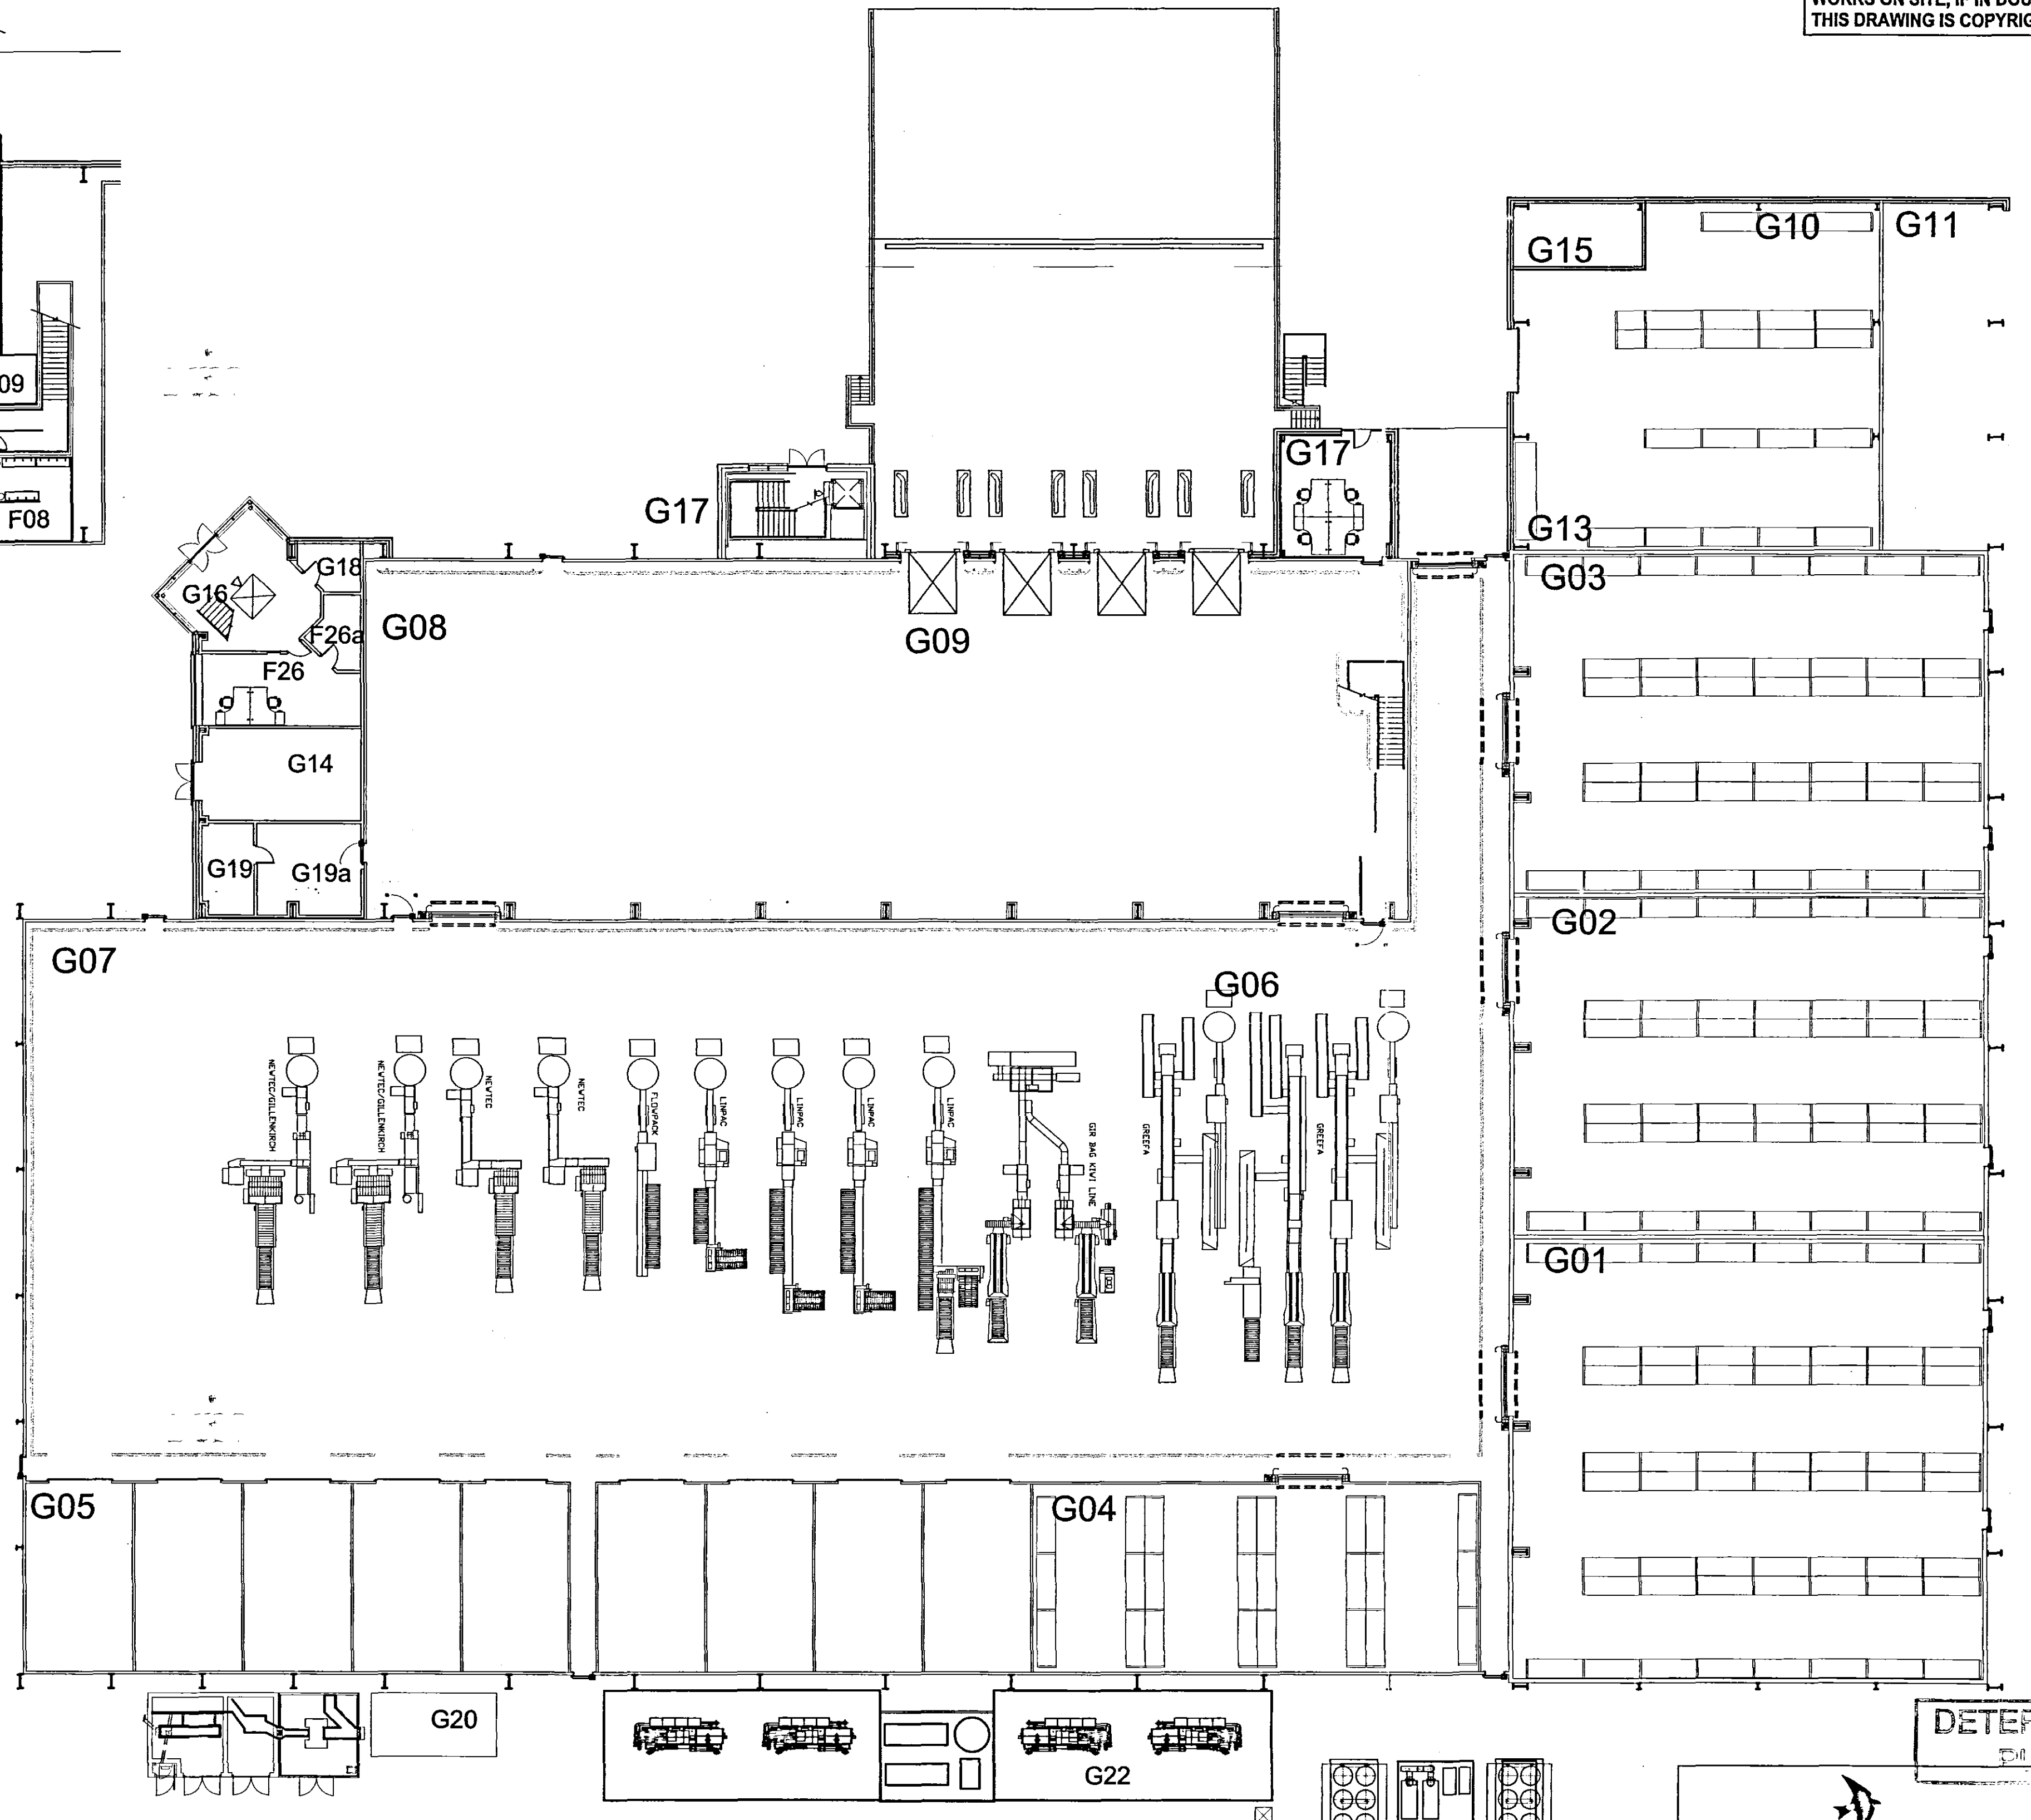

Ground Floor Plan

DETERMINED
PLAN



The Martin Design Partnership
Architectural Services

The Martin Design Partnership

Client Address: World Wide Fruit Guest Site West Marsh Road Spalding Lincs PE11 2AB	Project Address: Land to the south of Wardenree Lane Spalding Lincs
Project No: 0072/WWF/GS	Drawn By: asm
Drawing No: 011	Revision: A
Date: 23rd March 2006	Scale: 1:200
Drawing Title: Proposed floor plans	
Issue Type: PLANNING APPLICATION	
Lathrine House Business Centre, Office Nine, 71 Narrow Lane, Aylestone, Leicester, LE2 5NA.	Tel: 0116 2832833 Fax: 0116 2832834