




NOTES:
All dimensions to be checked on site. Do not scale from this drawing.

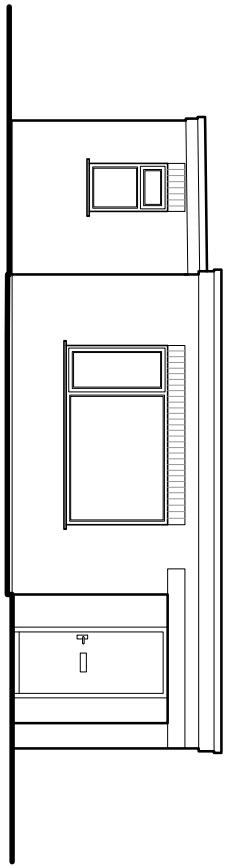


WEST ELEVATION

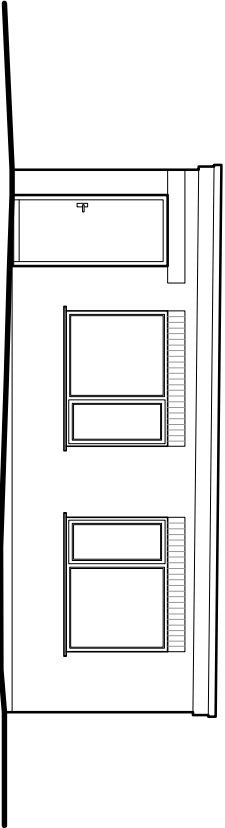


SOUTH ELEVATION

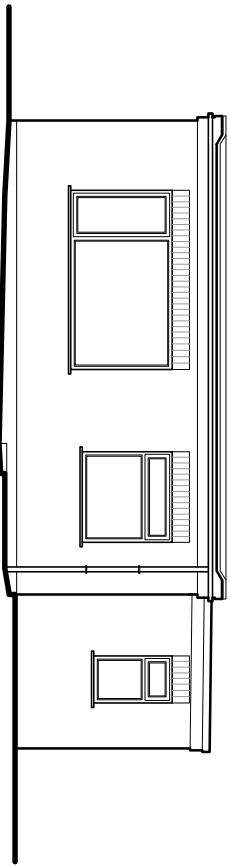

EAST ELEVATION


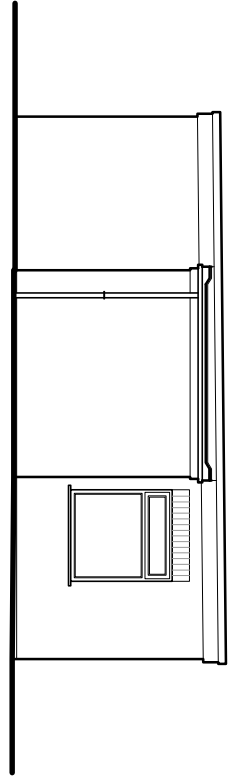


NORTH ELEVATION

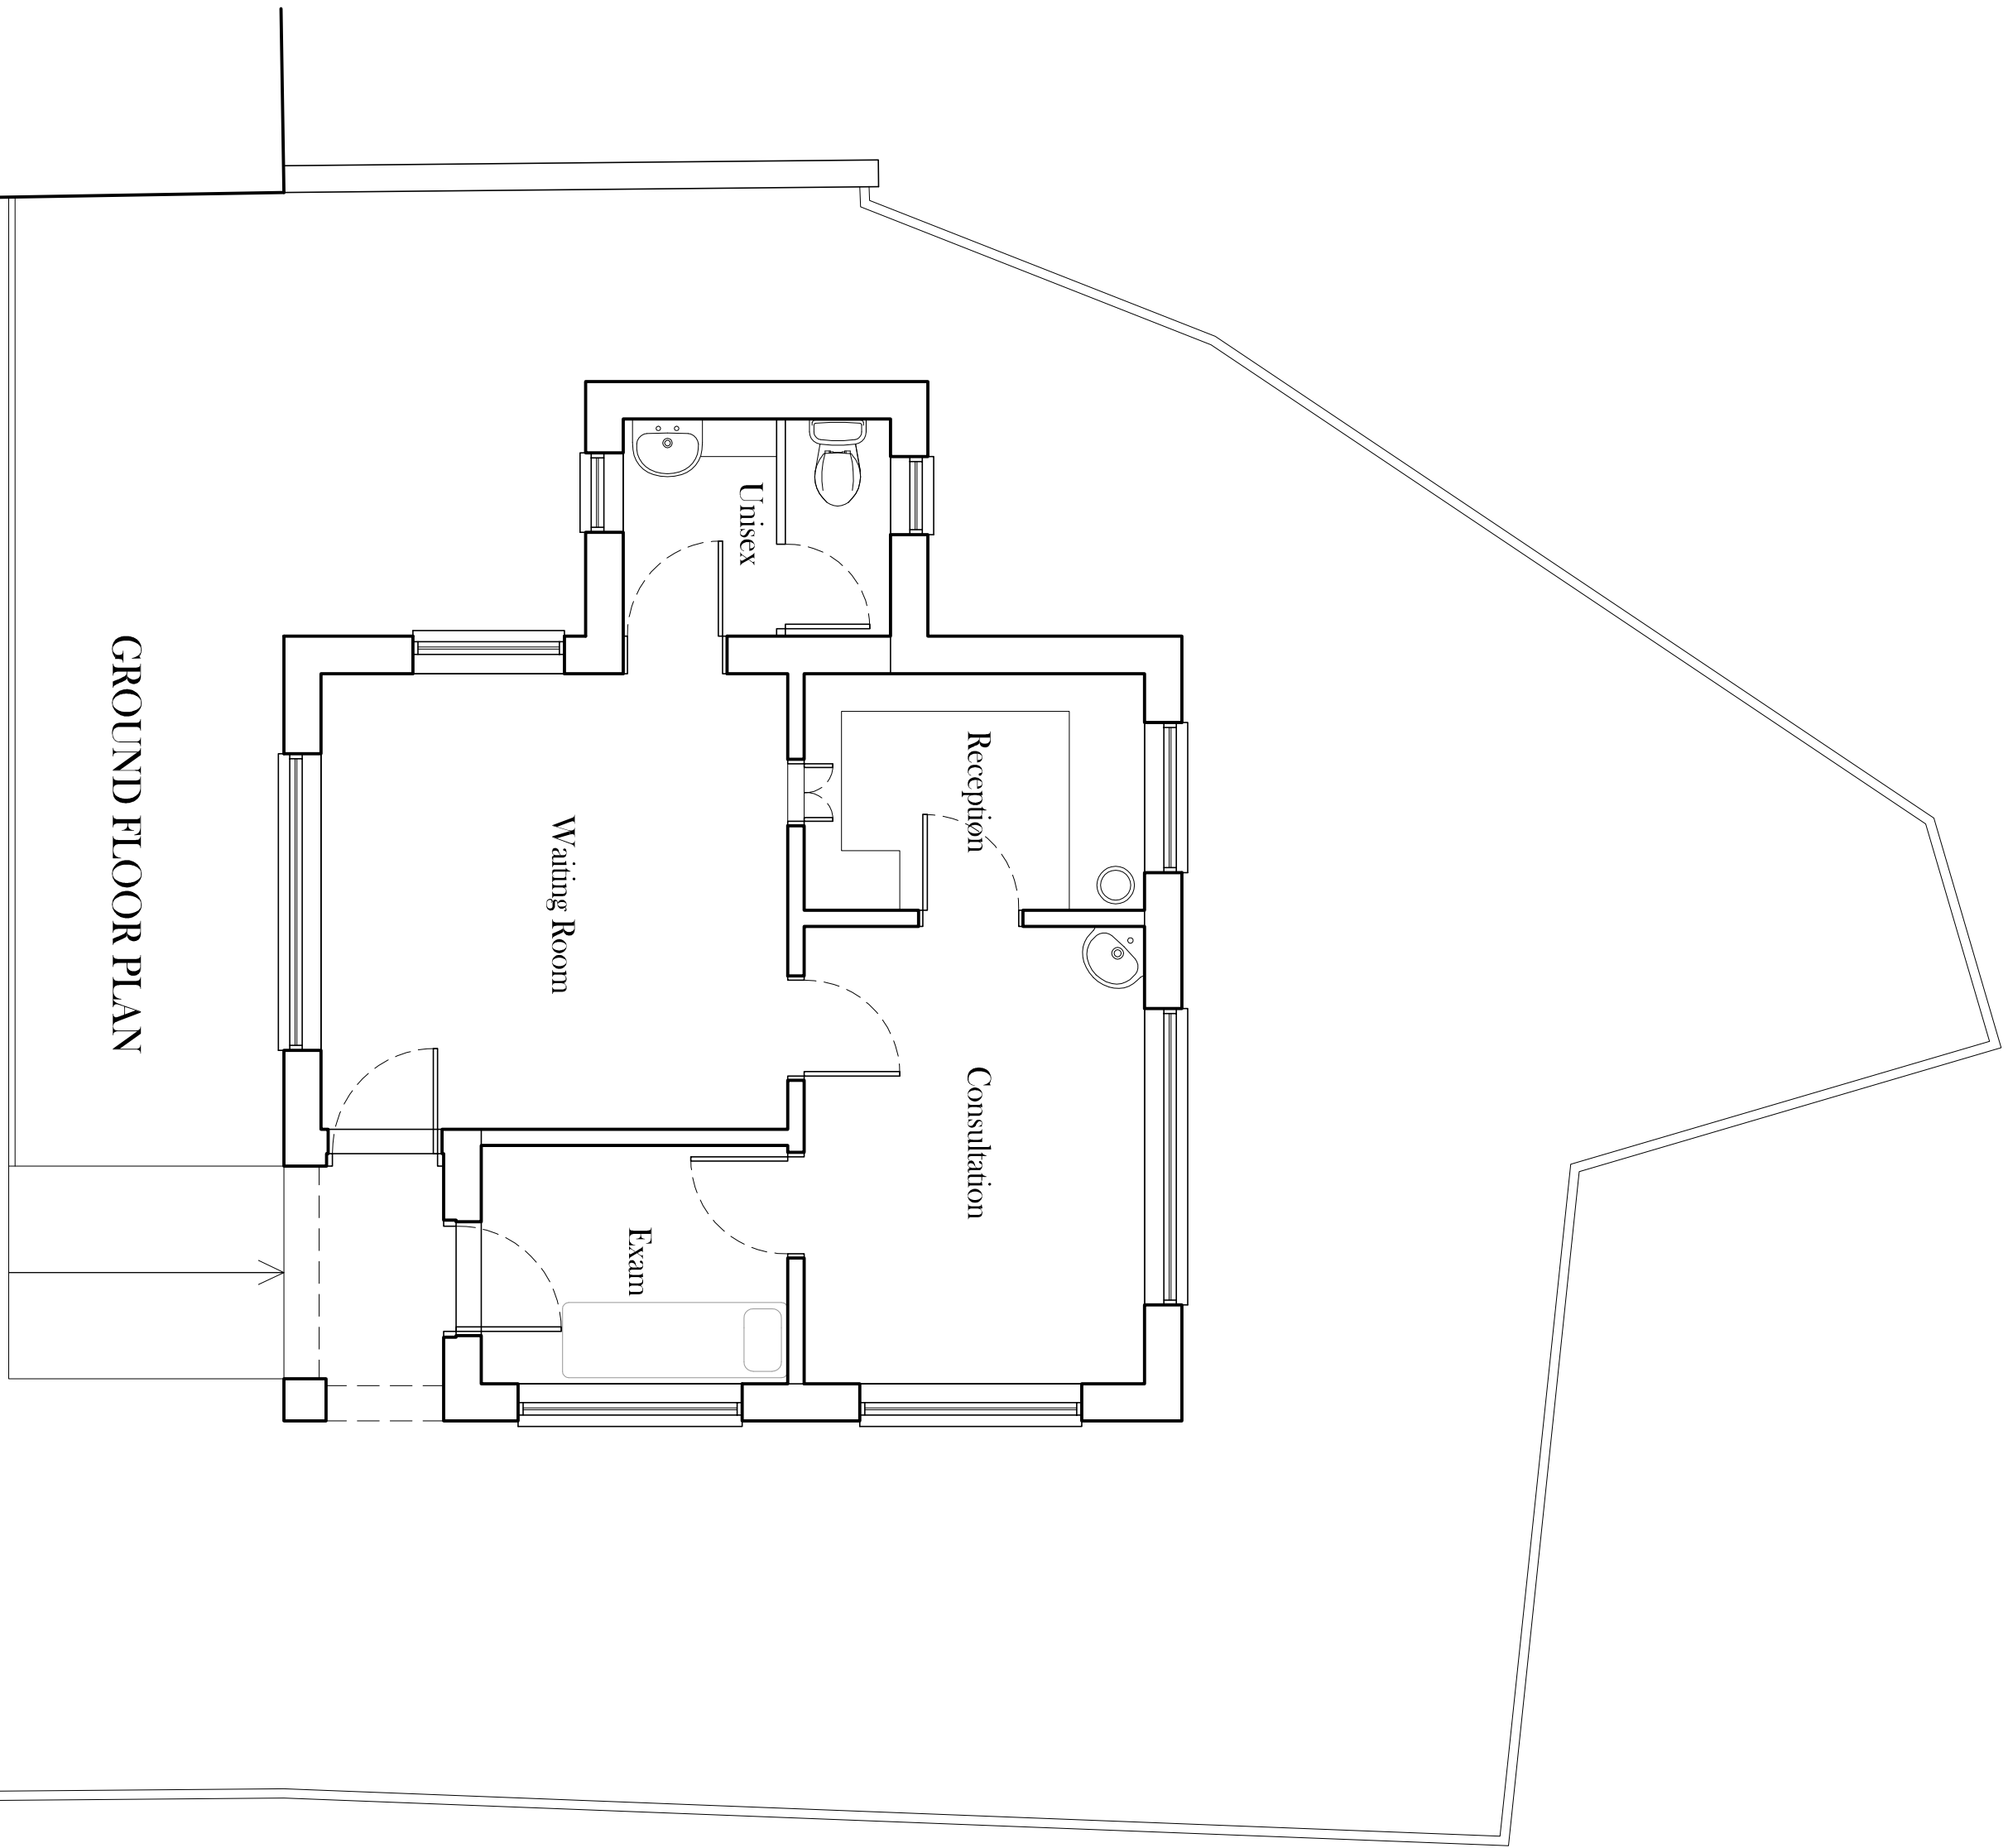

Crown copyright 2015. Supplied by mapserve.co.uk a licensed Ordnance Survey partner number 100603118. Reproduction in whole or part is prohibited without the prior permission of Ordnance Survey.
Richard Wells Building Design Services Ordnance Survey Licence No. AK 100603057.

SITE LOCATION PLAN - 1:1250

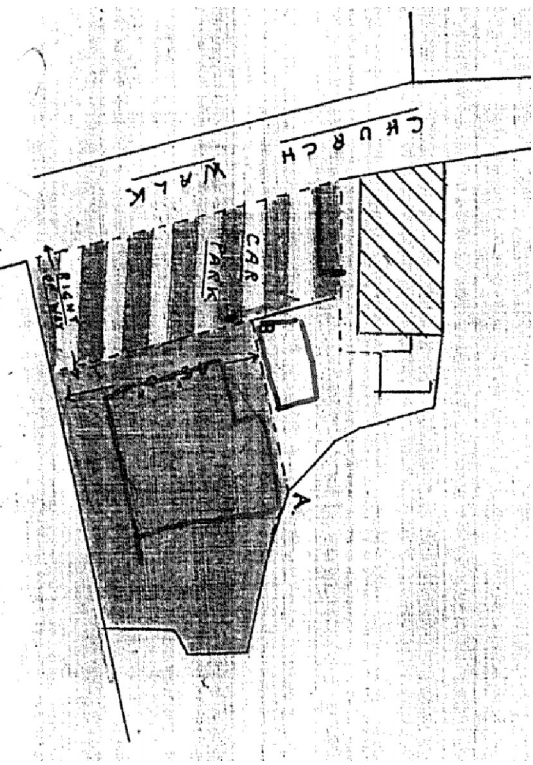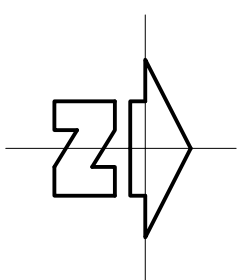

CONVEYANCE PLAN - 1:500
Indicates our parking area that the client's survey has a right to use. See a copy of the conveyance for further information.


B	02/06/2017	Recl line to site location plan revised.
A	13/02/2017	Conveyance plan added.
		Site location plan revised.
		Revisions

© Copyright

Client
MUNRO MEDICAL CENTRE

Job Title
**PROPOSED EXTENSIONS
& ALTERATIONS AT
PINCHBECK SURGERY,
CHURCHWALK,
PINCHBECK, SPALDING.**

Drawing Title SURVEY DRAWING		
Scale: 1:50 & 1:100	Date: Nov '16	Drawn: RAW

 **Building Design Services**
Surveying, Design, Planning & Building Regulations
12 King Edward Street, Spalding, Leics, NG34 1NF TEL: 01909 228926

Dwg No. 1030/1	Rev. B
--------------------------	------------------