
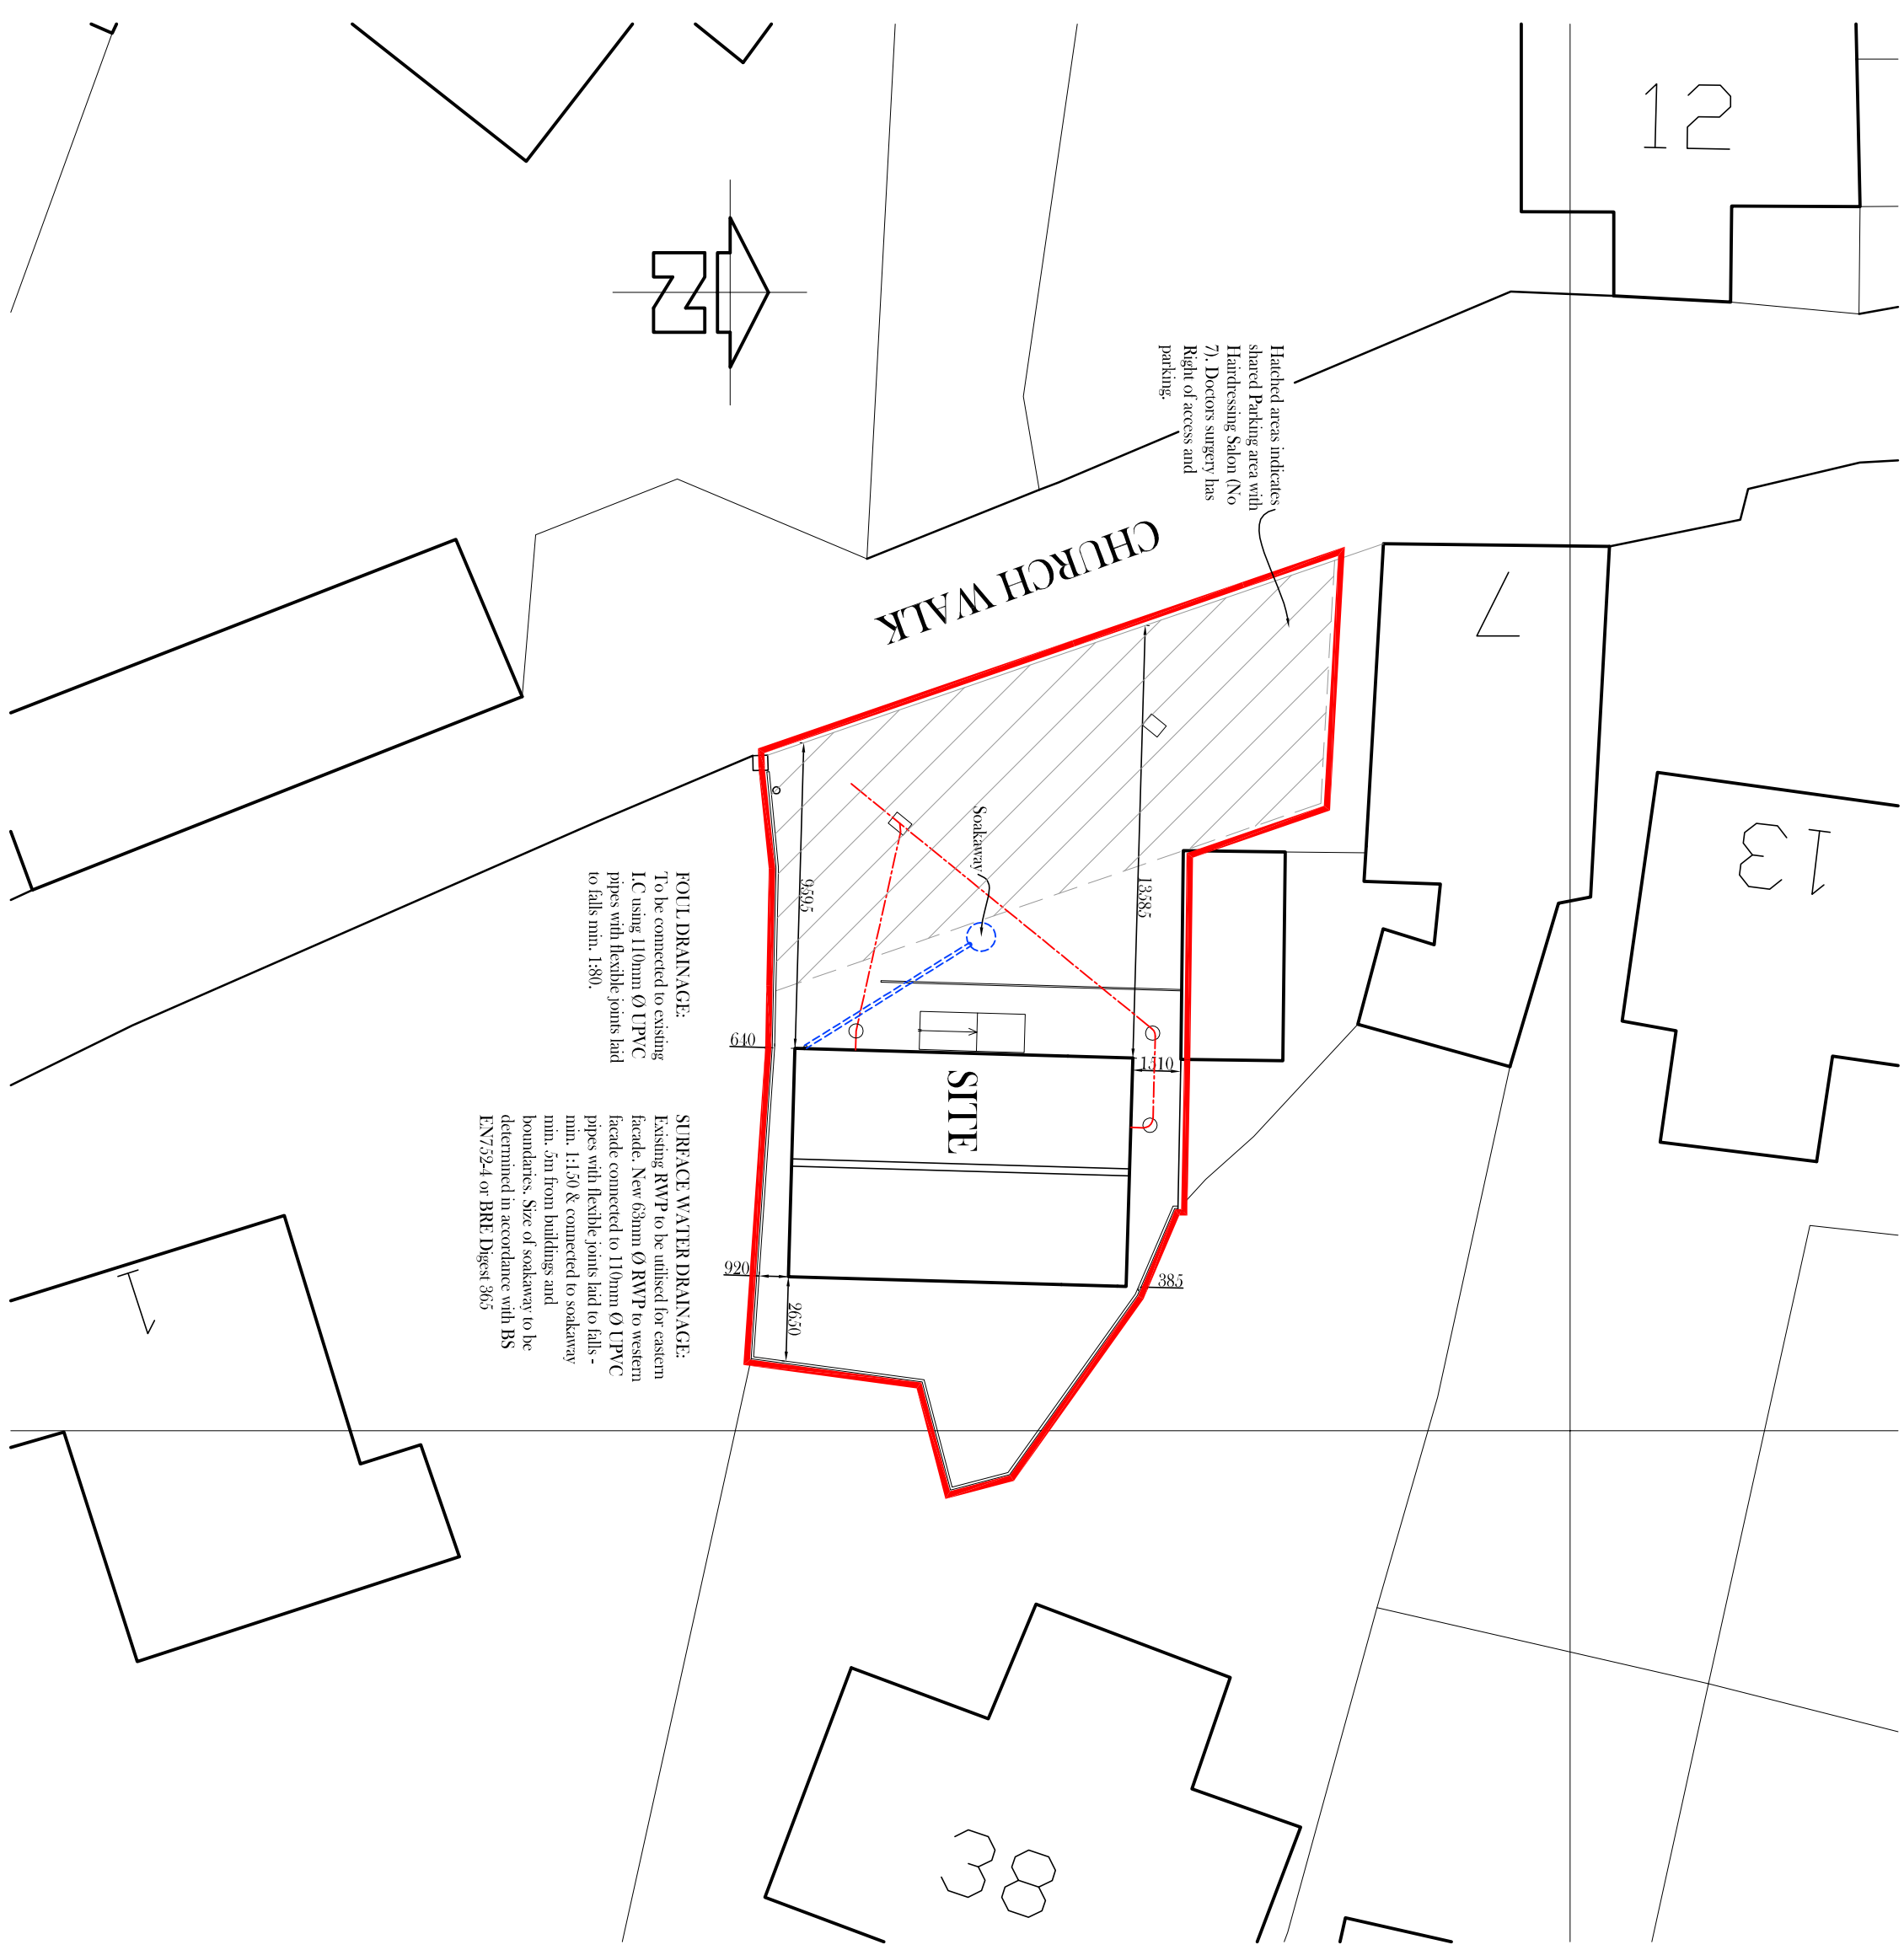
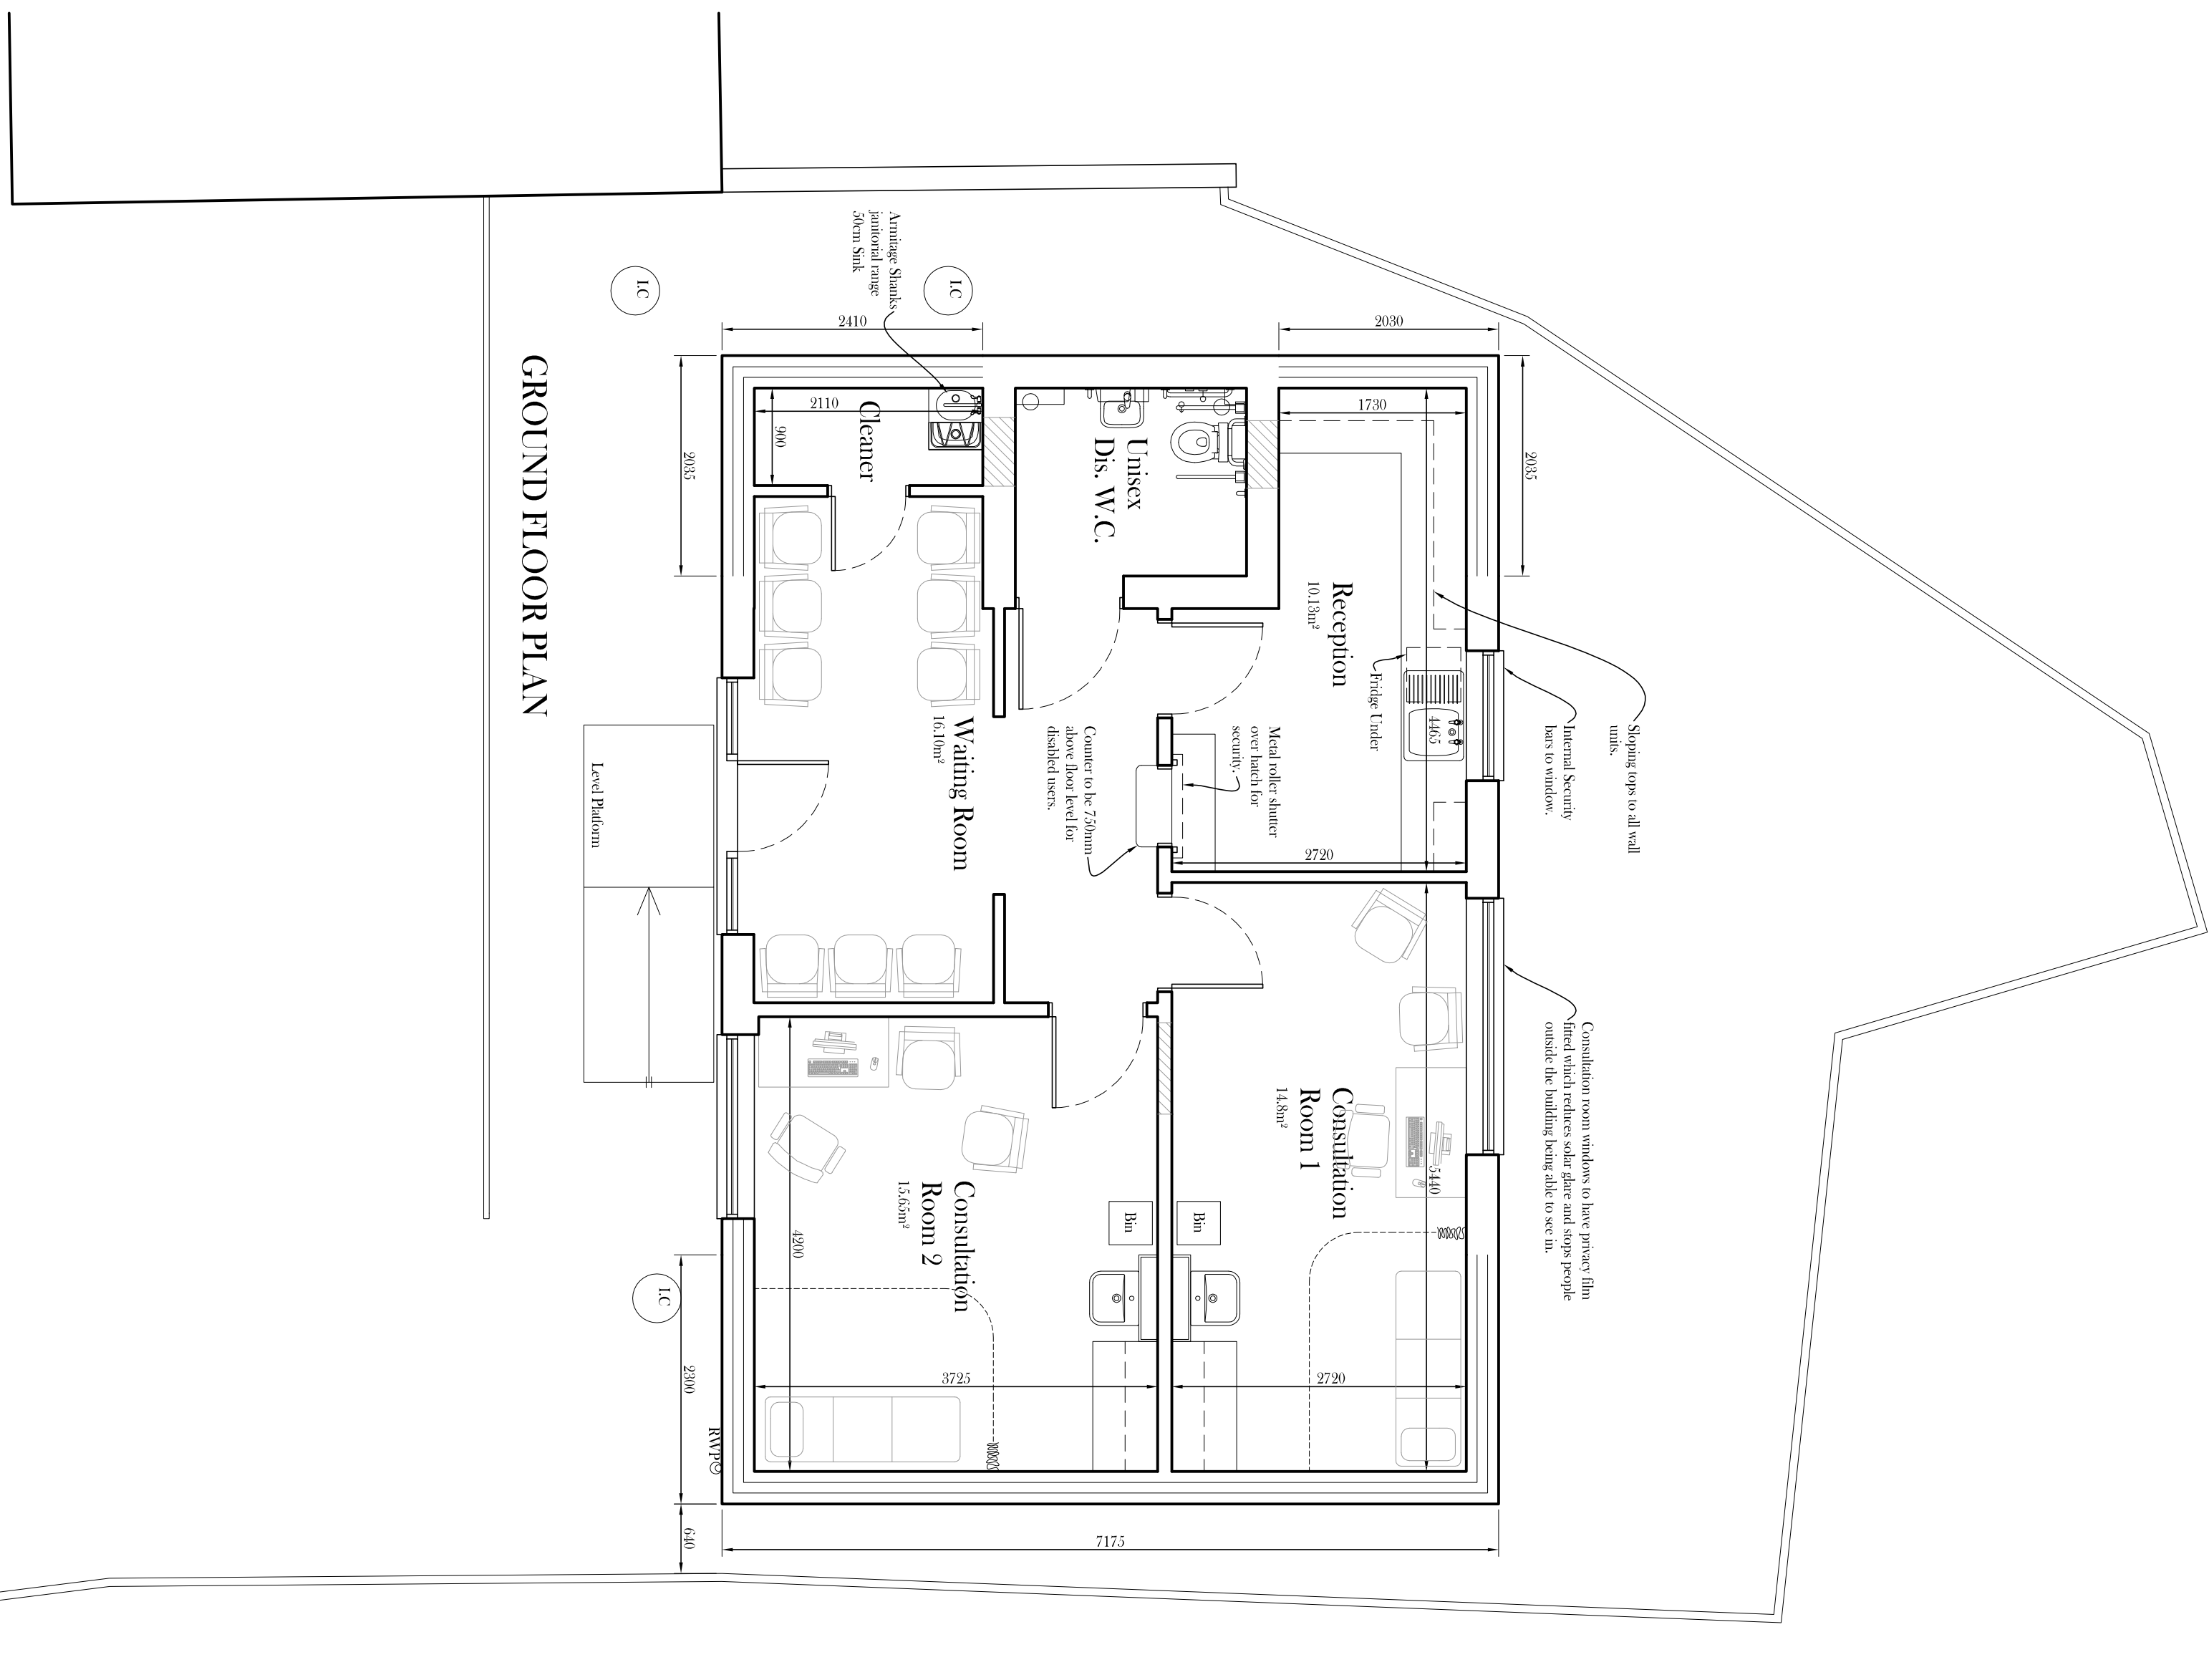


NOTES:
All dimensions to be checked on site. Do not scale from this drawing.

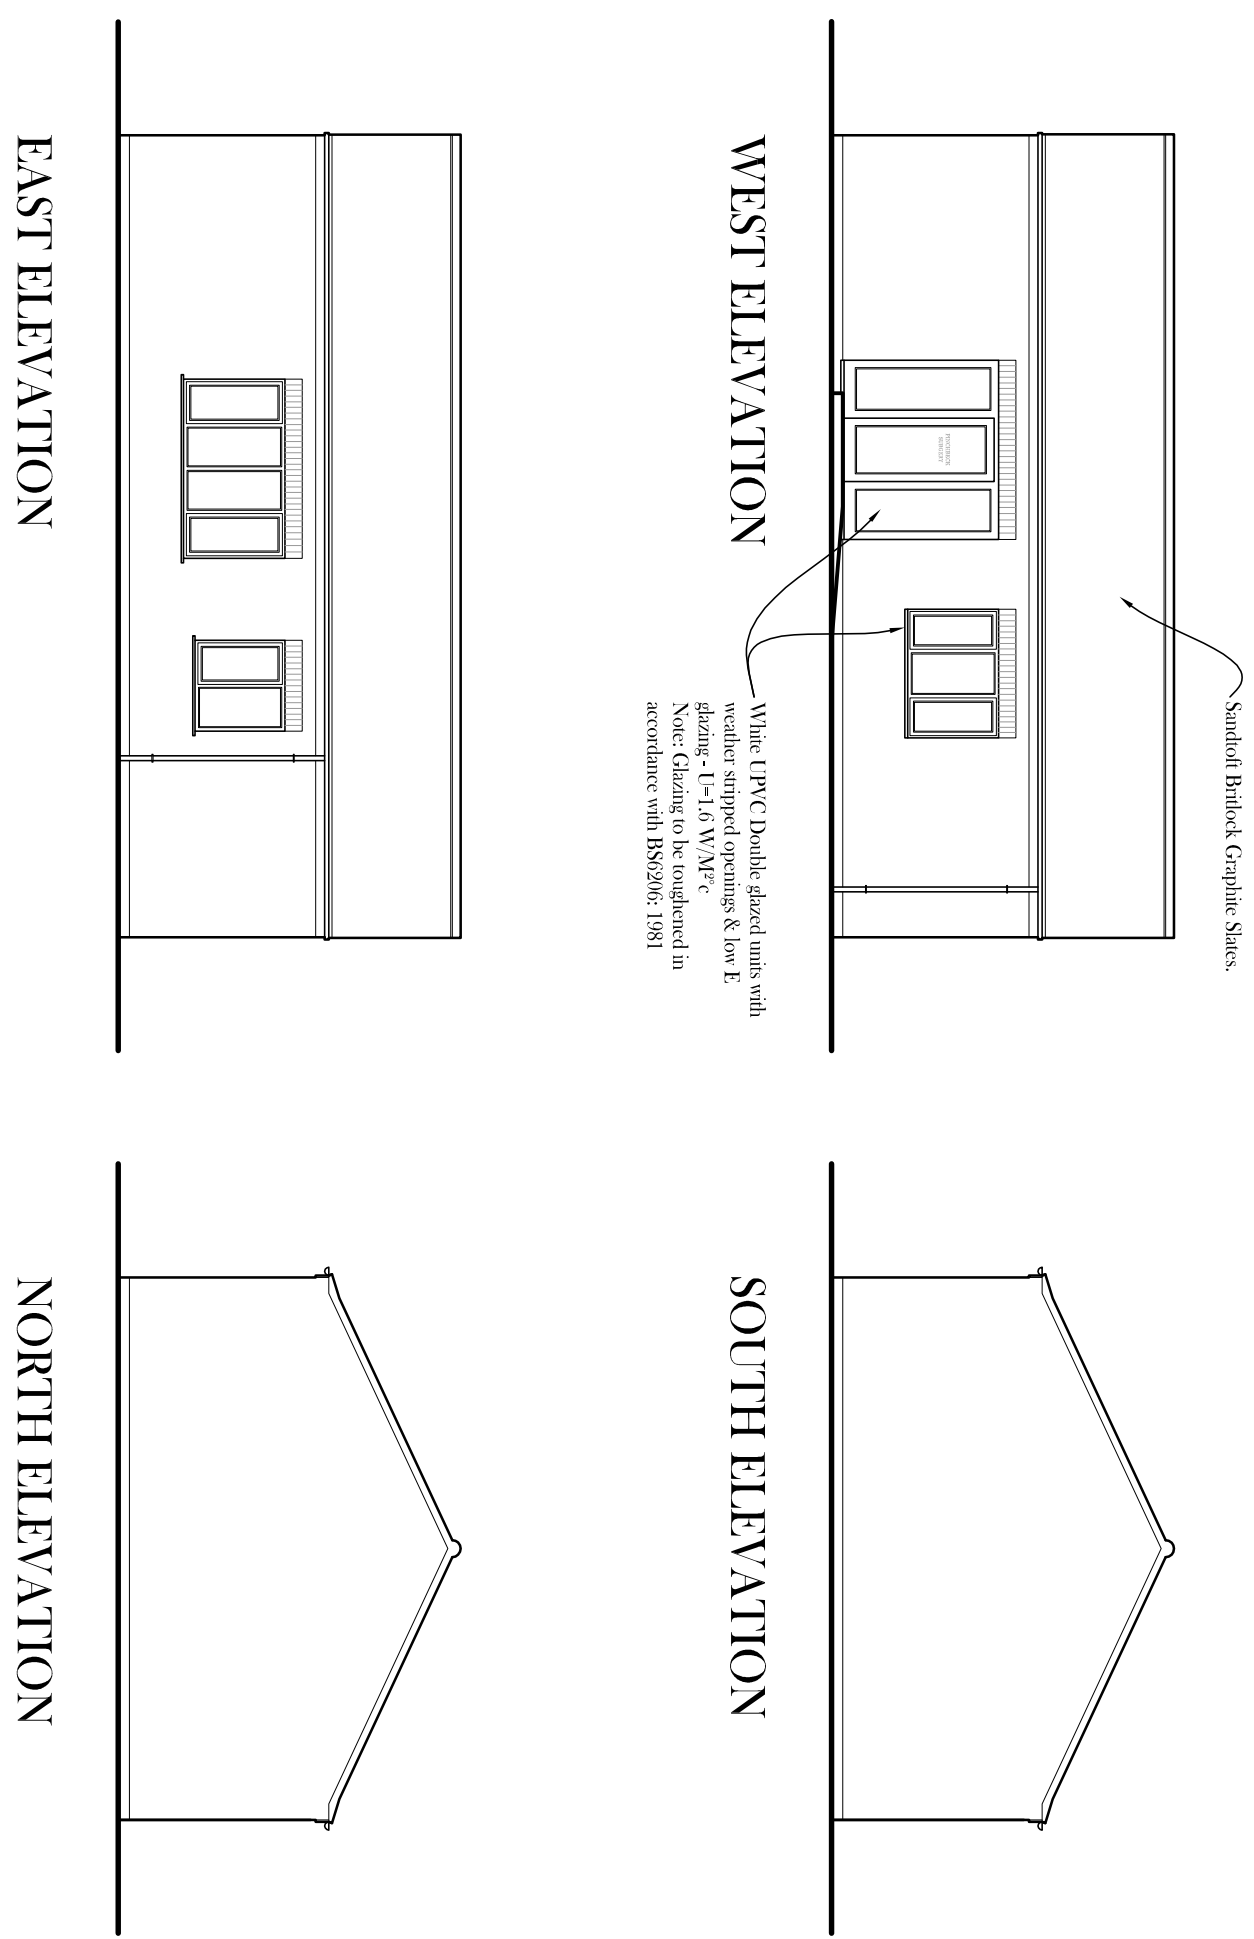

B	02/06/2017	Red line to proposed site plan revised.
A	11/01/2017	Shared parking indicated hatched as per specs.
	Date	Revisions

© Copyright

Client
MUNRO MEDICAL CENTRE

Job Title

PROPOSED EXTENSIONS
 & ALTERATIONS AT
 PINCHBECK SURGERY,
 CHURCH WALK,
 PINCHBECK, SPALDING.

Drawing Title		
PROPOSAL DRAWING.		
Scale: 1/8"=1'-0"	Date: Nov 16	Drawn: RW



Drig. No.	Rev.
1030/2	B