



ELEVATIONS (1:100)


both signs to be in individual letters
each to be back lit

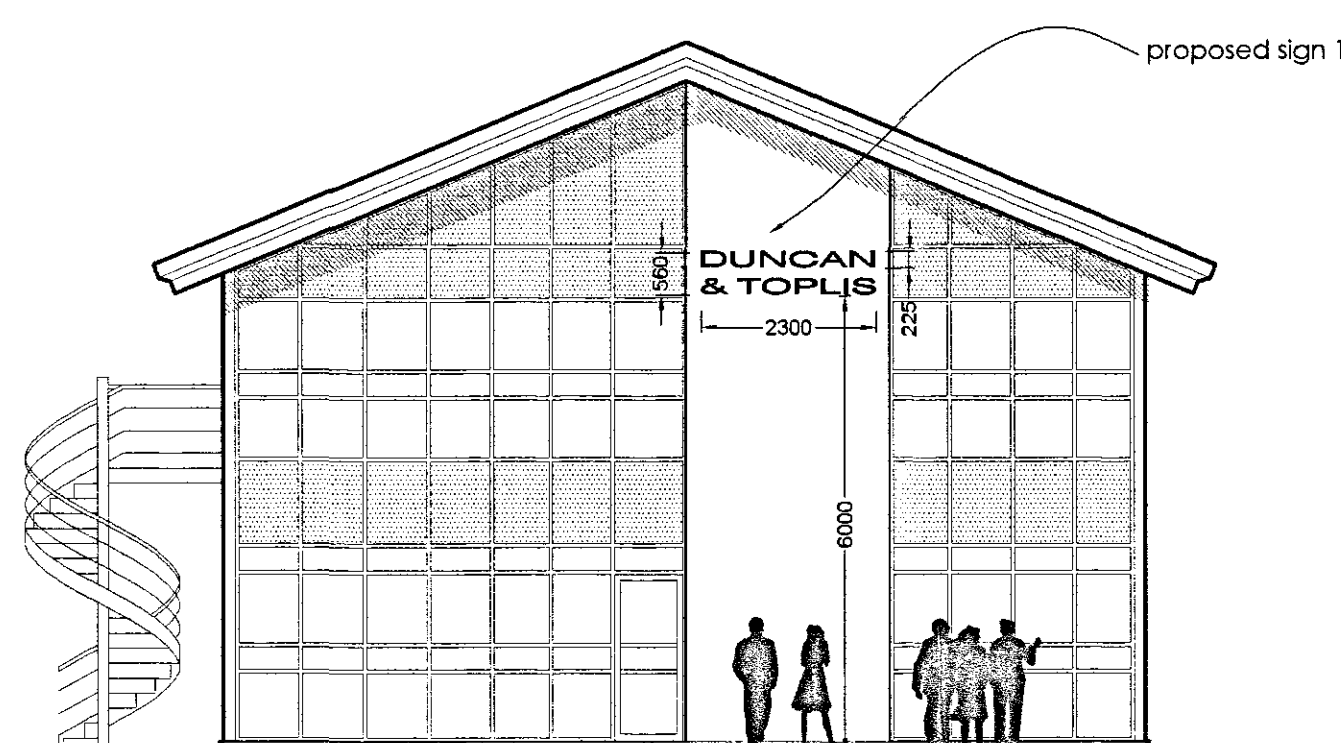


South Elevation

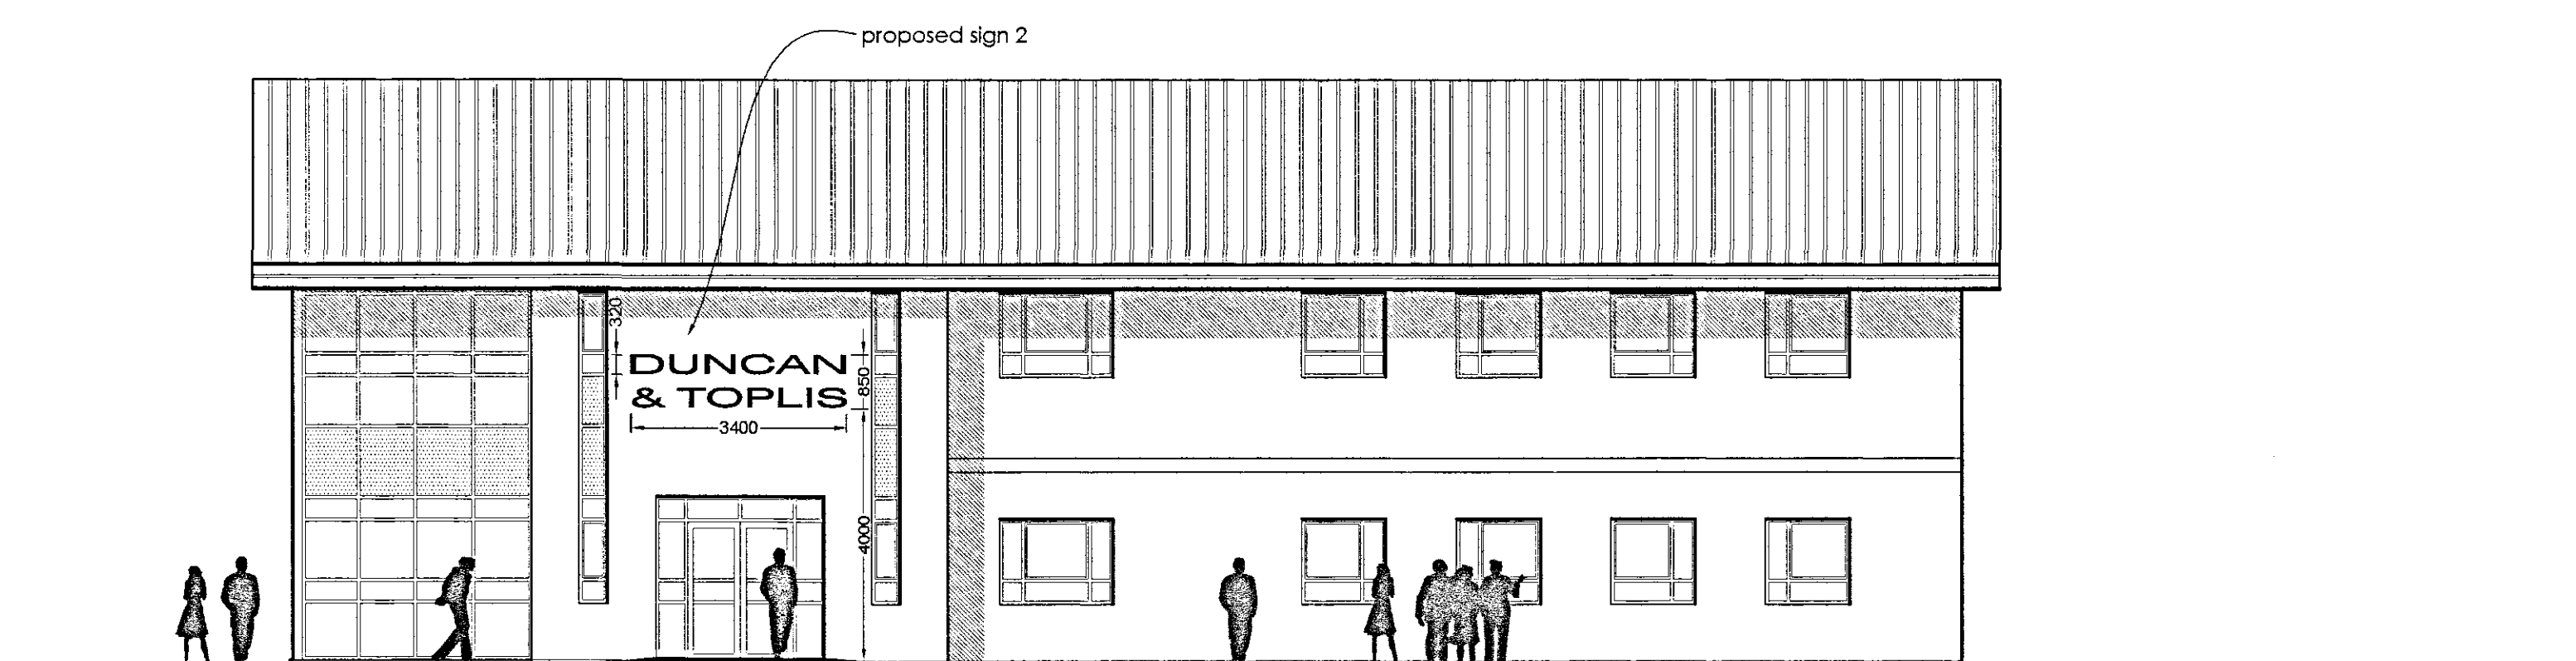

East Elevation

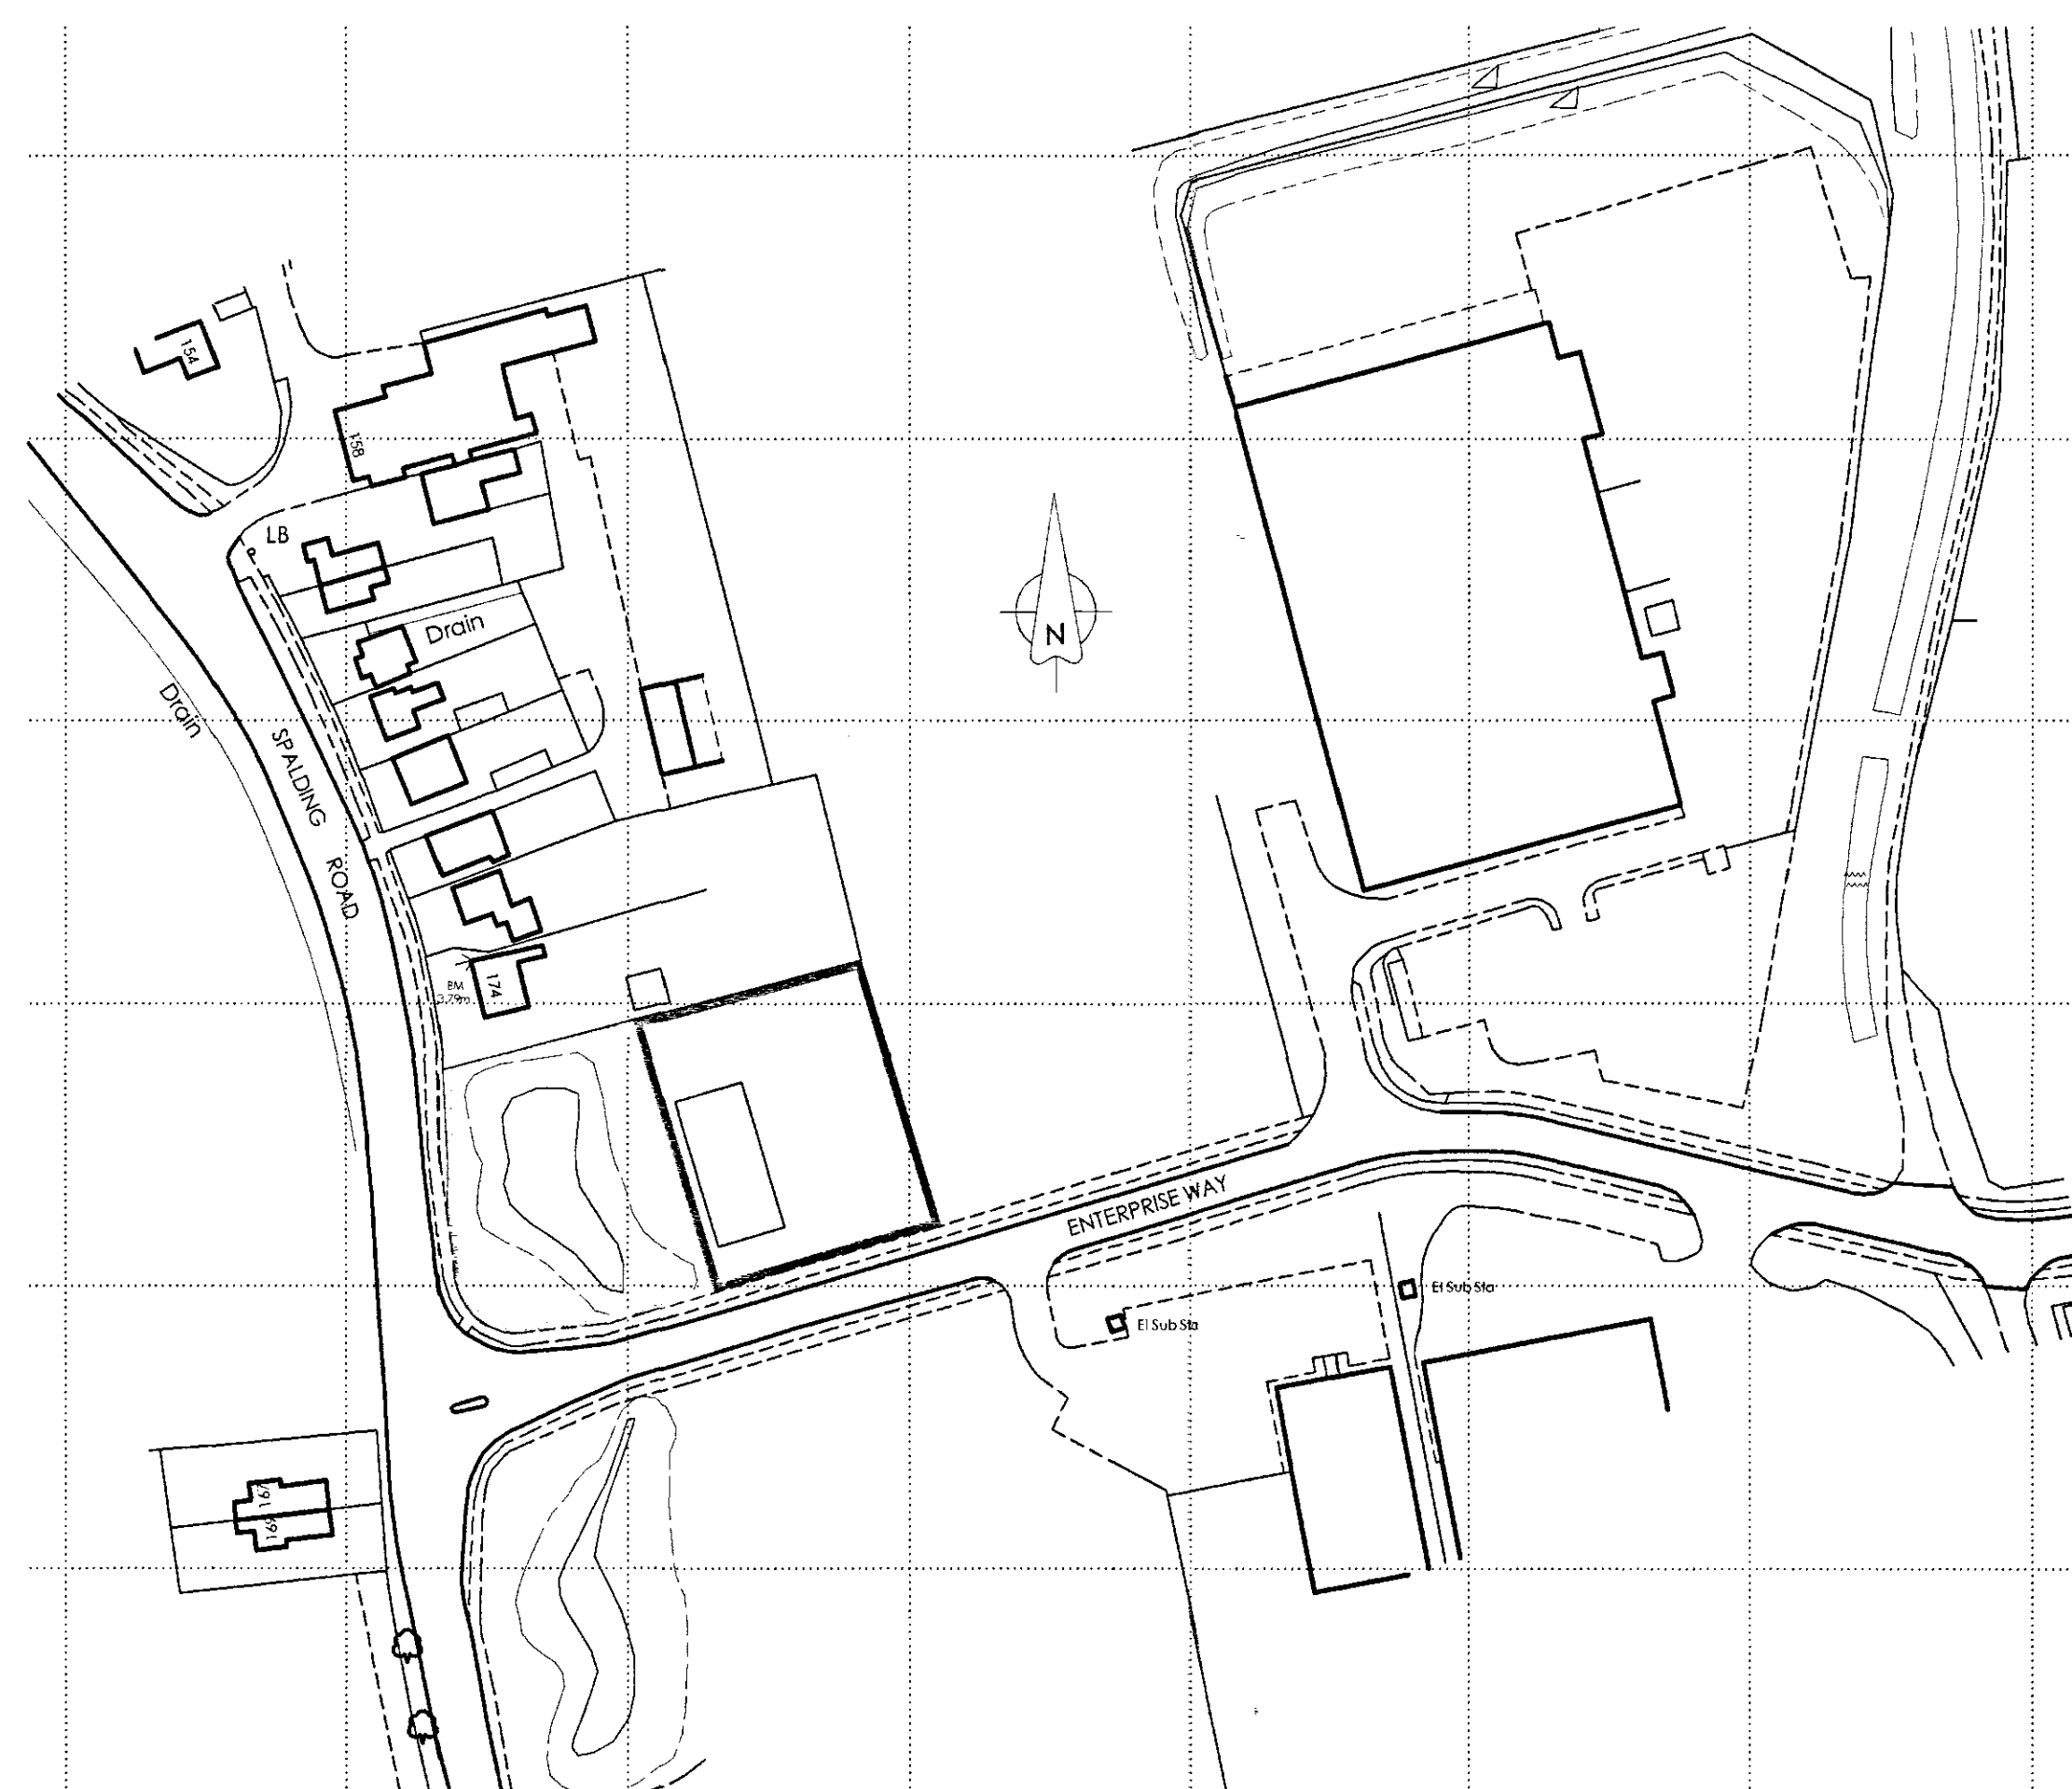

SITE LOCATION (1:1250)

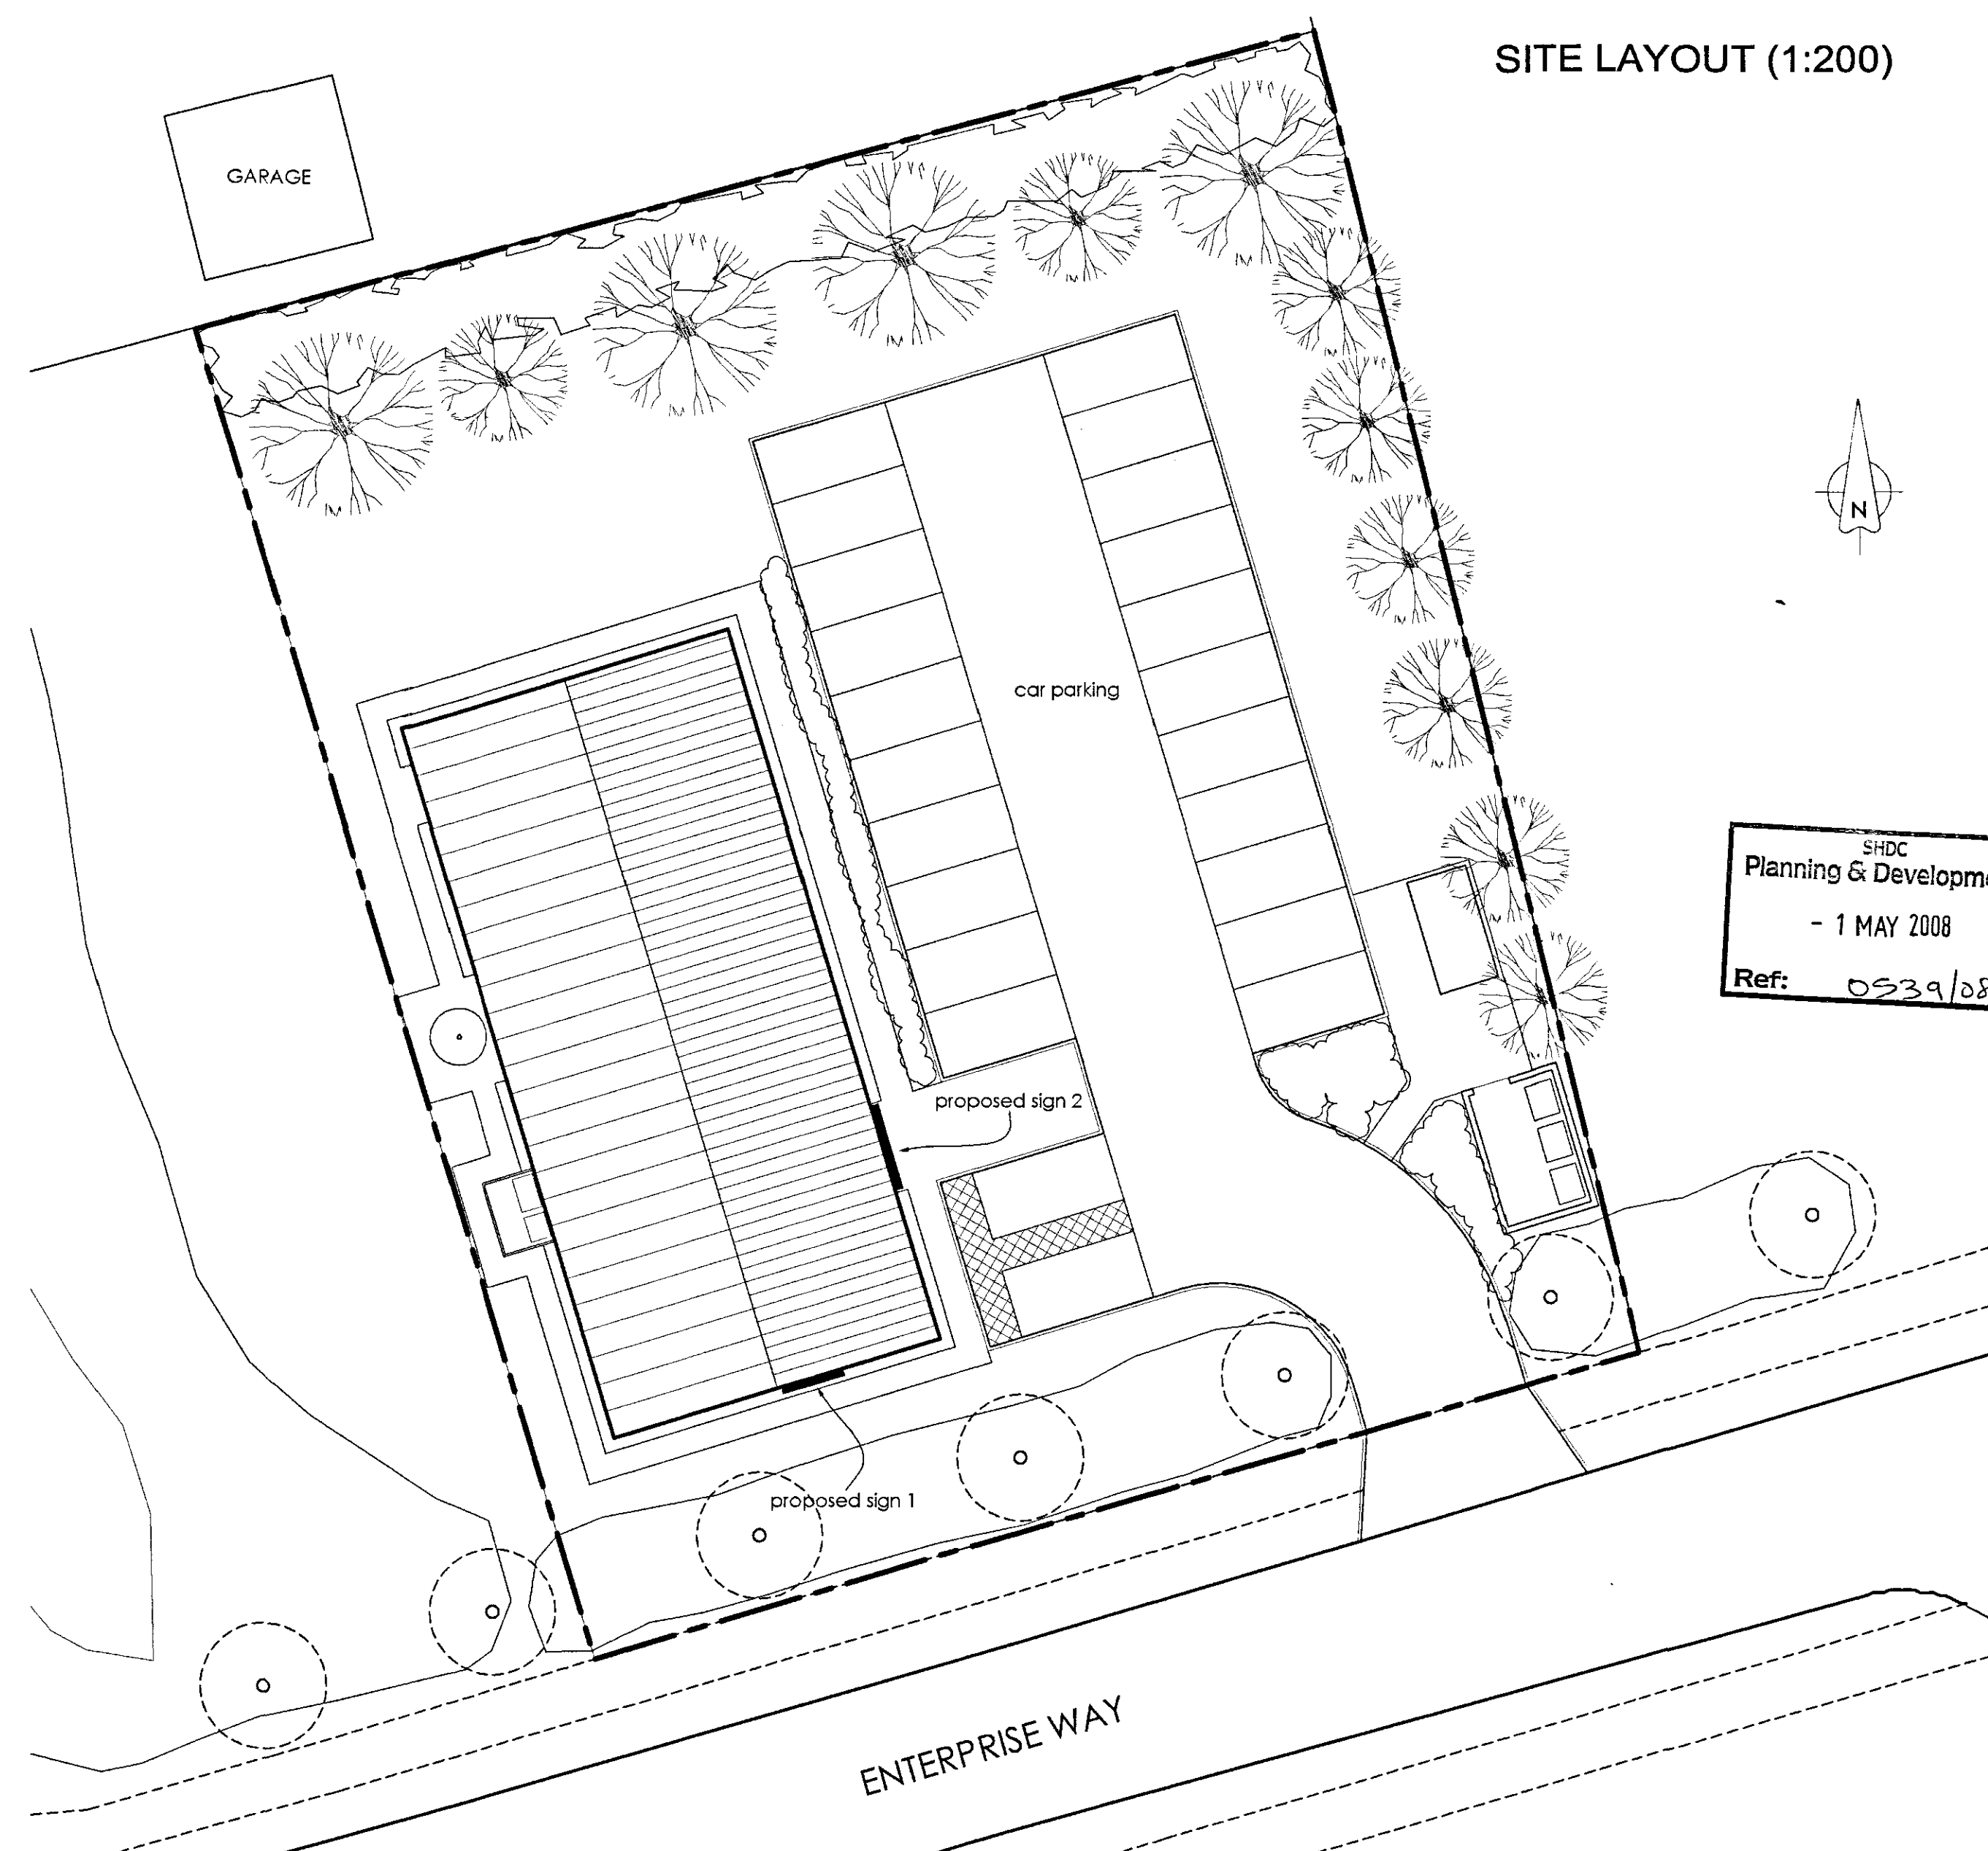

SITE LAYOUT (1:200)



**DETERMINED
PLAN**

P1.30/04/08: Planning Issue

SHDC
Planning & Development
- 1 MAY 2008
Ref: 0539/08

LIVECREST DESIGN LTD
Architecture + Project Management
55 London Road, Bracebridge Heath, Lincoln, LN4 2JW
tel / fax: 01522 532785
e-mail: neil.reynolds1@ukonline.co.uk

client

DUNCAN & TOPLIS

project

New Signage

**Enterprise Way
Enterprise Park, Spalding**

drawing title

PROPOSED DETAILS

date
April 2008

scale
as shown

drawing number

LCD-46/301

revision

P1