




ELEVATIONS

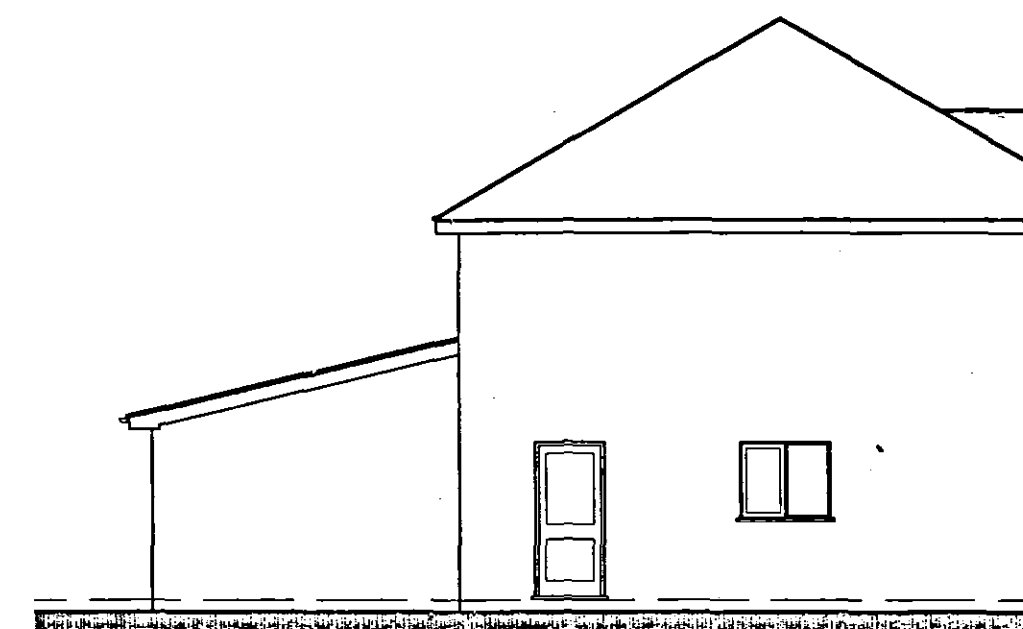



Typical Side View

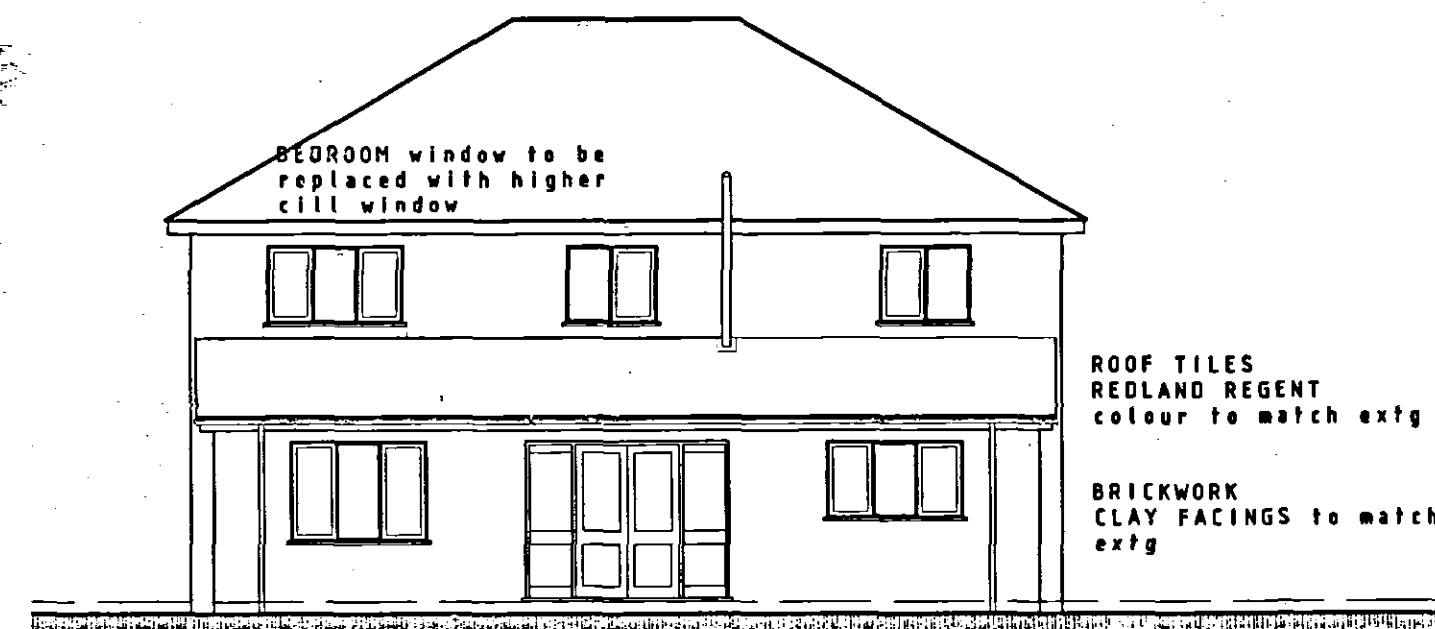


Rear View

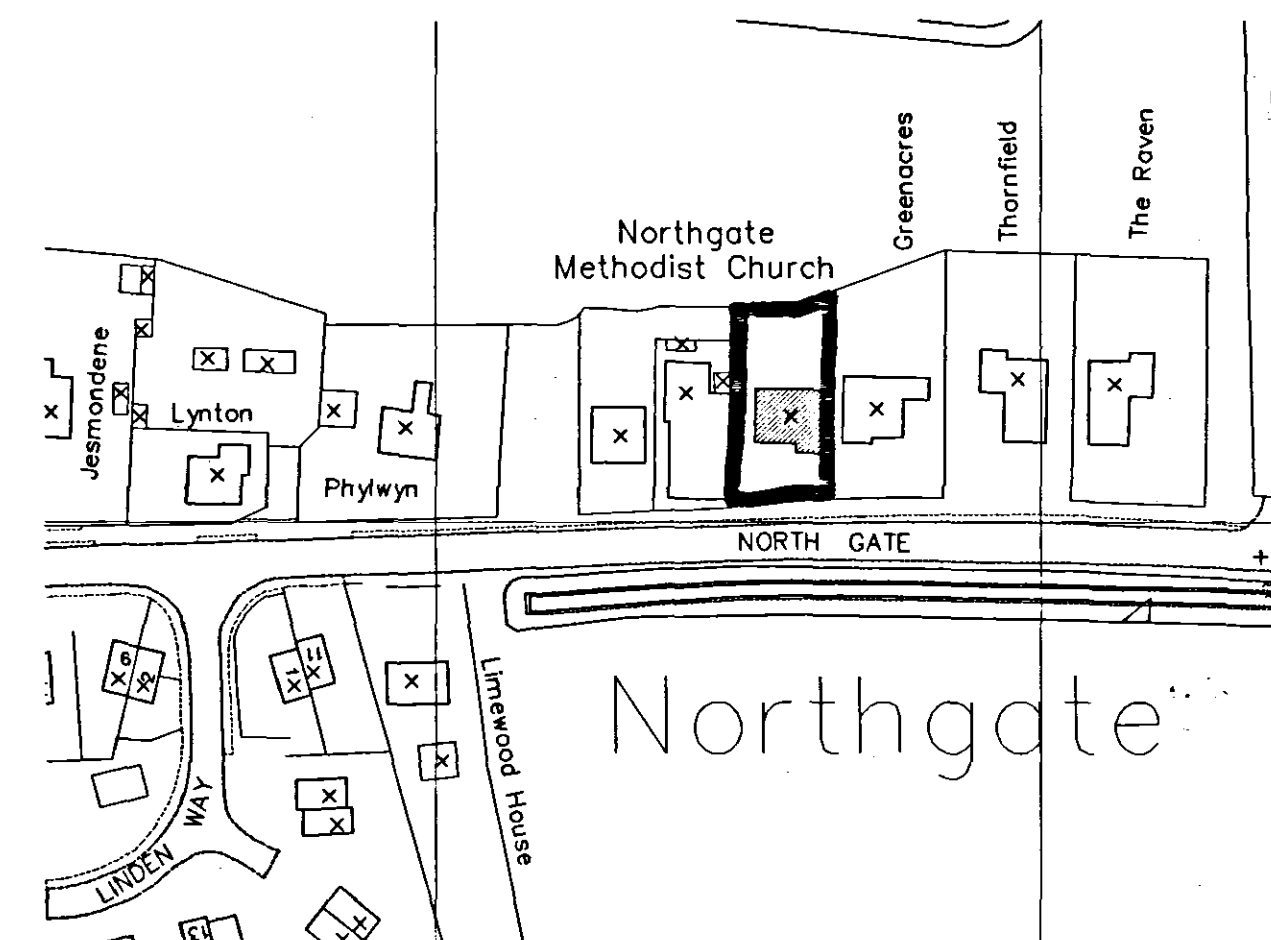


Site Plan ~ 1/1250

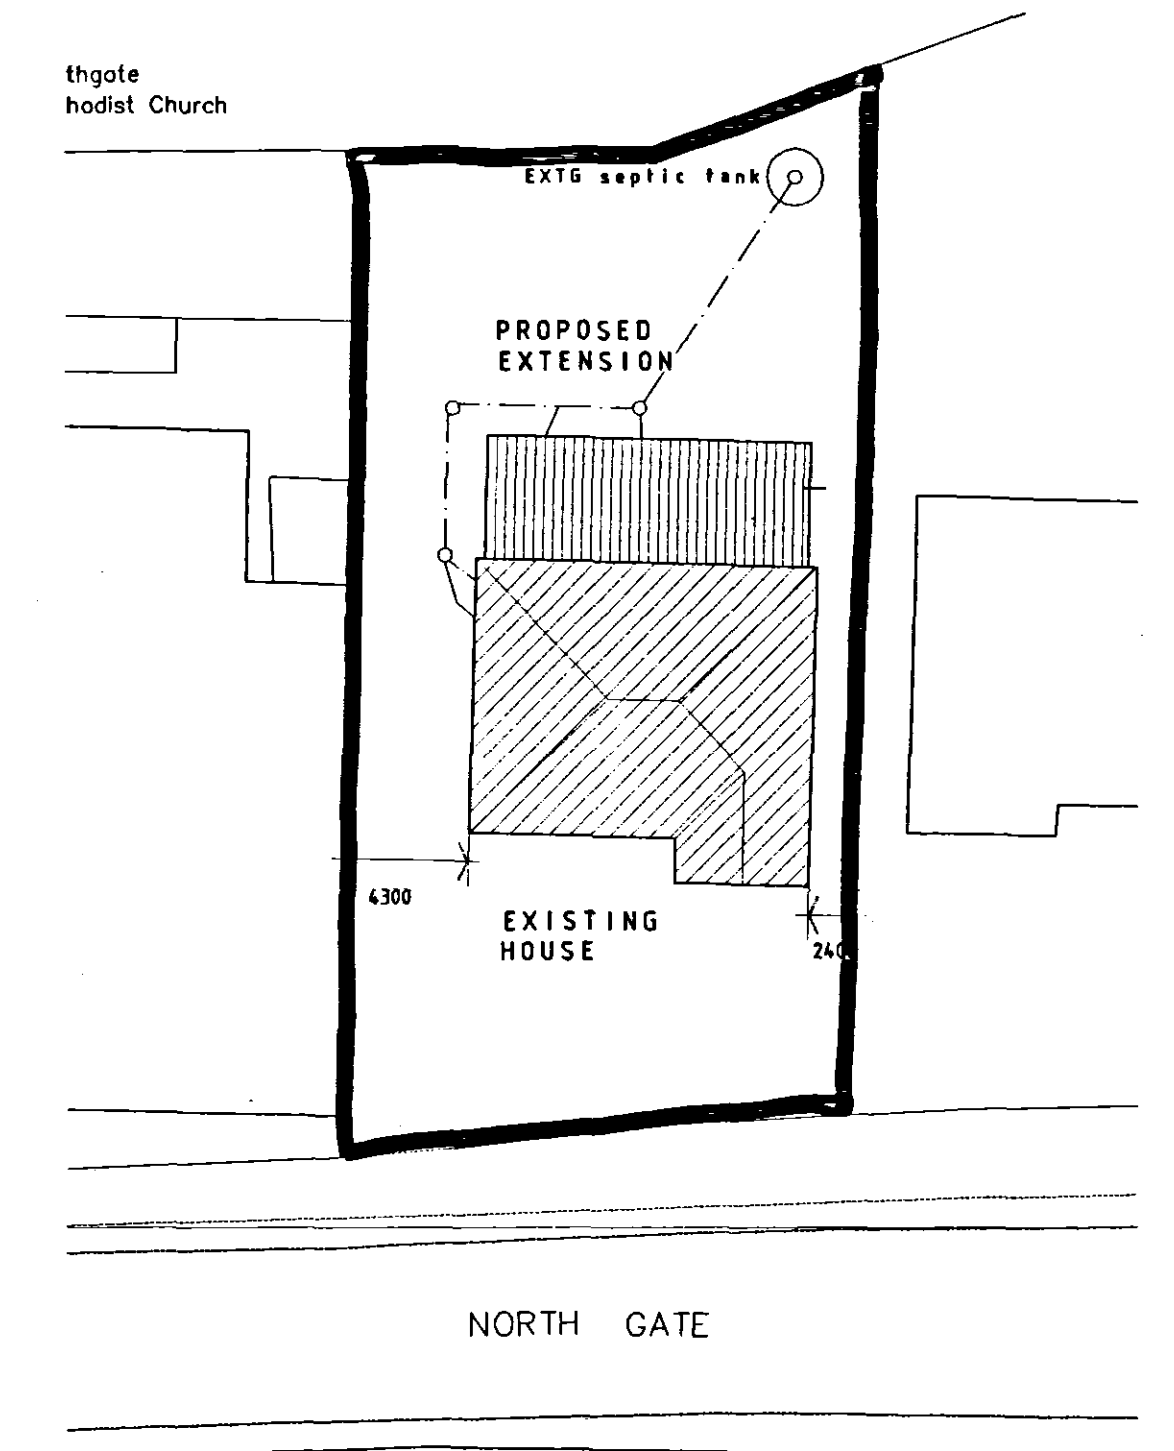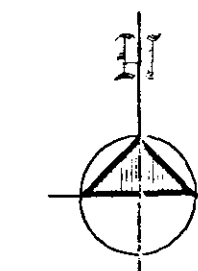

Block Plan ~ 1/250

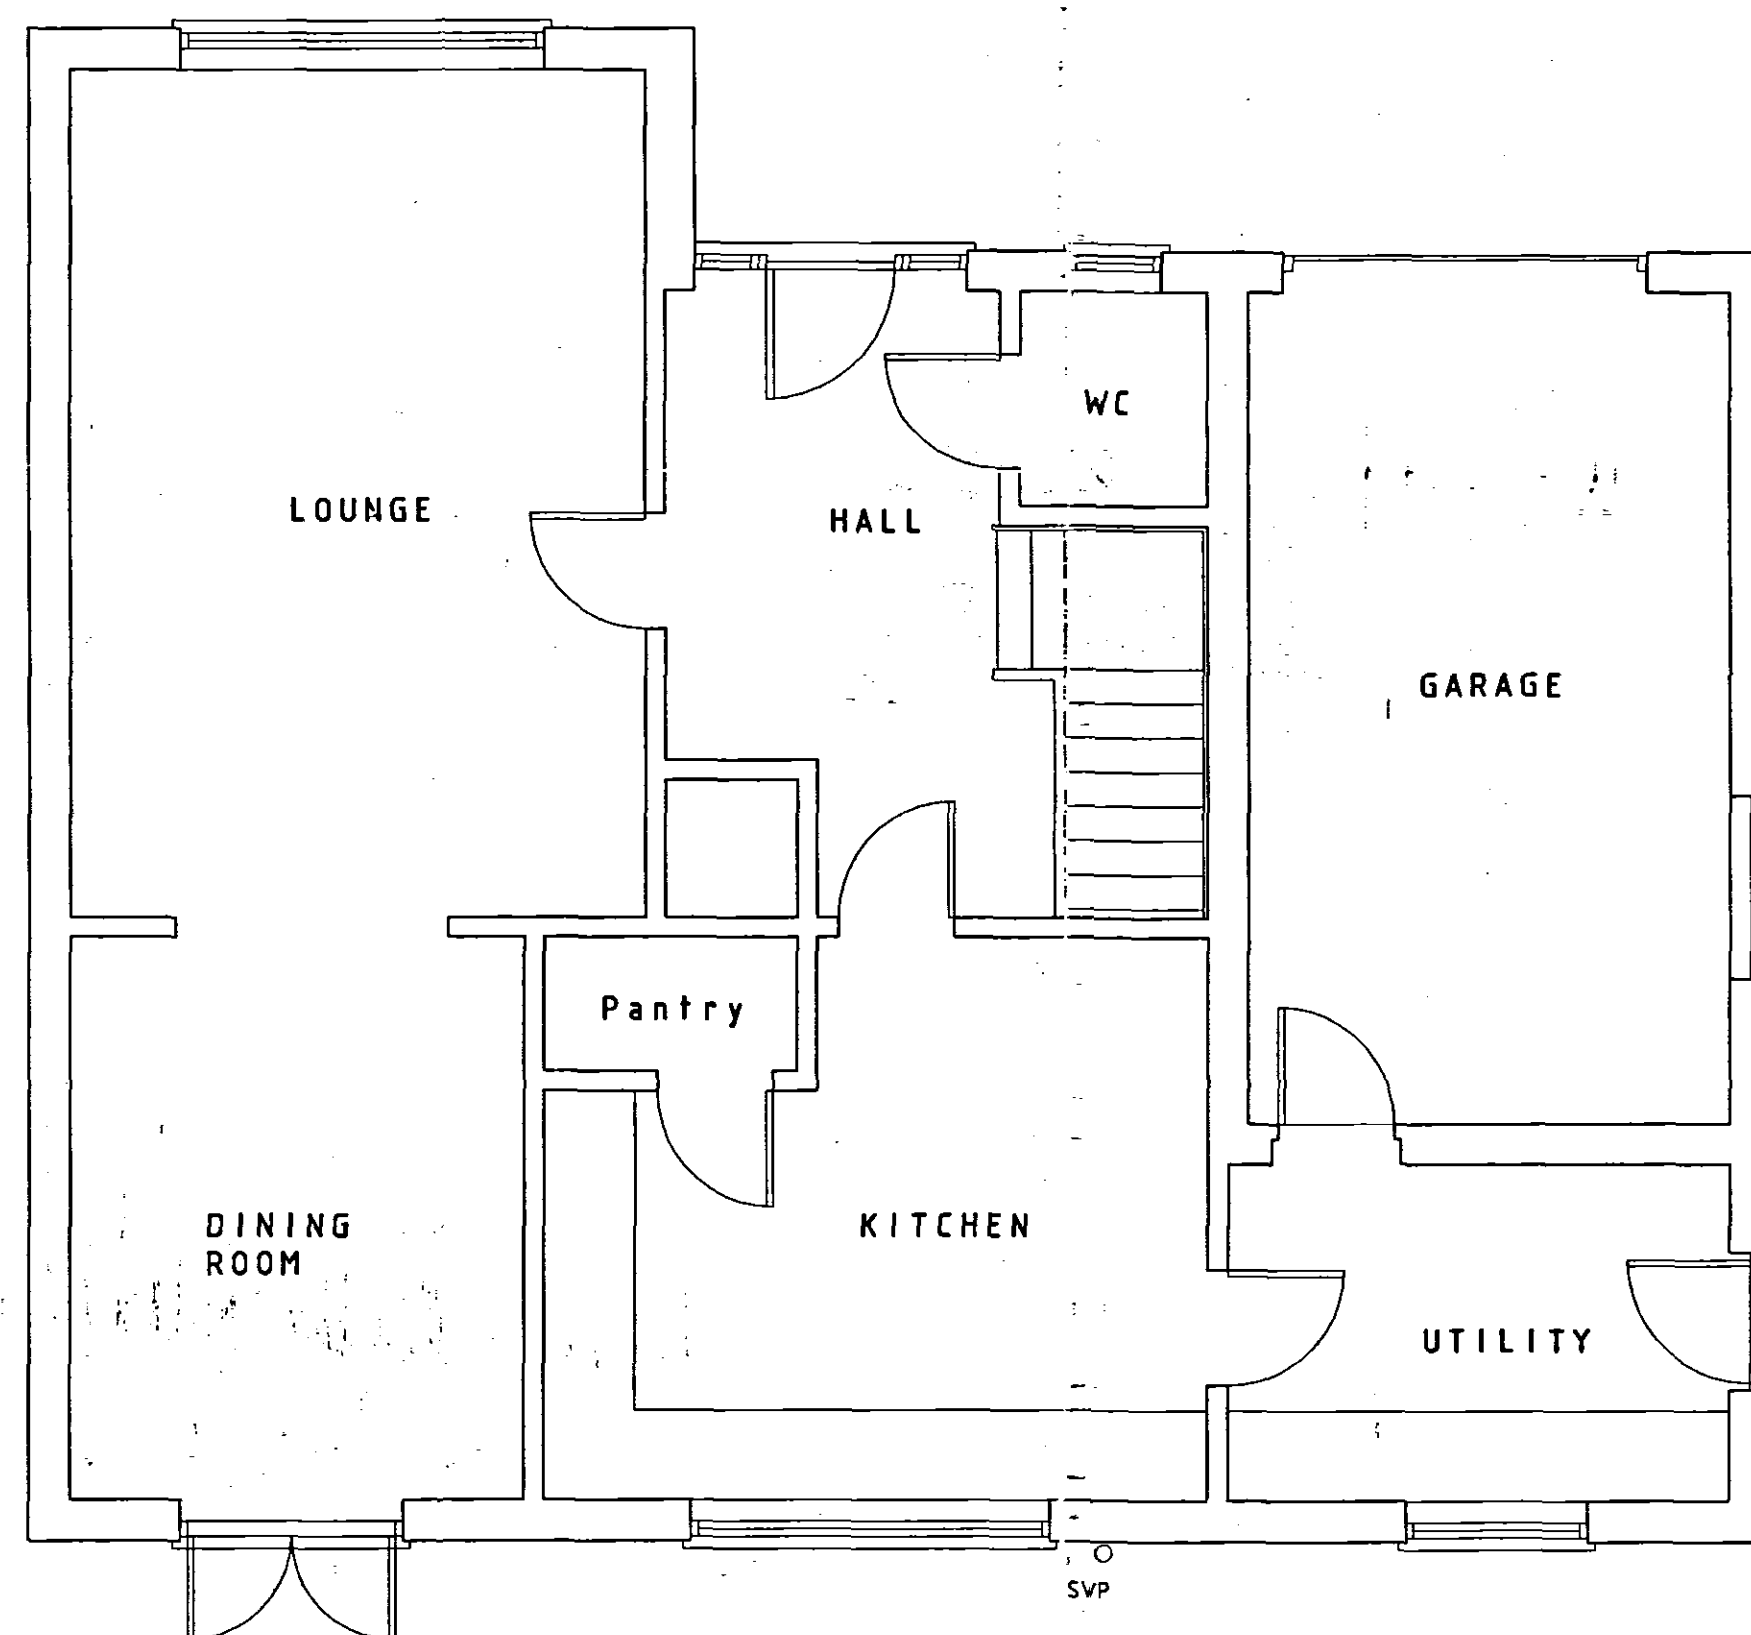

GROUND FLOOR PLAN
Existing

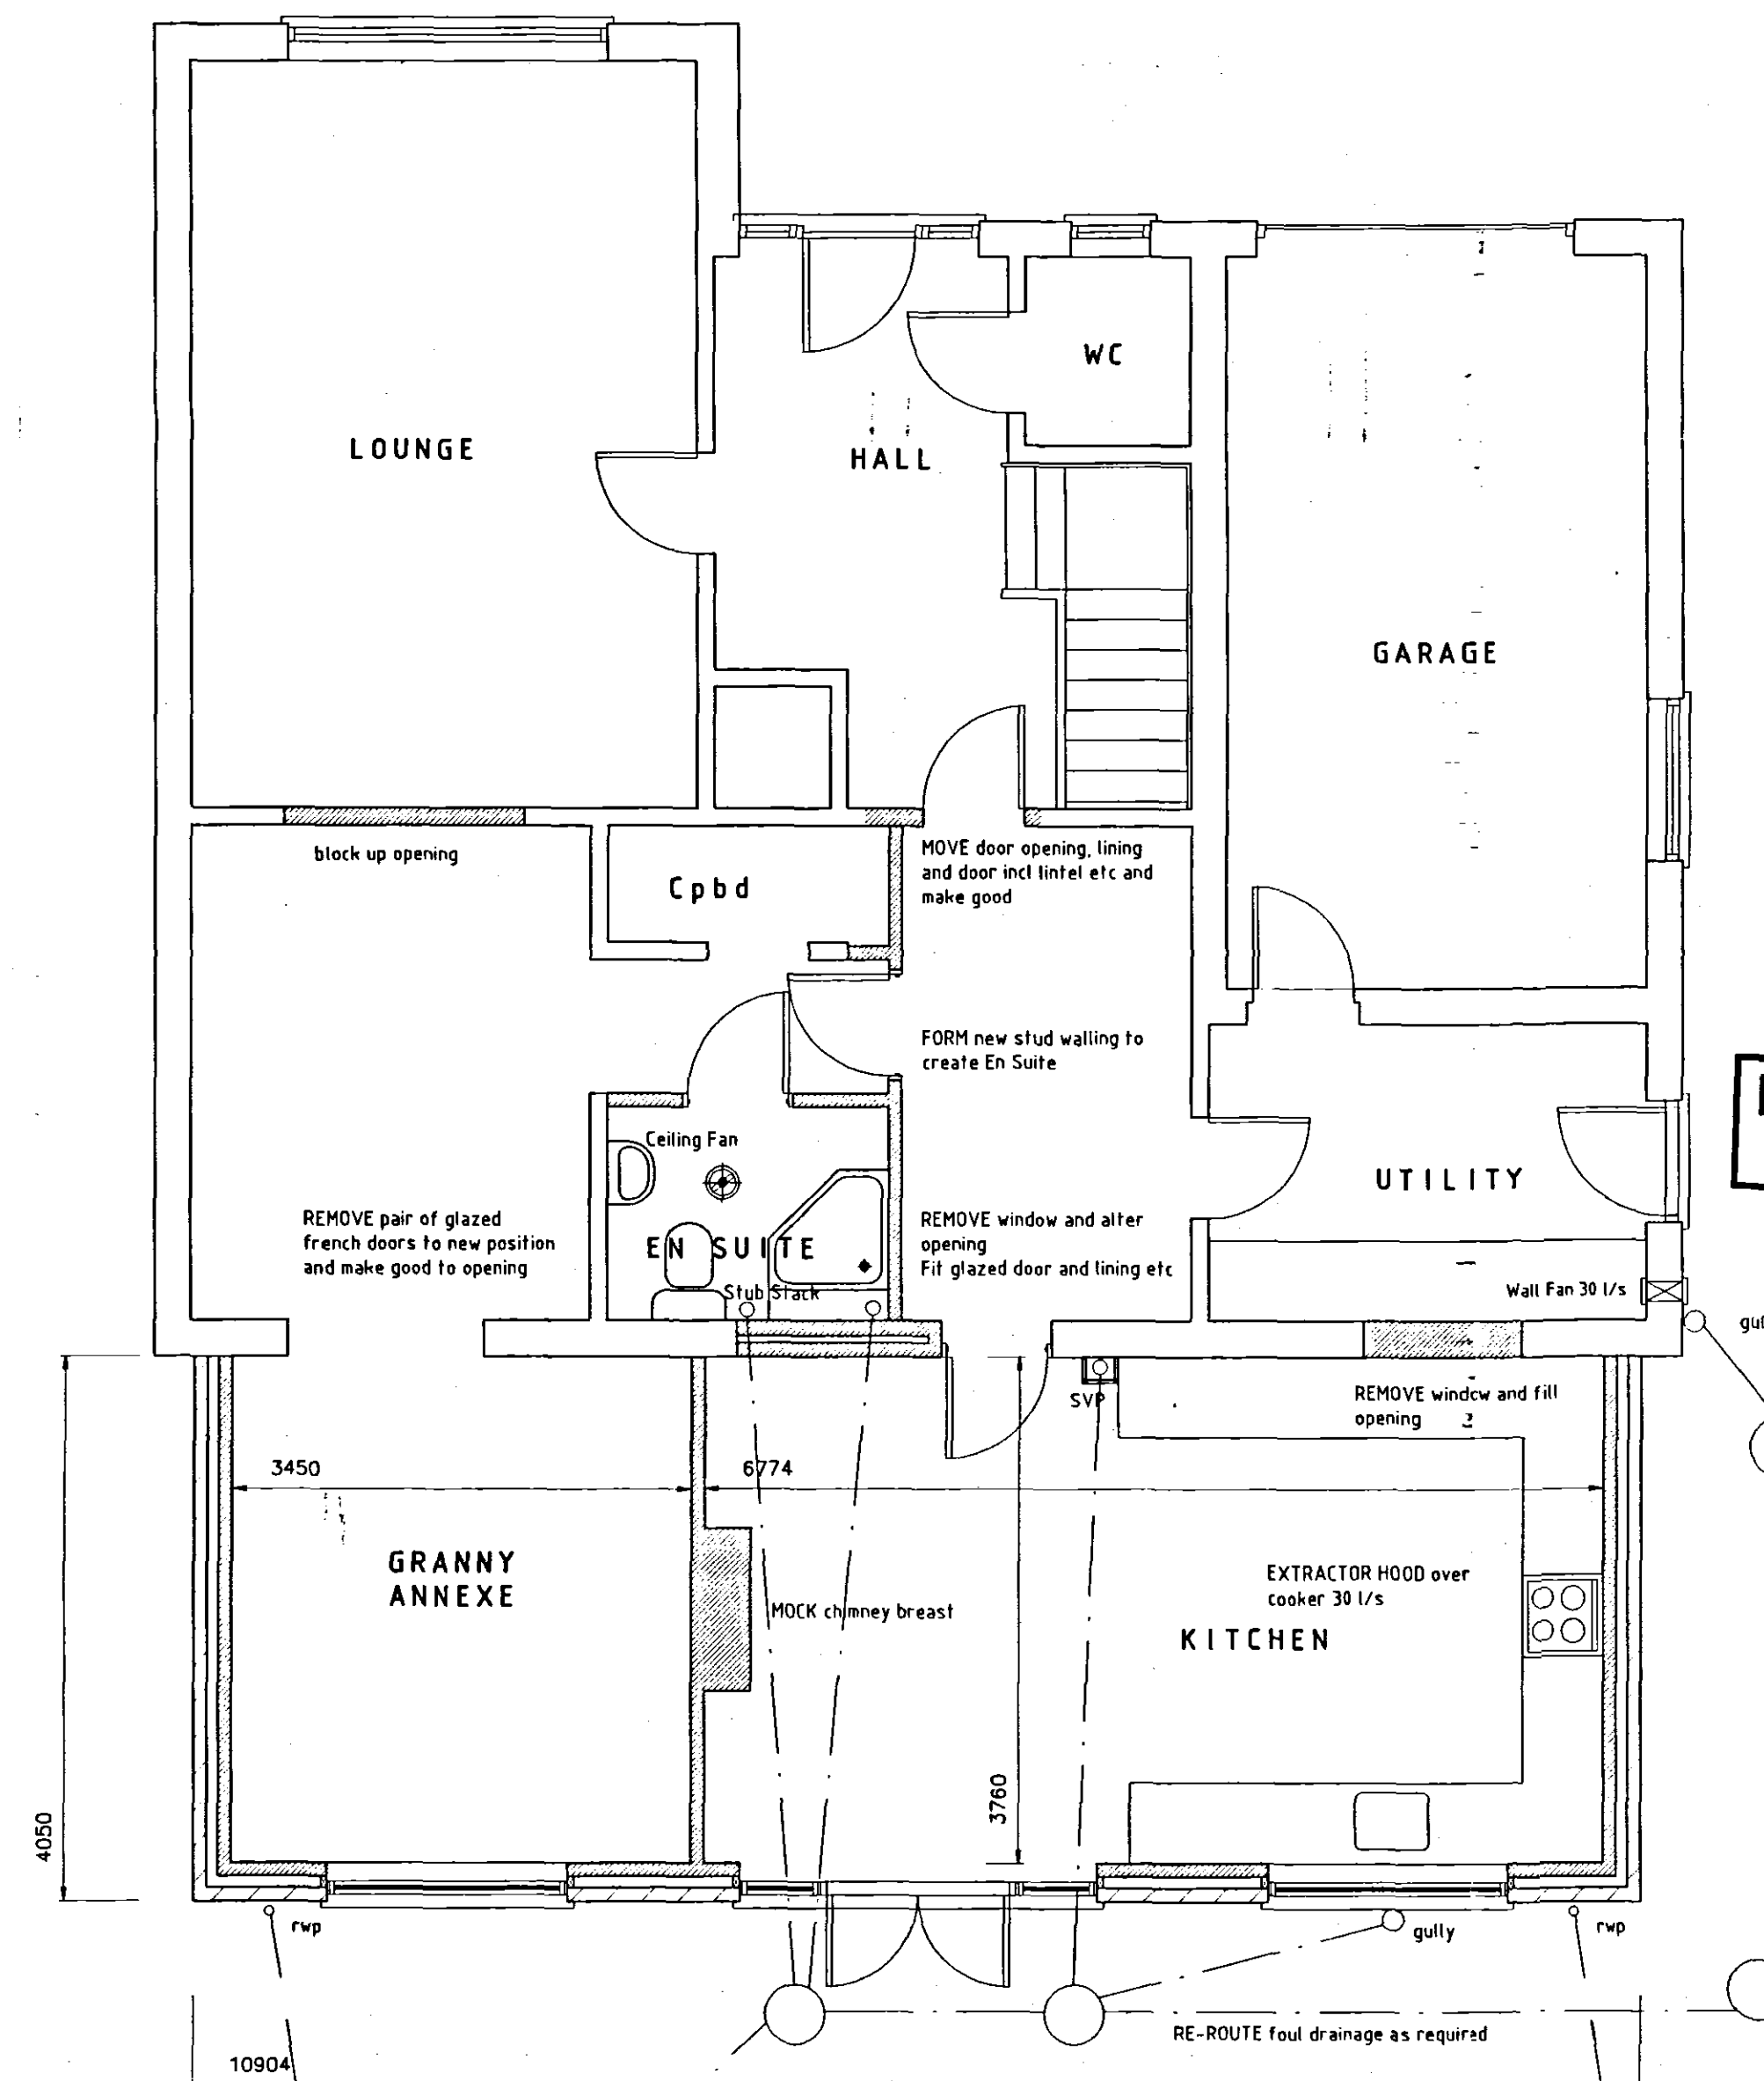

GROUND FLOOR PLAN
Proposed


NOTES:

ENSURE soakaways are at least 5.0metres from new foundations.
INVESTIGATE septic tank effluent soakaway network position and alter drainage field to be at least 5.0 metres from new foundations.
REVIEW performance of septic tank and consider options to improve system or renew. Consider mini-treatment plant.

SKETCH PROPOSAL

REVISIONS

A Dimensions to flank boundaries

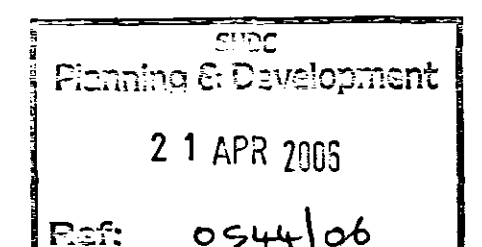

**DETERMINED
PLAN**

Sharp Design and Build
The Chapel
North Gate
West Pinchbeck
Telephone: Spalding (01775) 640267

project
Proposed Extension to Form Granny Annexe
Bradford Lodge, North Gate, West Pinchbeck,
Spalding, Lincs. PE11 3TB.
client
Mr and Mrs J Bradford-Fawson

drawing
REVISED SKETCH PROPOSAL

date	scale(s)
7th March, 2006	1/50 1/100 1/250 1/1250
drawn by	checked
	Steve
job no	drawing no
06/02/27	02A