



North site boundary moved north by agreement with adjoining land owner to create increased site area around the footprint of the proposed dwelling.



West Elevation of adjacent property at 33 knight street as existing
Scale 1:50
SCALE 1 : 50
SCALE 1 : 1

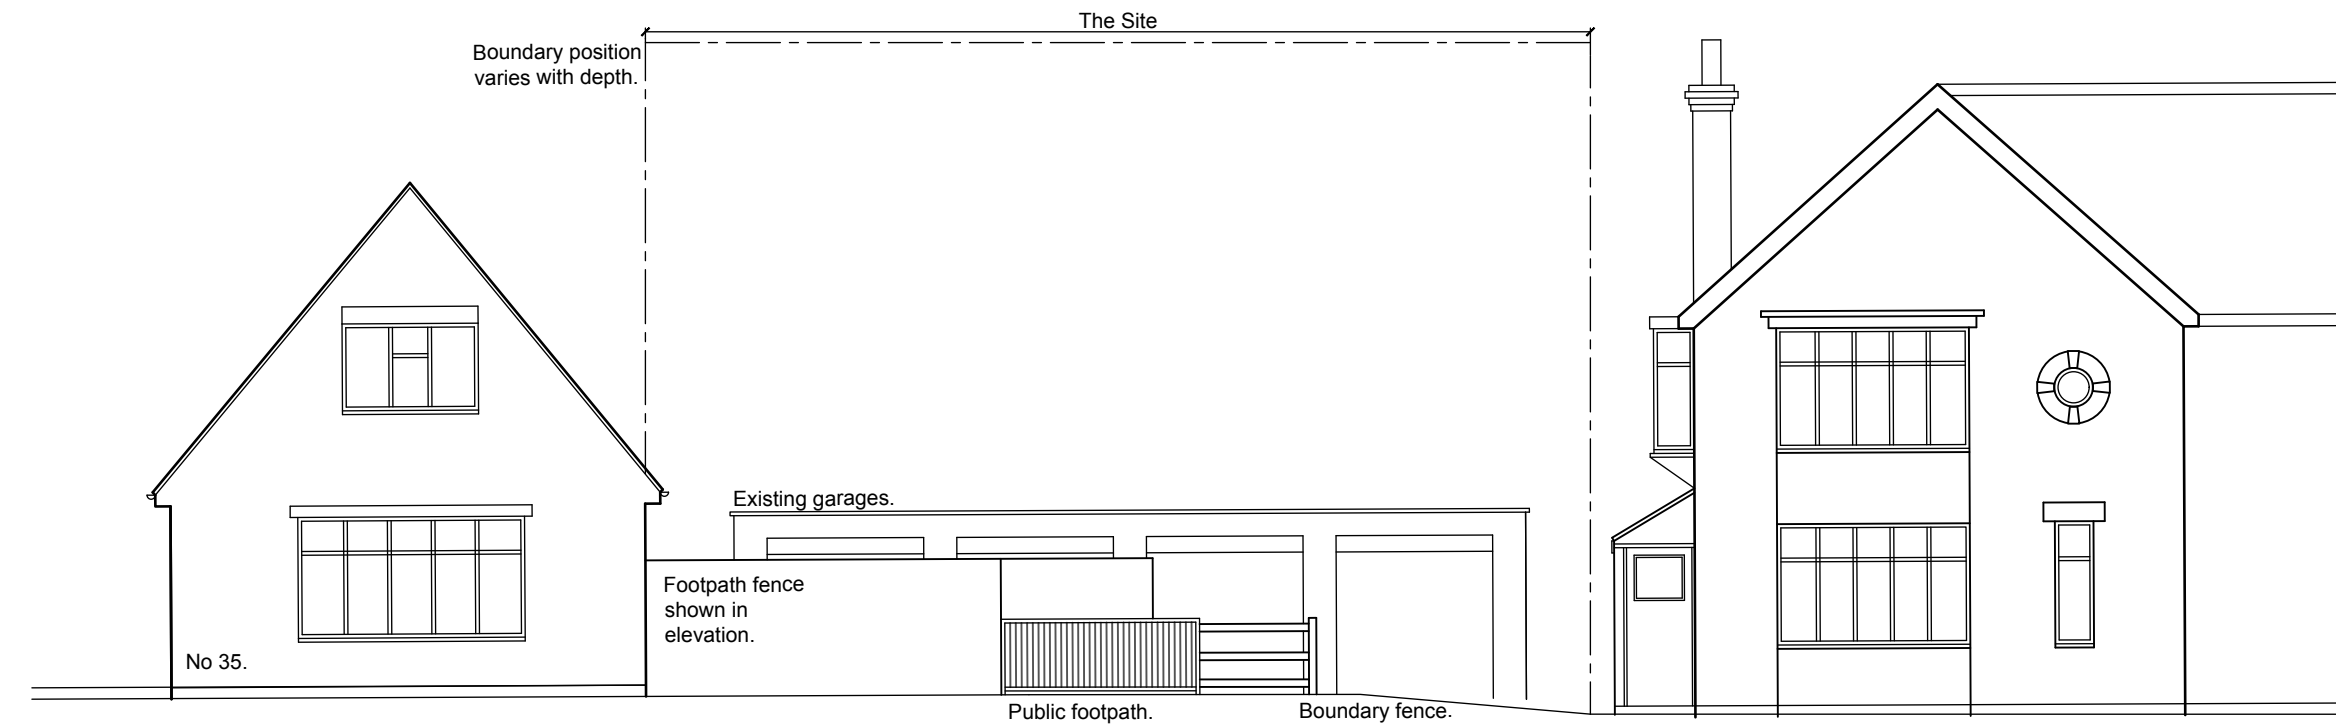

Street elevation from south as existing
1:100
SCALE 1 : 100
SCALE 1 : 1

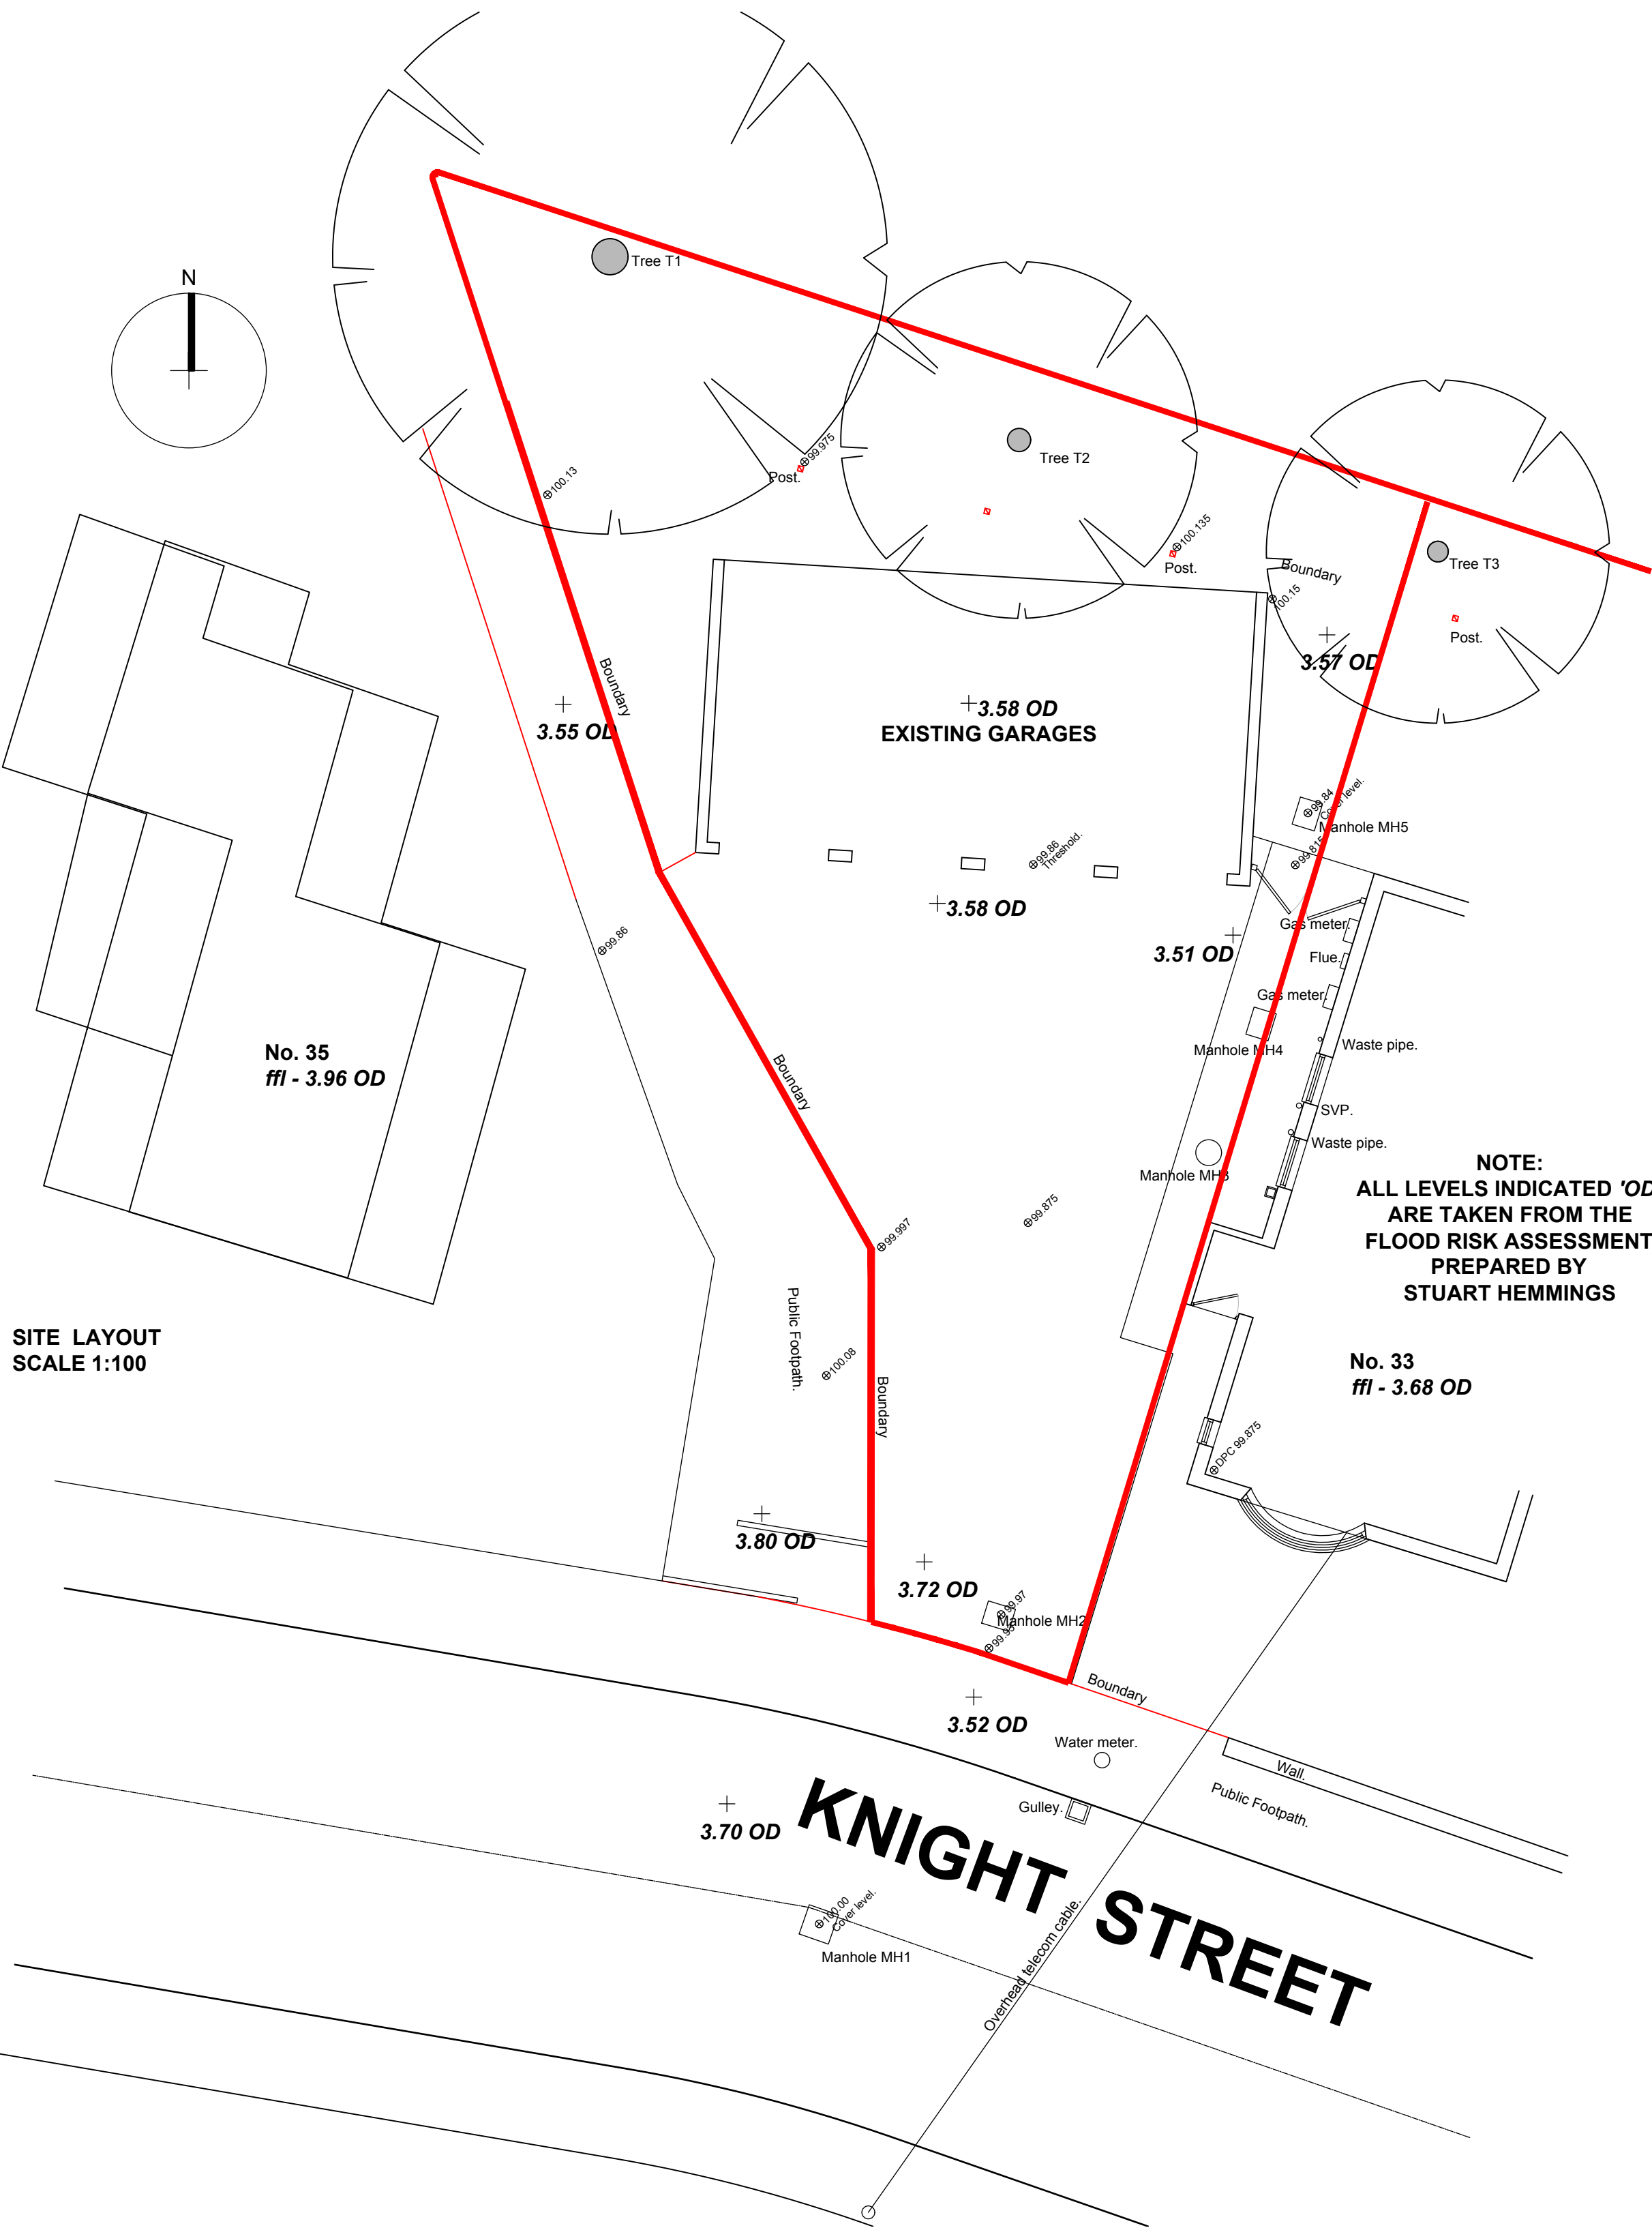

SITE LAYOUT
SCALE 1:100

NOTE:
ALL LEVELS INDICATED 'OD'
ARE TAKEN FROM THE
FLOOD RISK ASSESSMENT
PREPARED BY
STUART HEMMINGS

DO NOT SCALE THIS DRAWING. THE CONTRACTOR IS DEEMED TO HAVE CHECKED ALL DIMENSIONS ON SITE AND REPORT ANY DISCREPANCIES TO OGLESBY & LIMB LTD.
THE CONTENTS OF THIS DRAWING ARE COVERED BY COPYRIGHT AND REMAIN THE PROPERTY OF OGLESBY & LIMB LTD. WRITTEN APPROVAL MUST BE OBTAINED FROM OGLESBY & LIMB LTD PRIOR TO DUPLICATION OR REPRODUCTION OF THIS DRAWING OR ITS CONTENTS.
ANY DIMENSIONS NOT SHOWN ARE TO BE CHECKED AND AGREED WITH OGLESBY & LIMB LTD.

Ref.	Date	Description	Initial
A	15.05.18	Drawing updated to show additional site area to north side.	RDL

Oglesby & Limb Ltd
Chartered Architect
Suites 4 & 5, Market Chambers
12 Market Place, Spalding, Lincs
PE11 1SL
Tel: 01775 761196
e-mail: design@o-l-ltd.co.uk

O&L

Client:
Monograms Rentals Ltd

Project:
Proposed residential development on land adjacent 33 Knight Street, Pinchbeck, Spalding. PE11 3RA.

Drawing Title:
Site Block Plan & elevations as existing
GENERAL ISSUE

Date:	May 2018	Scale:	as shown @ A1
Drawn by:	RDL	Checked by:	AJO

Drawing Number:	Rev:
A1062 - 03	A