

DO NOT SCALE THIS DRAWING. THE CONTRACTOR IS DEEMED TO HAVE CHECKED ALL DIMENSIONS ON SITE AND REPORT ANY DISCREPANCIES TO OGLESBY & LIMB LTD.
THE CONTENTS OF THIS DRAWING ARE COVERED BY COPYRIGHT AND REMAIN THE PROPERTY OF OGLESBY & LIMB LTD. WRITTEN APPROVAL MUST BE OBTAINED FROM OGLESBY & LIMB LTD PRIOR TO DUPLICATION OR REPRODUCTION OF THIS DRAWING OR ITS CONTENTS.
ANY DIMENSIONS NOT SHOWN ARE TO BE CHECKED AND AGREED WITH OGLESBY & LIMB LTD.



North Elevation as proposed

Scale 1:50


SCALE 1:50
SCALE 1:1



South Elevation as proposed

Scale 1:50

SCALE 1:50
SCALE 1:1

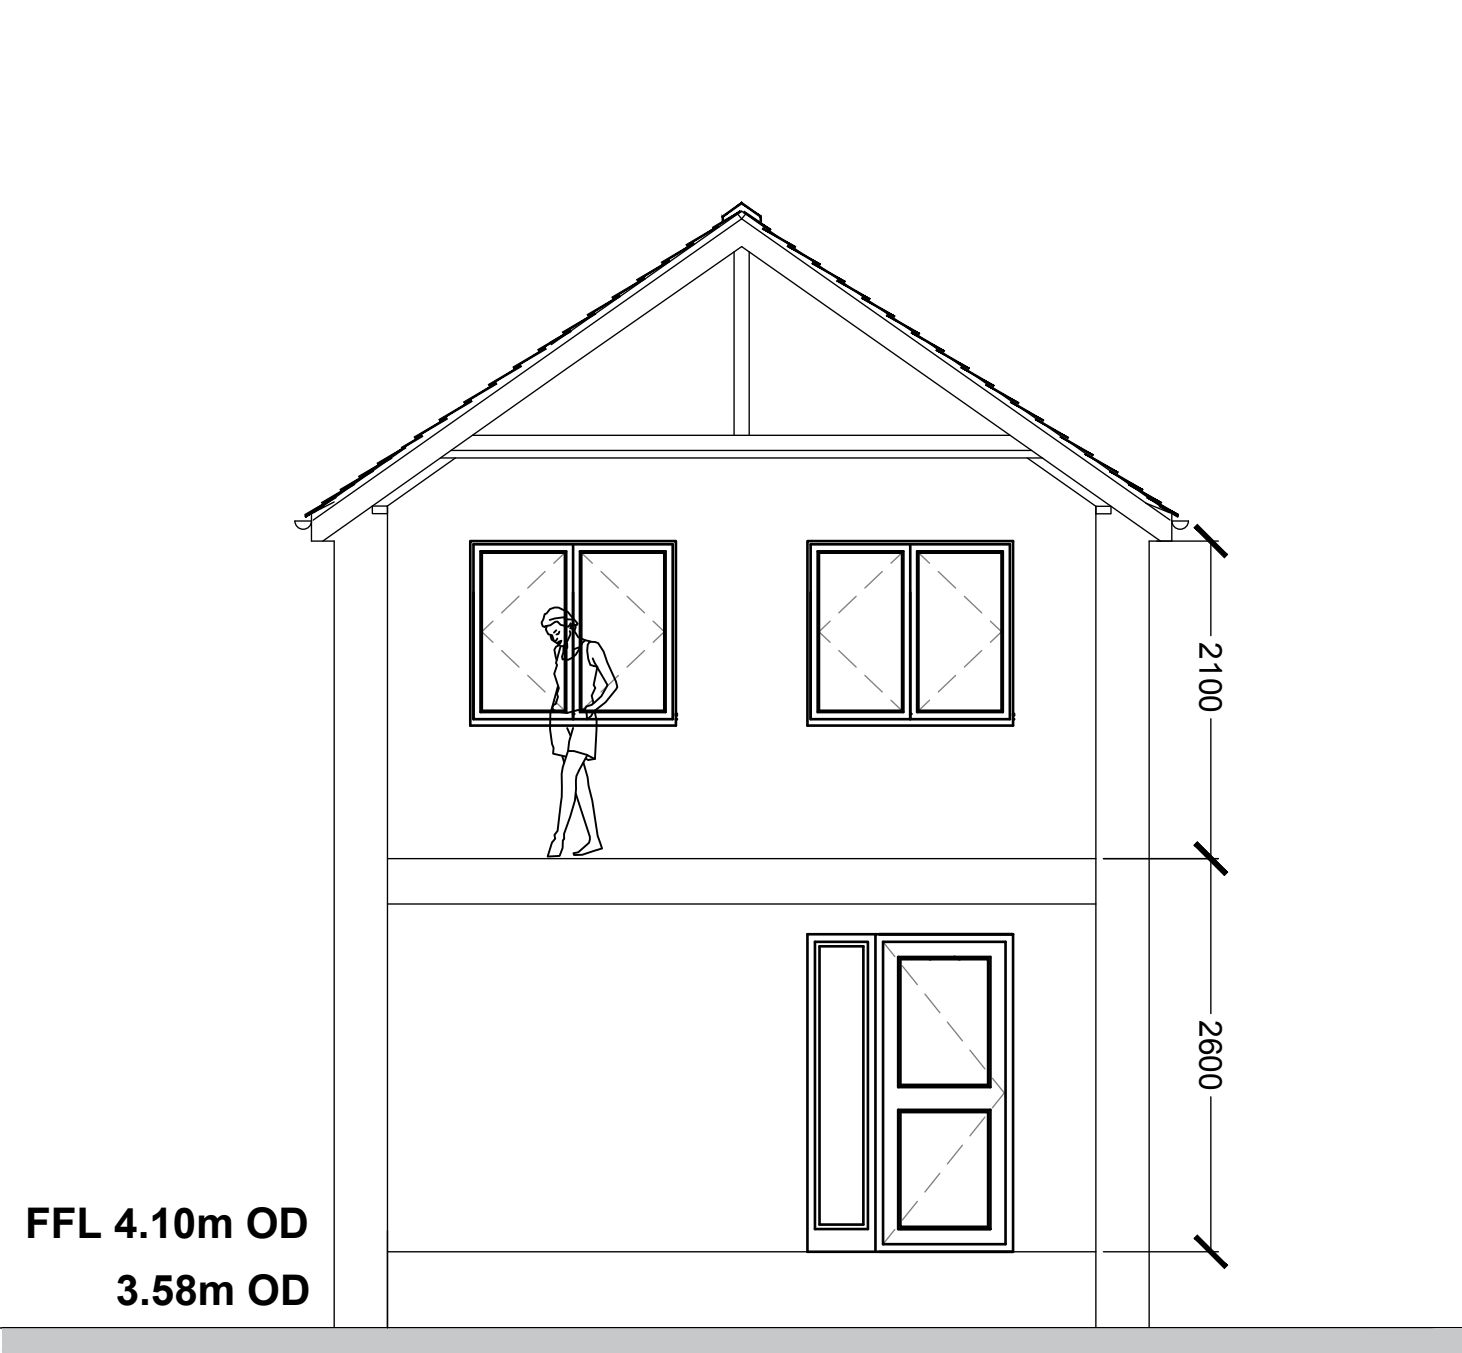

FFL 4.10m OD
3.58m OD

Section A-A'

Scale 1:50

SCALE 1:50
SCALE 1:1



East Elevation as proposed

Scale 1:50

SCALE 1:50
SCALE 1:1



West Elevation as proposed

Scale 1:50

SCALE 1:50
SCALE 1:1

Ref.	Date	Description	Initial
A	02.05.18	Drawings updated following clients comments 01.05.18	RDL

Oglesby & Limb Ltd
Chartered Architect
Suites 4 & 5, Market Chambers
12 Market Place, Spalding, Lincs
PE11 1SL
Tel: 01775 761196
e-mail: design@o-l-ltd.co.uk

O&L

Client:
Monograms Rentals Ltd

Project:
**Proposed residential development on
land adjacent 33 Knight Street,
Pinchbeck, Spalding. PE11 3RA.**

Drawing Title:
Elevations as proposed
PLANNING APPLICATION ISSUE.

Date:	March 2017	Scale:	as shown @ A1
Drawn by:	RDL	Checked by:	AJO

Drawing Number:	Rev.
A1062 - 12	A