




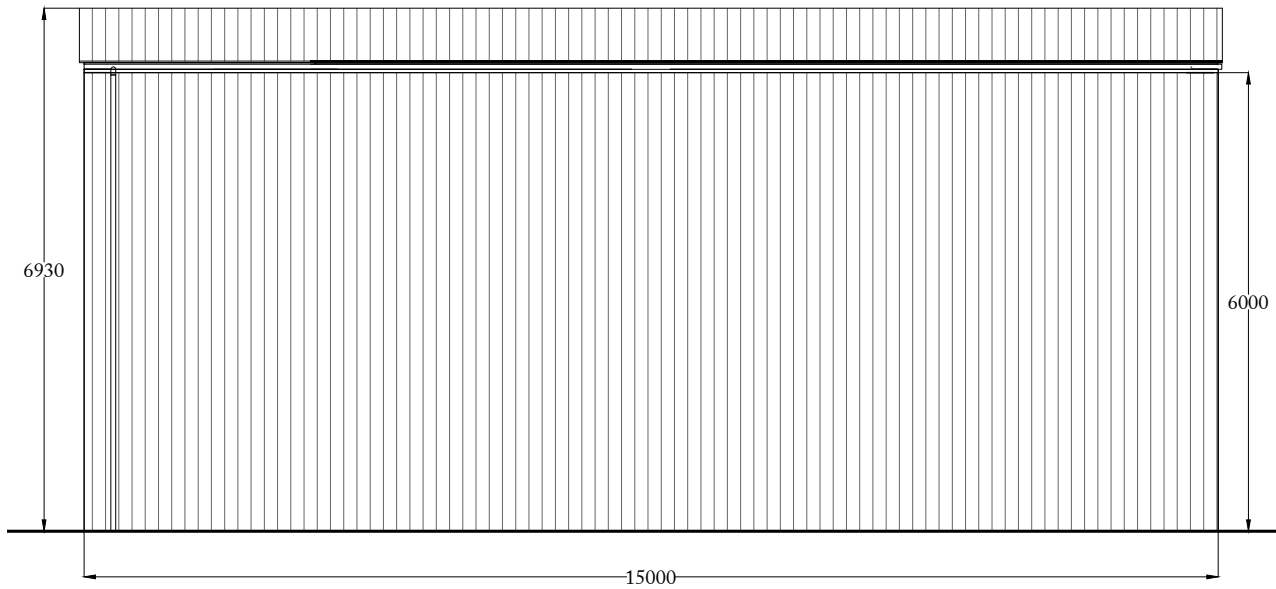


South-Western Elevation as Proposed
Scale 1:100

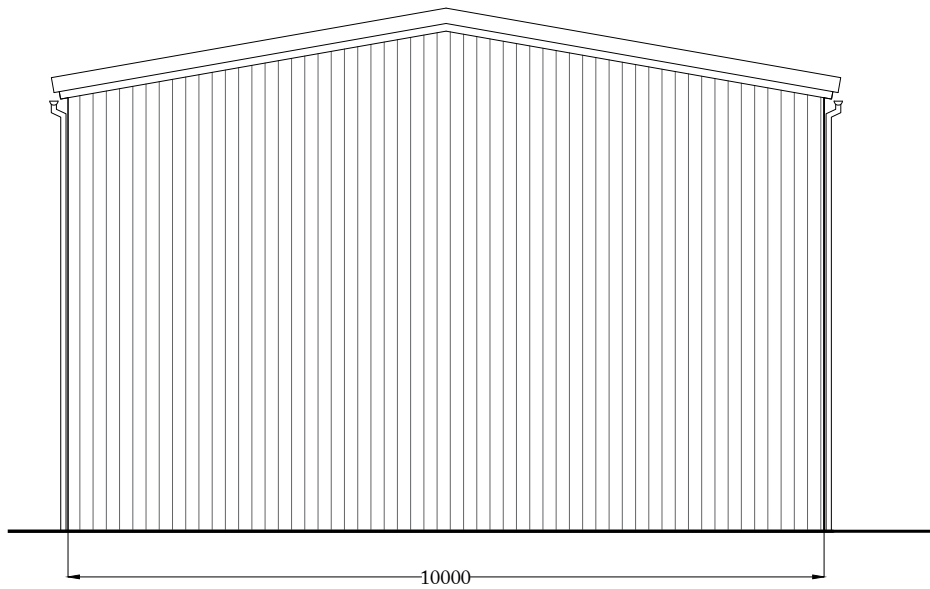


North-Western Elevation as Proposed
Scale 1:100

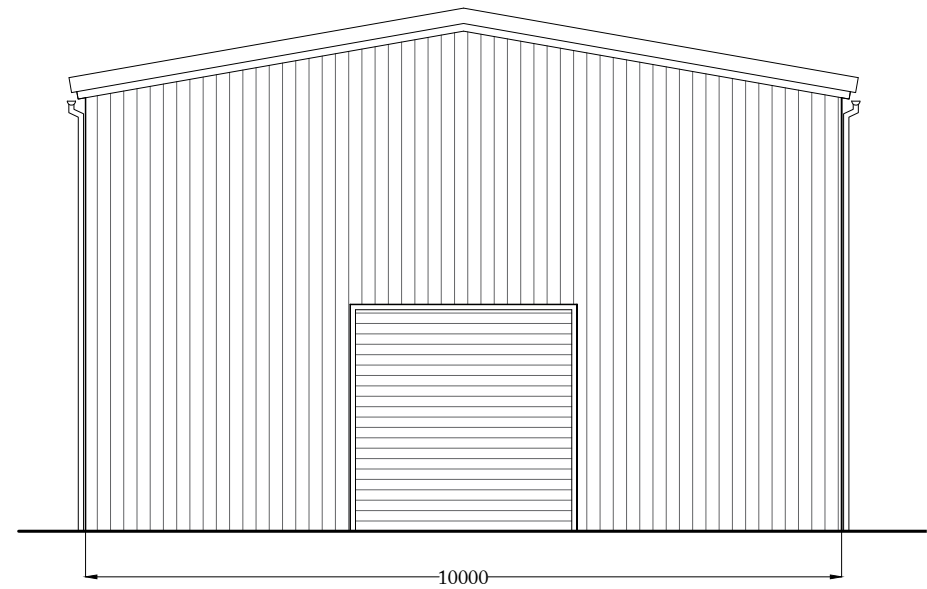

South-Eastern Elevation as Proposed
Scale 1:100

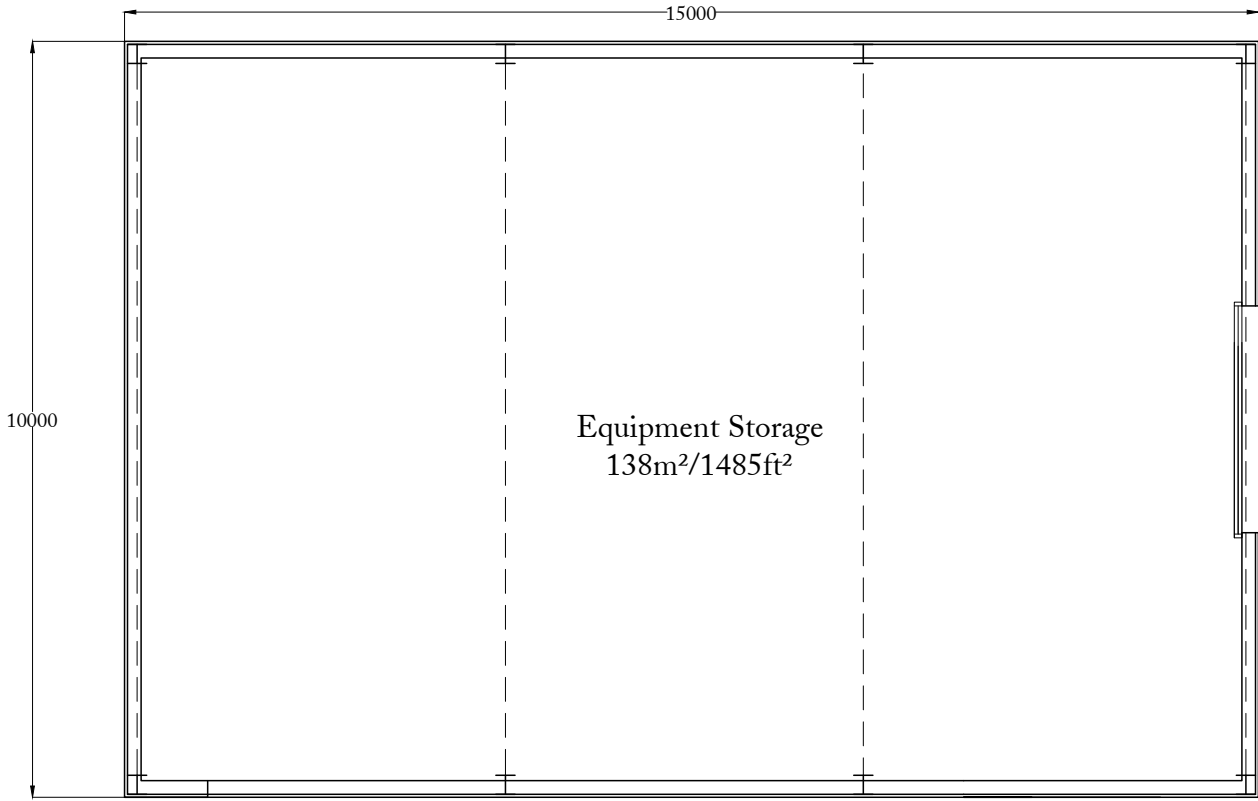

Ground Floor Plan as Proposed
Scale 1:100

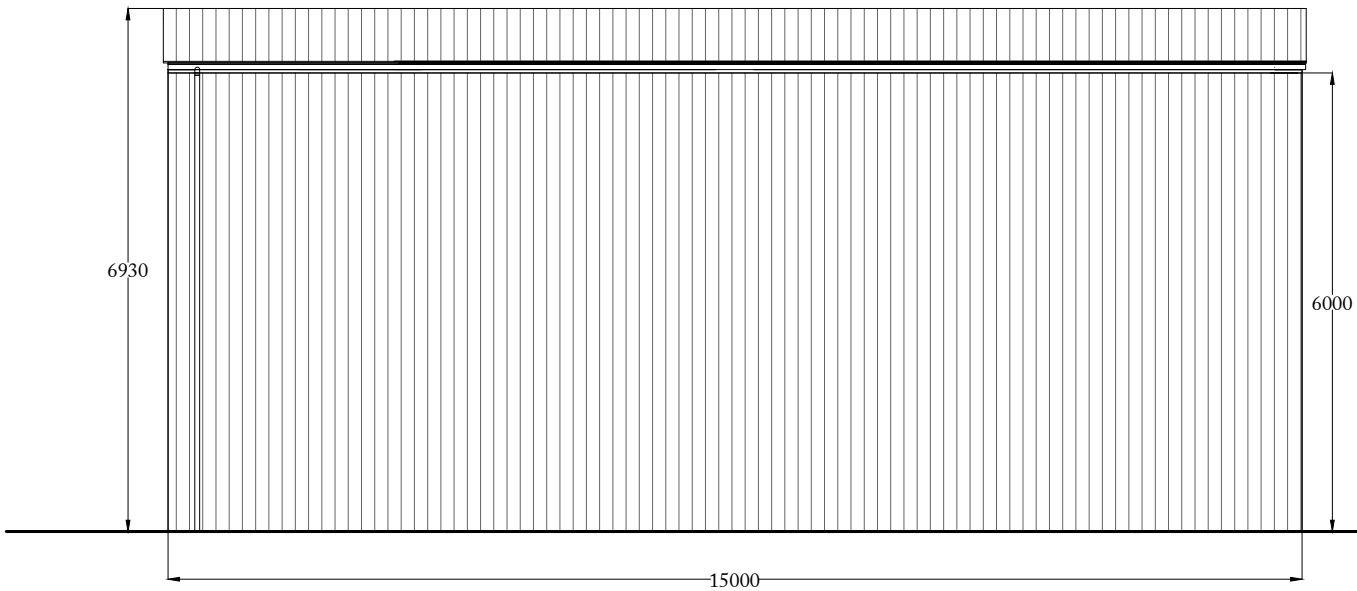

North-Eastern Elevation as Proposed
Scale 1:100

PLANNING
MATERIALS

Steel profiled cladding in 'Goodwing Grey' to walls and roof
Black plastic rainwater goods
Steel roller shutter door

P1	First Issue	26.06.2024
Rev. No.:	Amendment	Date
George Henshaw 46 Bridge Street Belper Derbyshire DE56 1AX enquiries@wakebridge.co.uk T +44 (0)7484 20 67 16		
PROJECT: 8 BENNER ROAD, PINCHBECK		
TITLE: PROPOSED PLANS AND ELEVATIONS		
DRAWING No.:	1689-104	REV. No.: P1
SCALE:	1:100 at A2	DATE: 26.06.2024
All design copyright of George Henshaw Limited (registered England and Wales 13305880 - enquiries@wakebridge.co.uk). All dimensions to be checked on-site and verified where discrepancies arise. Not to be reproduced or relied upon without express consent.		