
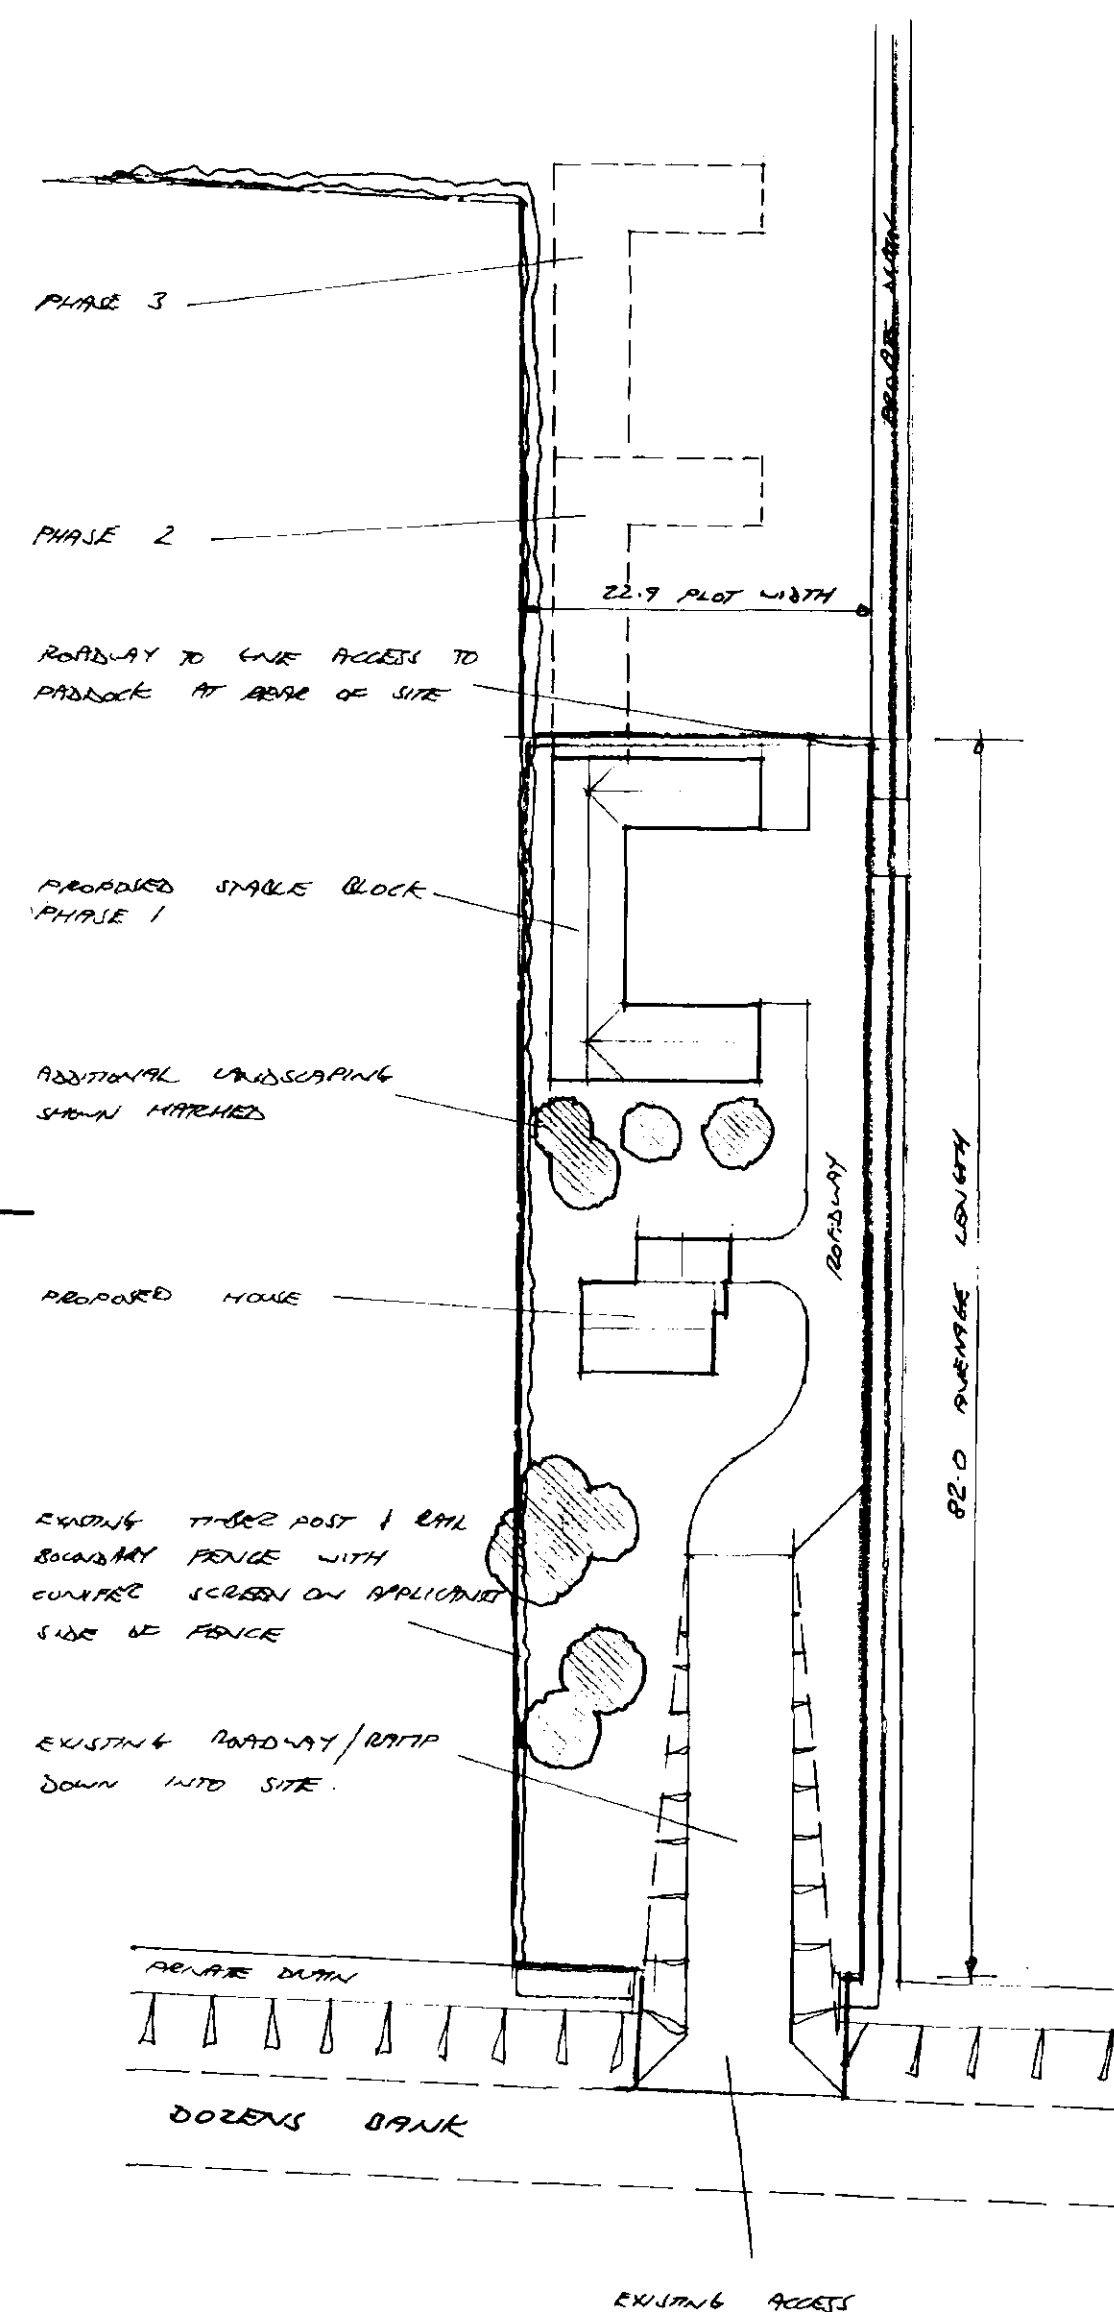


NOTE! STABLE, DWELLING & LANDSCAPING SHOWN ARE DIAGNOSTIC ONLY & ARE TO GIVE AN INDICATION OF WHAT IS PROPOSED.

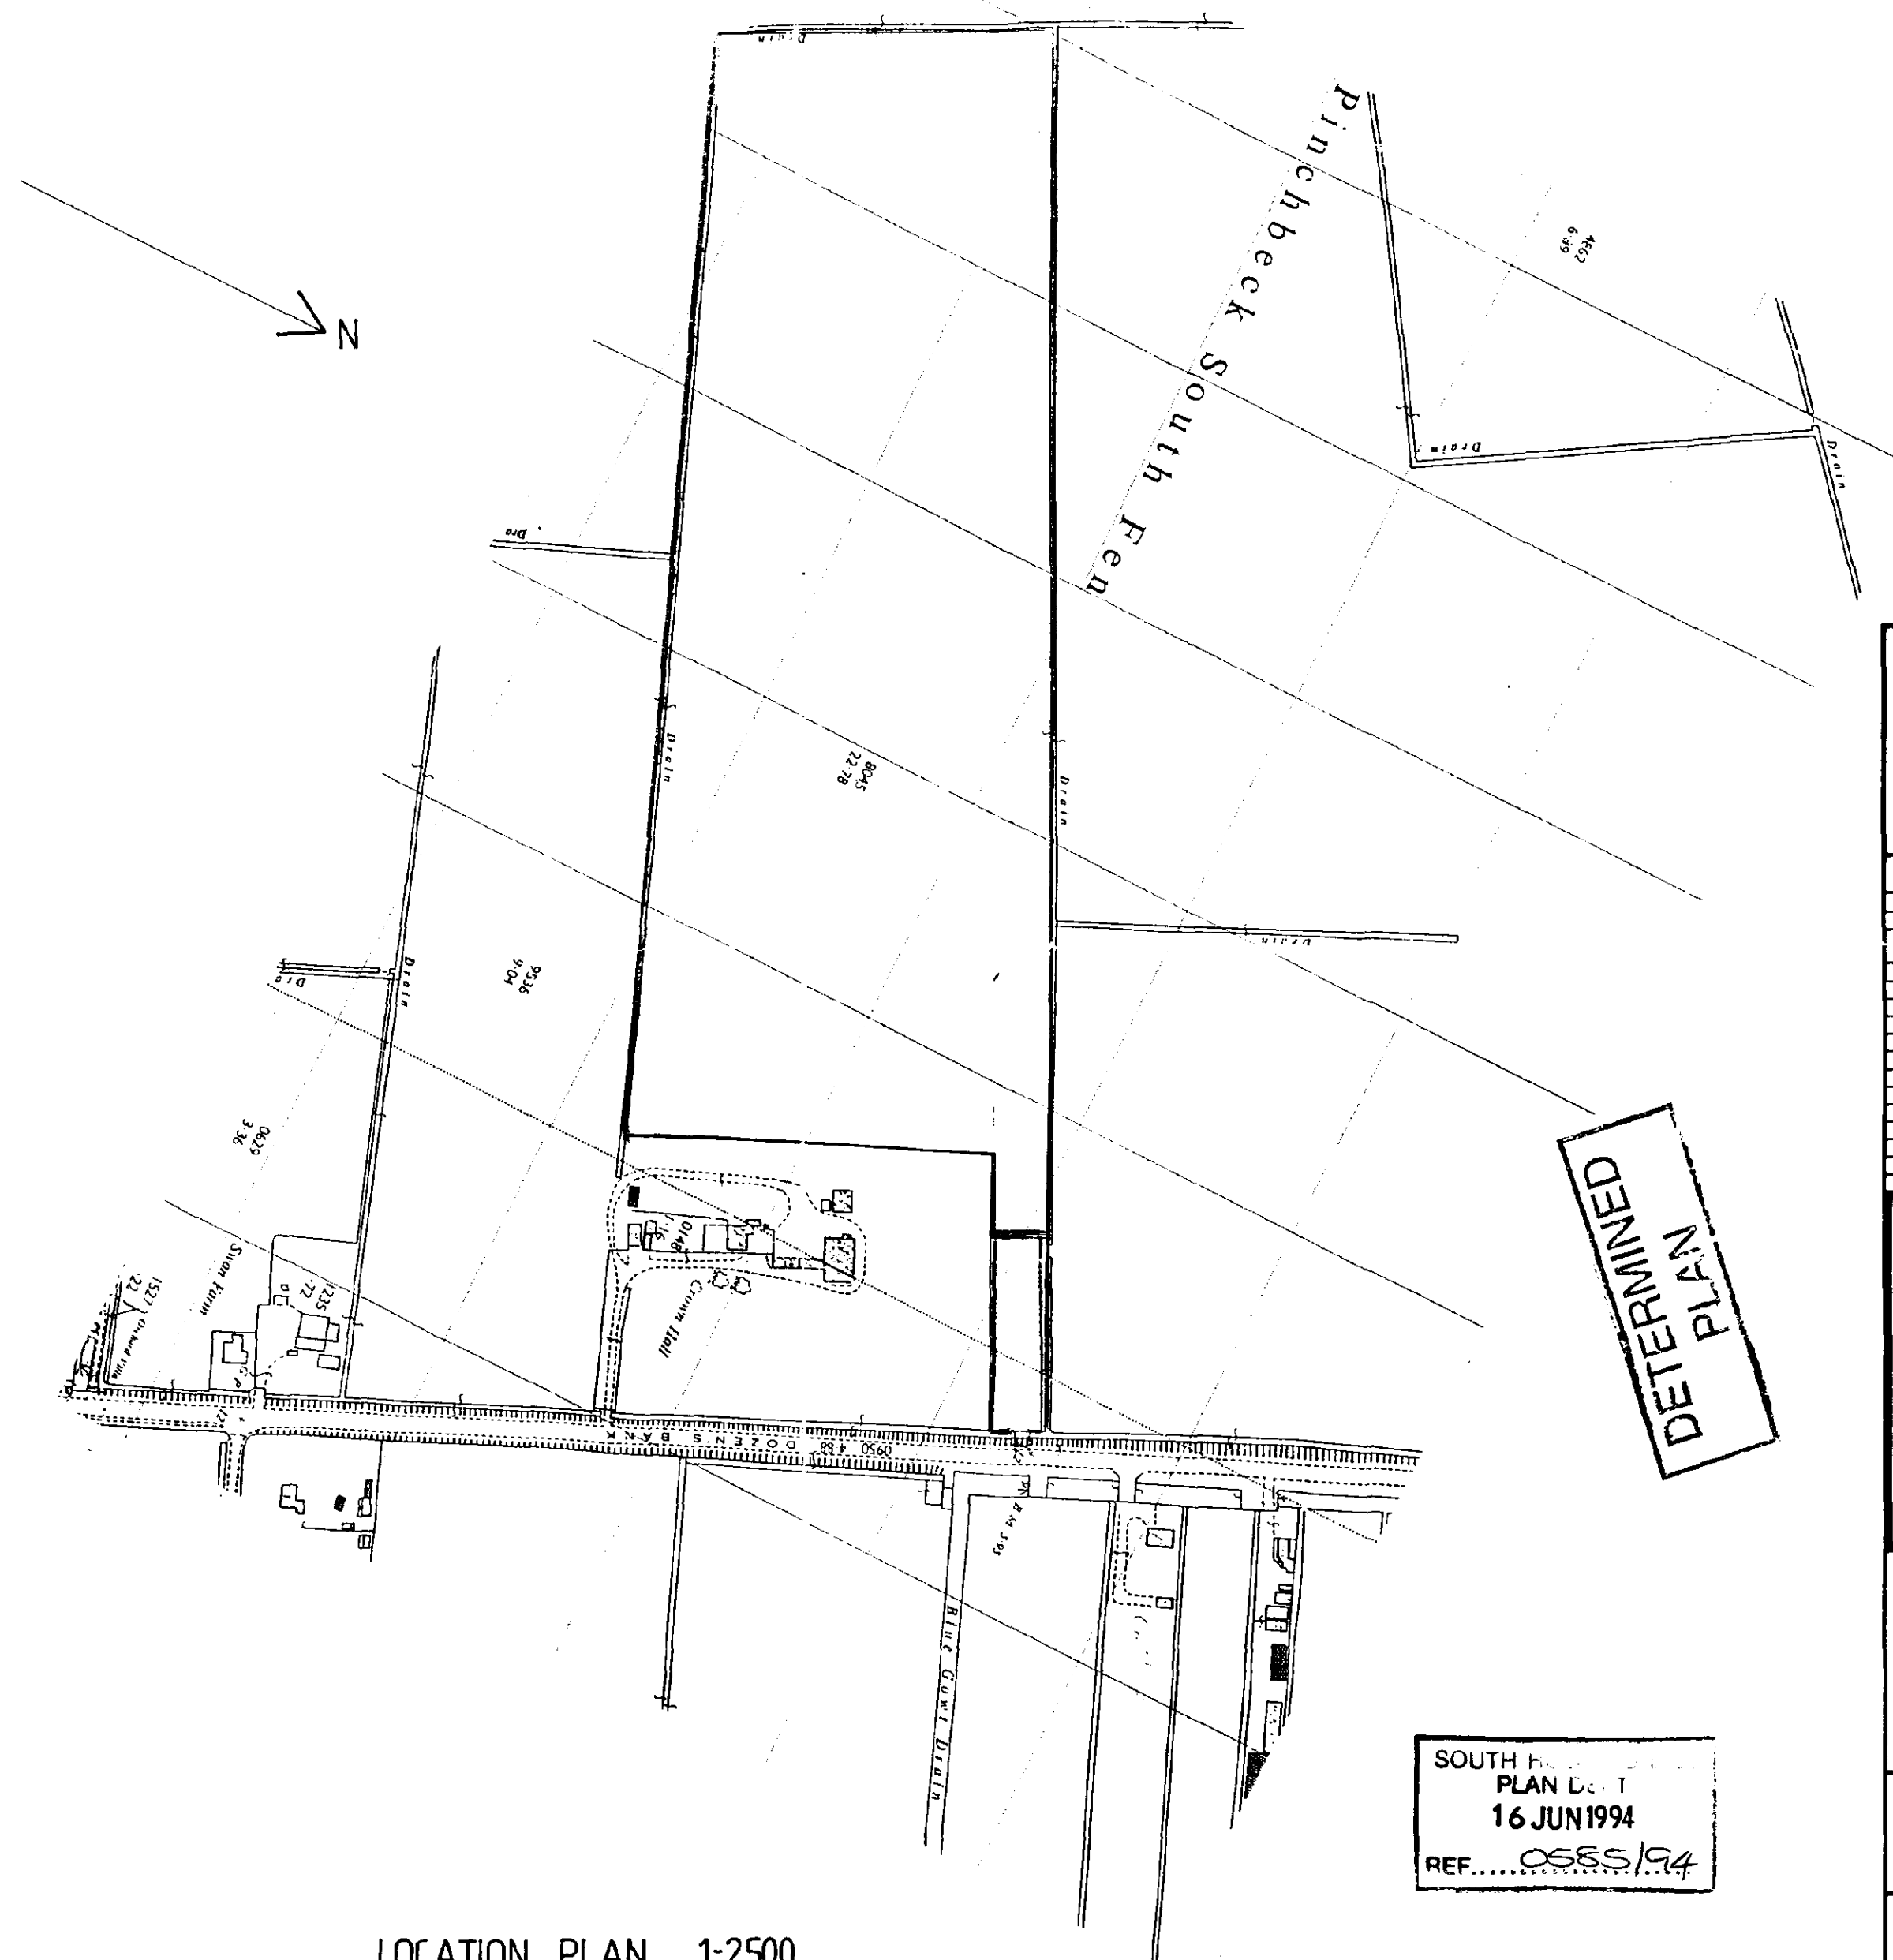

**DETERMINED
PLAN**

**CONTRACTOR TO CHECK
ALL DIMENSIONS ON SITE
BEFORE WORK COMMENCES.**

[illegible]

PODDINGTONS

43 Double Street,
Spalding,
Lincs. PE11 2AA
Telephone:
Spalding (0775) 61856
68296

architectural design consultants

PROJECT
PROPOSED HOUSE & STABLES AT
THE GALLOP, DOBENS BANK WEST ABERG
FOR MR & MRS R. SPICER.

drawing

OUTLINE PLANNING

scale 1-500 1-2500	drawing no. RNS-2377-1									
	A									
date Aug 90	drawn RNS									
	checked									

SITE PLAN 1-500

LOCATION PLAN 1-2500

TAKEN FROM OS SHEET TF 2022 & 2122

SOUTH HAVEN, CT
PLAN DET T
16 JUN 1994
REF.....0585/94