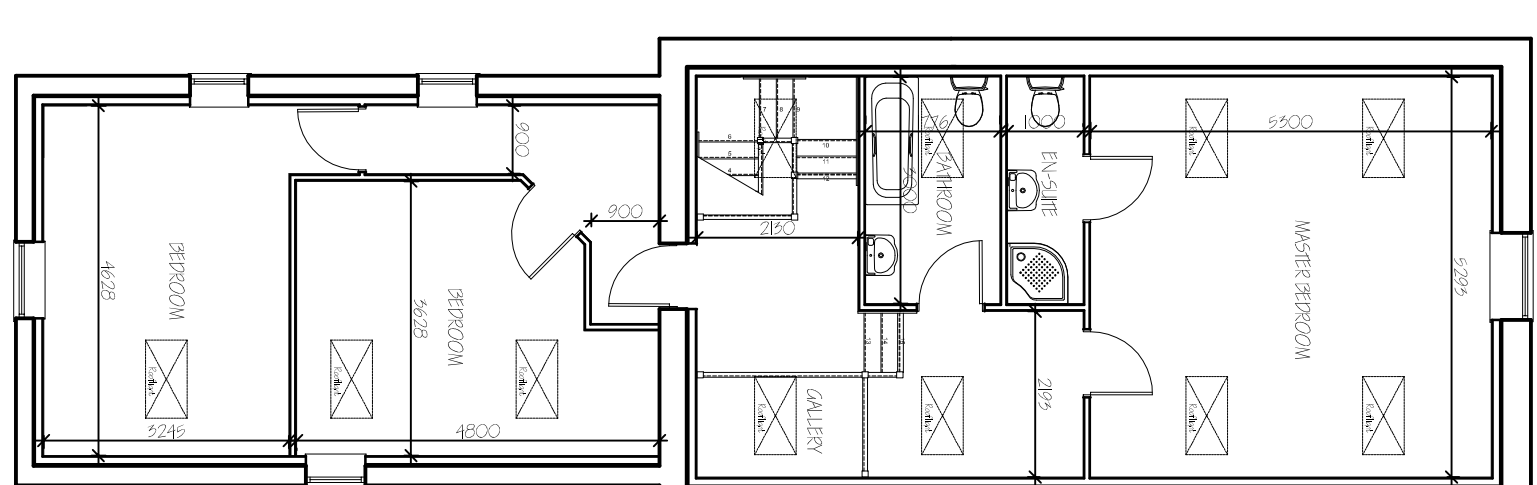
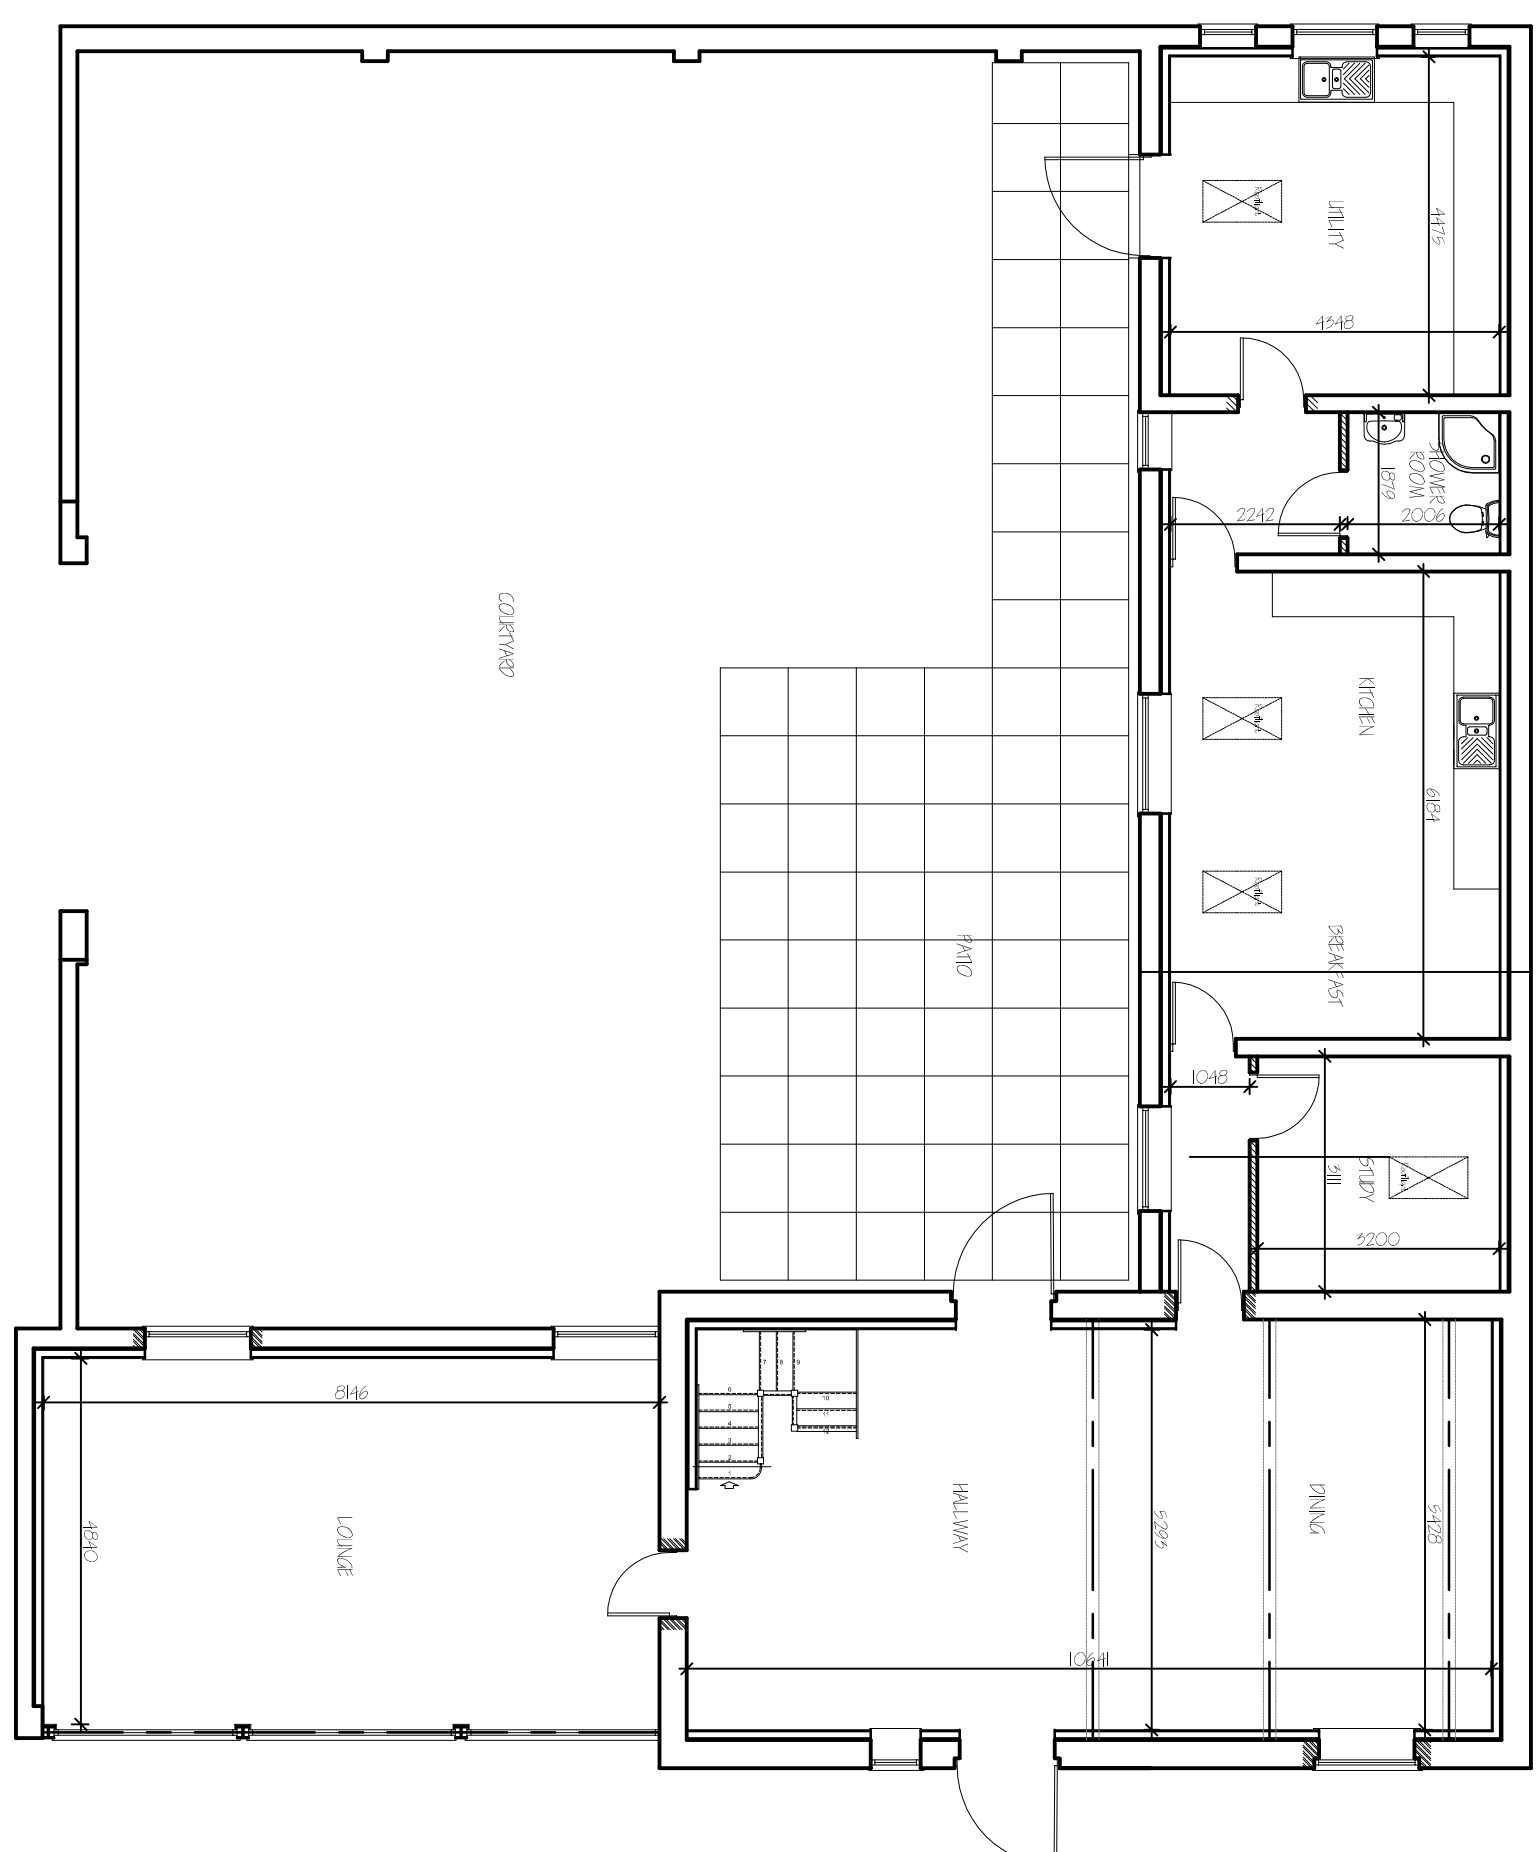
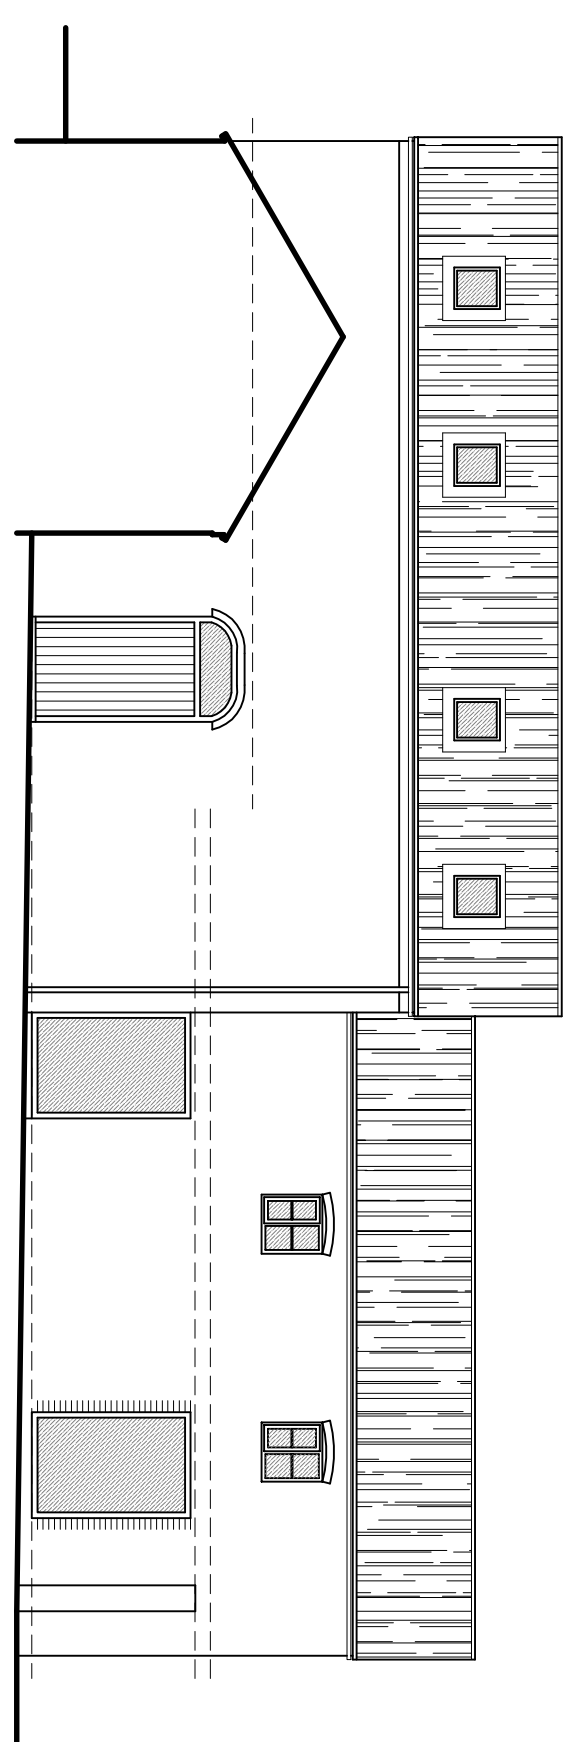
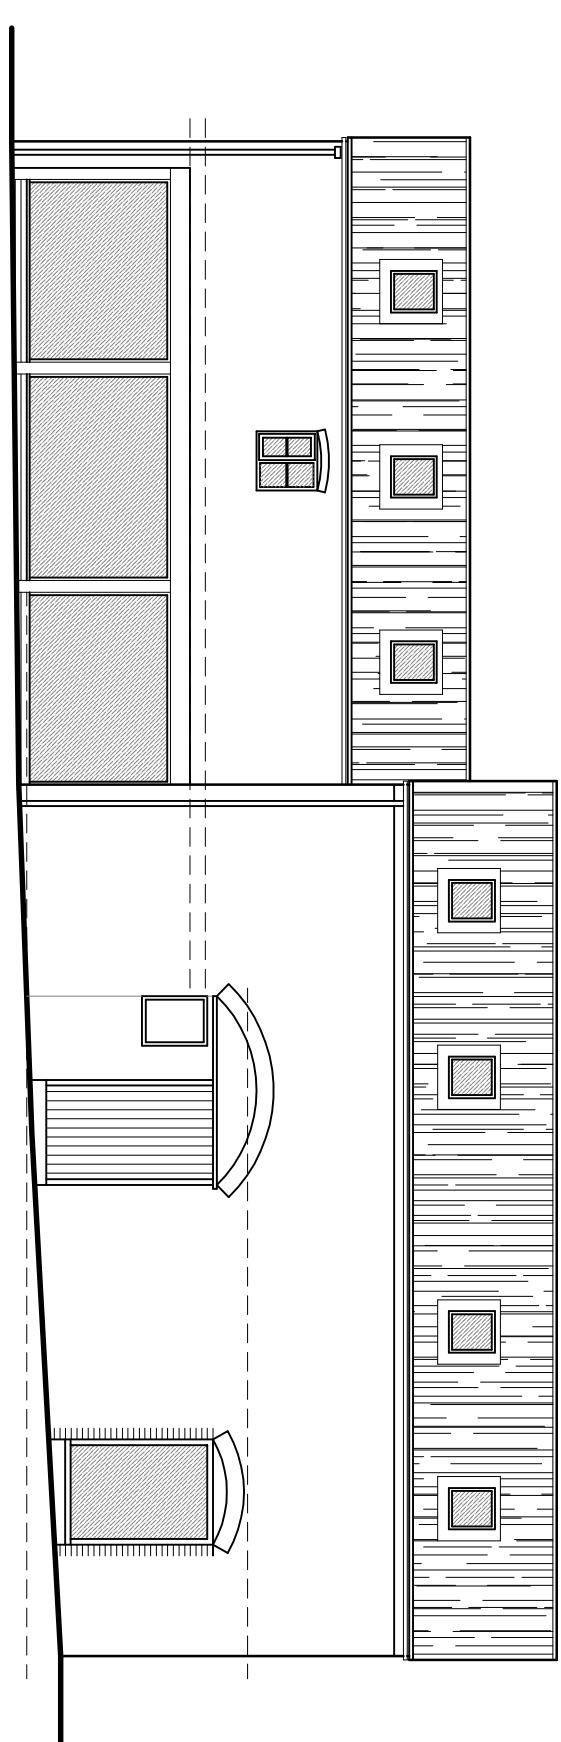
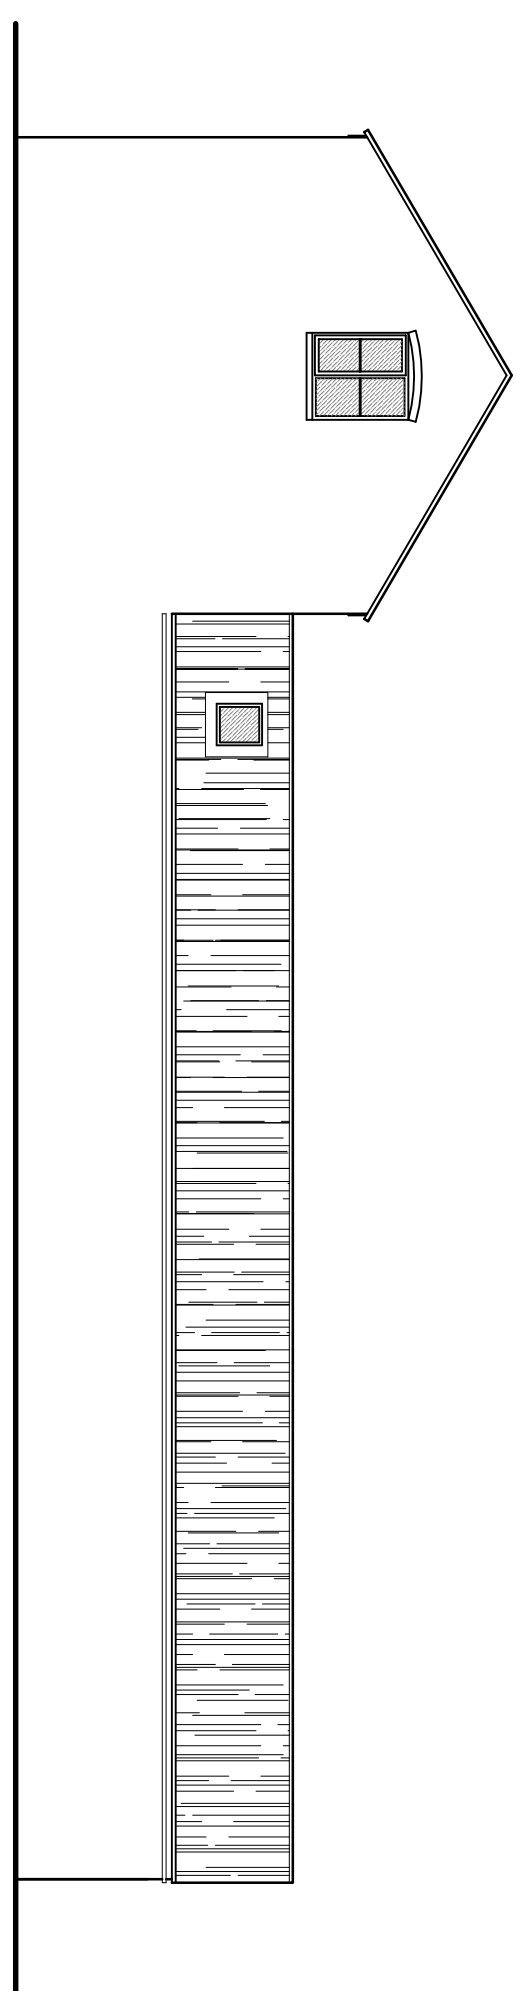
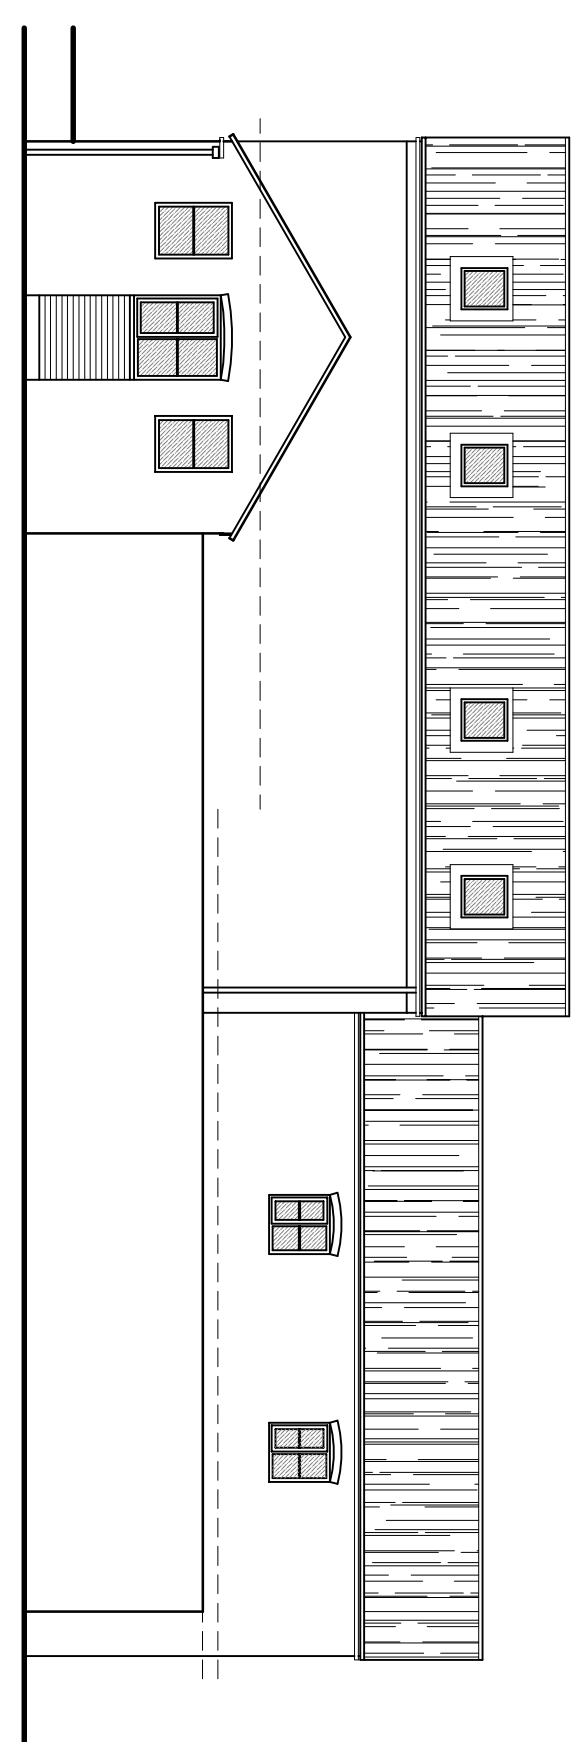
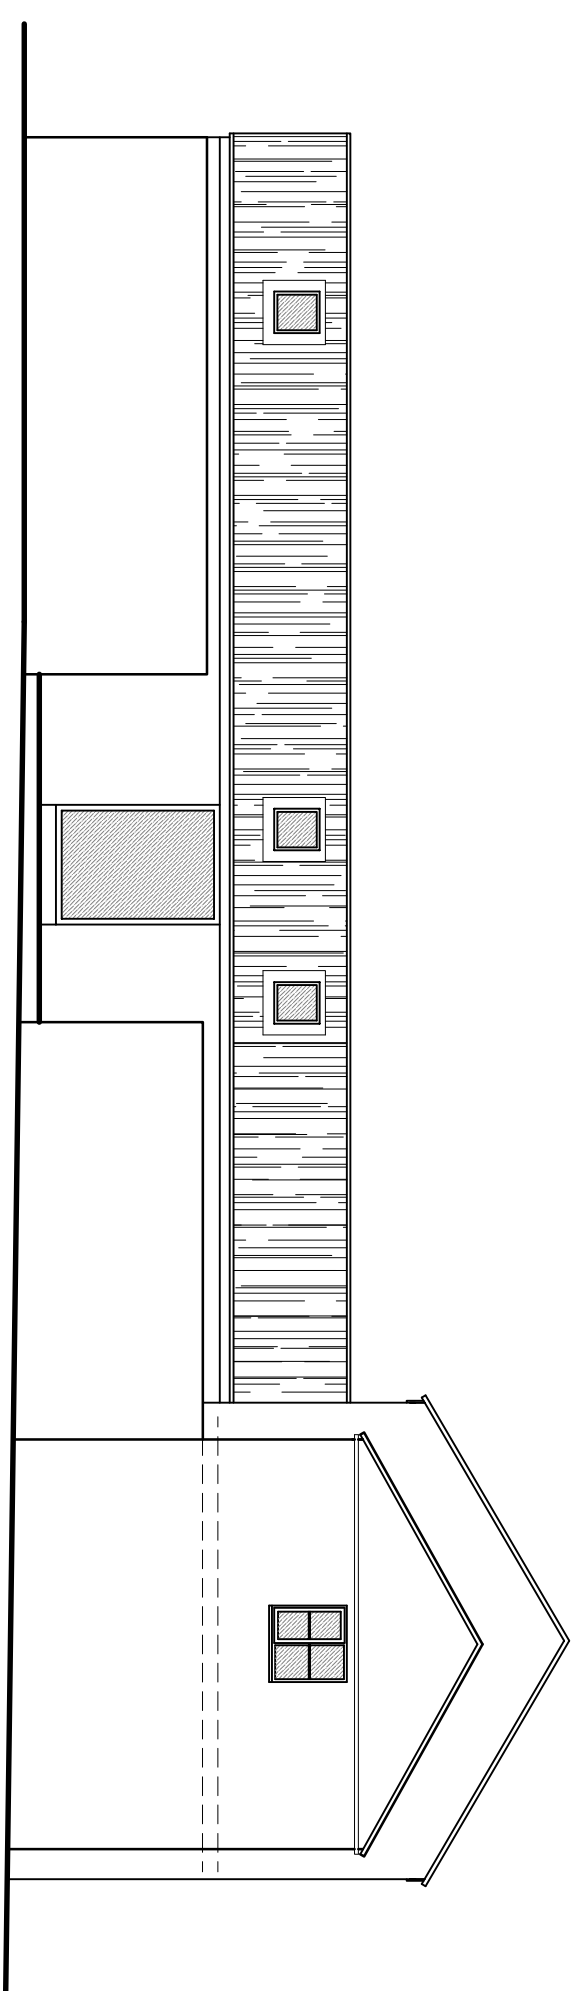


[illegible]

G. R. MERCHANT LTD.
I-ENG AMICE FIVE
ARCHITECTURAL, STRUCTURAL
AND LAND DRAINAGE
CONSULTANTS

4 Wrights Mews
12A Park Road, Holbeach,
Spalding, Lincs. PE12 7EE
Tel: 01406 490800
Fax: 01406 425744
E-Mail: gr.merchant@btconnect.com

Project
BARN CONVERSION
MONEY BRIDGE FARM
ALENSIDE SOUTH
WEST PINCHBECK, Lincs. PE11 3ND

Client
G.E. START, J.E. CASSIDY & E.O. SNEATH

Drawing
FLOOR PLANS - PROPOSED
ELEVATIONS - PROPOSED
SITE PLAN

Job Ref:	Drawing No.
2949-16	02
Date	Drawn
MAY 2016	SLB

1:100 (Unless Otherwise Stated)

DO NOT SCALE FROM THIS DRAWING

Only use these tags: *i>, **, ,***