

SOUTH HOLLAND DC  
HOUSING & PLANNING  
15 JUN 1999  
Ref: 0596/99

Adjacent  
Property  
Under same  
Ownership  
(C.F. Francis Ltd)


2.1 high old wall

compressors

Farm Store

Acoustic fence


path

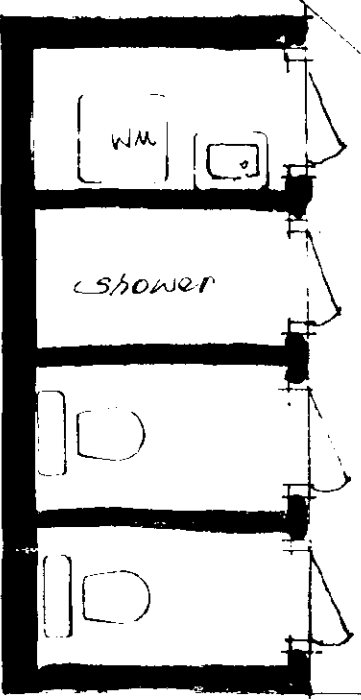

mobile home

Septic Tank


SURVEY 1:50

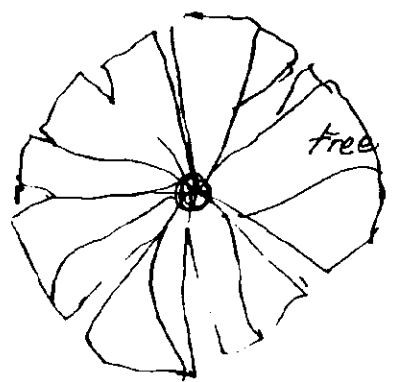


Wall continues for 5 metres

APPLE STORE

Stairs: rise: 185mm x 13 open risers (limited to 100mm spacings).  
go 250  
o/a width 900mm

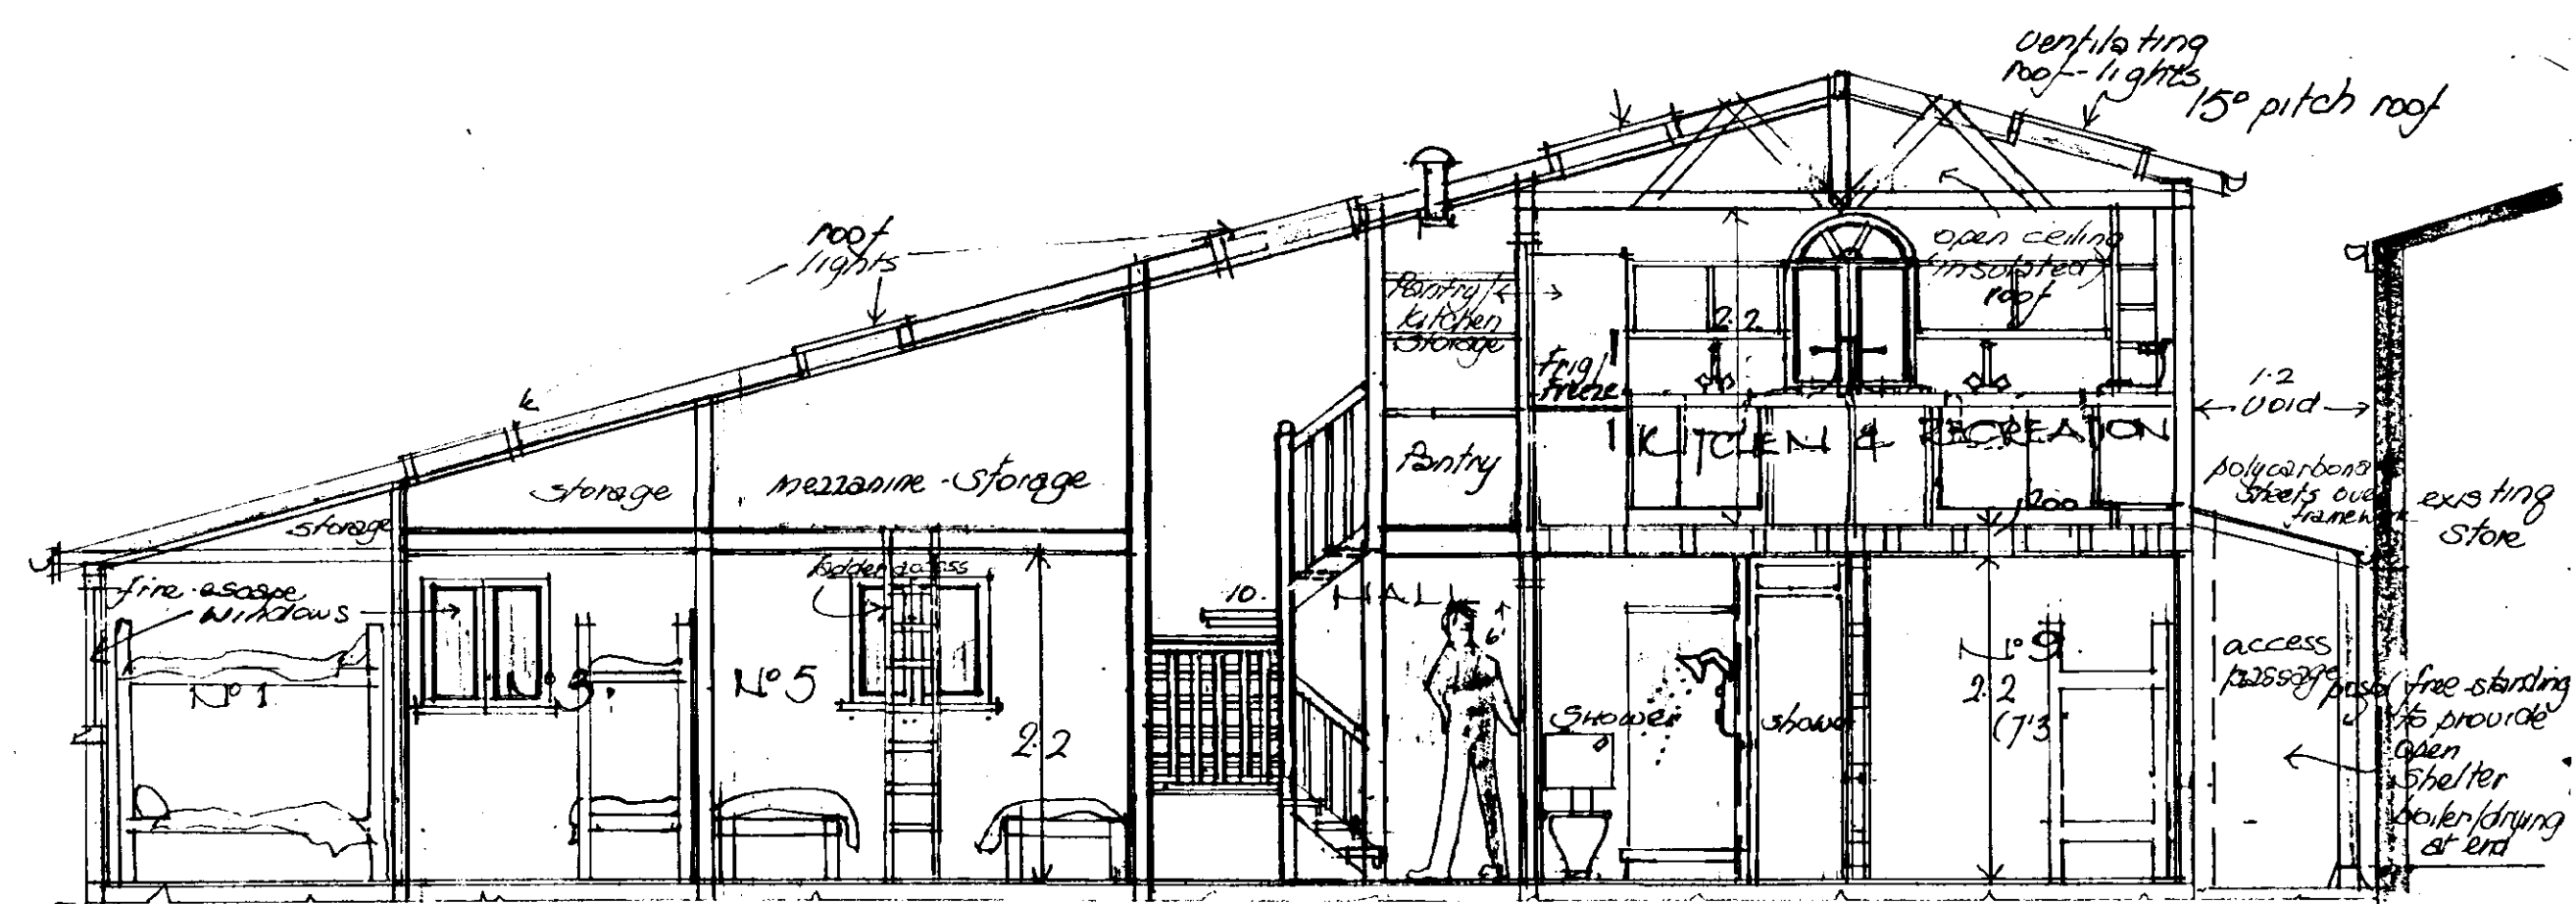




SECTION THRO

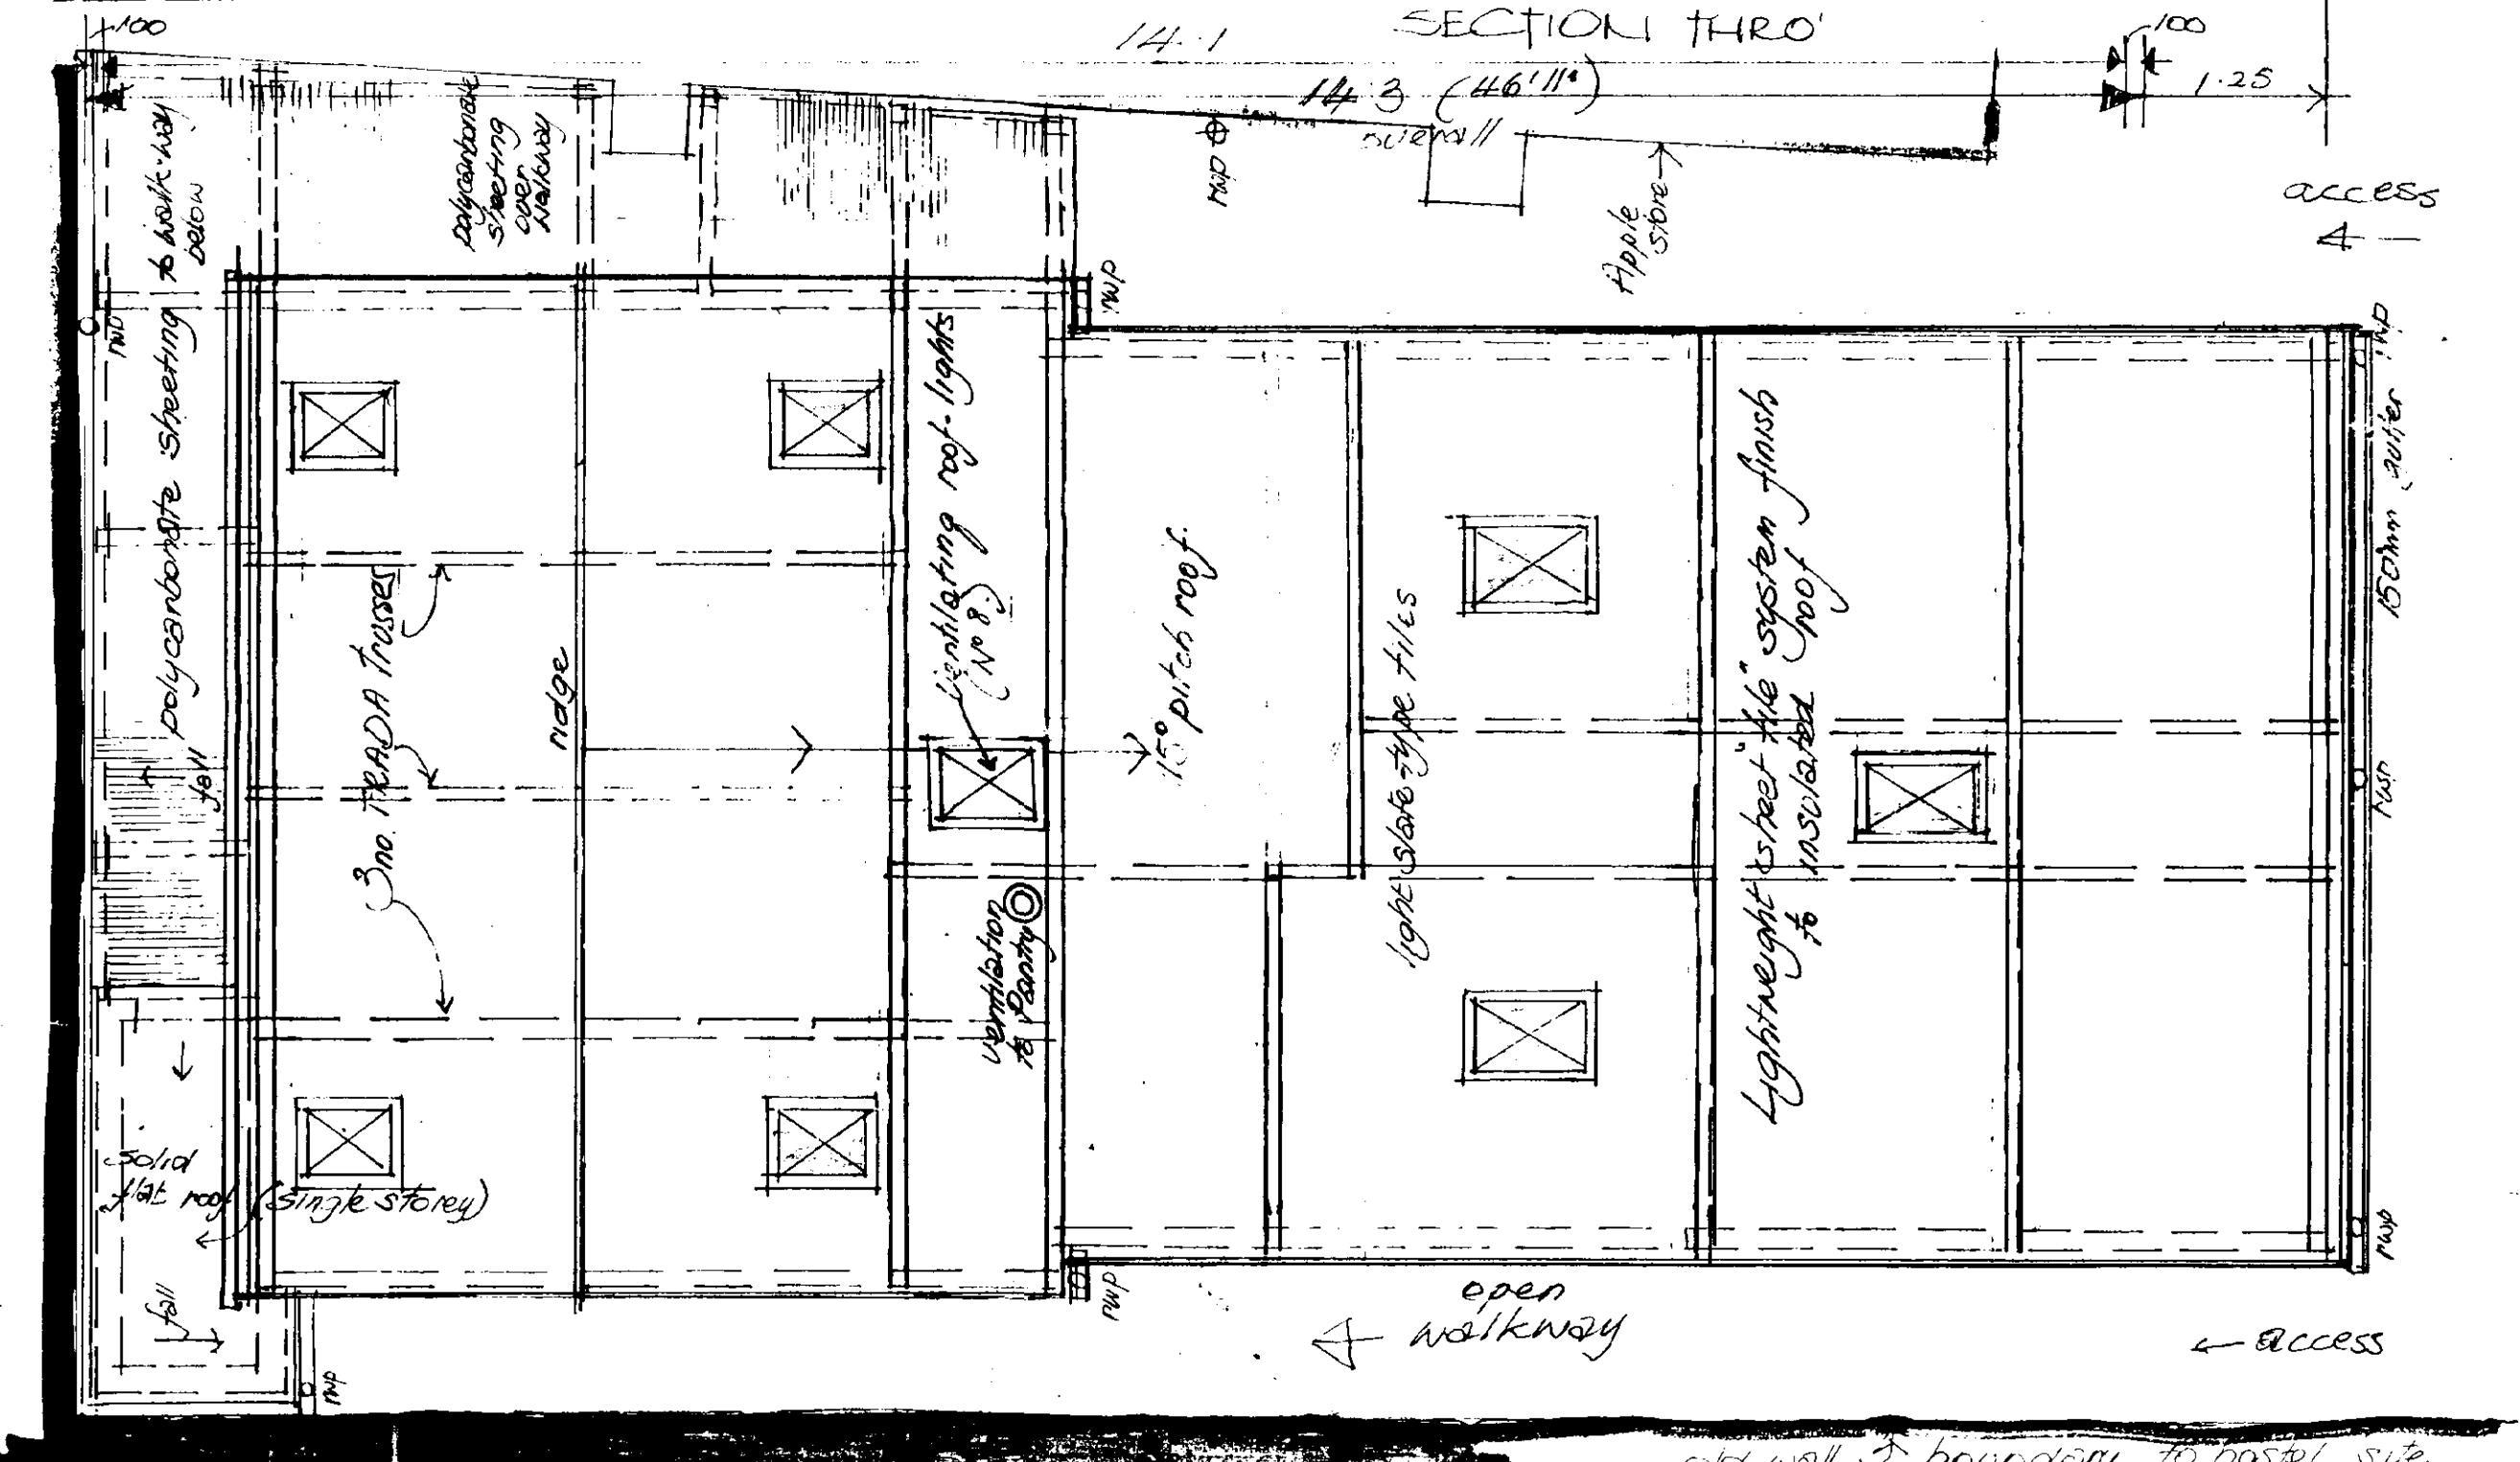

old wall & boundary to hostel site

ROOF PLAN and SECTION THRO to 1:50 scale.  
PROPOSED BUNK-HOUSE (Accommodation)  
for seasonal workers)  
April 1993  
May 1999  
Dwg no 203/2A

Along L. Crosswell MBLAT CIOB  
4 Victoria Mews  
Spalding, Lincolnshire  
Tel: 01775 762943  
Home: 01775 726556

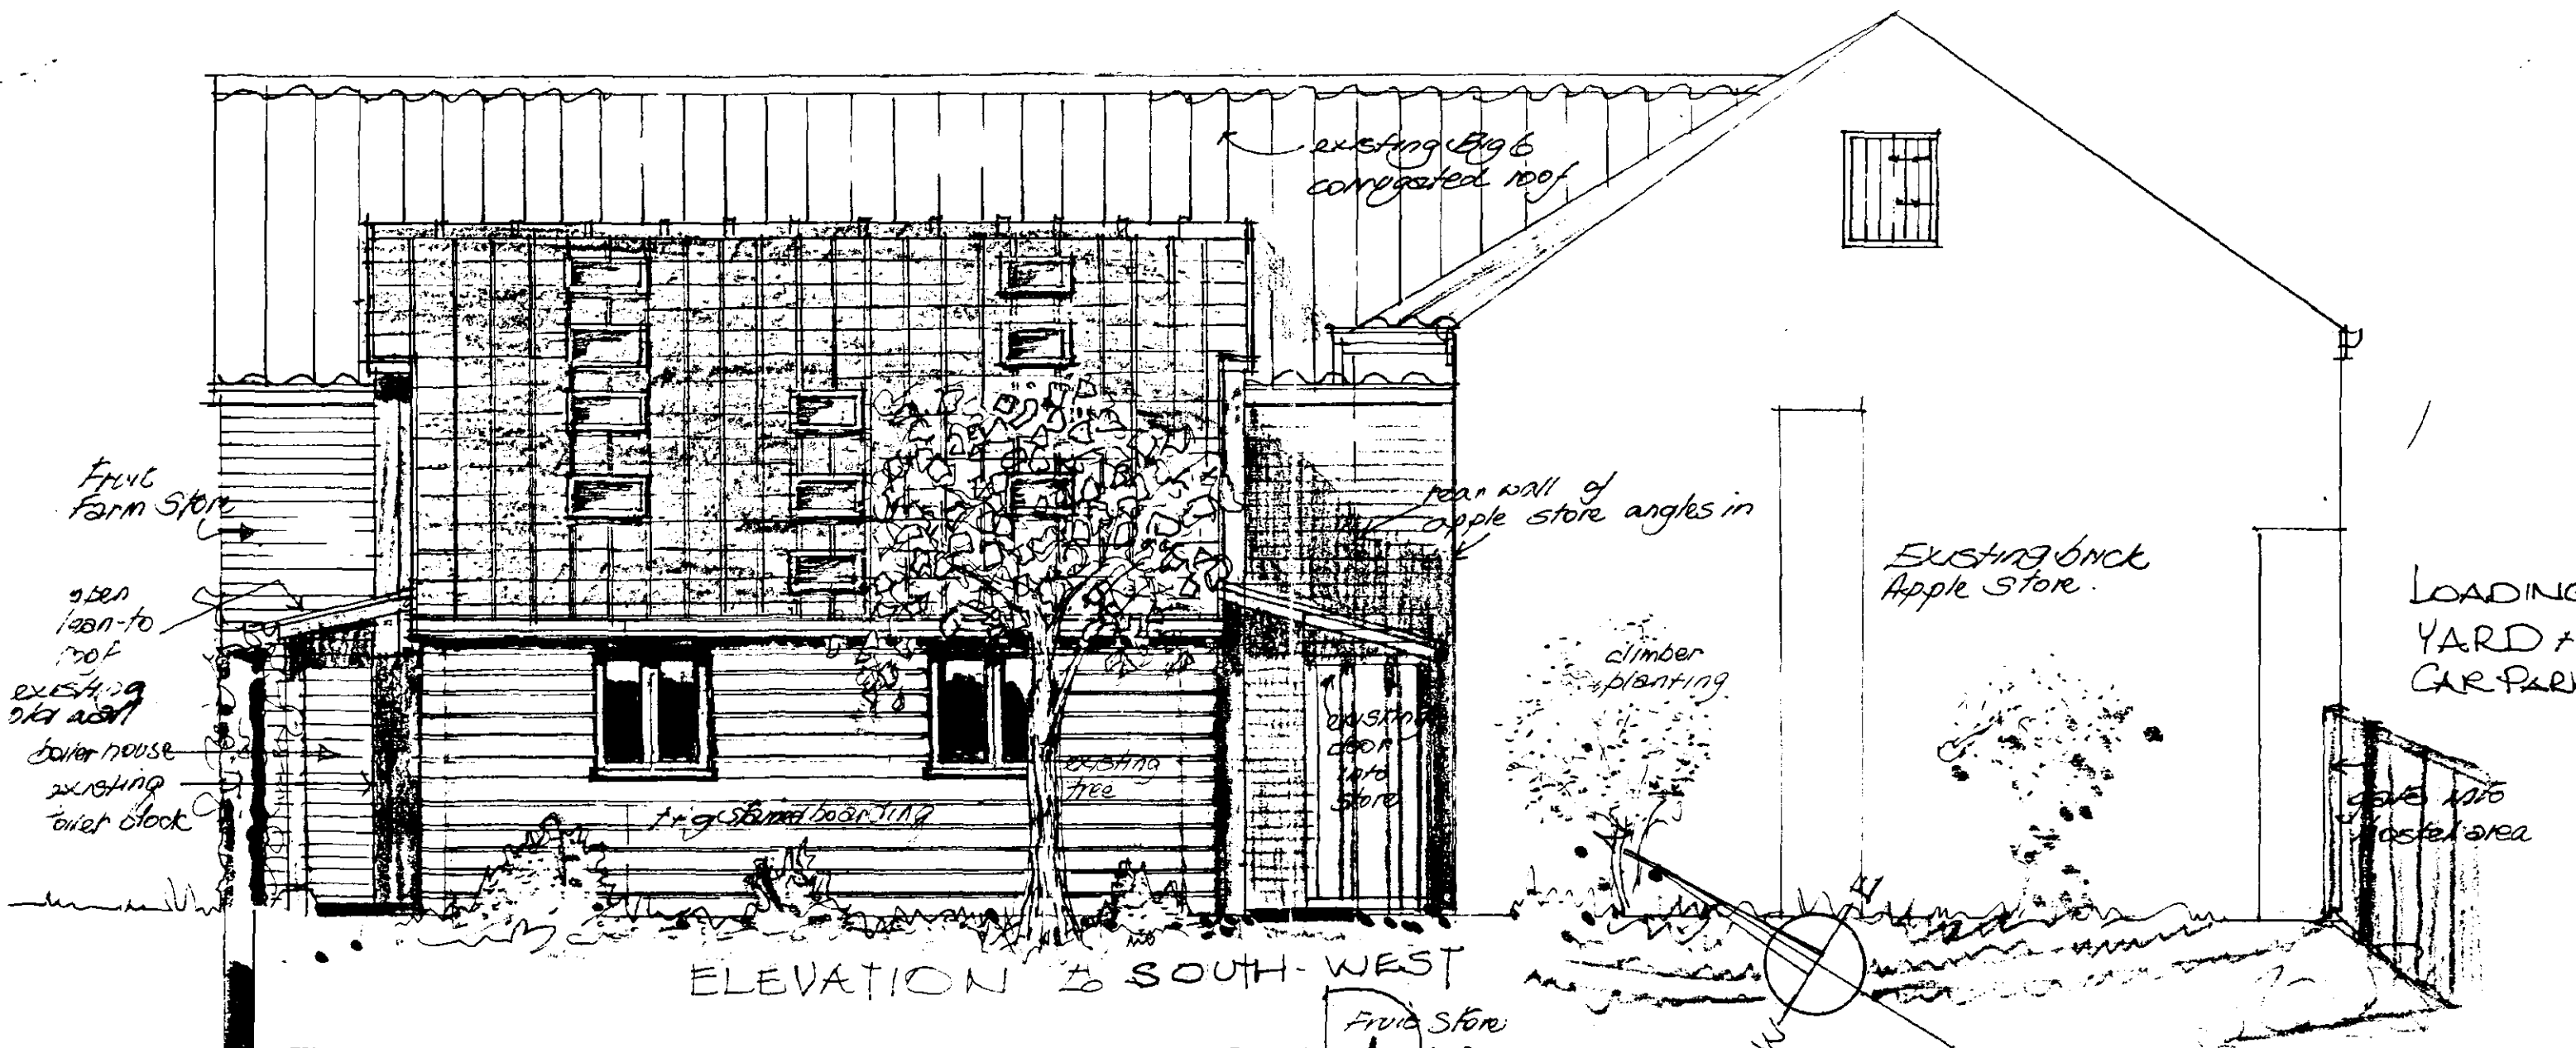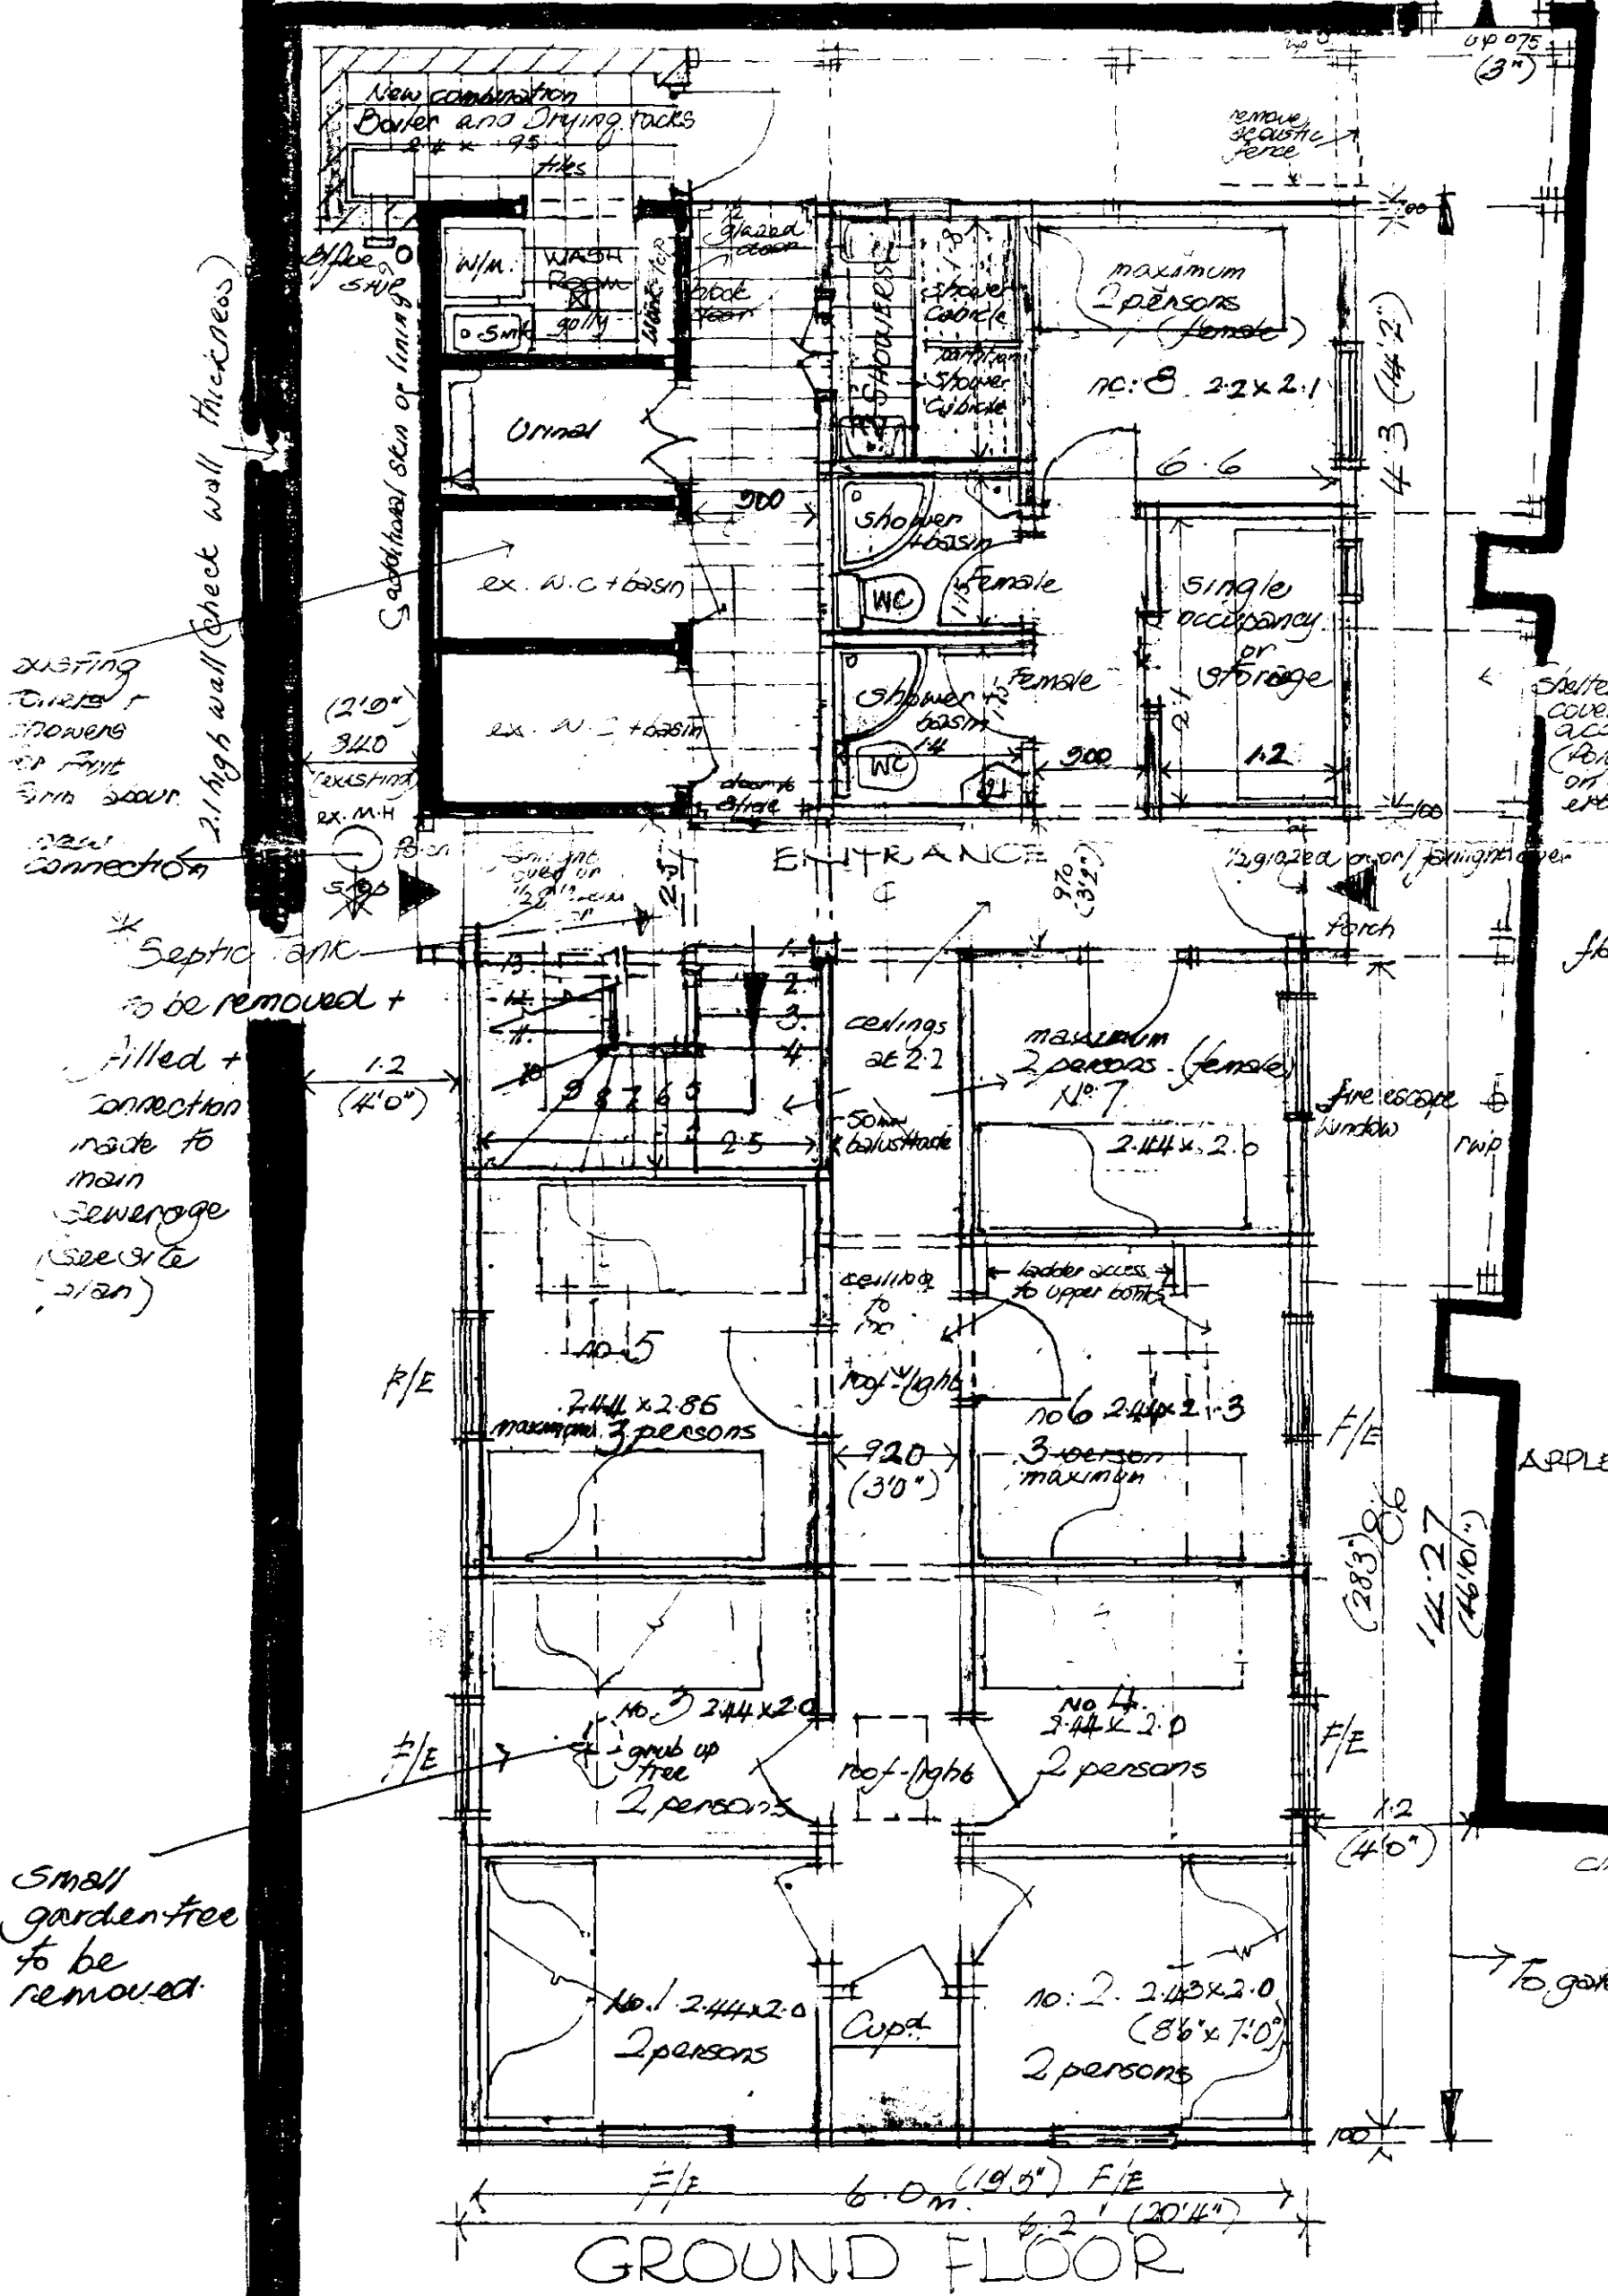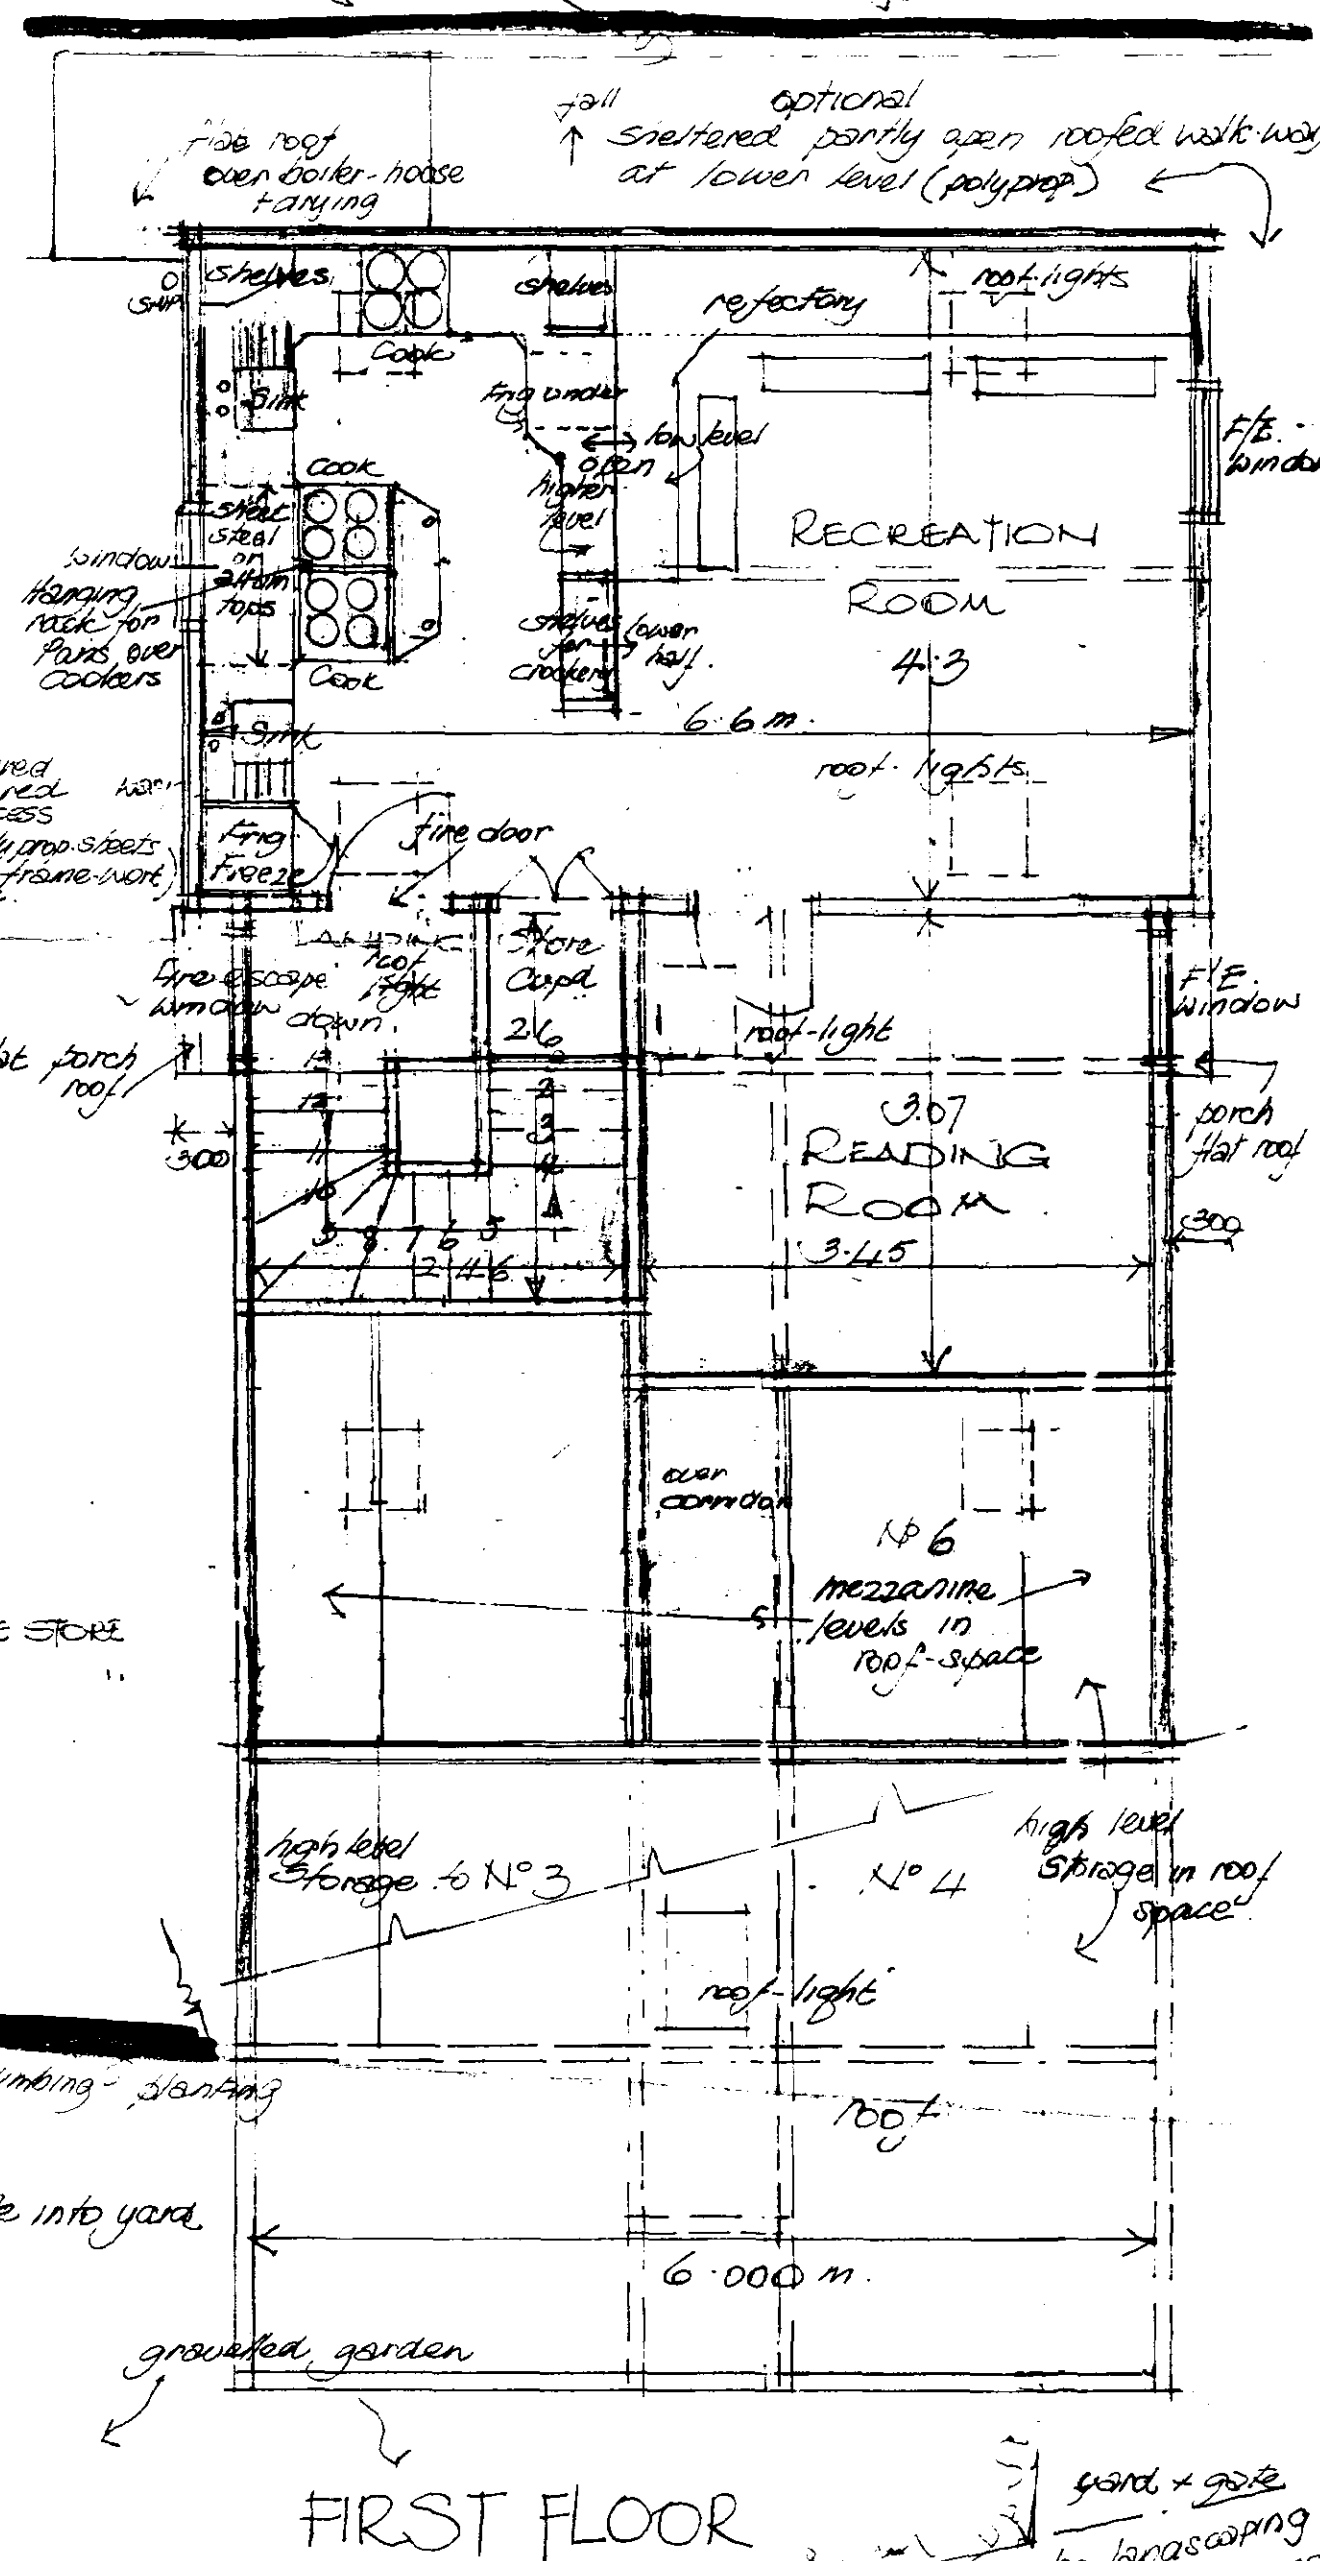

**GROUND FLOOR**

**FIRST FLOOR**

**SOUTH HOLLAND DC HOUSING & PLANNING**  
15 JUN 1999  
Ref: 0596/99

ex. free - investigate possibility of retaining

lencing opt planted screen

approved side boundary for landscaping + separating farm and private areas

**PROPOSED BUNKHOUSE**  
**BEAR LANE - PINCHBECK**

Scale: 1:50m  
April 1999 Drawing no: 203/1A  
amendment A. May 1999

Mary E. Crosswell 01775 725108  
4 Victoria Street  
Spalding, Lincolnshire  
Tel: Business 01775 762943  
Home: 01775 725656