




WARDENTREE LANE

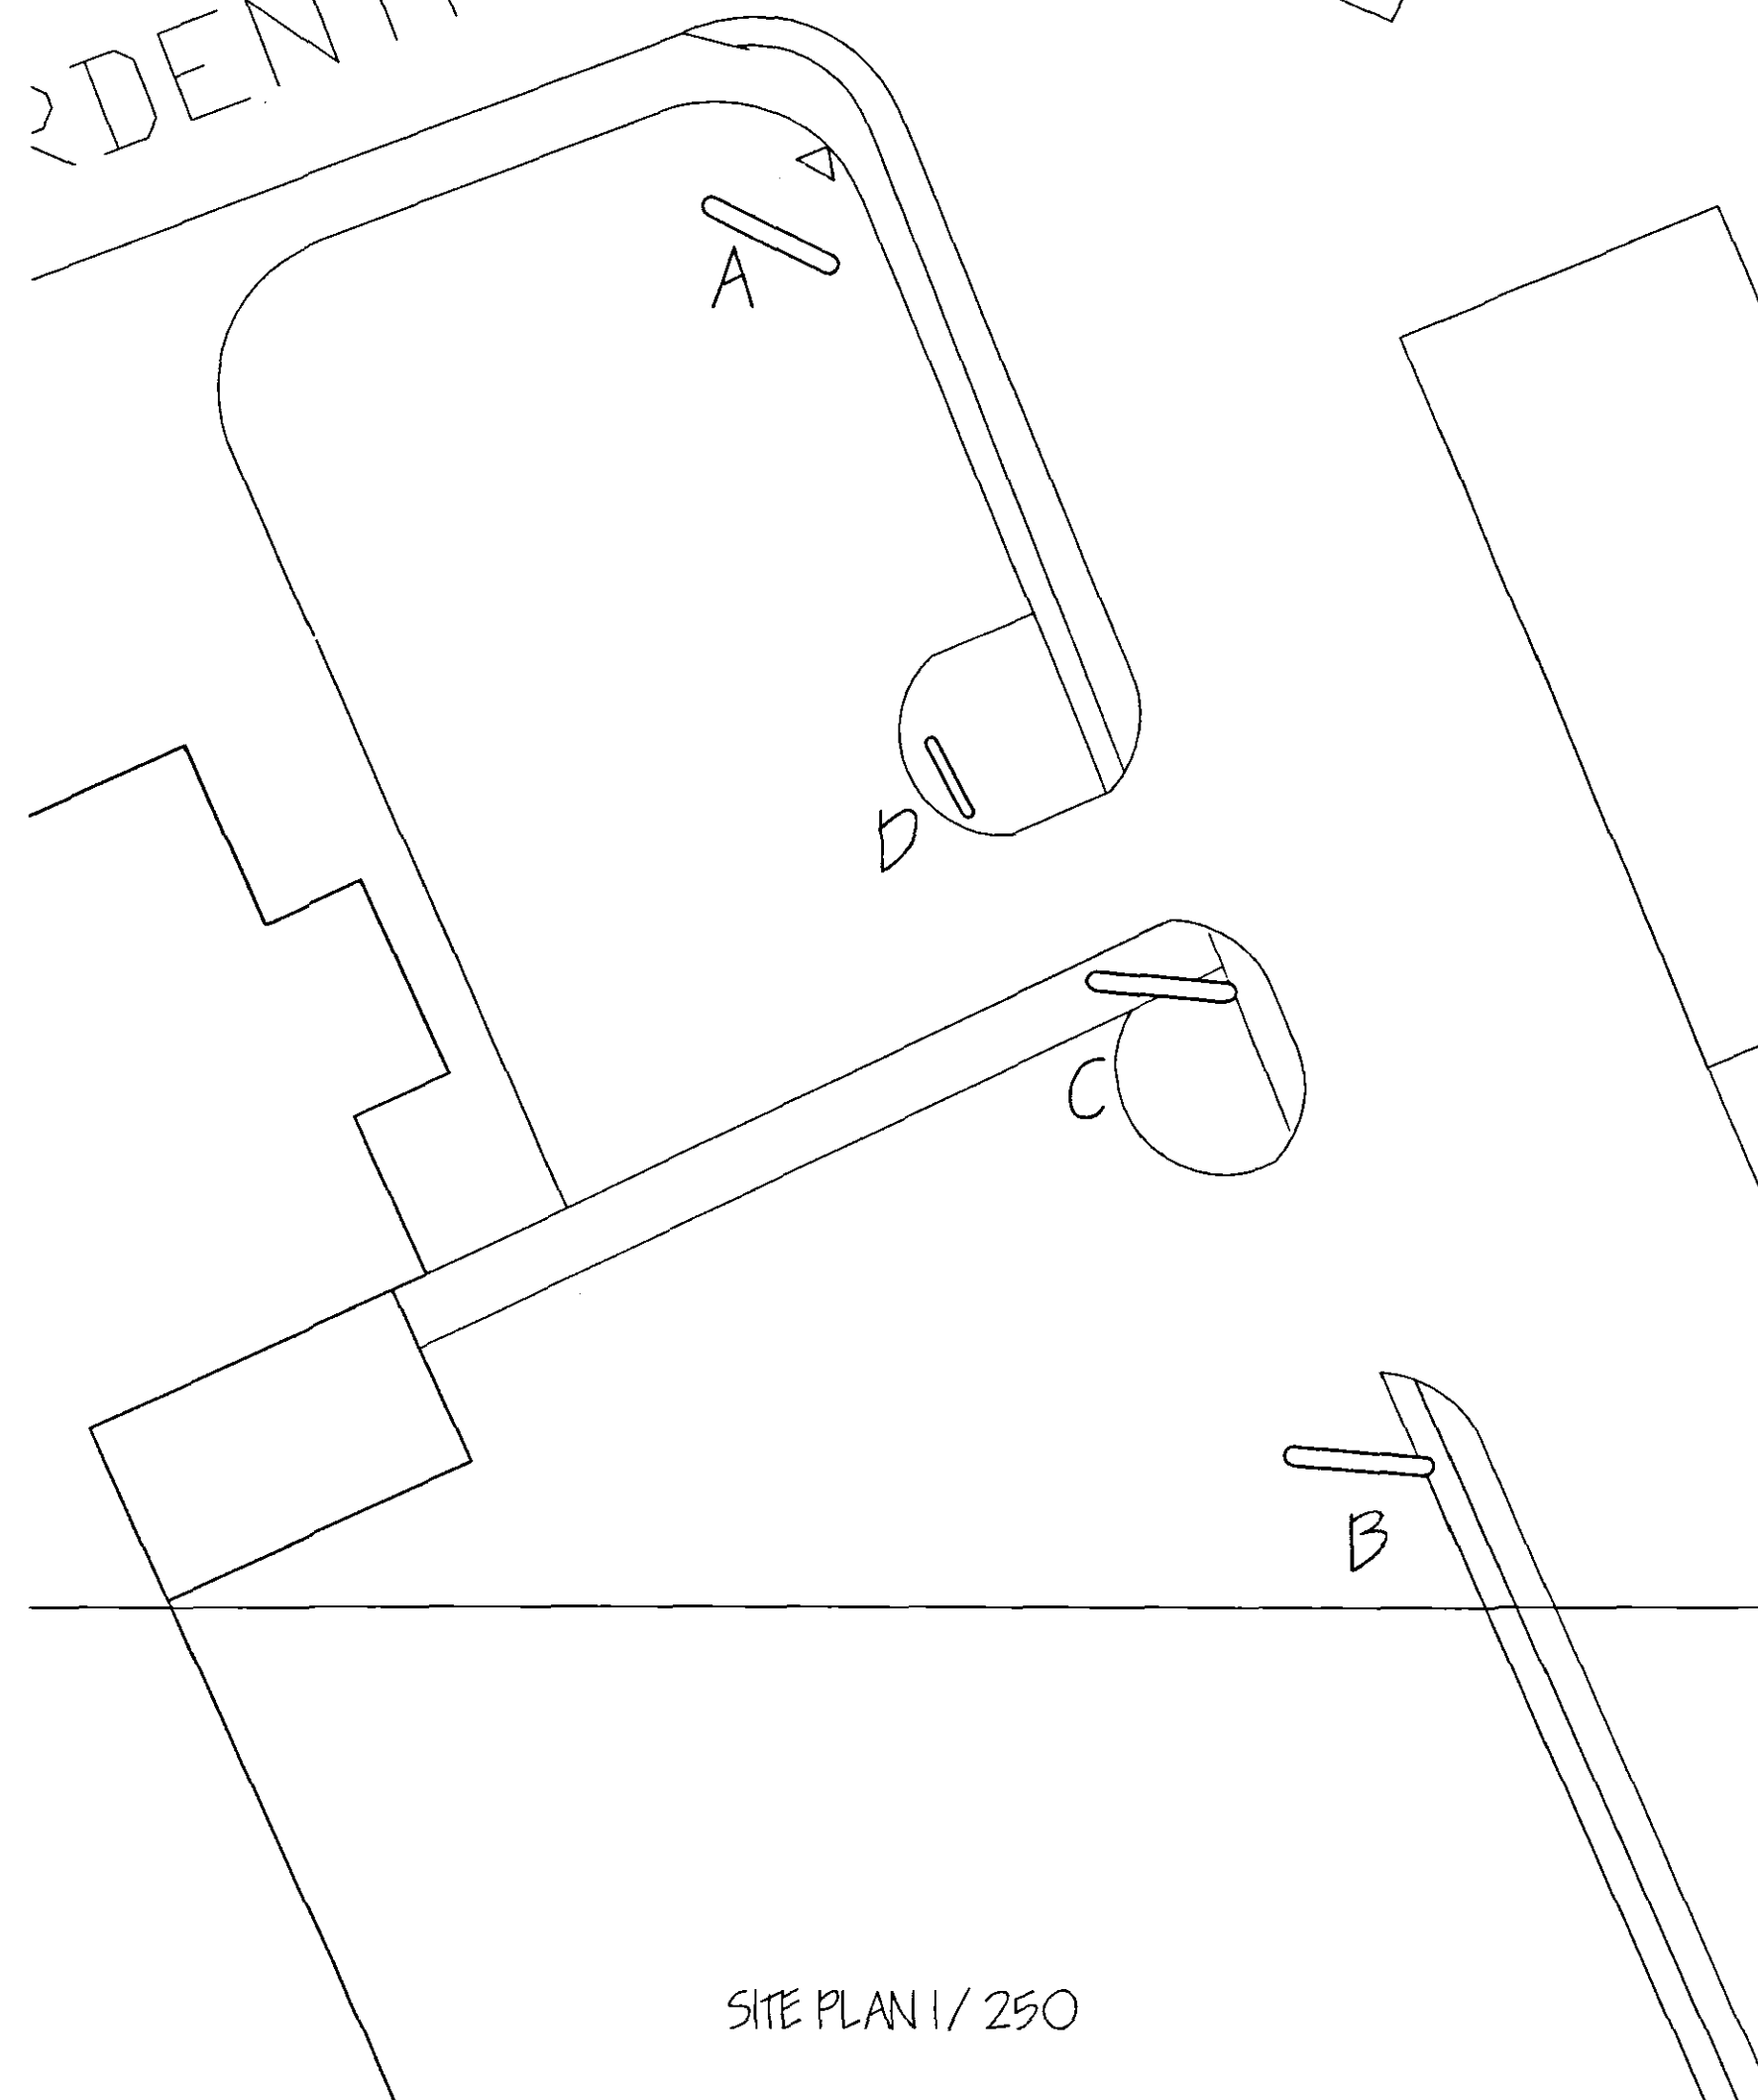


A
Illuminated

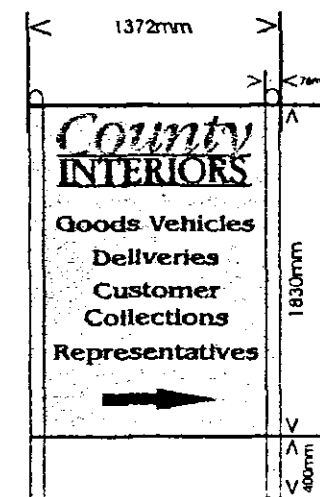






B
Illuminated

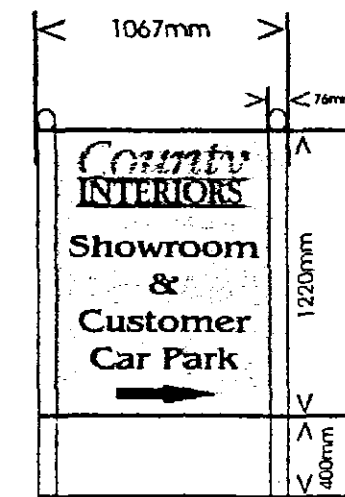

C
Illuminated

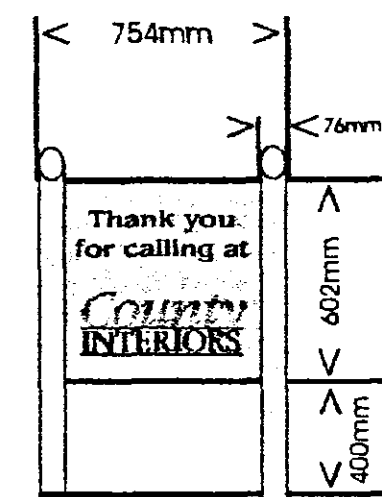

D

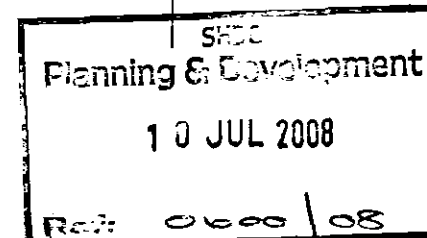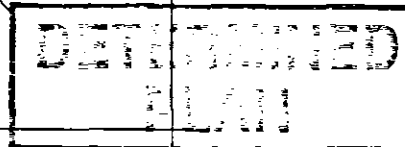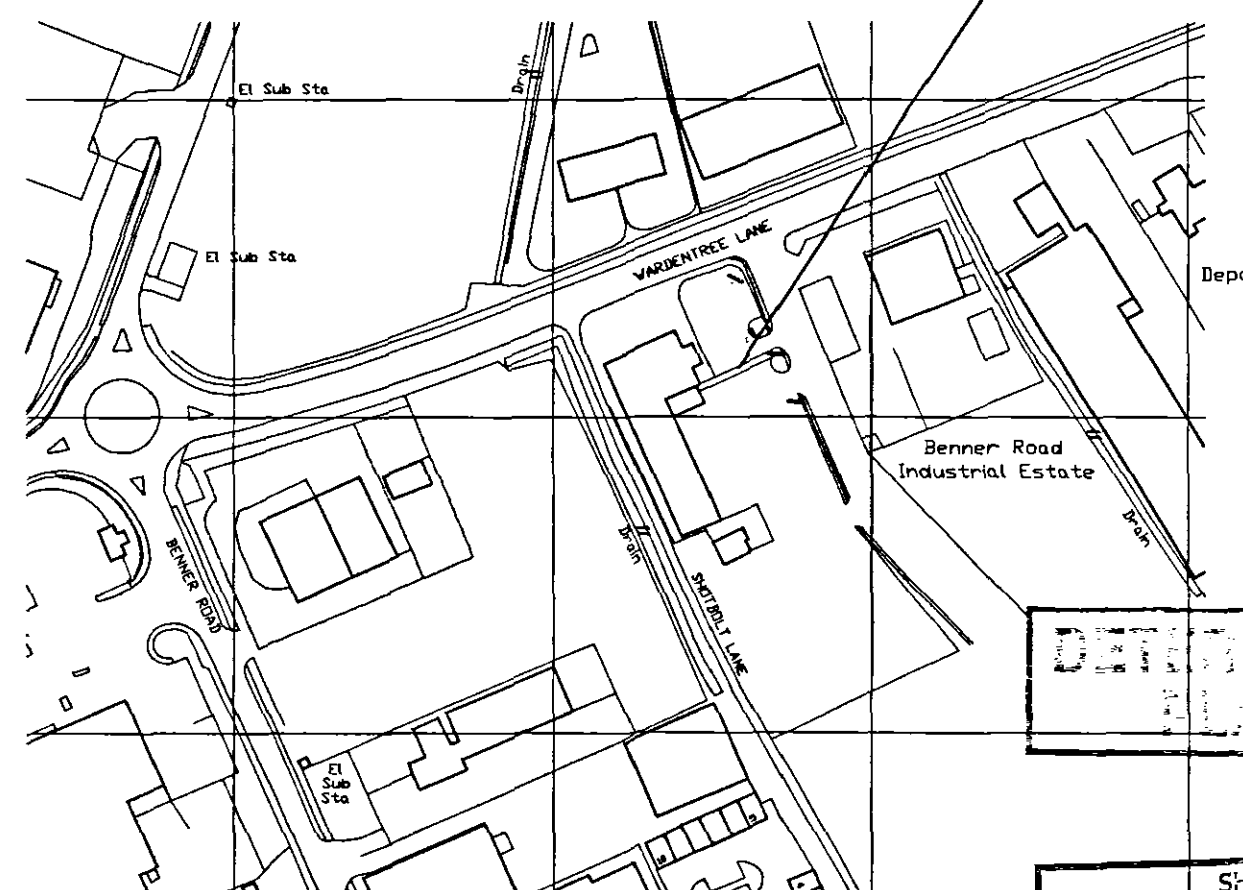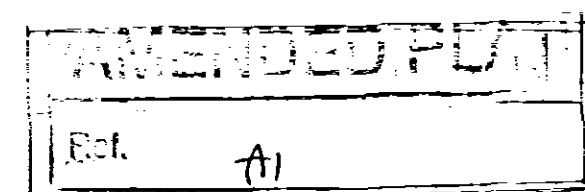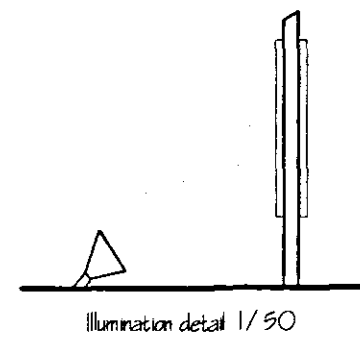

G. R. MERCHANT I.ENG AMICE FIWO ARCHITECTURAL, STRUCTURAL AND LAND DRAINAGE CONSULTANTS Unit 4, Wrights Mews 12A Park Road, Holbeach, Spalding, Lincs. PE12 7EE Tel: 01406 490800 Fax: 01406 425744 E-Mail: G. R. Merchant @ Merchant, FR. Co. UK	
Project	PROPOSED SIGNS WARDENTREE LANE PINCHBECK SPALDING Lincs PE11 3UG
Client	COUNTY INTERIORS
Drawing	LOCATION & SITE PLANS SIGN DETAILS
Job Ref.	1753/08
Drawing No.	OIA
Date	MAY '08
Drawn	SLH
Scales	AS INDICATED
DO NOT SCALE FROM THIS DRAWING This drawing is copyright and may not be altered, traced, photographed or used for any other purpose other than that for which it is issued. The General Contractor is to check all dimensions on site and report any discrepancies to the Architect. All details shown on this drawing including foundations are based upon typical site conditions related to the project. No responsibility can be accepted for abnormal conditions which may be discovered during construction unless reported to the Architect so that design amendments may be considered. Site soil surveys are recommended in respect of foundations to establish specific site conditions before foundation work is undertaken. The drawing is issued in the amount of information contained and does not purport to contain a full specification of the works. It is issued for the purpose of obtaining Planning / Building Regulation approval. The drawing must not be used as a contract document alone. The work will not be supervised or inspected on site by G.R. Merchant or any representative thereof. It is the client or their appointed agent's responsibility to ensure workmanship, submission of materials, adherence to specifications, compliance to contract etc. All materials to be used unless otherwise stated and all components and materials etc. to be used fixed and installed in strict accordance with manufacturers' instructions and relevant codes of practice. Materials must conform to appropriate British standards specification or ENA certificates or European code equivalents. The Employer / Client shall ensure that the selected contractor is conversant with and accepts all measures necessary to achieve compliance with Health and Safety legislation for Building Work and Workplaces. The Employer / Client is advised that should the works need to comply with the Construction Design and Management Regulations an independent Planning Supervisor will be required. The works shall comply with all that is shown on the drawing and details. Work that may not be specifically shown but may be reasonably inferred as necessary to carry out the works shall be deemed to be included. It is the client / land owners responsibility to be aware of the Party Wall etc. Act 1996 when building in close proximity to adjoining neighbors boundaries.	