
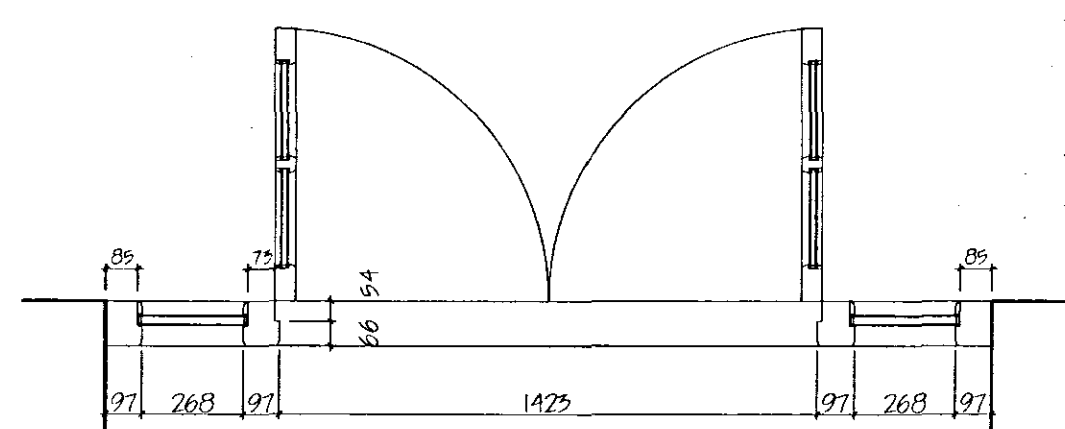


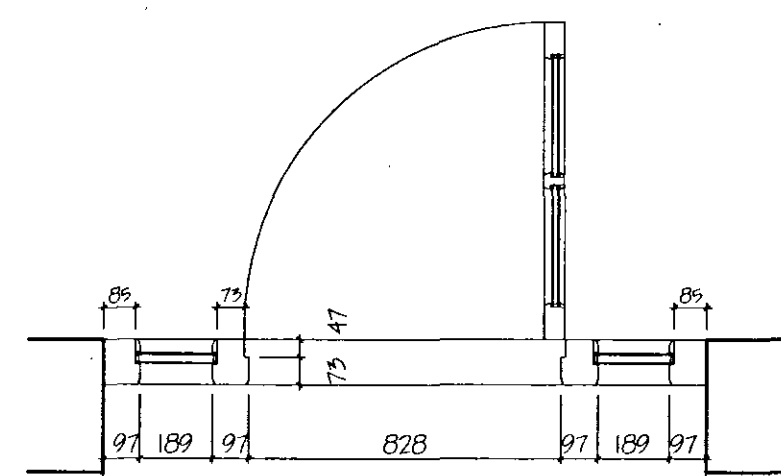


The image contains two architectural drawings of staircases, likely for a residential building. Both drawings show a staircase with a handrail and balustrade, and a landing area.

Left Drawing:

- Labels:** "FIRST FLOOR LEVEL" (indicated by a dashed line), "GROUND FLOOR LEVEL" (indicated by a dashed line).
- Dimensions:**
 - 1624 TO THE LANDING (vertical dimension from ground floor level to the top of the balustrade on the landing).
 - 864 (horizontal dimension from the wall to the start of the staircase).
 - 1250 (horizontal dimension from the wall to the end of the staircase).
 - 203 (vertical dimension from the ground floor level to the top of the balustrade on the landing).

Right Drawing:

- Labels:** "2446 TO TOP LANDING" (vertical dimension from the ground floor level to the top of the balustrade on the landing).
- Dimensions:**
 - 900 (vertical dimension from the ground floor level to the top of the balustrade on the landing).
 - 1345 (horizontal dimension from the wall to the start of the staircase).
 - 800 (horizontal dimension from the wall to the end of the staircase).
 - 203 (vertical dimension from the ground floor level to the top of the balustrade on the landing).
 - 864 (horizontal dimension from the wall to the end of the staircase).

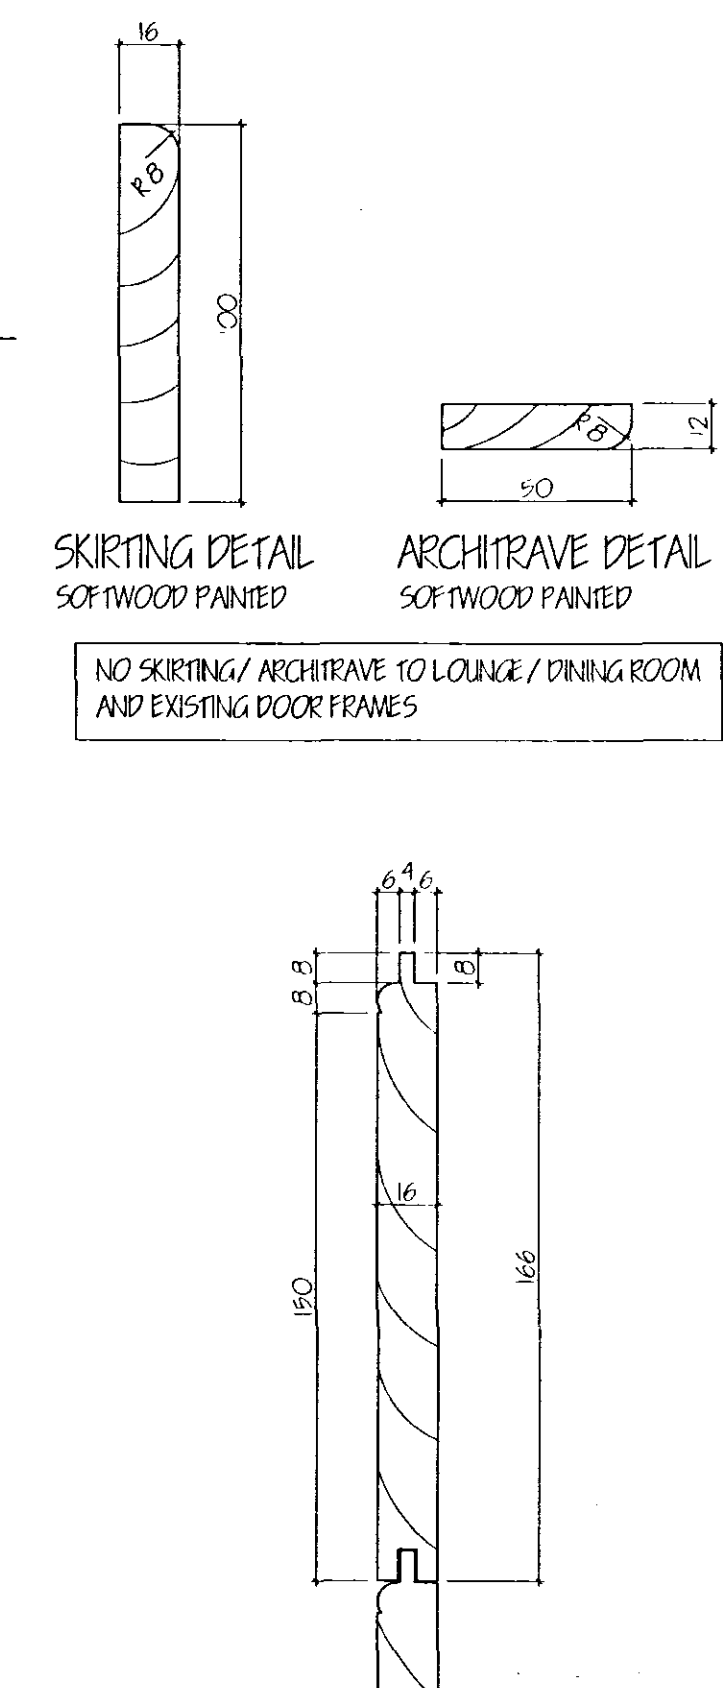

Architectural floor plan of a building with dimensions and a painting instruction box.

Dimensions:

- Overall width: 1250
- Overall height: 1945
- Top horizontal segments: 864, 100, 100, 100
- Left vertical segments: 100, 864, 100, 800, 100, 1945, 100
- Bottom horizontal segments: 100, 824, 100
- Internal vertical segments: 225, 900

Painting Instructions:

- ALL INTERIOR DOORS, TO BE PAINTED USING
- ALL EXTERIOR DOORS, TO BE PAINTED USING OPAQUE, COLOUR 61Y

ALL INTERIOR DOORS, FRAMES, SKIRTINGS & ARCHITRAVES
TO BE PAINTED USING 'DULUX' LINEN WHITE SATINWOOD.


ALL EXTERIOR DOORS, FRAMES & WINDOWS
TO BE PAINTED USING 'DULUX' WEATHERSHIELD AQUEATECH
OPAQUE, COLOUR 61Y89/040.

10 SUIT EXISTING OPENING

COVE 4 LEAD DRESSED OVER BRICK SILL

Architectural drawing showing a door and window assembly. The door is labeled "EXISTING DOOR TO BE REFURBISHED AND RE-HUNG". The window above the door is labeled "6mm PEGGED MOORICE AND TENSION JOINTS". Dimensions are provided for the window height (2' 10") and door height (6' 0").

SCOPE OF THE WORKS.
The works shall comprise of all that is shown on the drawing and details. Work that may not be specifically shown but may be reasonably inferred as necessary to carry out the works shall be deemed to be included.

 [illegible]

Drawing.

**DETERMINED
PLAN**

Scale	Drawing No. 0626-054
Date. Oct. '07	Drawn. J.C.