


FRONT ELEVATION FRAMES


- D1 950 x 1.800 -
- D2 950 x 2.100 -
- W1 900 x 1.350 -
- W3 900 x 1.050 -
- W2 900 x 1.200 -
- W4 900 x 900 -
- W5 900 x 1.050 -
- W6 900 x 750 -
- W7 900 x 1.050 -
- W8 900 x 1.050 -
- 106 2.400 x 2.100 -
- D3 2.400 x 2.100 -
- EAR 2.400 x 2.100 -
- D4 950 x 2.100 -
- D5 950 x 2.100 -
- D6 1.800 x 2.100 -
- W9 + W10 900 x 1.050 -
- W11, 12, 13, 14, 15, 16 900 x 1.200 -

W1 + W2 = 105.36 SS + EE: 22.5 + 66.7.275 = 189.735 + 8.16 + 2.2
TOTAL 150m² - 34.545 = 115.45 = 7,200 BRICK


125m² ROOF TILES

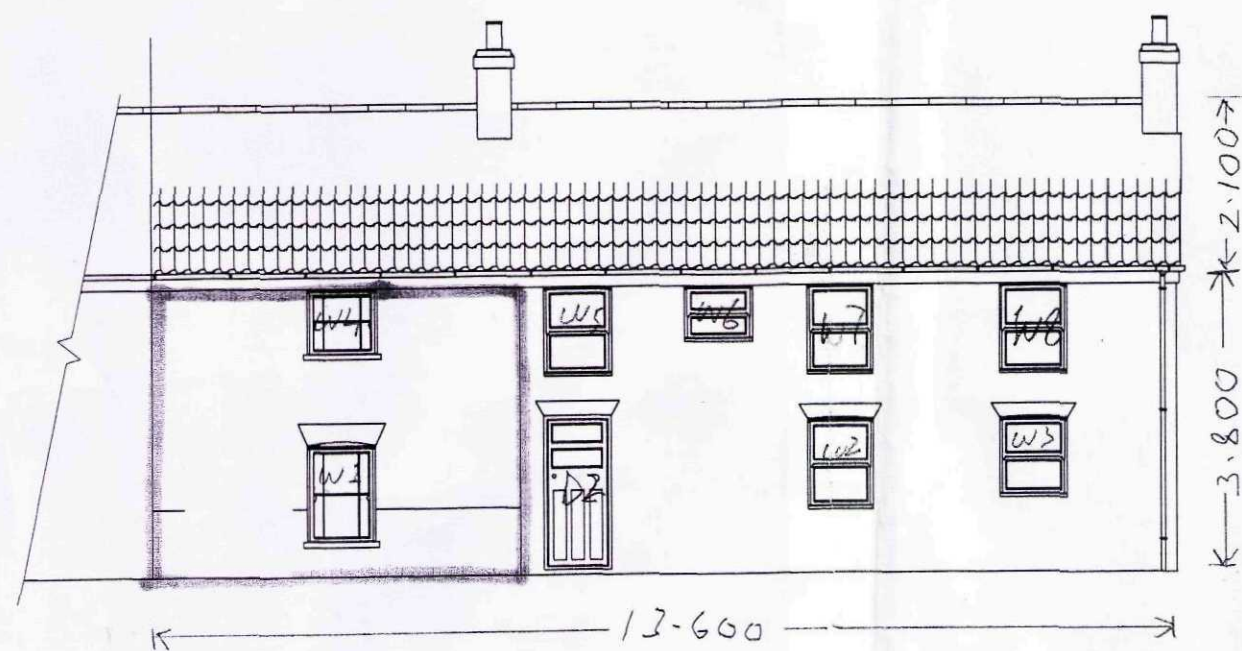


PROPOSED FRONT ELEVATION

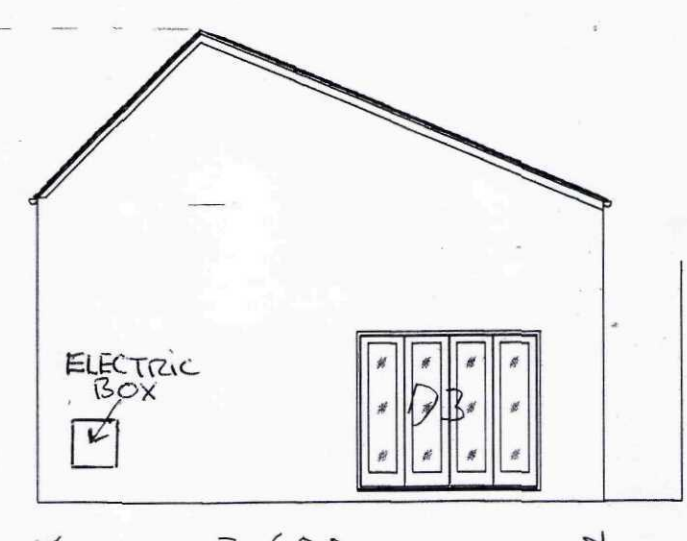


PROPOSED SIDE ELEVATION

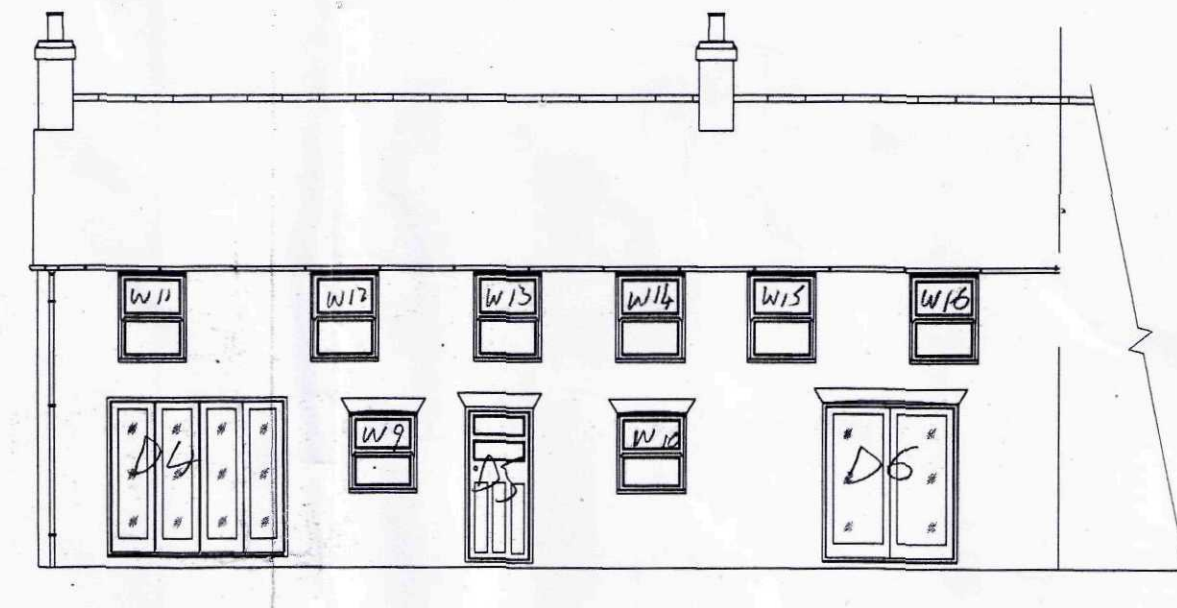


PROPOSED REAR ELEVATION

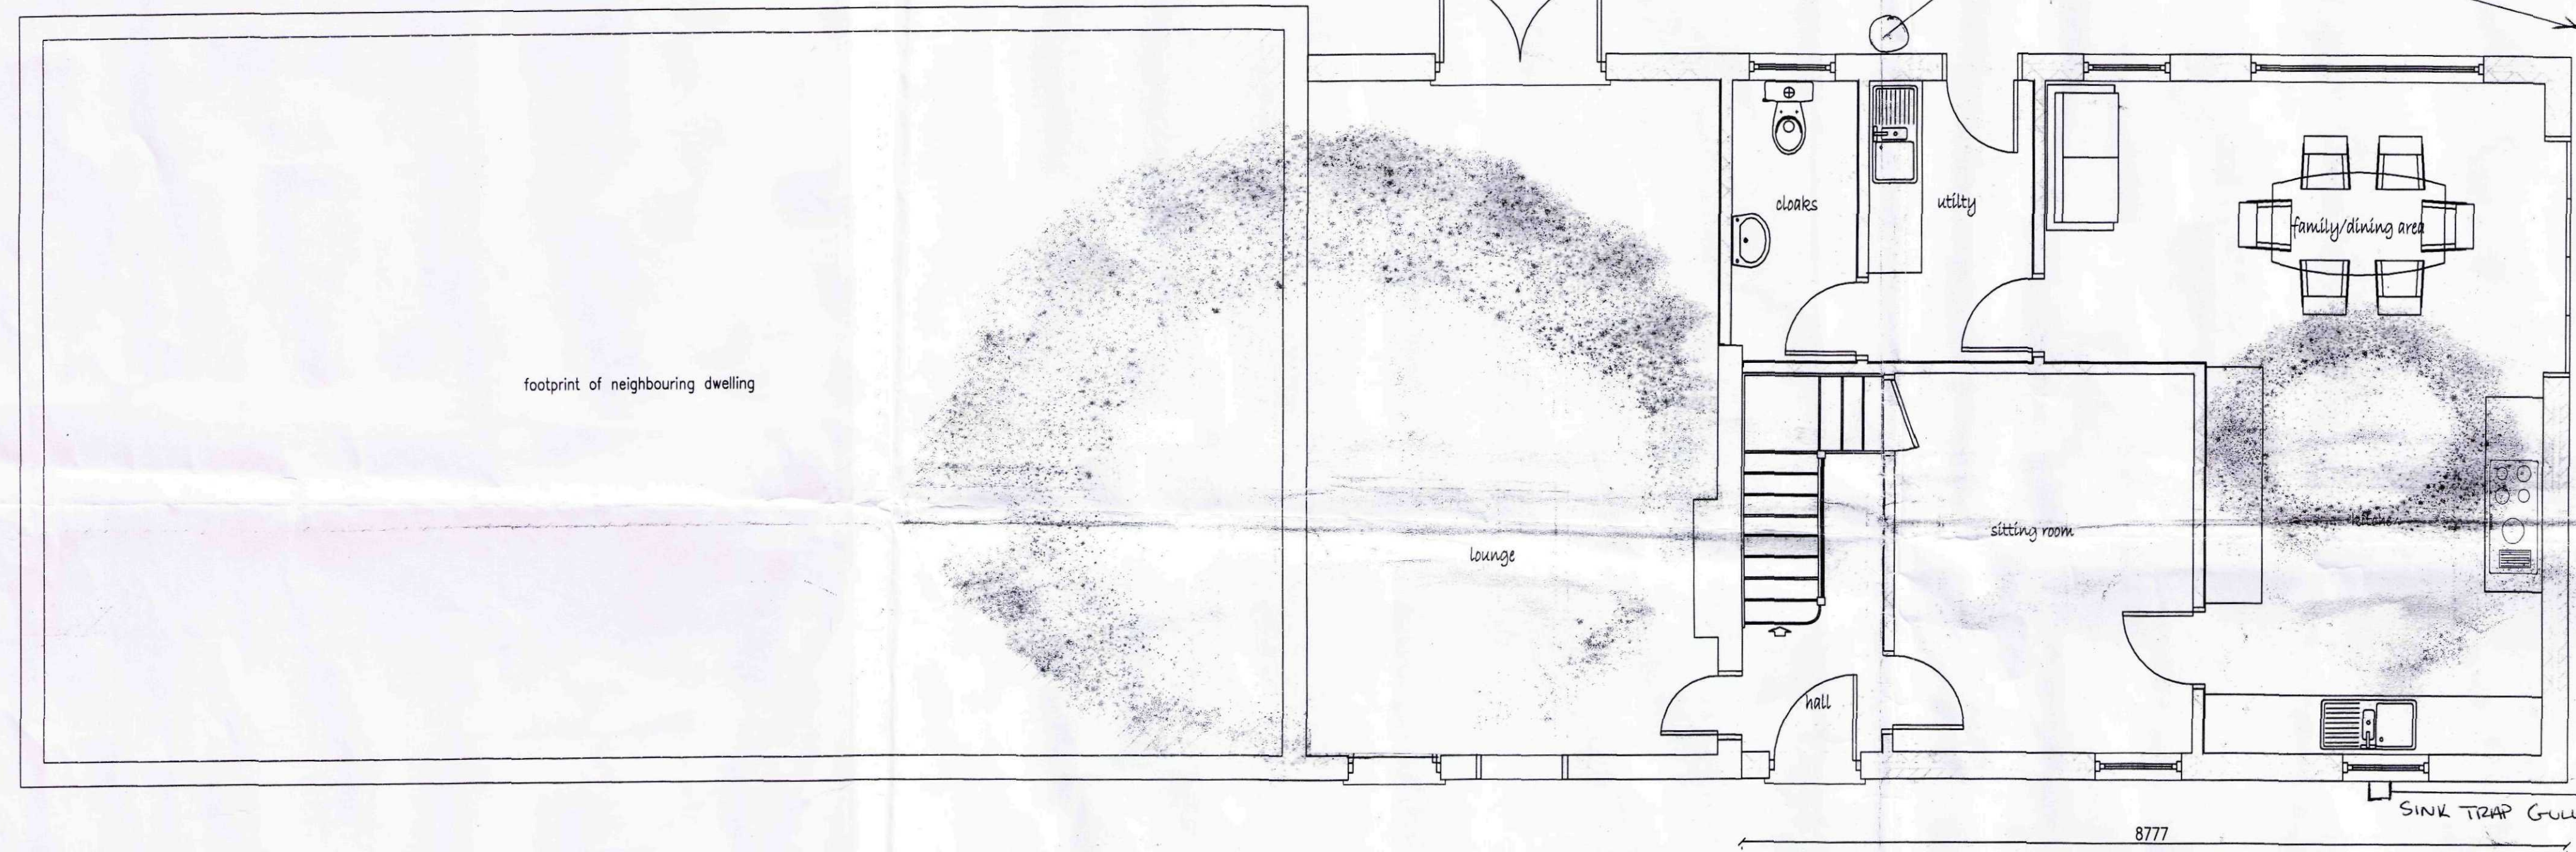

PROPOSED GROUND FLOOR PLAN

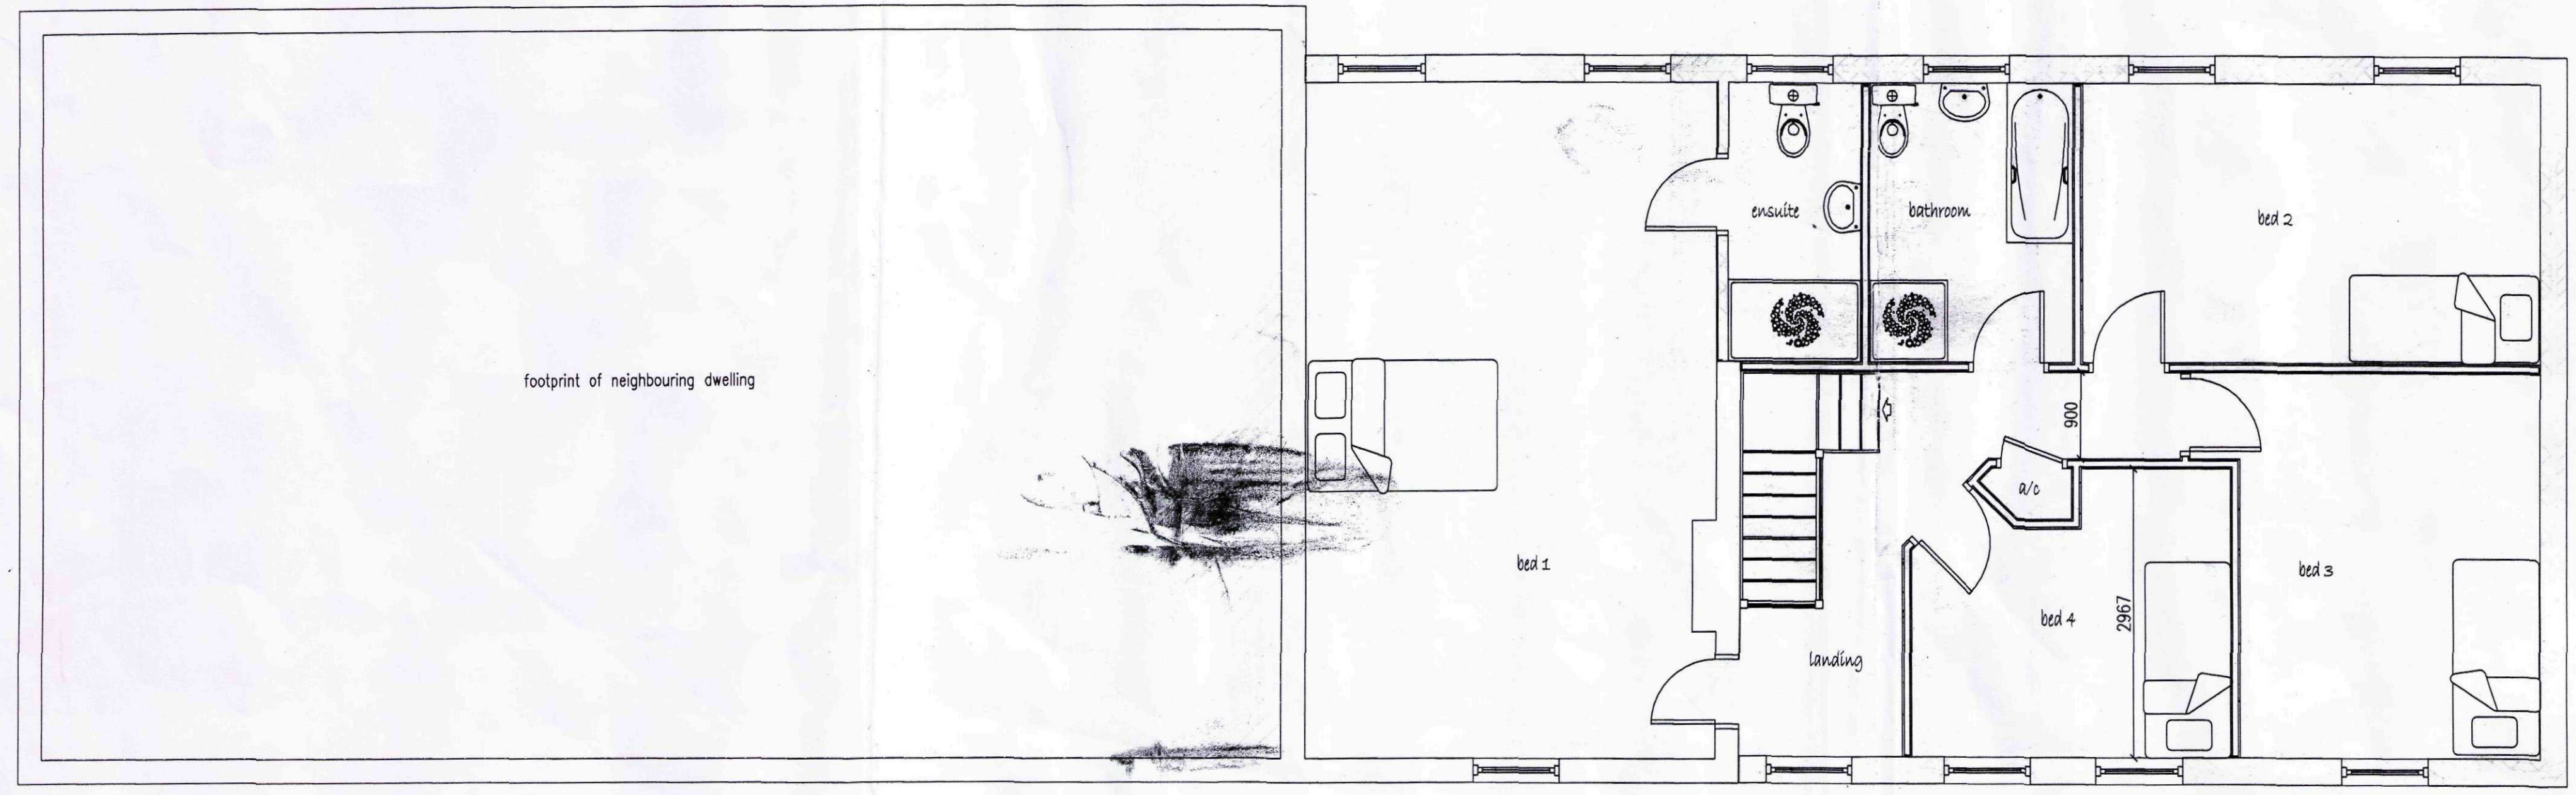

PROPOSED FIRST FLOOR PLAN

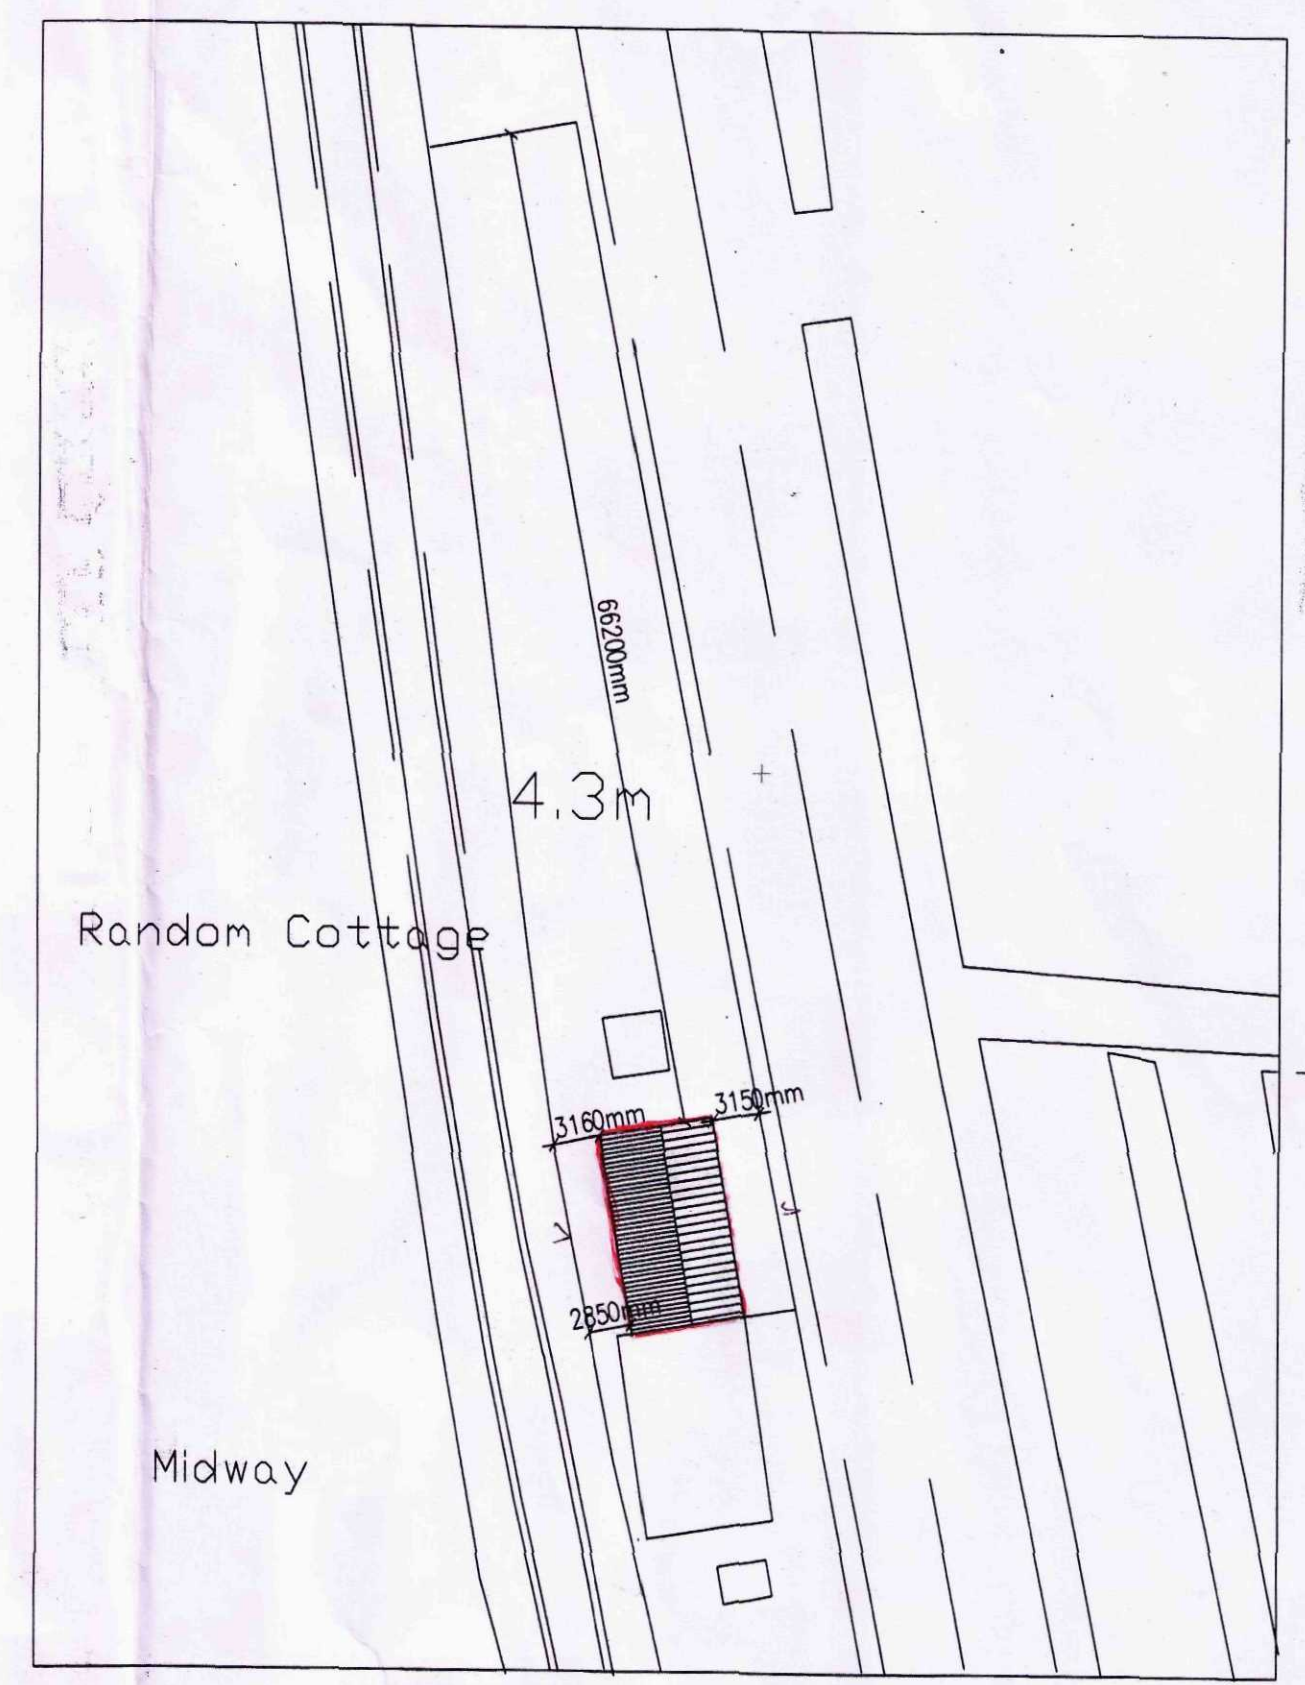

BLOCK PLAN 1:500

KENDLE INTERIORS LTD
17 STAMFORD ROAD
MARKET DEERING
Lincs
PE6 8AB

Project: PROPOSED
Full REBUILD

Client: MR. D. KENDLE
RANDOM COTTAGE -
BECKBANK W PINCHBECK
SPALDING PE11 3QN

DRAWING: PROPOSED GROUND FLOOR PLAN
PROPOSED FIRST FLOOR PLAN
PROPOSED ELEVATIONS

DRAWING NO. 1

DATE: JUNE 2015

SCALE: 1:50 1:100 -