



EXTENT OF HIGHER BARN


EXTENT OF LOWER BARN

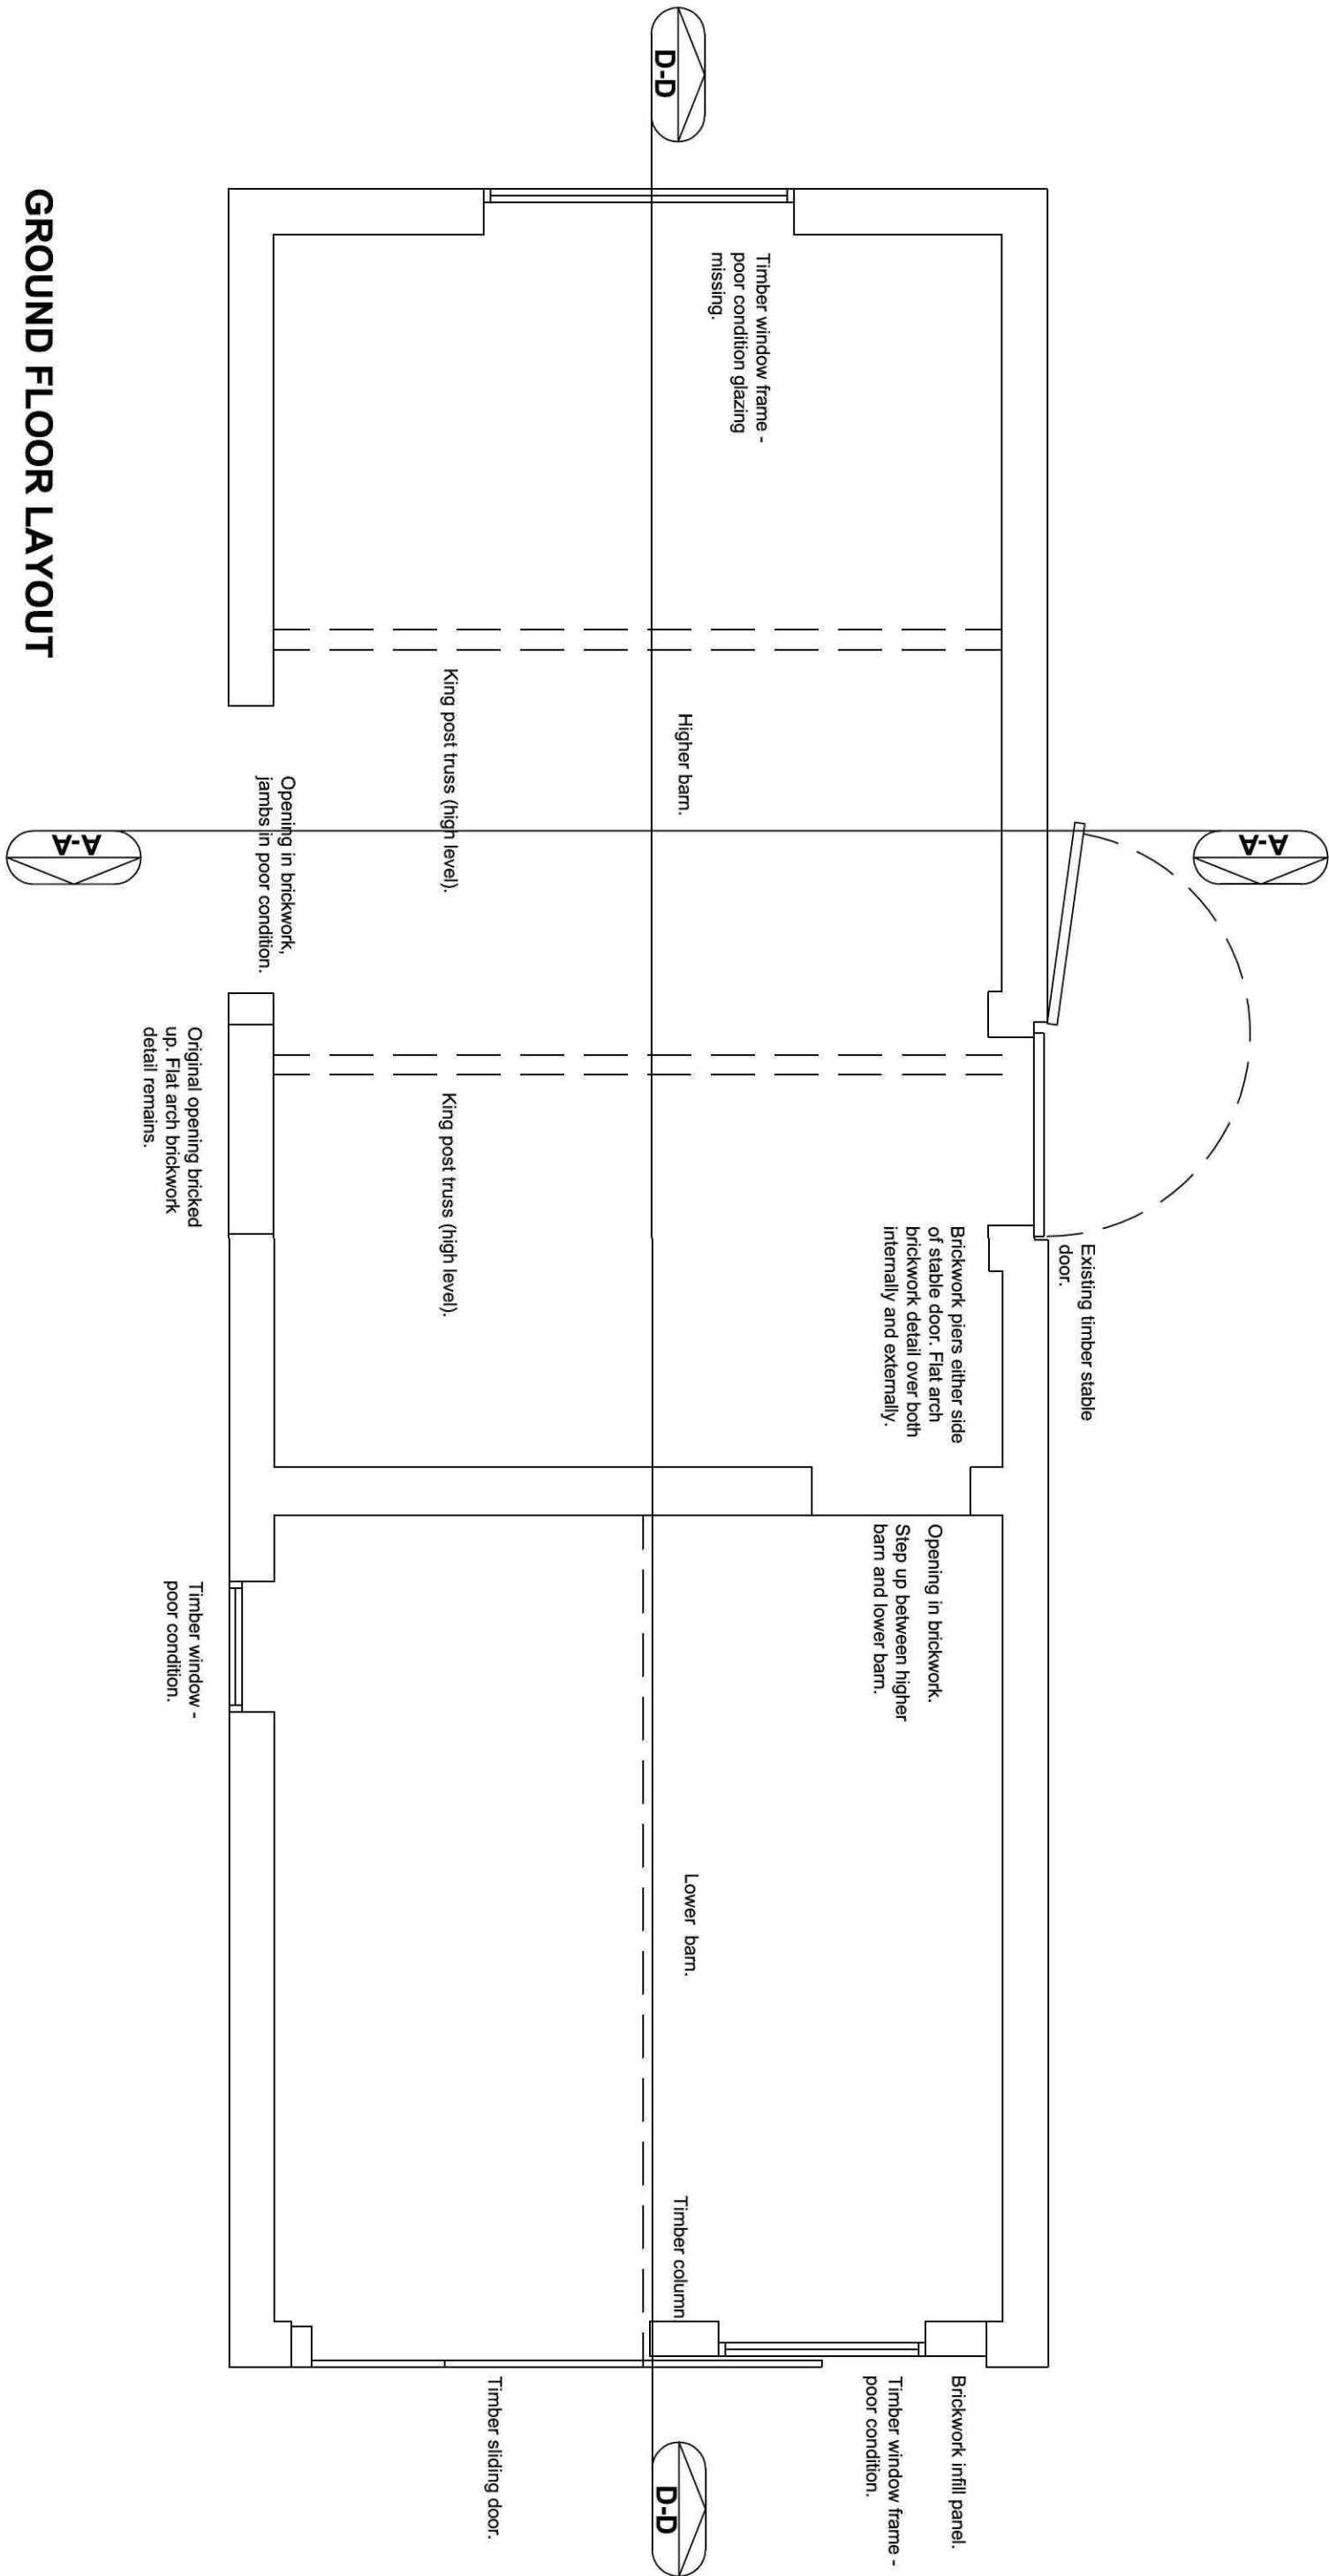

GROUND FLOOR LAYOUT

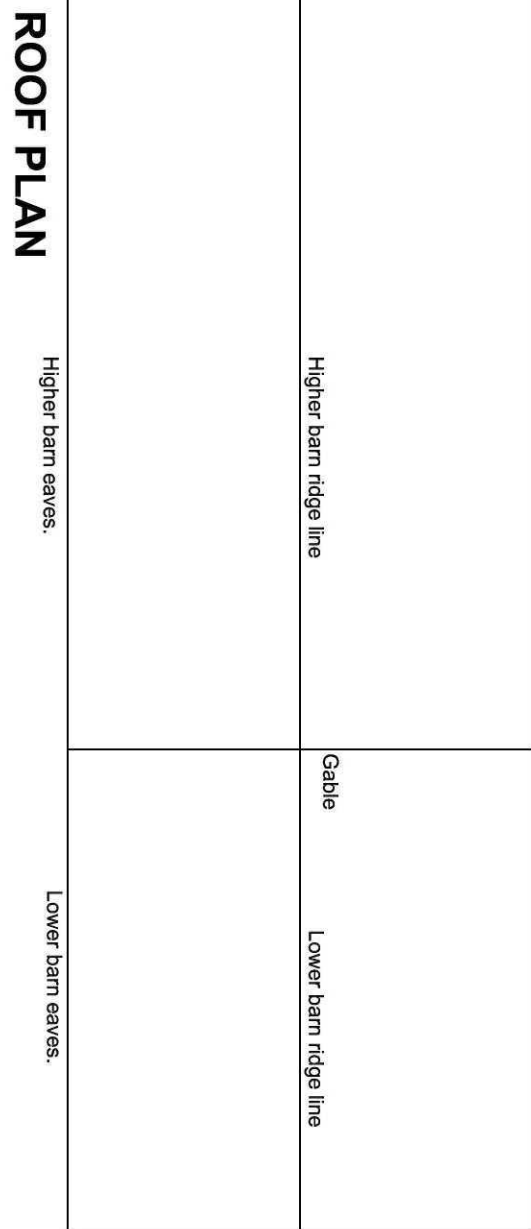


ROOF PLAN

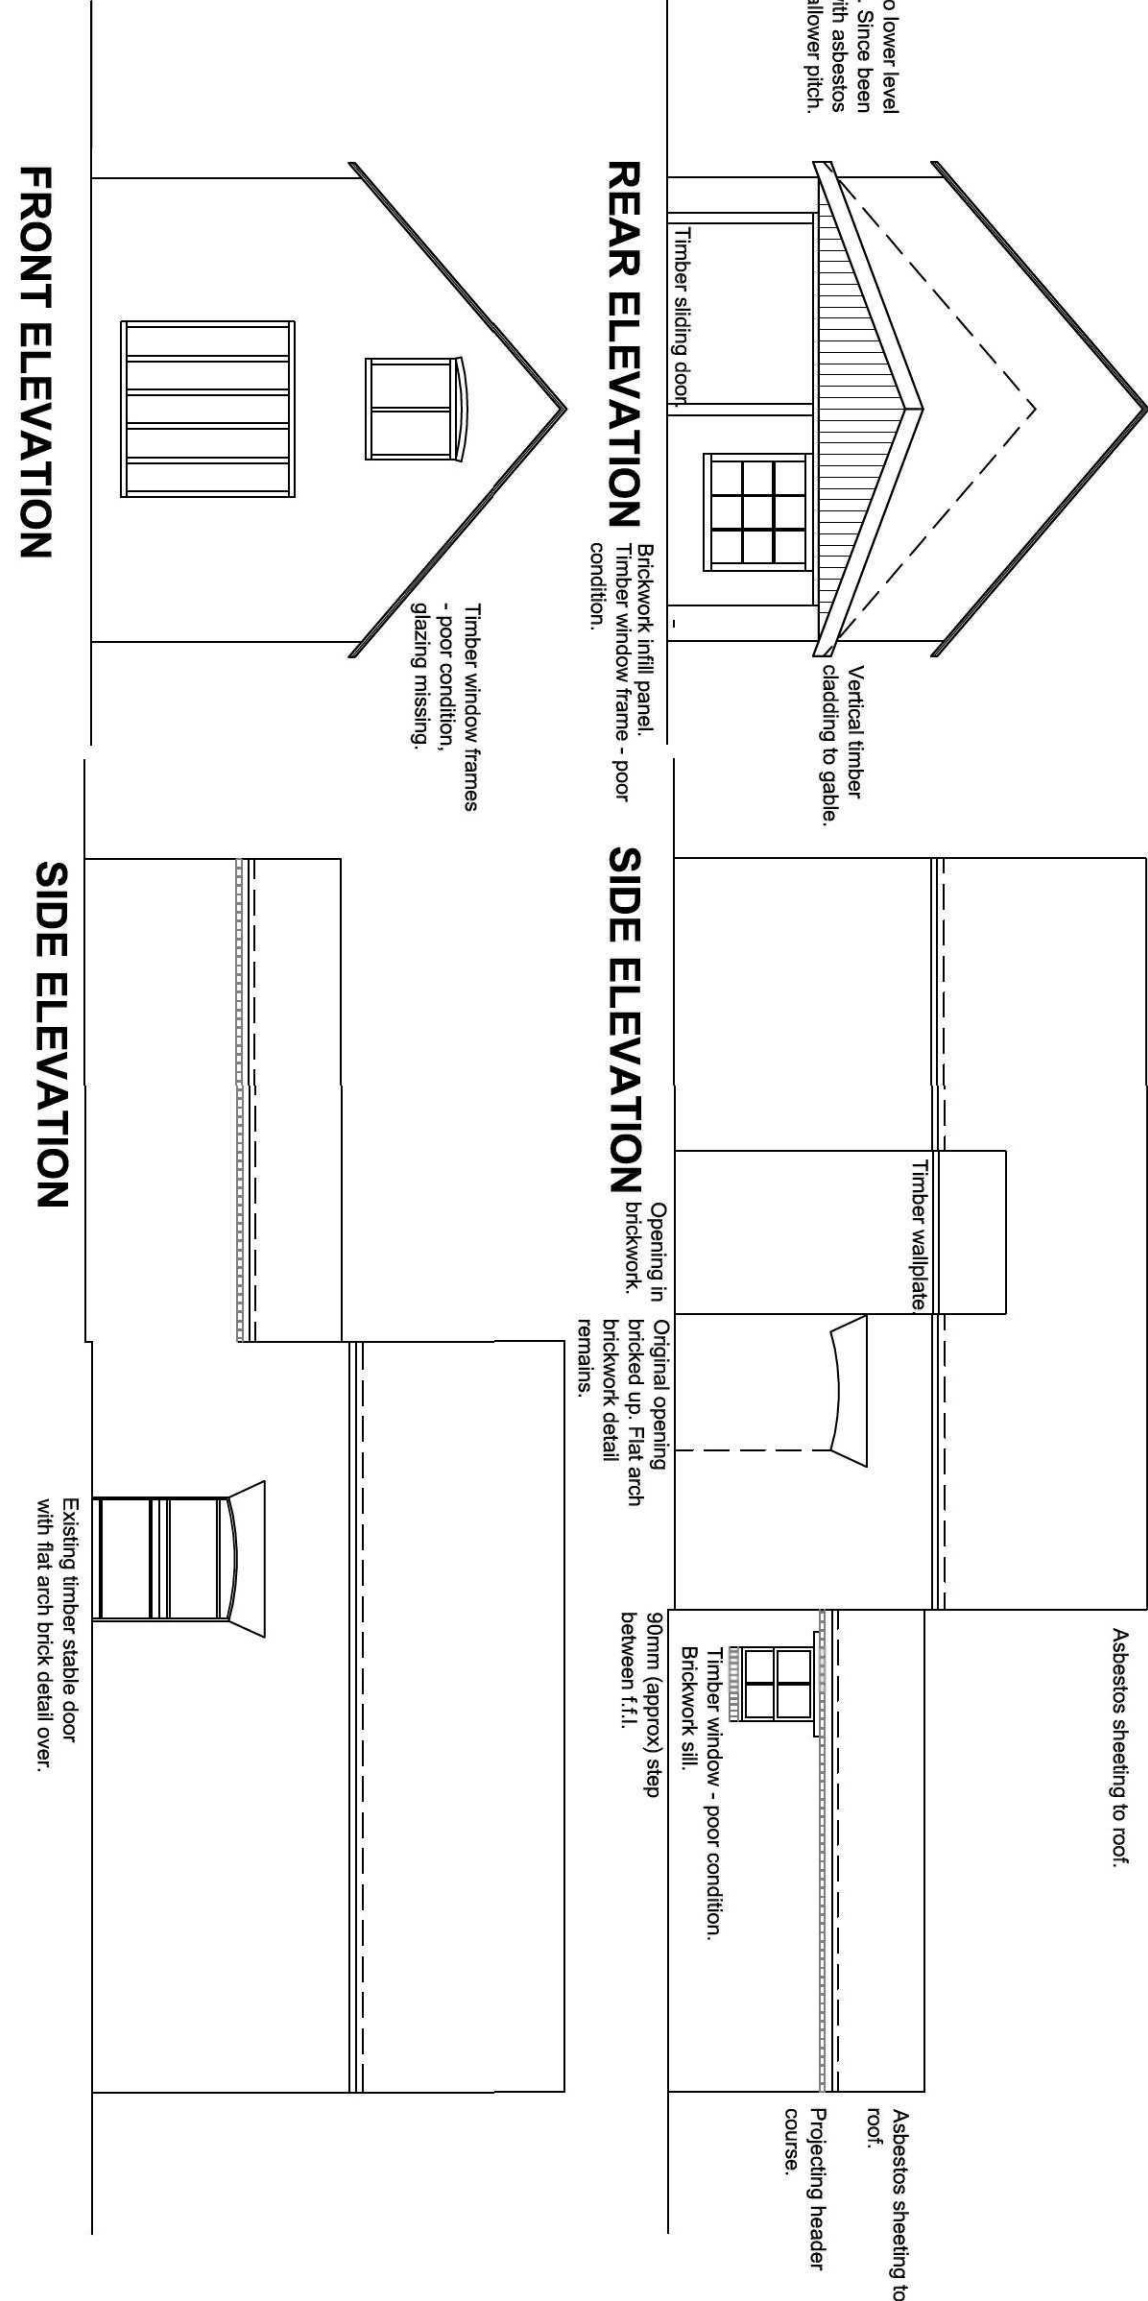

FRONT ELEVATION


REAR ELEVATION

SIDE ELEVATION

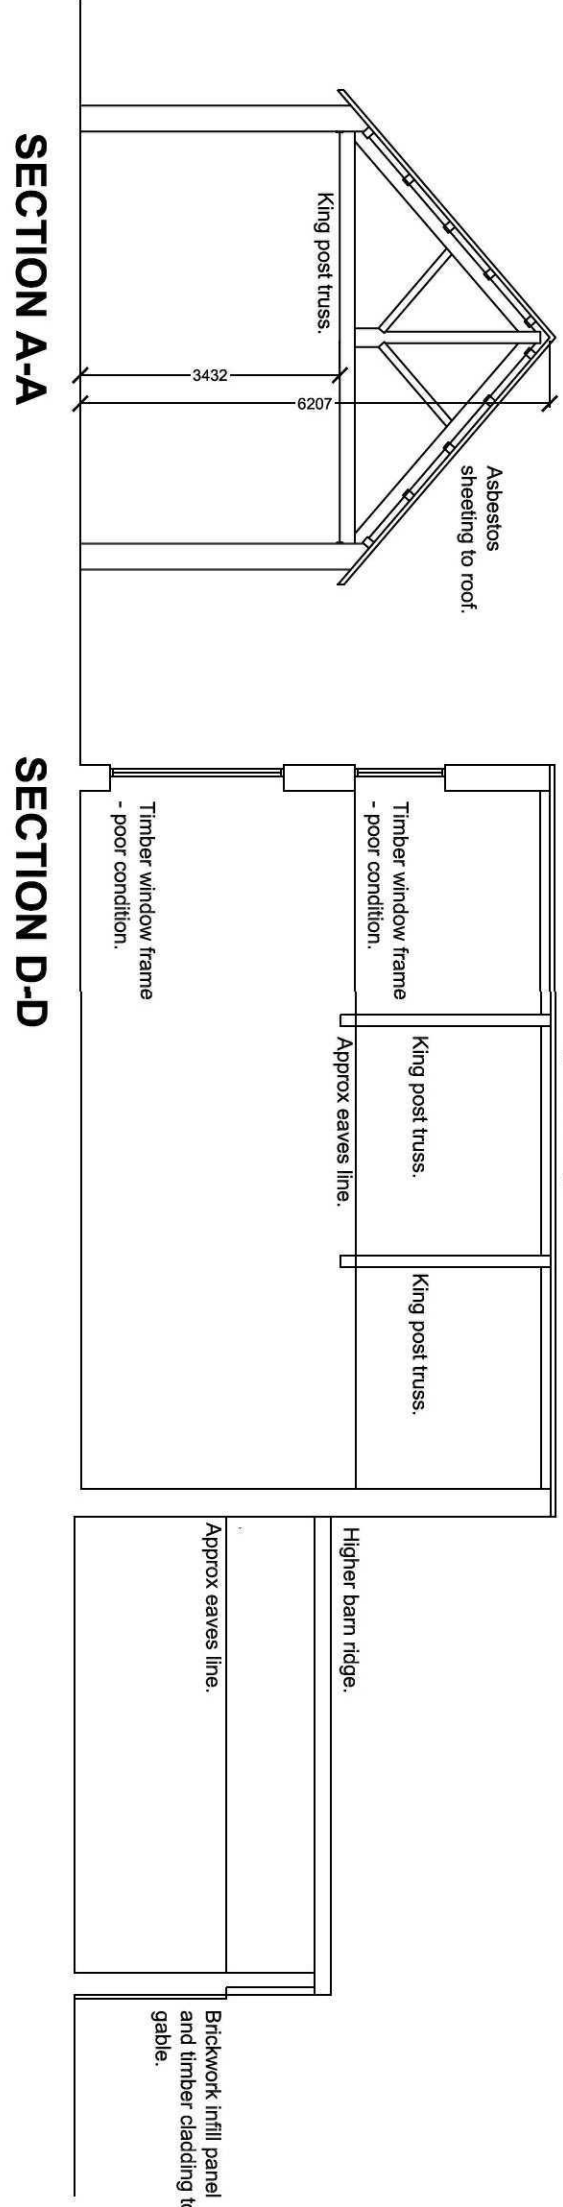

SECTION A-A

SECTION D-D

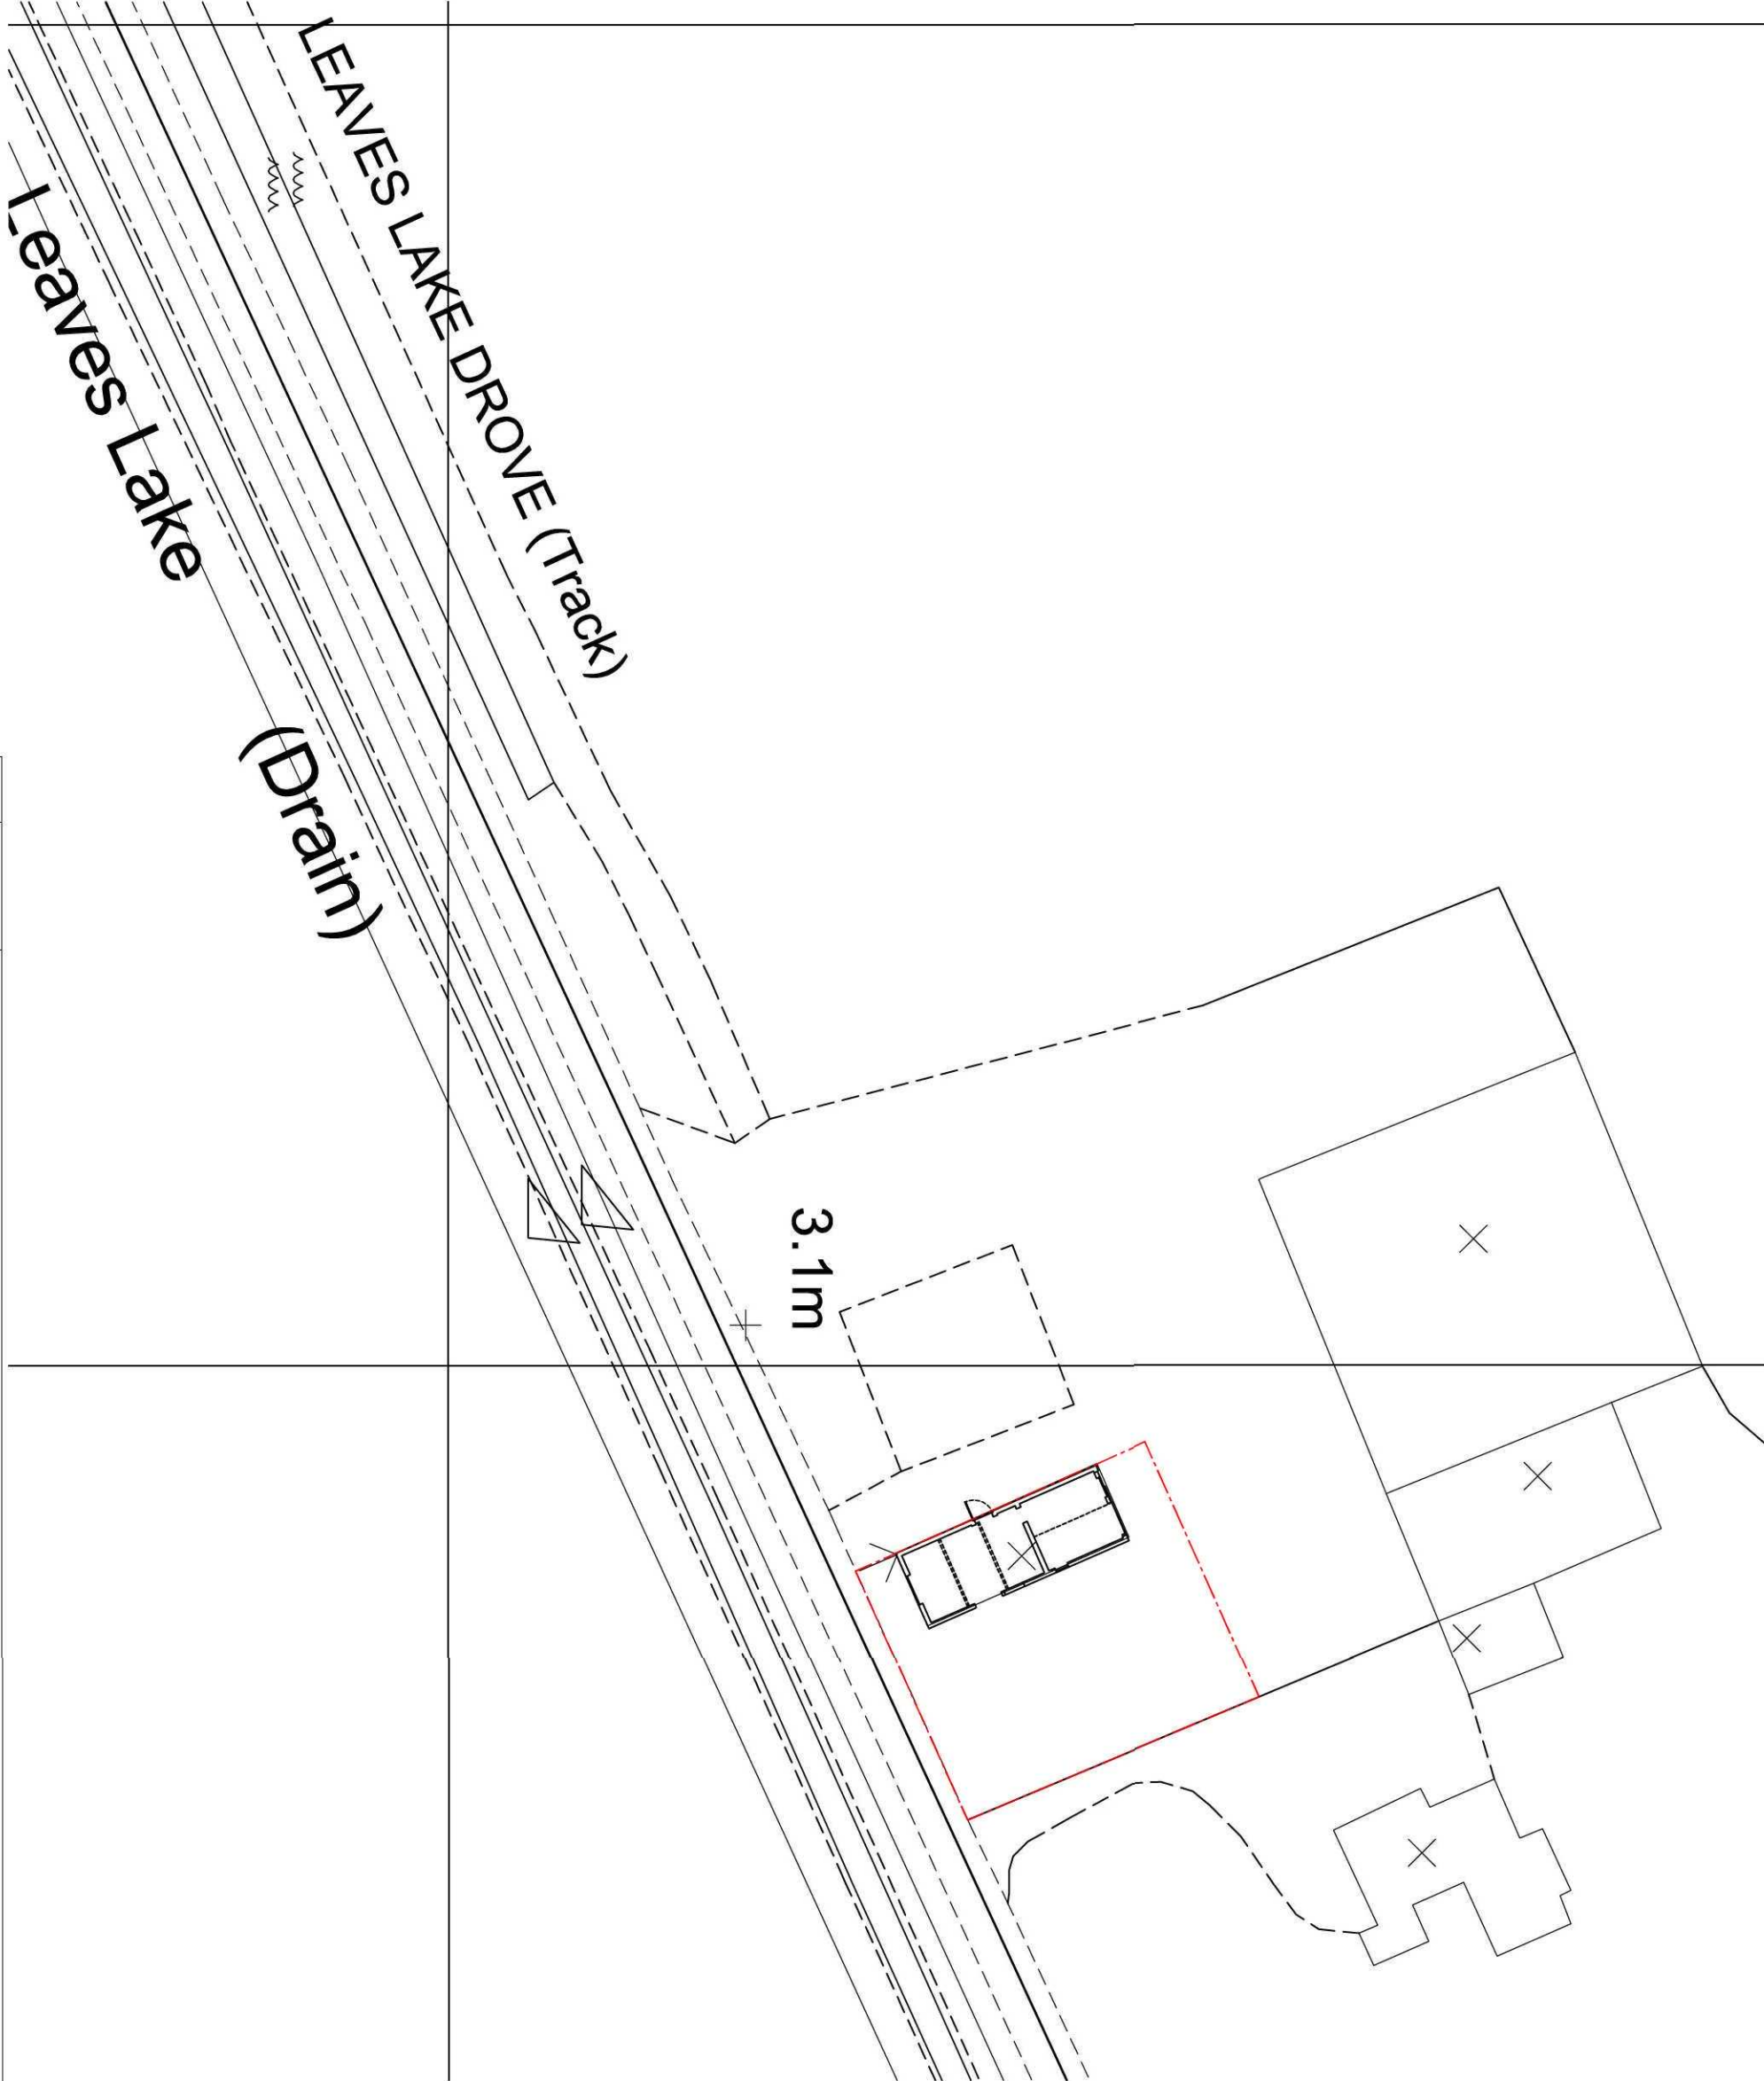

Ref.	Date	Description
B	21.06.11	PLANNING APPLICATION ISSUE
A	24.05.11	Client name and drawing number amended.

Drawing Number	Rev.
A0962 - 101	B

Ogleby & Lamb Ltd
Chartered Architect

Suite 4 & 5 Market Chambers
12 Market Street, Leeds LS1 8SL
Tel: 01773 761196
e-mail: design@o-ltd.co.uk

O&L

Client: Mr James Matthews

Project: Proposed Conversion Of Existing Barn To Form A Residential Dwelling
Leaves Lake Drive, West Pinchbeck

Drawing Title

Existing Layout, Elevations & Site Plan

PLANNING APPLICATION ISSUE

Date:	Scale:
April 2011	1:50 1:100 1:500
Drawn by:	Checked by:
RCW	AJO

DO NOT SCALE THIS DRAWING. THE DIMENSIONS ARE TO BE CHECKED. ALL DIMENSIONS ON SITE AND REPORT ANY DISCREPANCIES TO OGLEBY & LAMB LTD. THE CONTENTS OF THIS DRAWING ARE COVERED BY COPYRIGHT AND BEHOLD THE PROPERTY OF OGLEBY & LAMB LTD. WRITTEN APPROVAL MUST BE OBTAINED FROM OGLEBY & LAMB LTD PRIOR TO ANY REVISIONS OR ALTERATIONS. ANY DIMENSIONS NOT SHOWN ARE TO BE CHECKED AND AGREED WITH OGLEBY & LAMB LTD.