

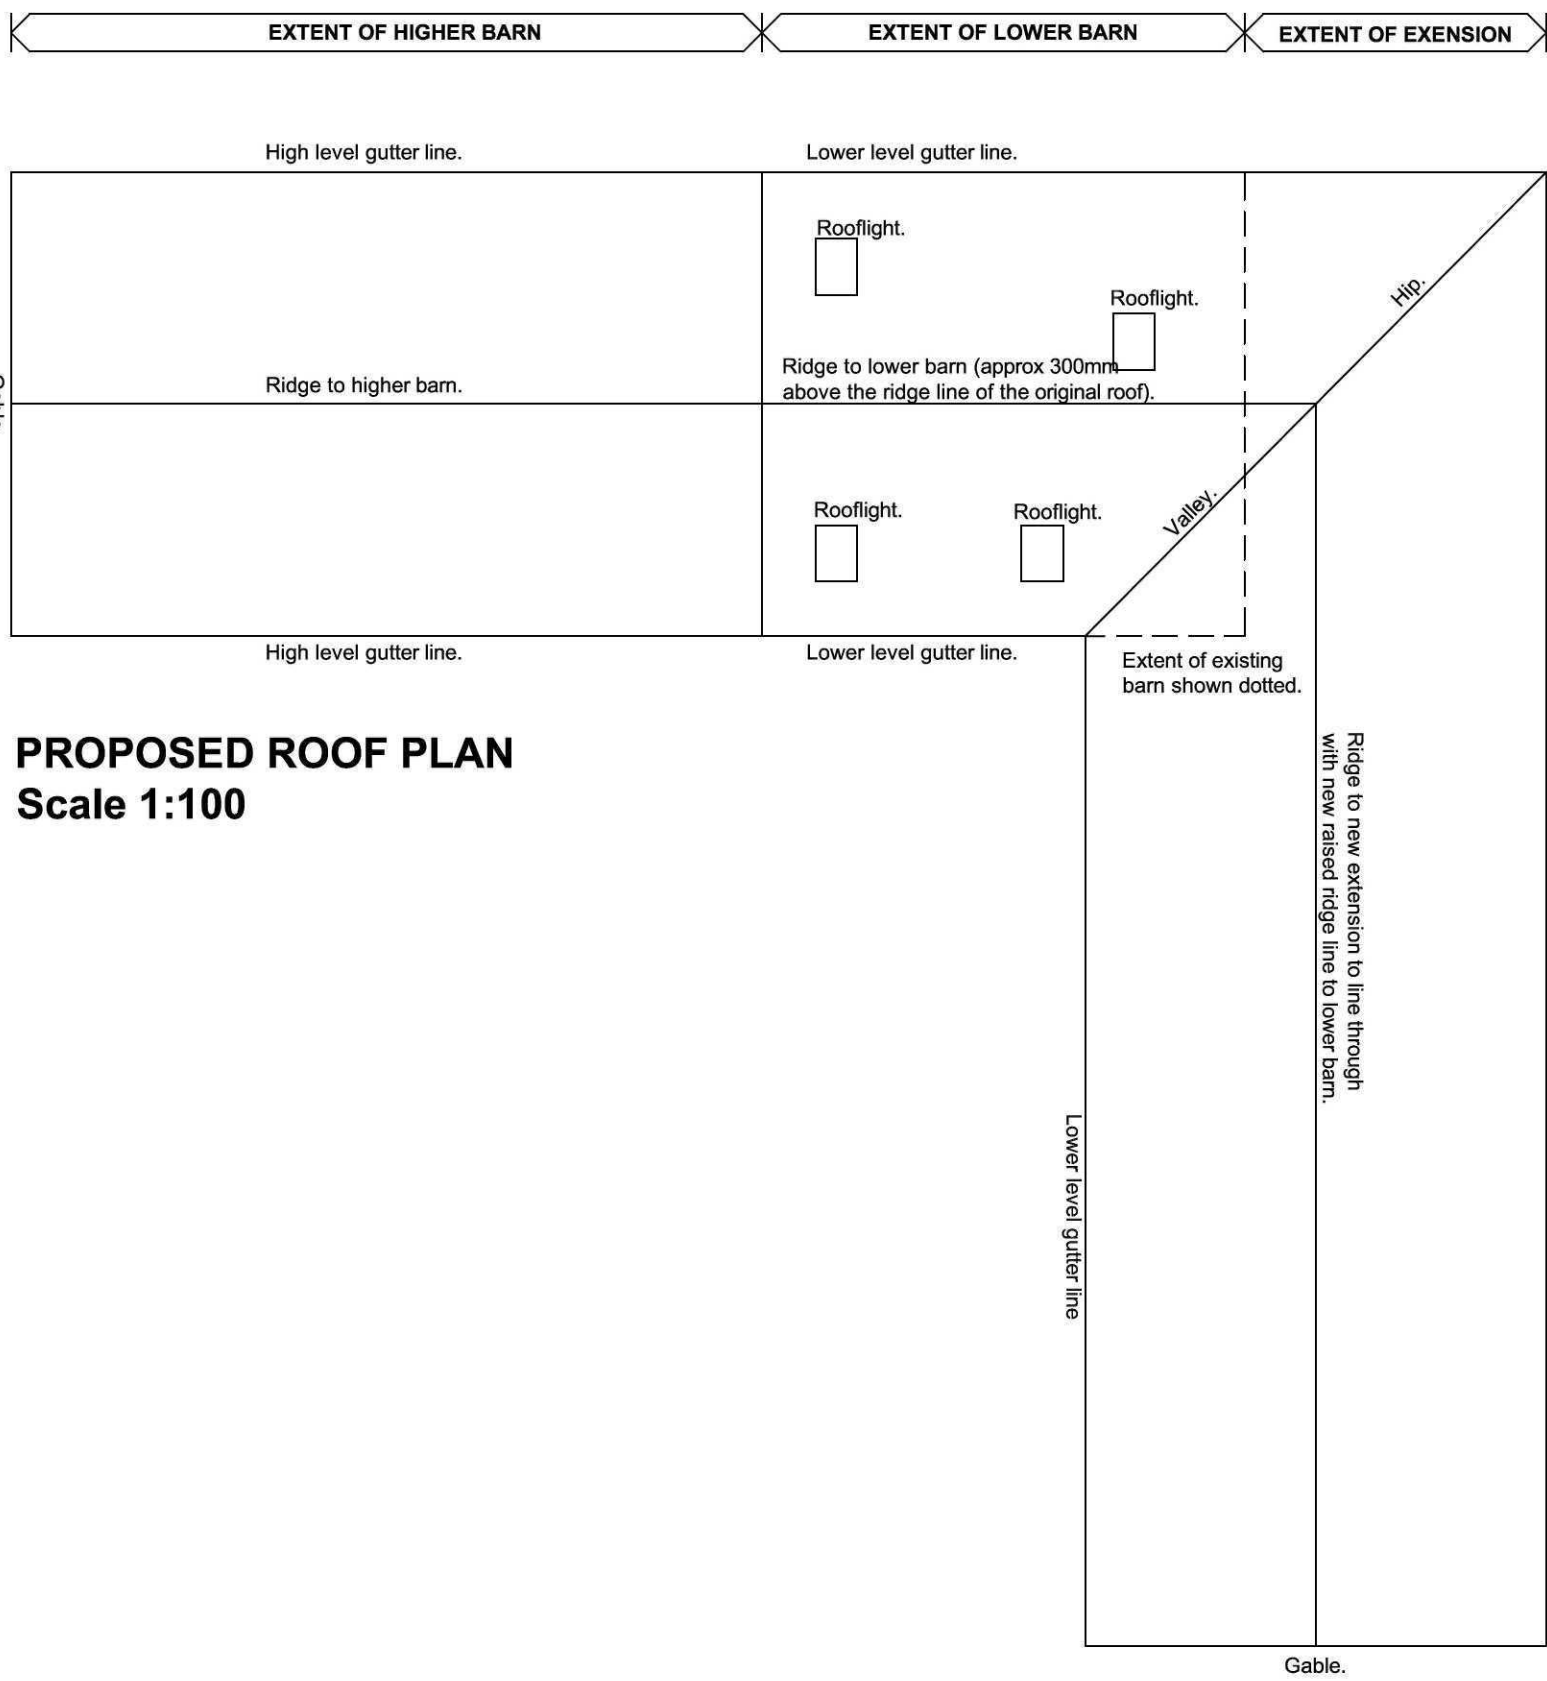


DO NOT SCALE THIS DRAWING. THE CONTRACTOR IS DEEMED TO HAVE CHECKED ALL DIMENSIONS ON SITE AND REPORT ANY DISCREPANCIES TO OGLESBY & LIMB LTD. THE CONTENTS OF THIS DRAWING ARE COVERED BY COPYRIGHT AND REMAIN THE PROPERTY OF OGLESBY & LIMB LTD. WRITTEN APPROVAL MUST BE OBTAINED FROM OGLESBY & LIMB LTD PRIOR TO DUPLICATION OR REPRODUCTION OF THIS DRAWING OR ITS CONTENTS. ANY DIMENSIONS NOT SHOWN ARE TO BE CHECKED AND AGREED WITH OGLESBY & LIMB LTD.

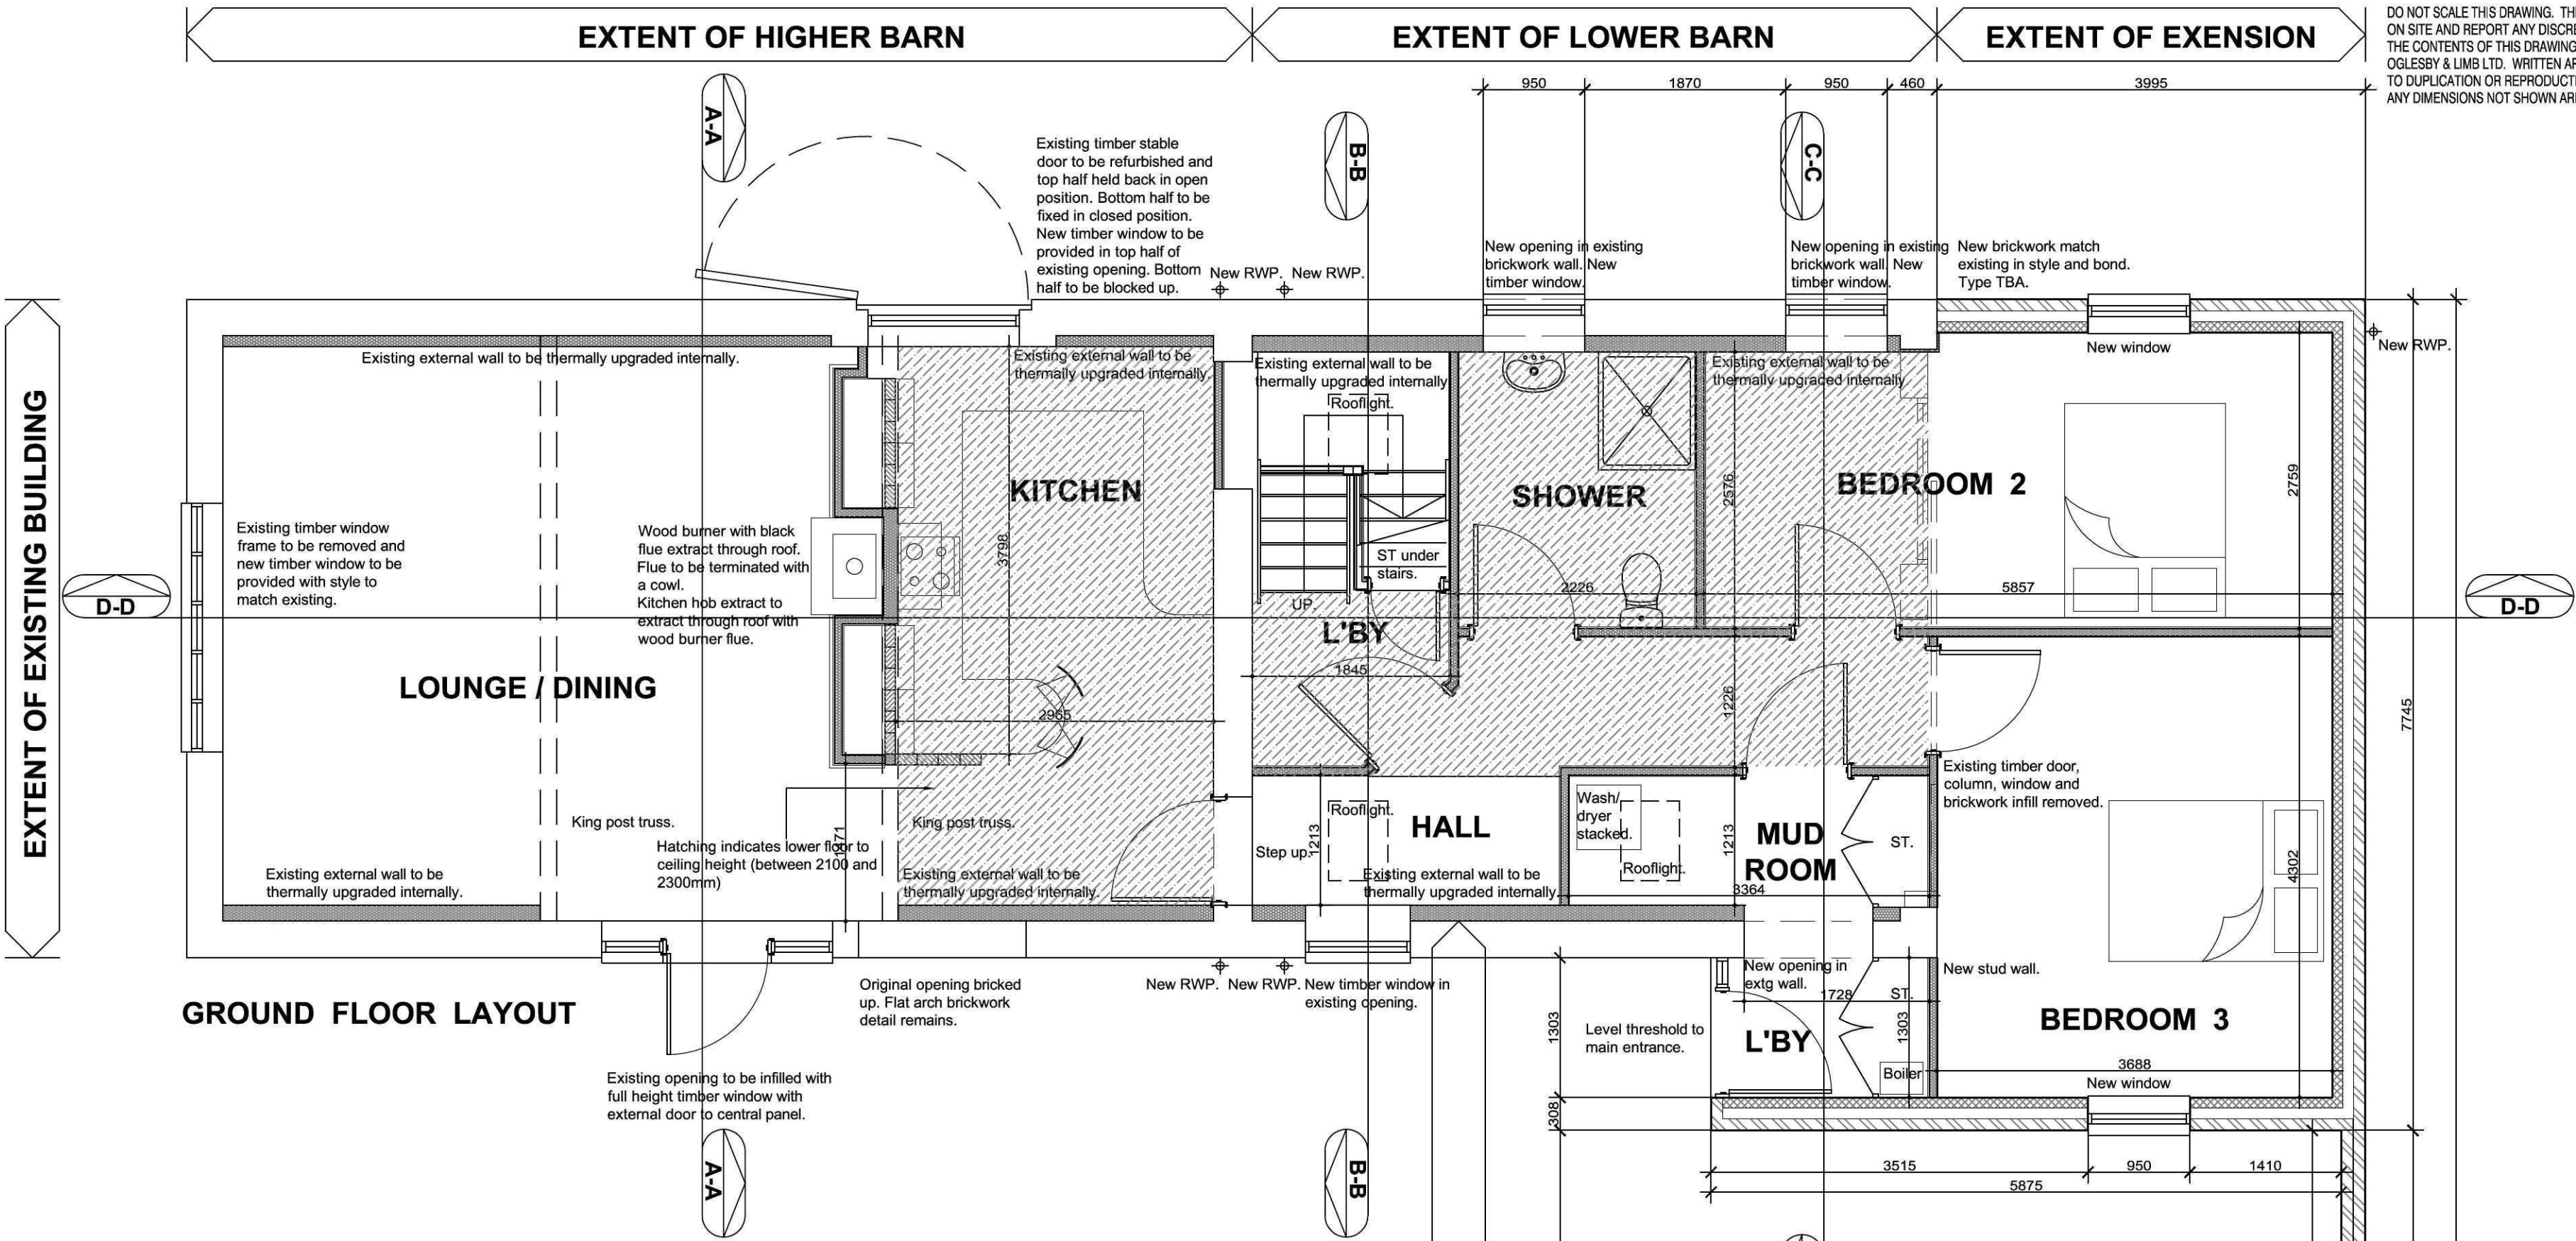

EXTENT OF EXTENSION

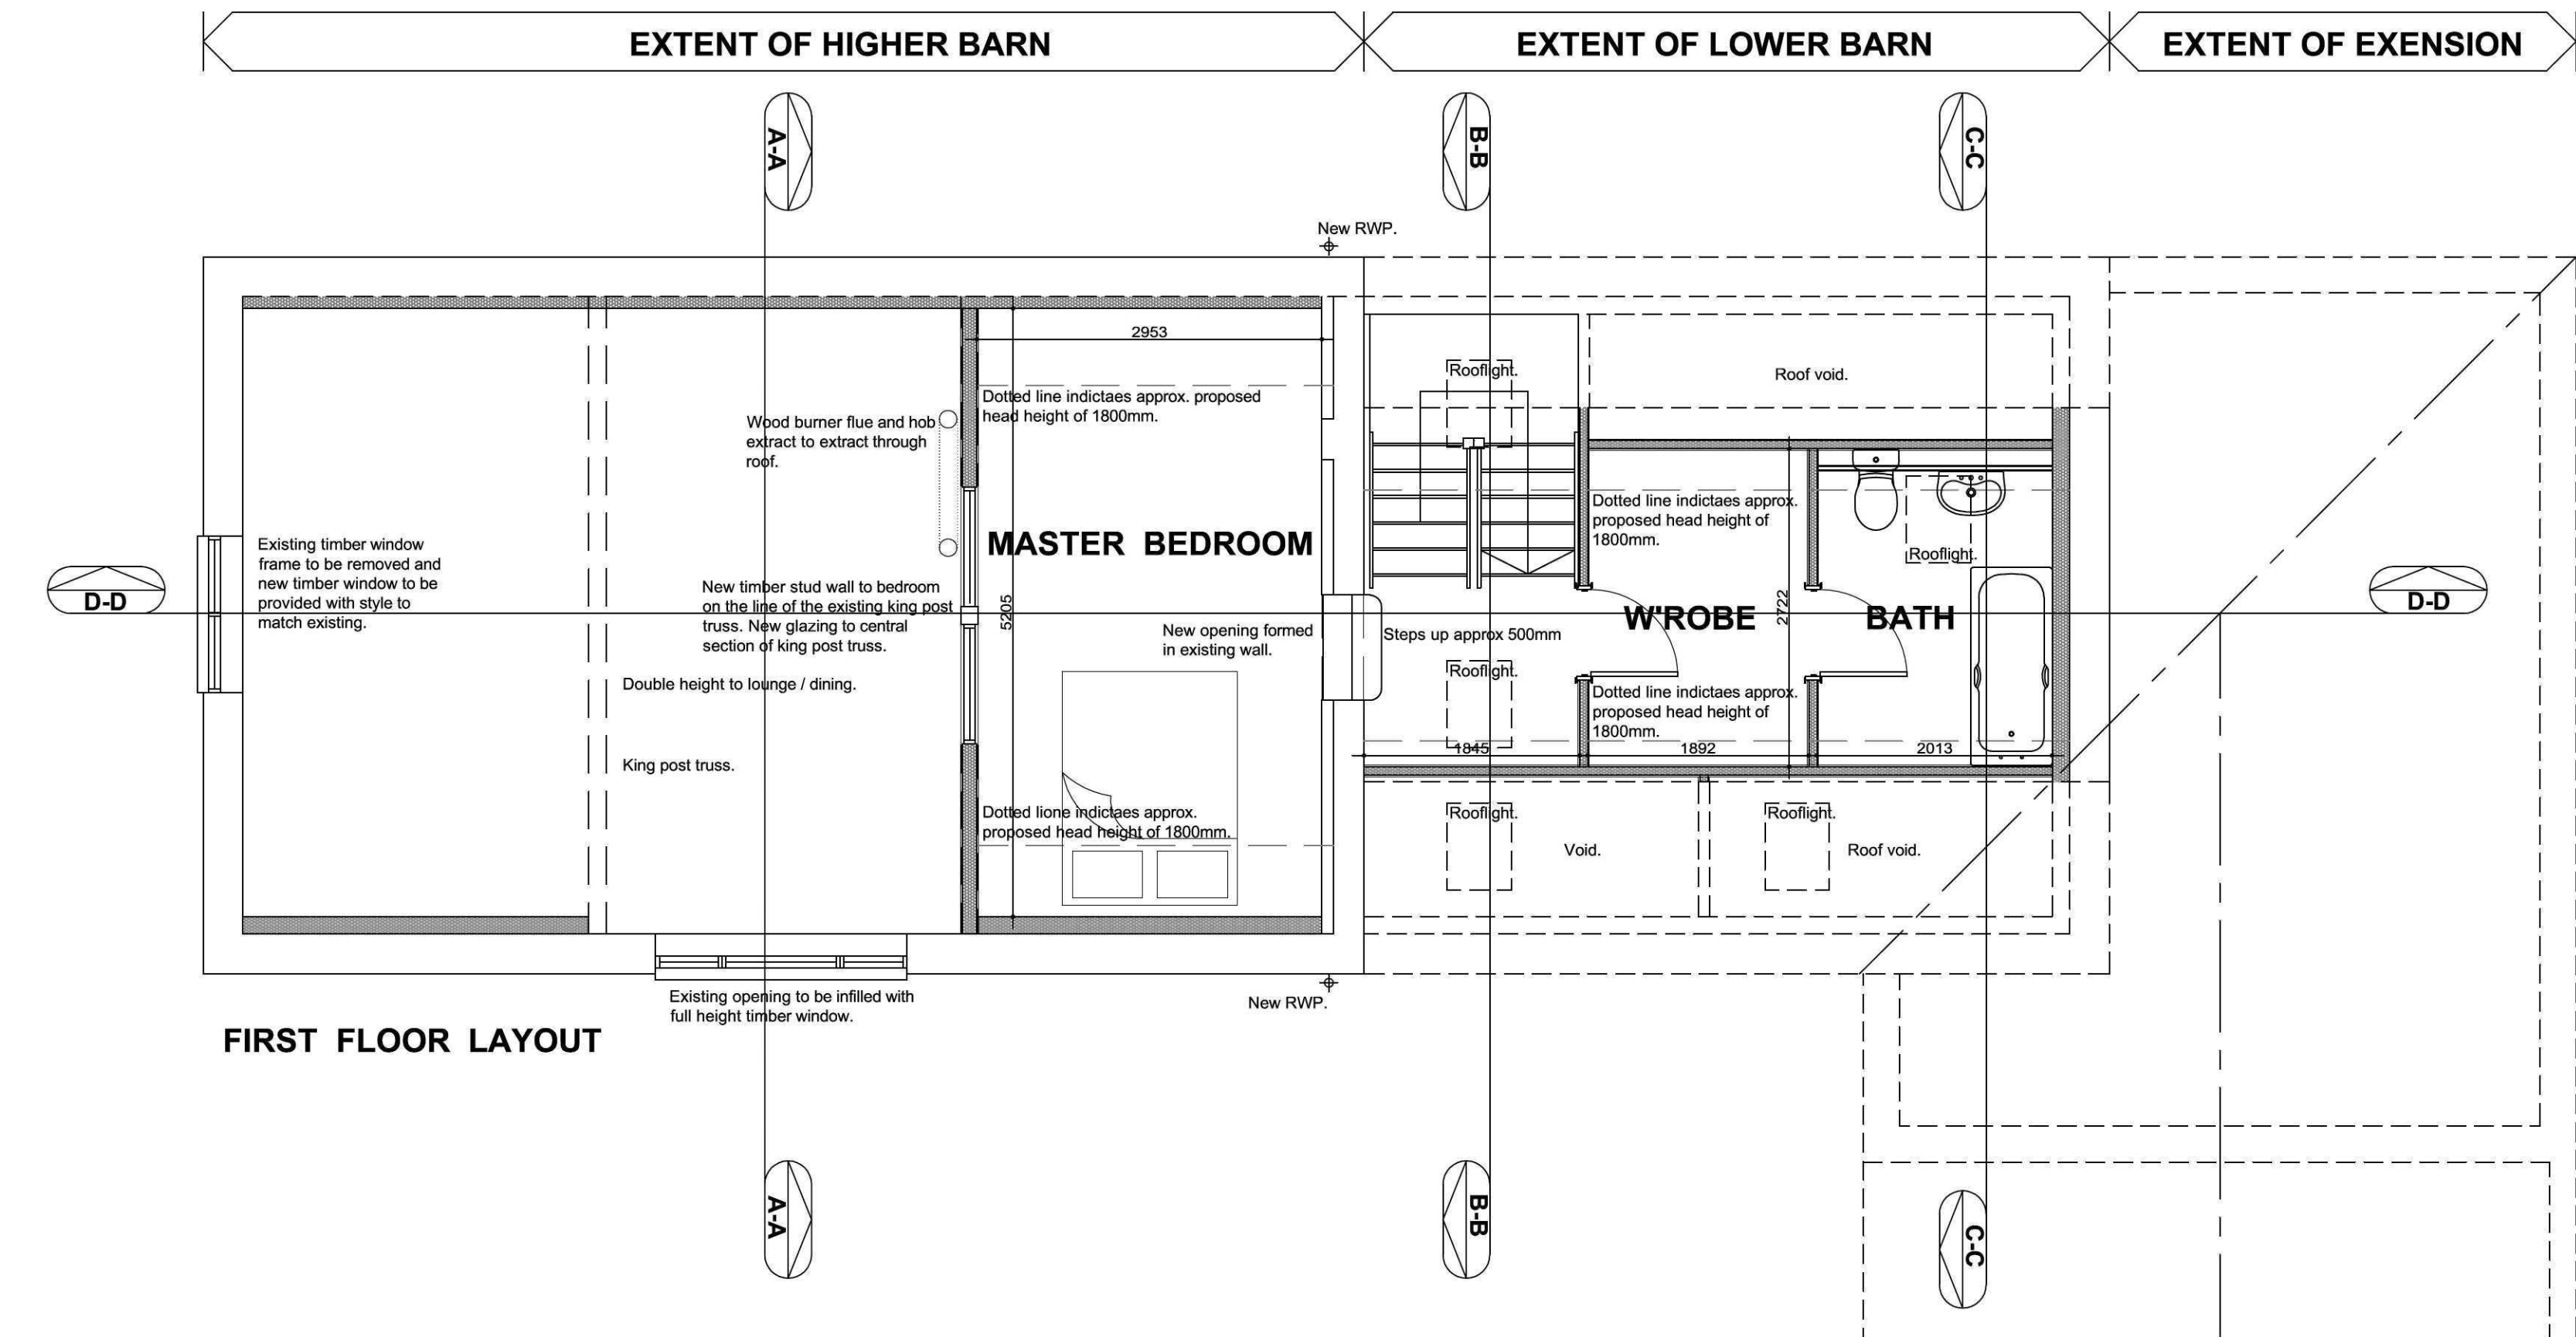

E	26.06.11	PLANNING APPLICATION ISSUE Boiler added to entrance lobby. Stable door to side elevation - bottom half to be blocked up and top half to be glazed.	rcw
D	22.06.11	PLANNING APPLICATION ISSUE Drawing updated and amended for planning application issue. Elevations, sections and site plan removed from drawing.	rcw
C	07.06.11	Kitchen amended. Wood burner relocated. Door added to screen to lounge. Entrance door relocated. Window to bed 3 relocated. Cupboards added to mud room. Elevations amended accordingly. Internal elevations added.	rcw
B	24.05.11	Client name and drawing number amended. Ground floor - kitchen & bedrooms repositioned, mud room added, wood burner added. 1st Floor - en suite repositioned, wardrobe area added, rooflights added. Sections & elevations updated accordingly.	rcw
A	10.05.11	Lower barn - ground & first floor plan handed, bedroom 2 & 3 amended, ensuite removed from bed1 and repositioned to roof void in lower barn. Sections - floor to ceiling height lowered to kitchen and bathroom in lower barn & en suite added. Section added (with 300mm higher roofline). Elevations added.	rcw

Ref.	Date	Description	Initial
------	------	-------------	---------

Oglesby & Limb Ltd

Chartered Architect

Suites 4 & 5 Market Chambers
12 Market Place, Spalding, Lincolnshire
PE11 1SL

Tel: 01775 761196

e-mail: design@o-ltd.co.uk

O&L

Client:
Mr James Matthews

Project:
Proposed Conversion Of Existing Barn To Form A Residential Dwelling
Leaves Lake Drive, West Pinchbeck

Drawing Title:

Proposed layouts and roof plan

PLANNING APPLICATION ISSUE

Date:	April 2011	Scale:	1:50 1:100 1:500
Drawn by:	RCW	Checked by:	AJO

Drawing Number:	Rev:
A0962 - 110	E