


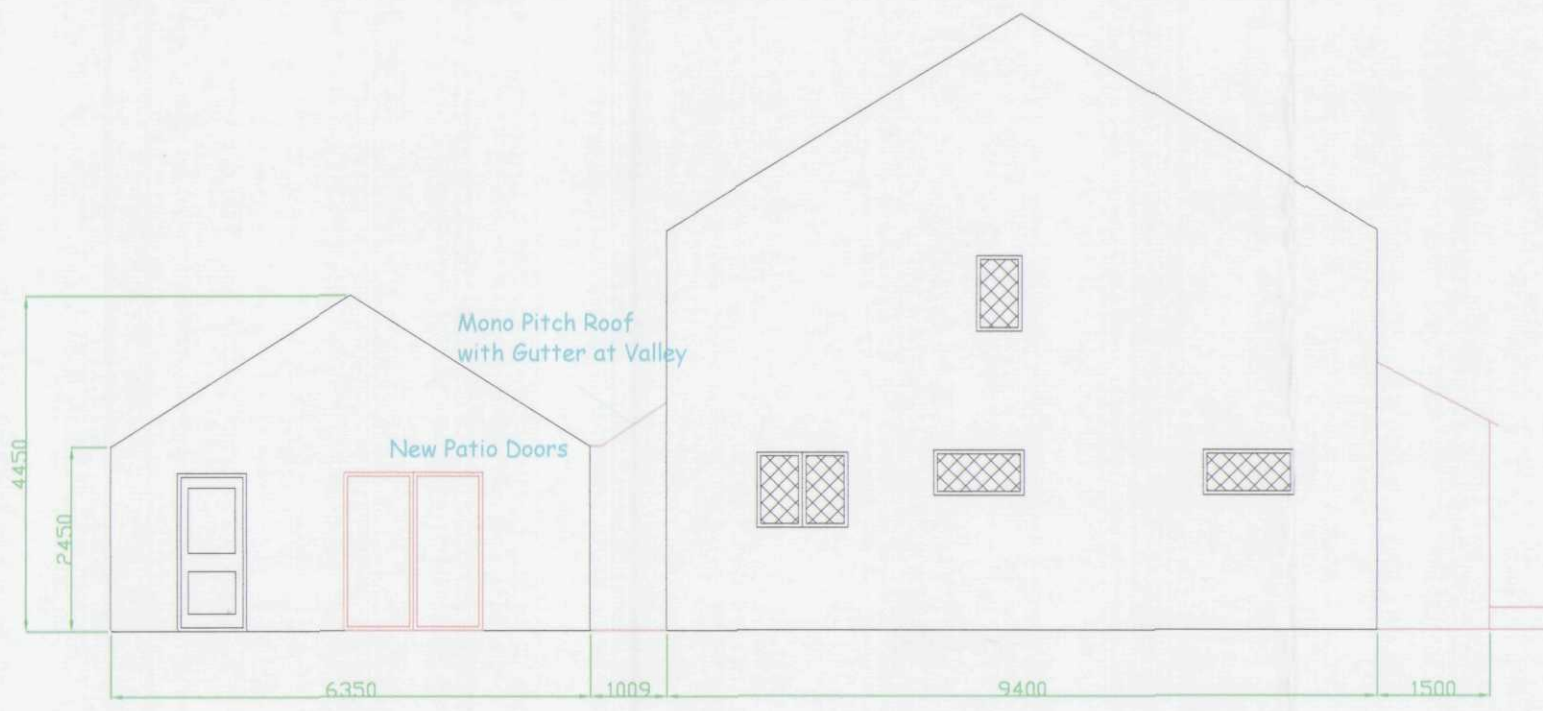


Side Elevation



Rear Elevation




Front Elevation

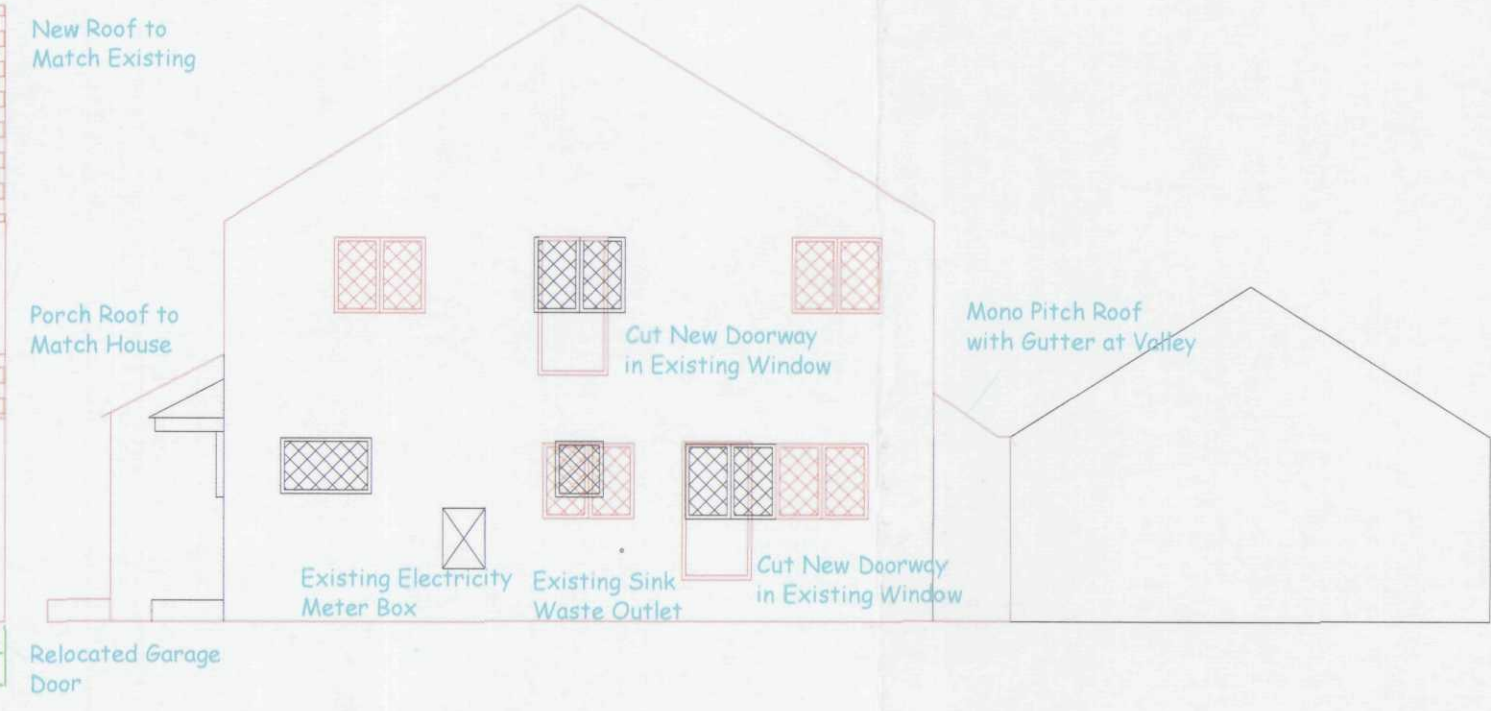


Side Elevation

Scale 1 : 100

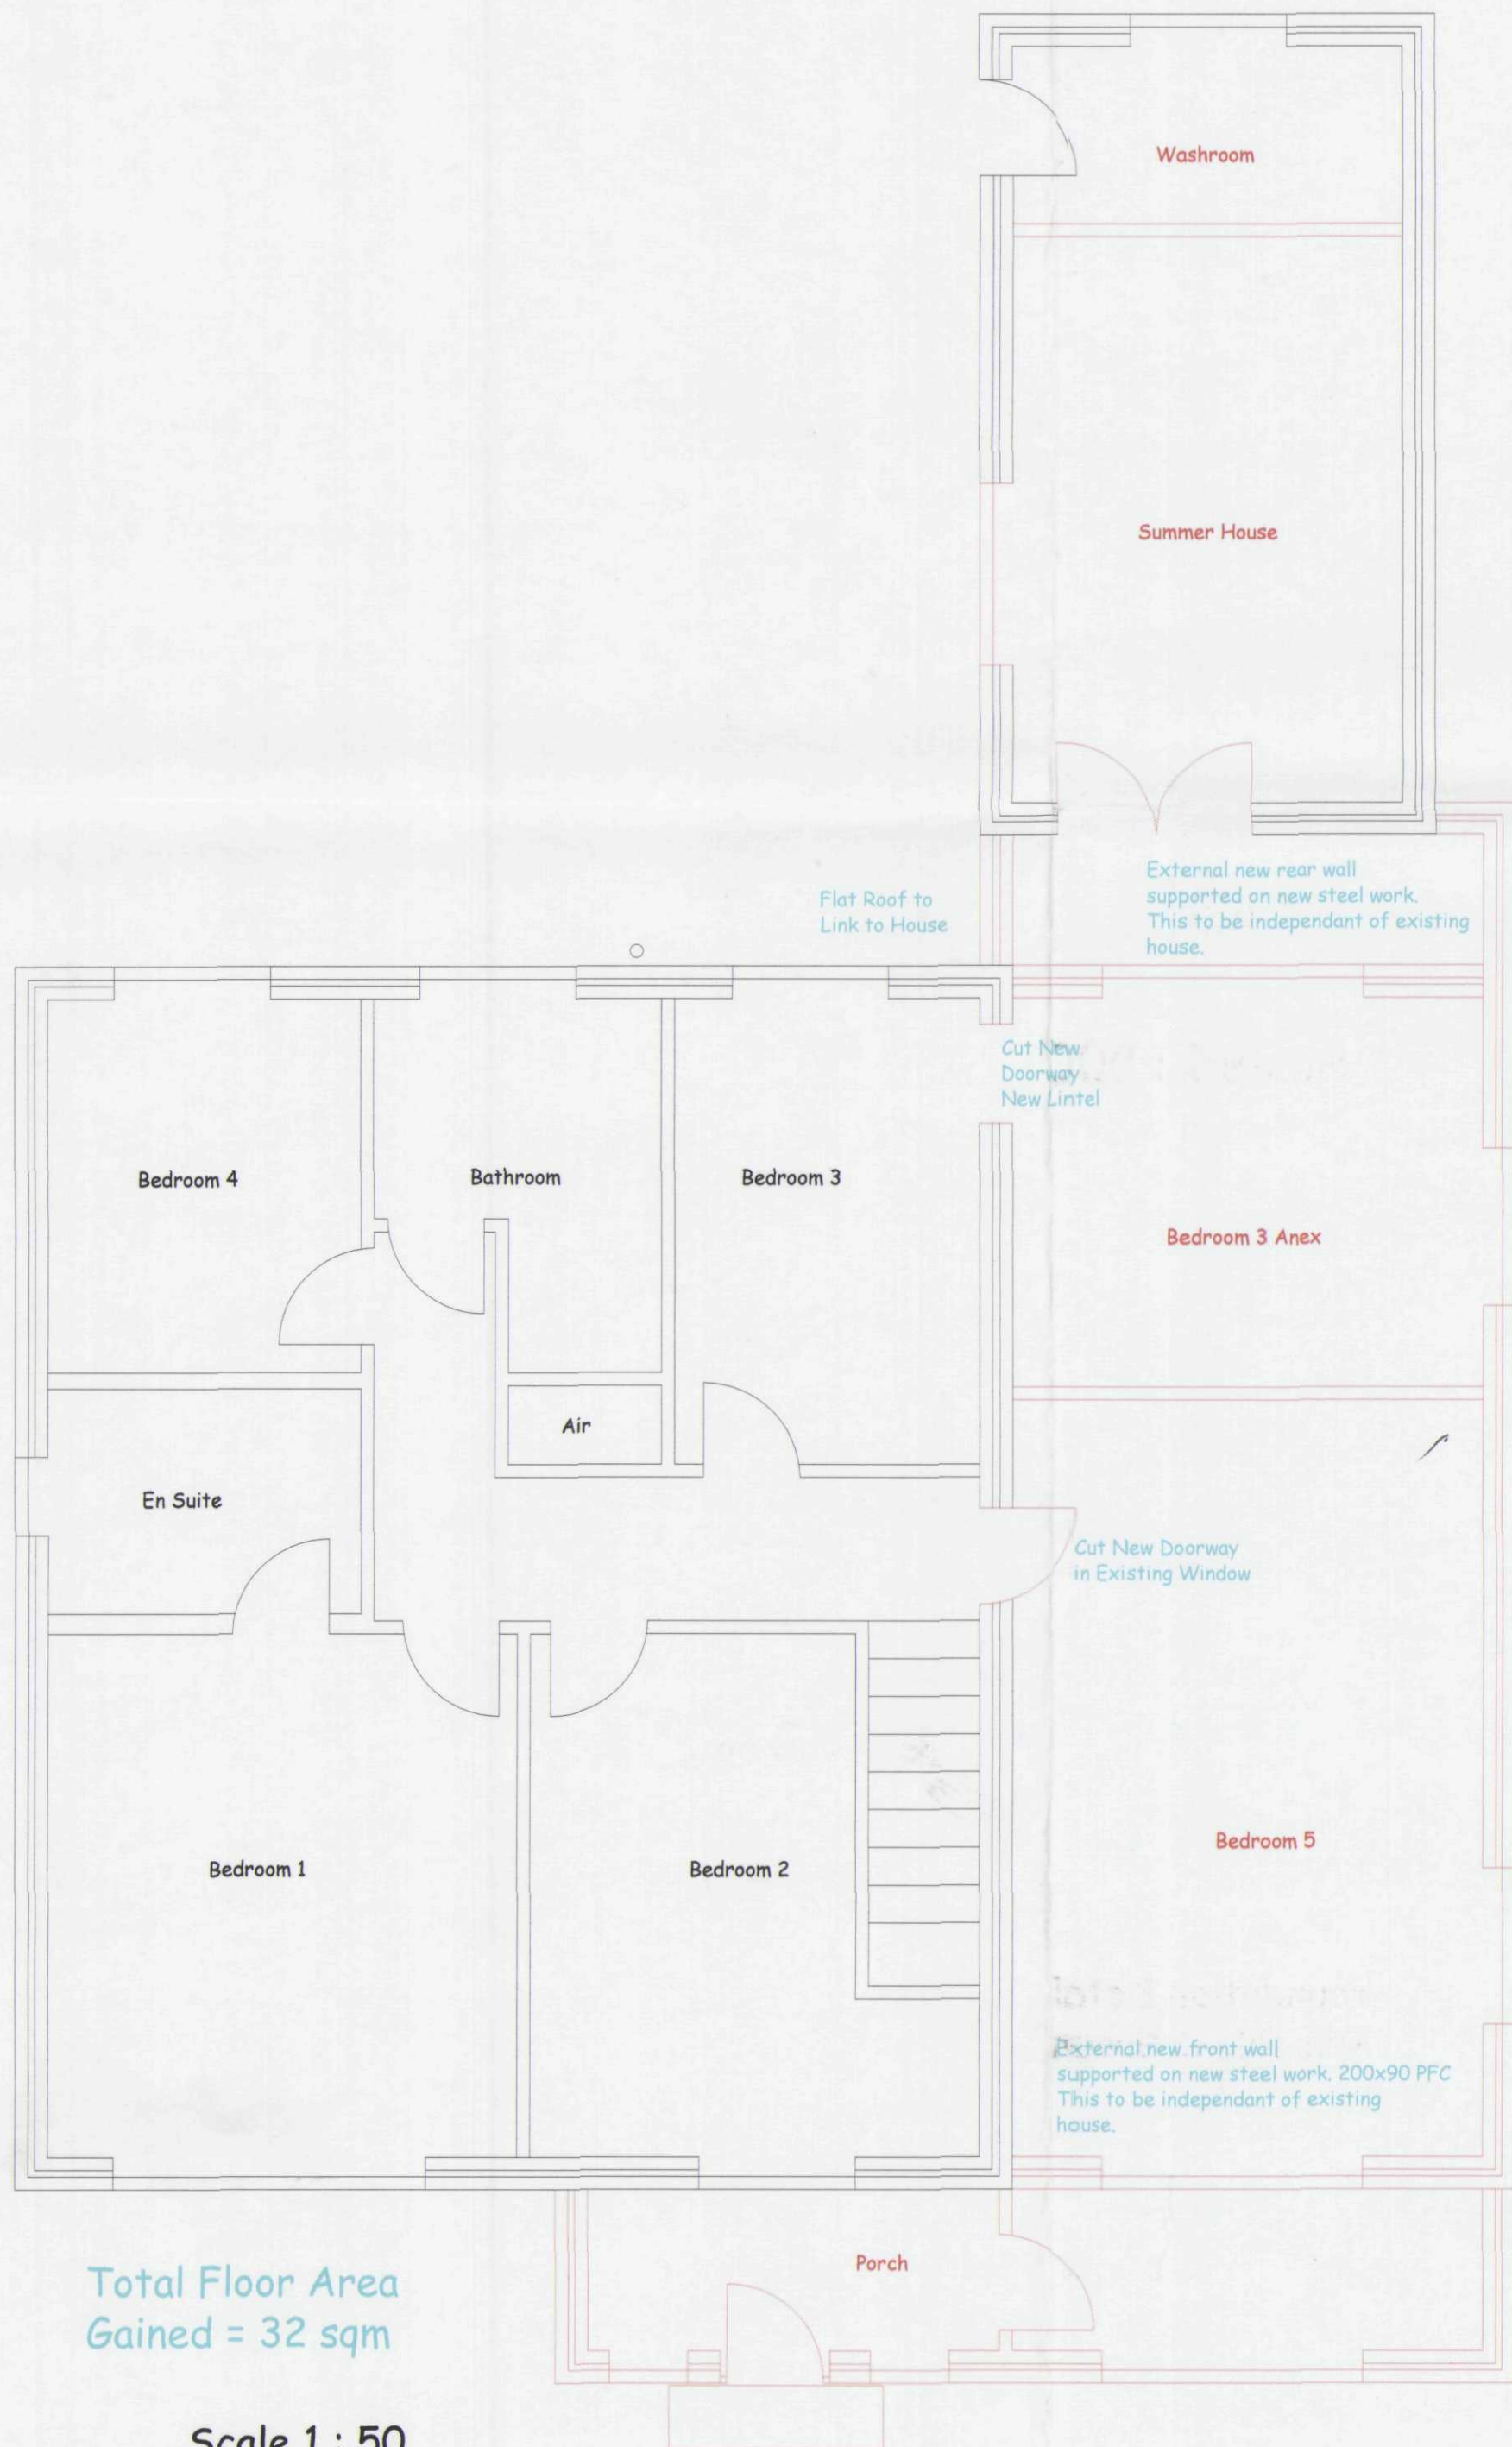

Scale 1 : 50

1st Floor

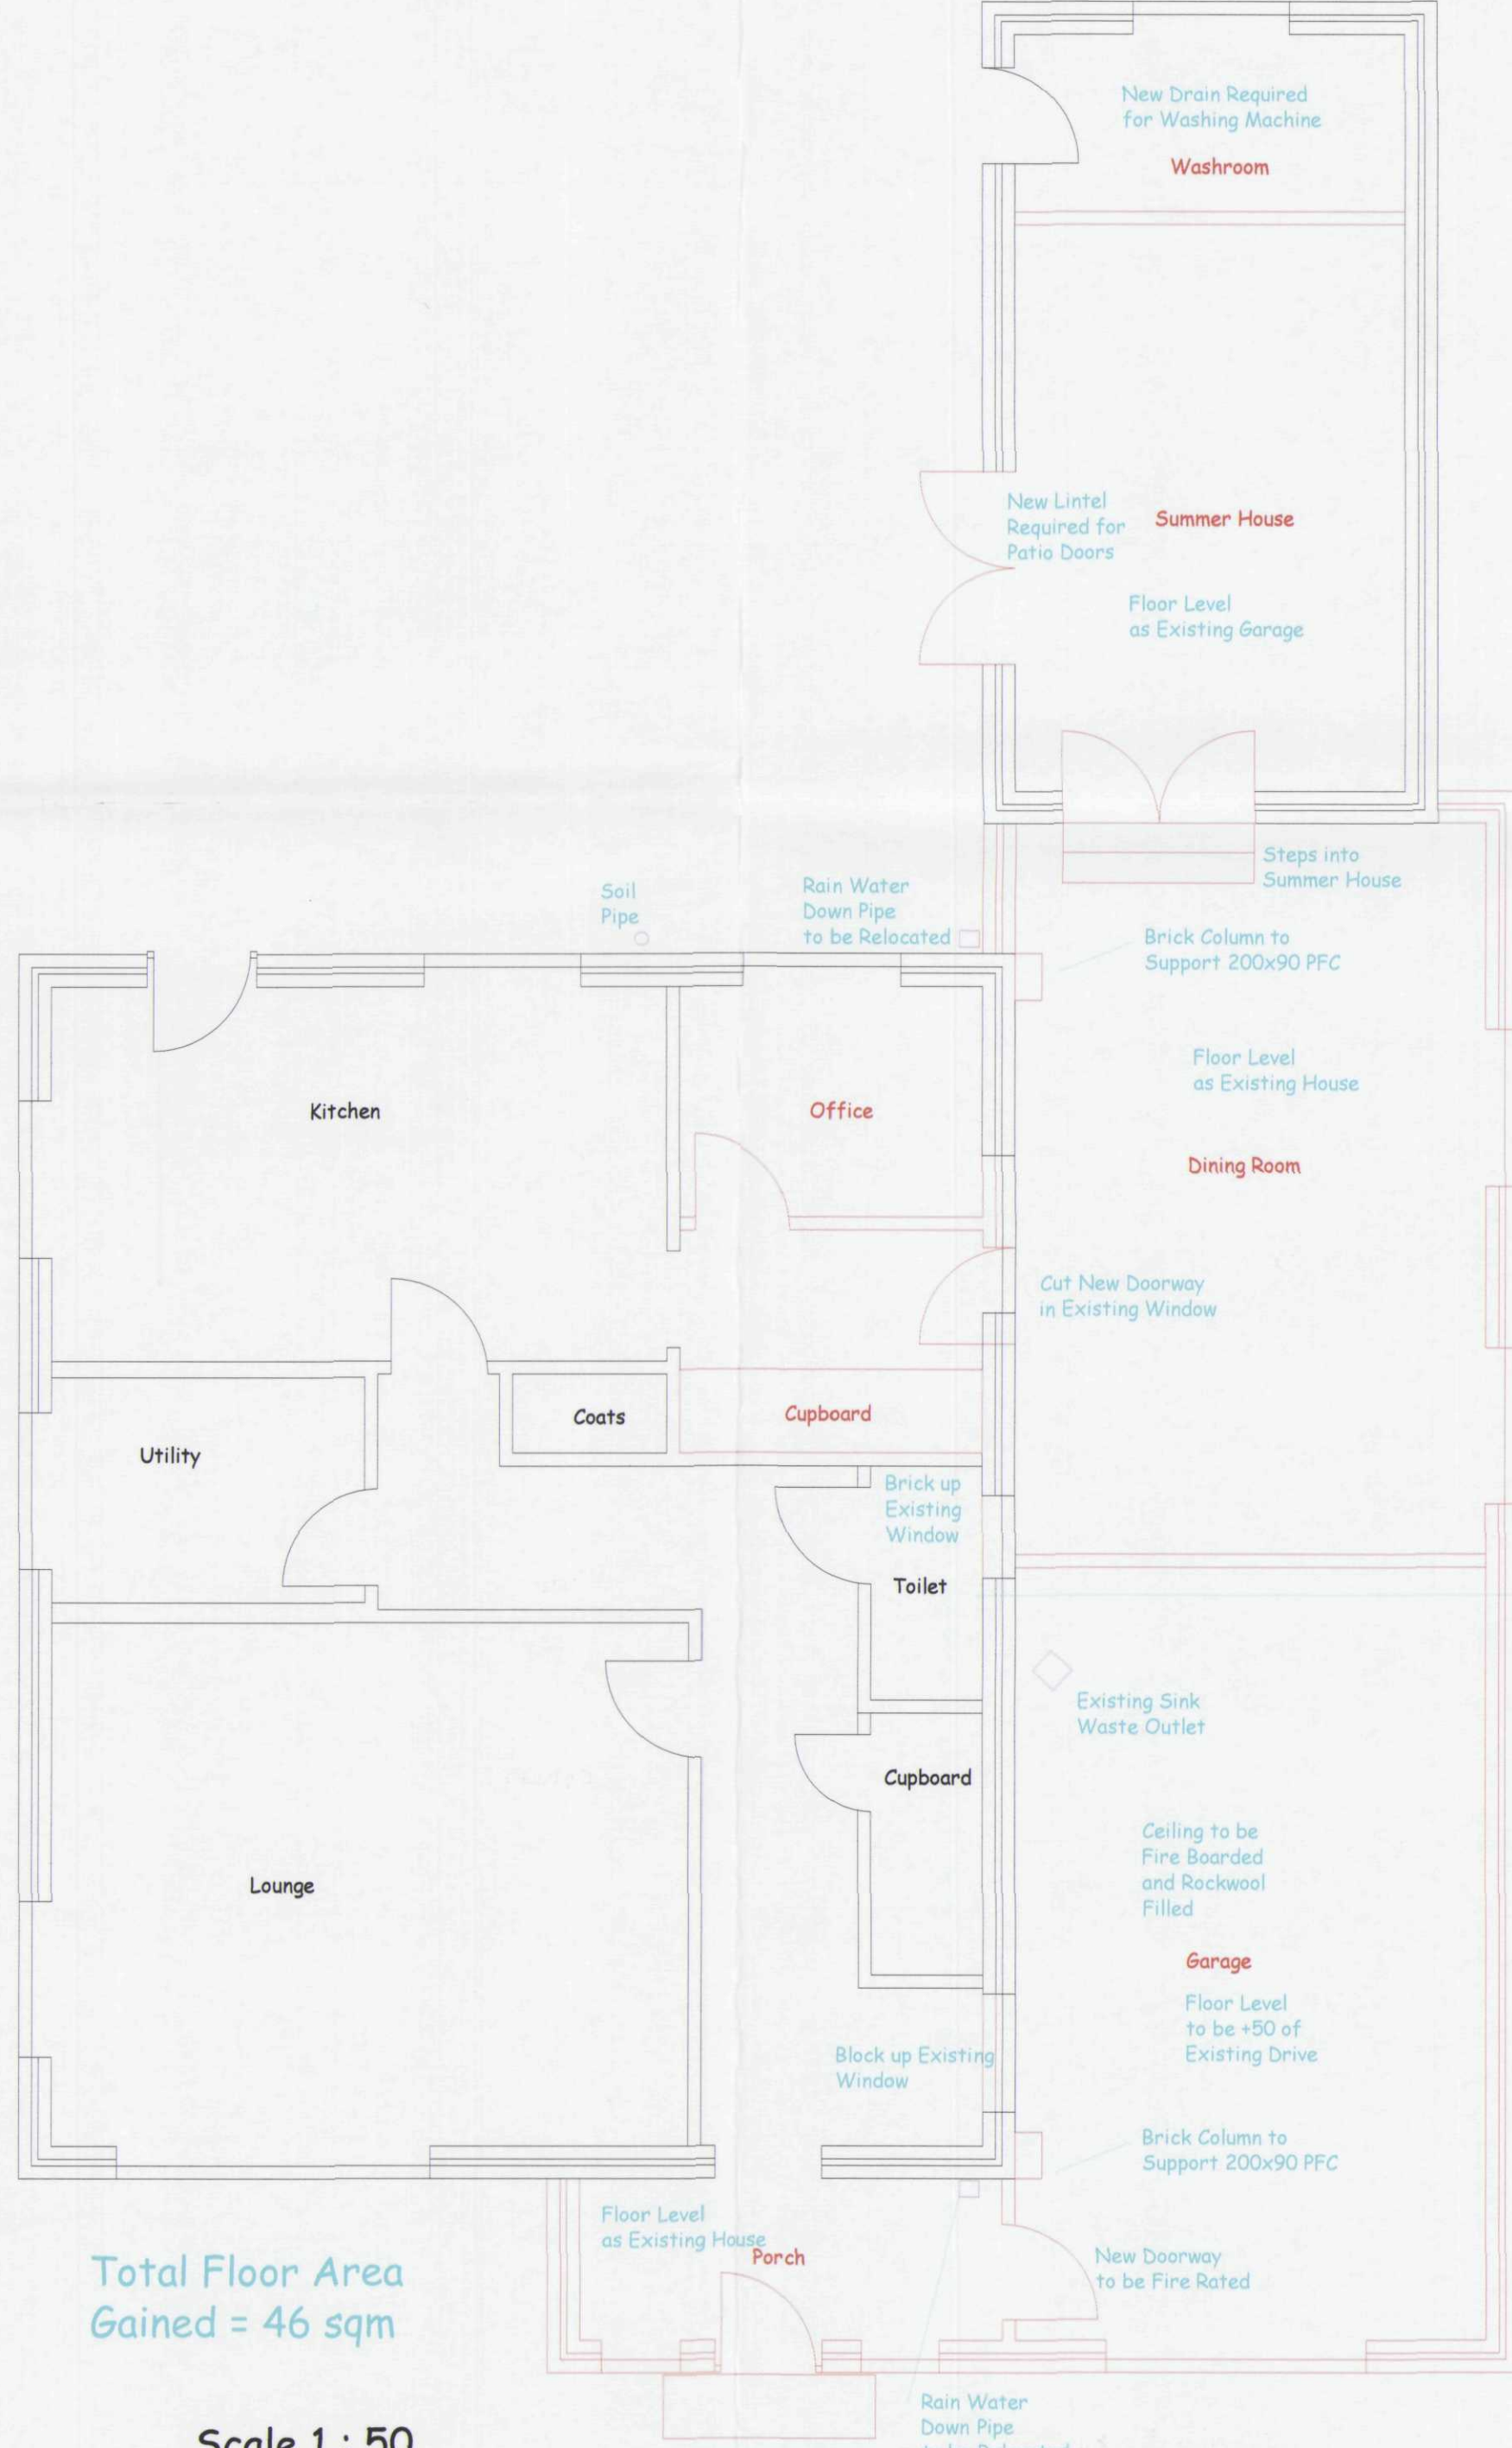

Scale 1 : 50

Ground Floor



Scale 1 : 500

Foundation Details.
Mini Pile & Ground Beam.

Notes :
All new windows to be Double Glazed UPVC Units, Internally Glazed White, with Diamond Lead, (No Lead on Patio Doors).
All Existing Windows to be Changed to Match New.
All Internal Woodwork to be Natty Pine, Skirting and Arcative to be OG Profile. All Door Furniture to be Brass, to Match Existing.
All Ceilings to be Artexed, and Coved to Match Existing.
All Switches and Sockets to be Chrome. Phone Points to be Installed in New Upstairs Rooms, and Summer House.
Refer to Structural Engineers Drawing for all Foundation Details.
All Facies, Safets, Gutters and Down pipes to be changed to White UPVC.
All Existing External Doors to be Changed with White UPVC.

DETERMINED PLAN

Scale 1 : 100

SHDC
Planning & Development
10 MAY 2004
Ref: 60704

DRAWN
GEOFF.B
DATE
14.03.2004
CHECKED
DATE
SCALE
VARIES



PERFORMANCE DESIGNS

BENVENUTI
PROPOSED-EXTENSION

REF 2004 SUB 1432004 1 1 C