


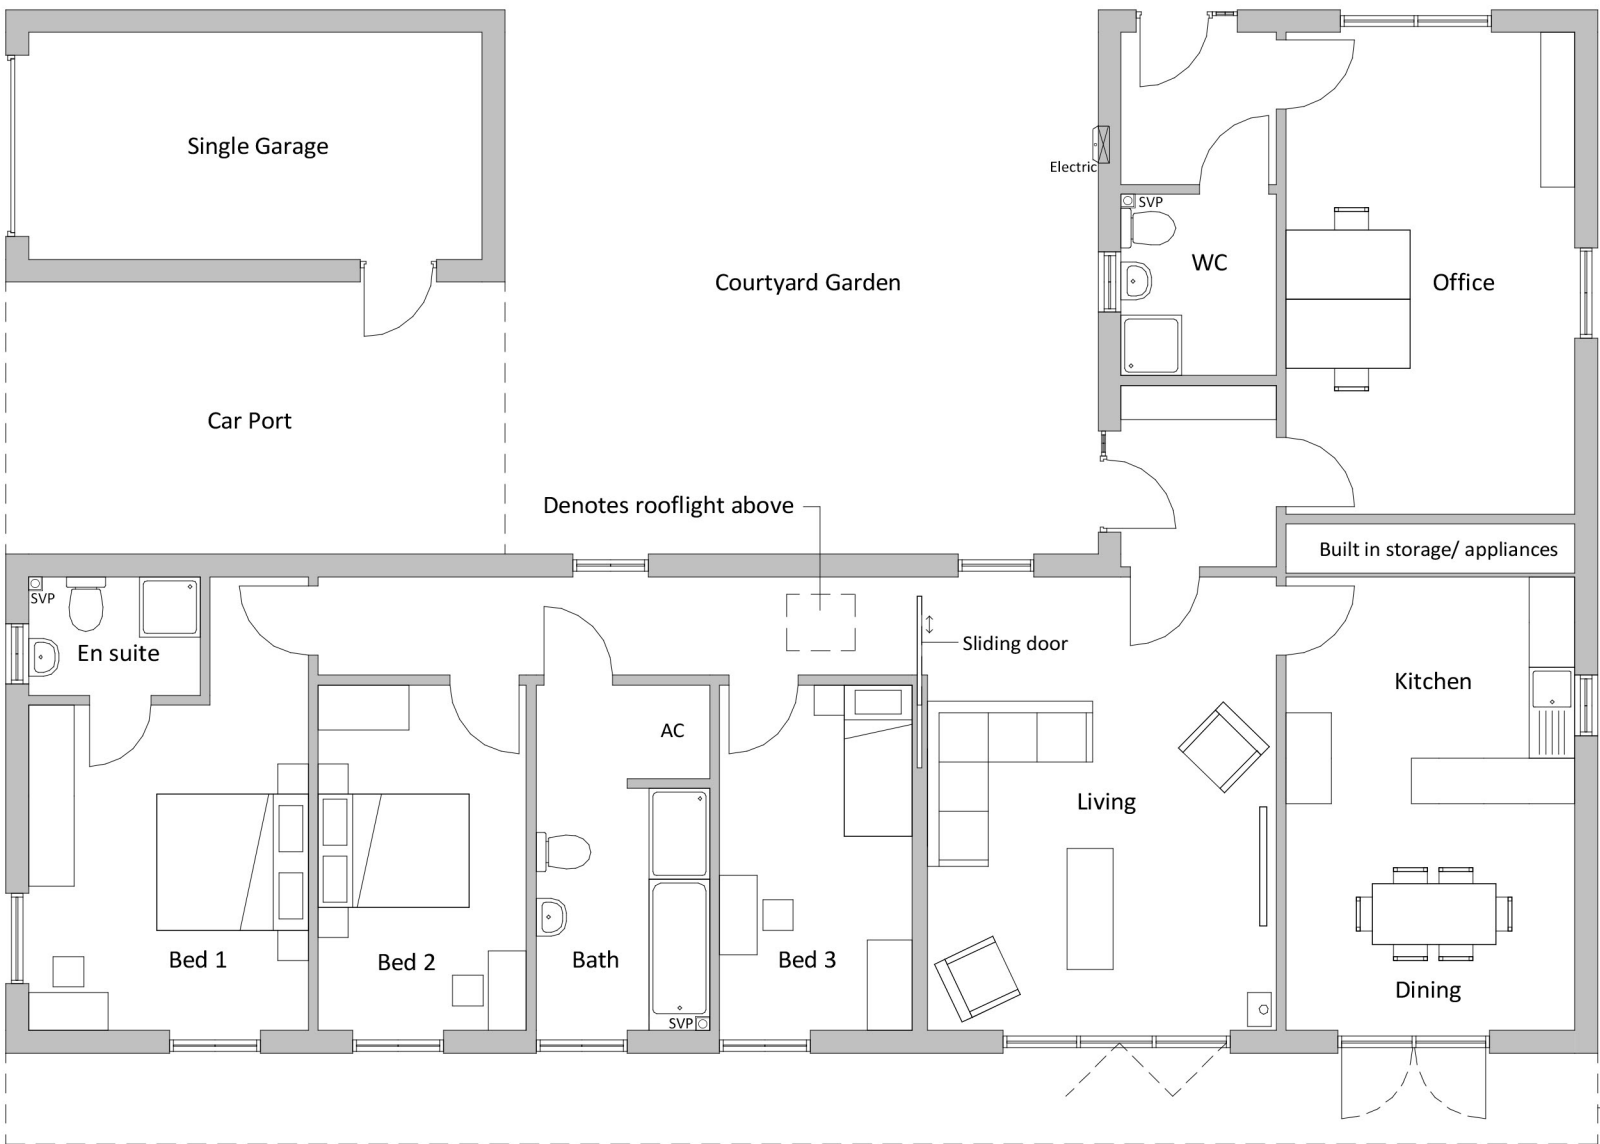

Floor plan



North elevation



South elevation



East elevation



West elevation

Notes

Copyright
© Robert Doughty Consultancy Limited.
All rights described in the Copyright, Designs and Patents Act 1988 have been asserted.

Dimensions
Use figured dimensions only. All dimensions should be checked against on site conditions and any discrepancies should be brought to the attention of Robert Doughty Consultancy Limited.

CDM 2015
This drawing is for illustrative purposes and/or obtaining the relevant planning permission only. It should not be used for construction and accordingly, risk identification under the Construction (Design & Management) Regulations 2015 has not been undertaken.

A	Electric and SVP added	27/07/2020
---	------------------------	------------

Rev	Description	Date
-----	-------------	------

rdc

Robert Doughty
Consultancy

32 High Street, Helpringham
Sleaford, Lincolnshire, NG34 0RA

Tel: 01529 421646
Email: admin@rdc-landplan.co.uk
Web: www.rdc-landplan.co.uk

Client
Anglia UK Ltd

Project
Proposed workshop extension & dwelling
Mill Green Road, Pinchbeck

Drawing
Dwelling plan & elevations

Scale @ A2 1 : 100	Date 01/05/19
------------------------------	-------------------------

Drawn By WW	Checked By LMS
-----------------------	--------------------------

Job Number 823-21	Status PL	Purpose of Issue Discussion
-----------------------------	---------------------	---------------------------------------

Drawing No. 823-21-PL_GA06	Rev A
--------------------------------------	-----------------