




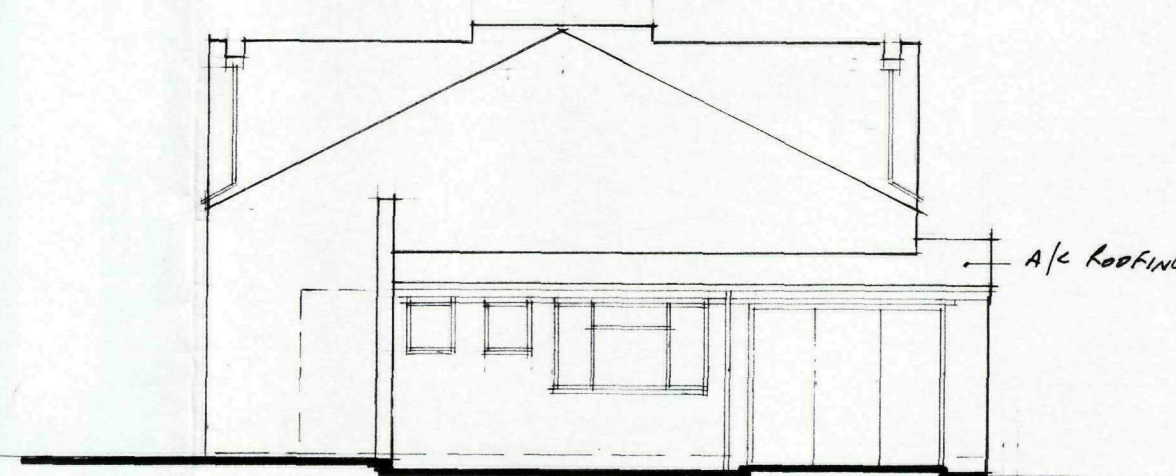


SOUTH 1-100

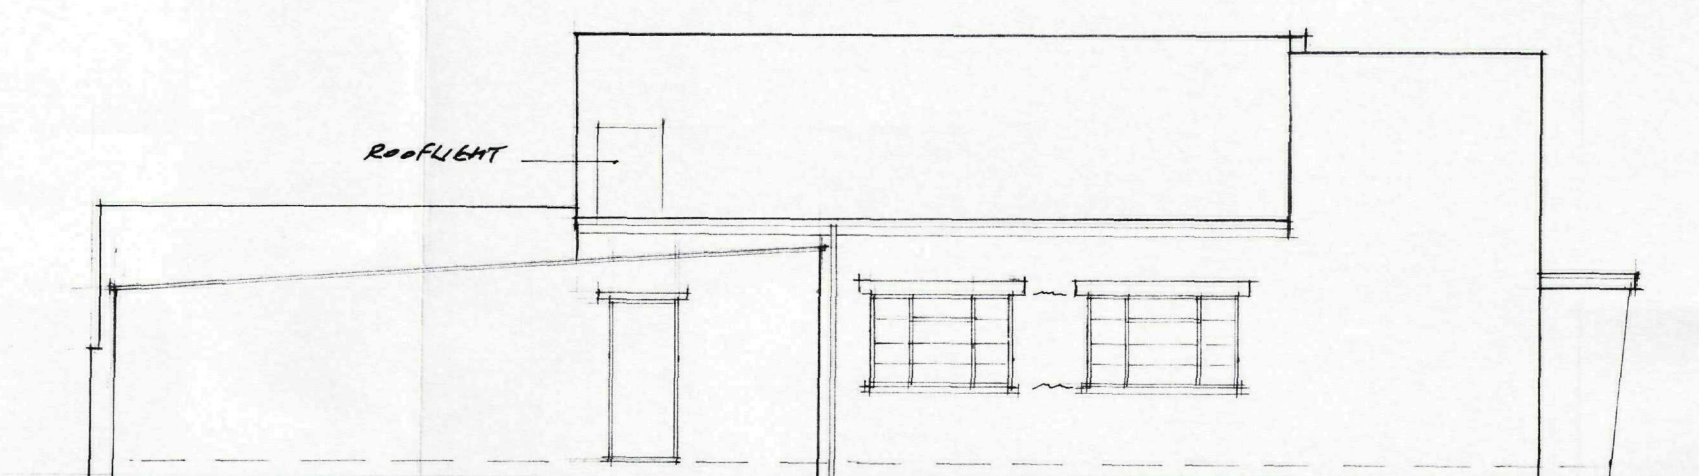



EAST 1-100

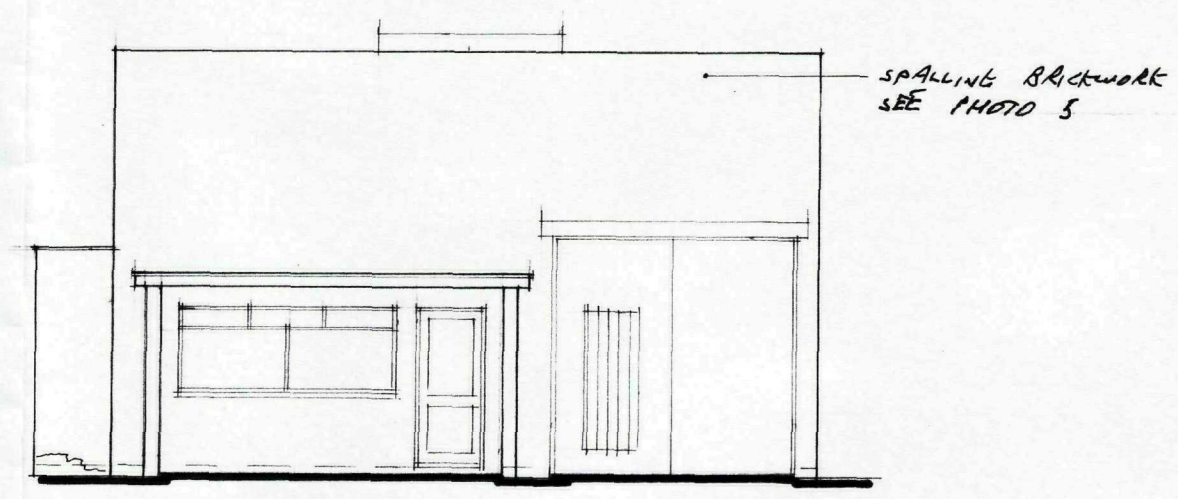

NORTH 1-100

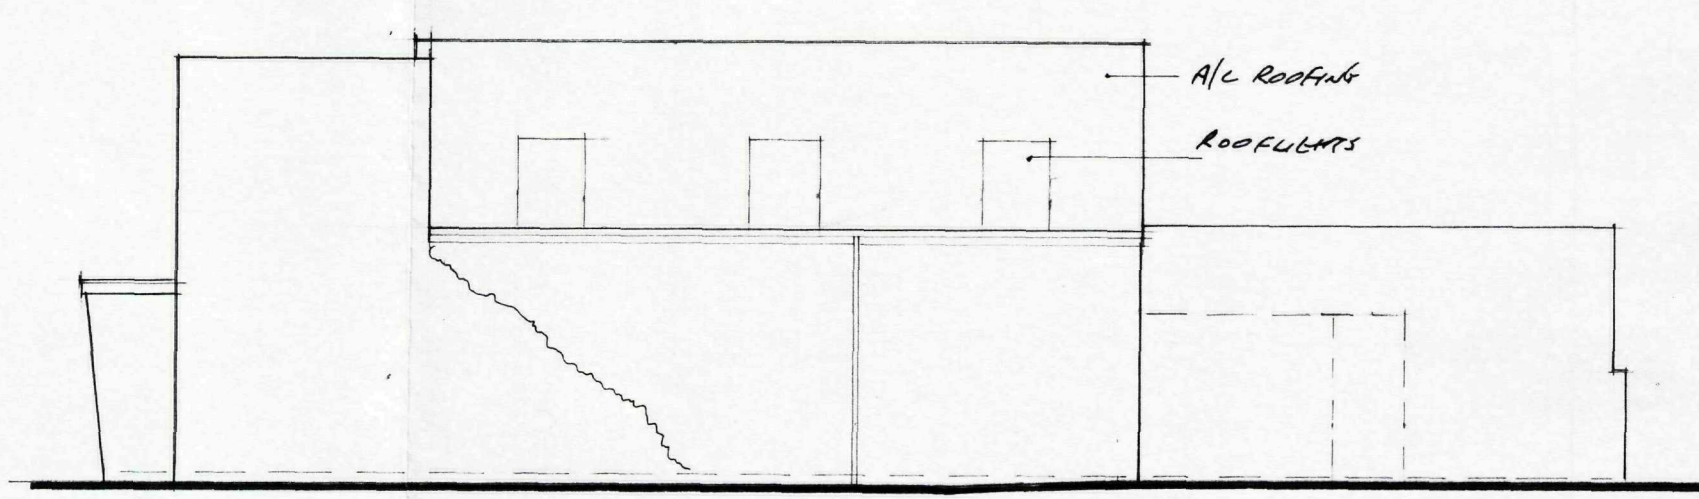

WEST 1-100

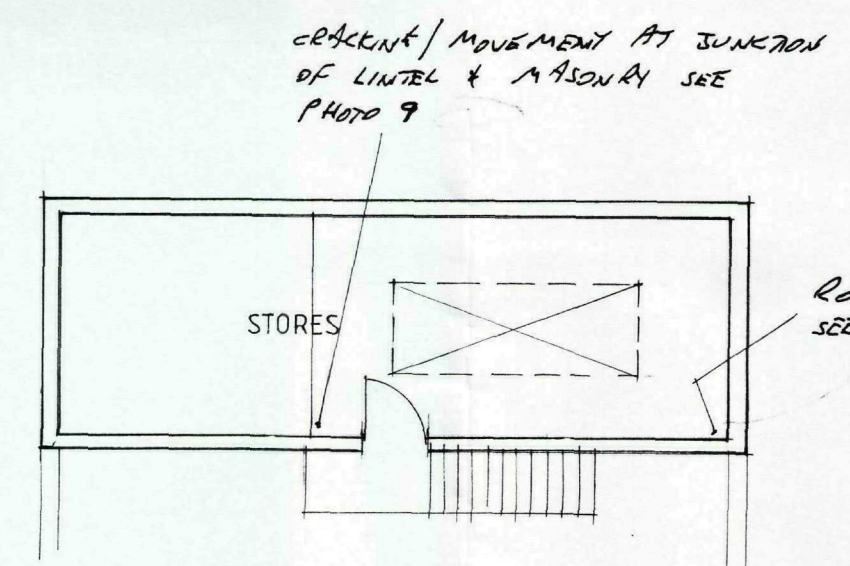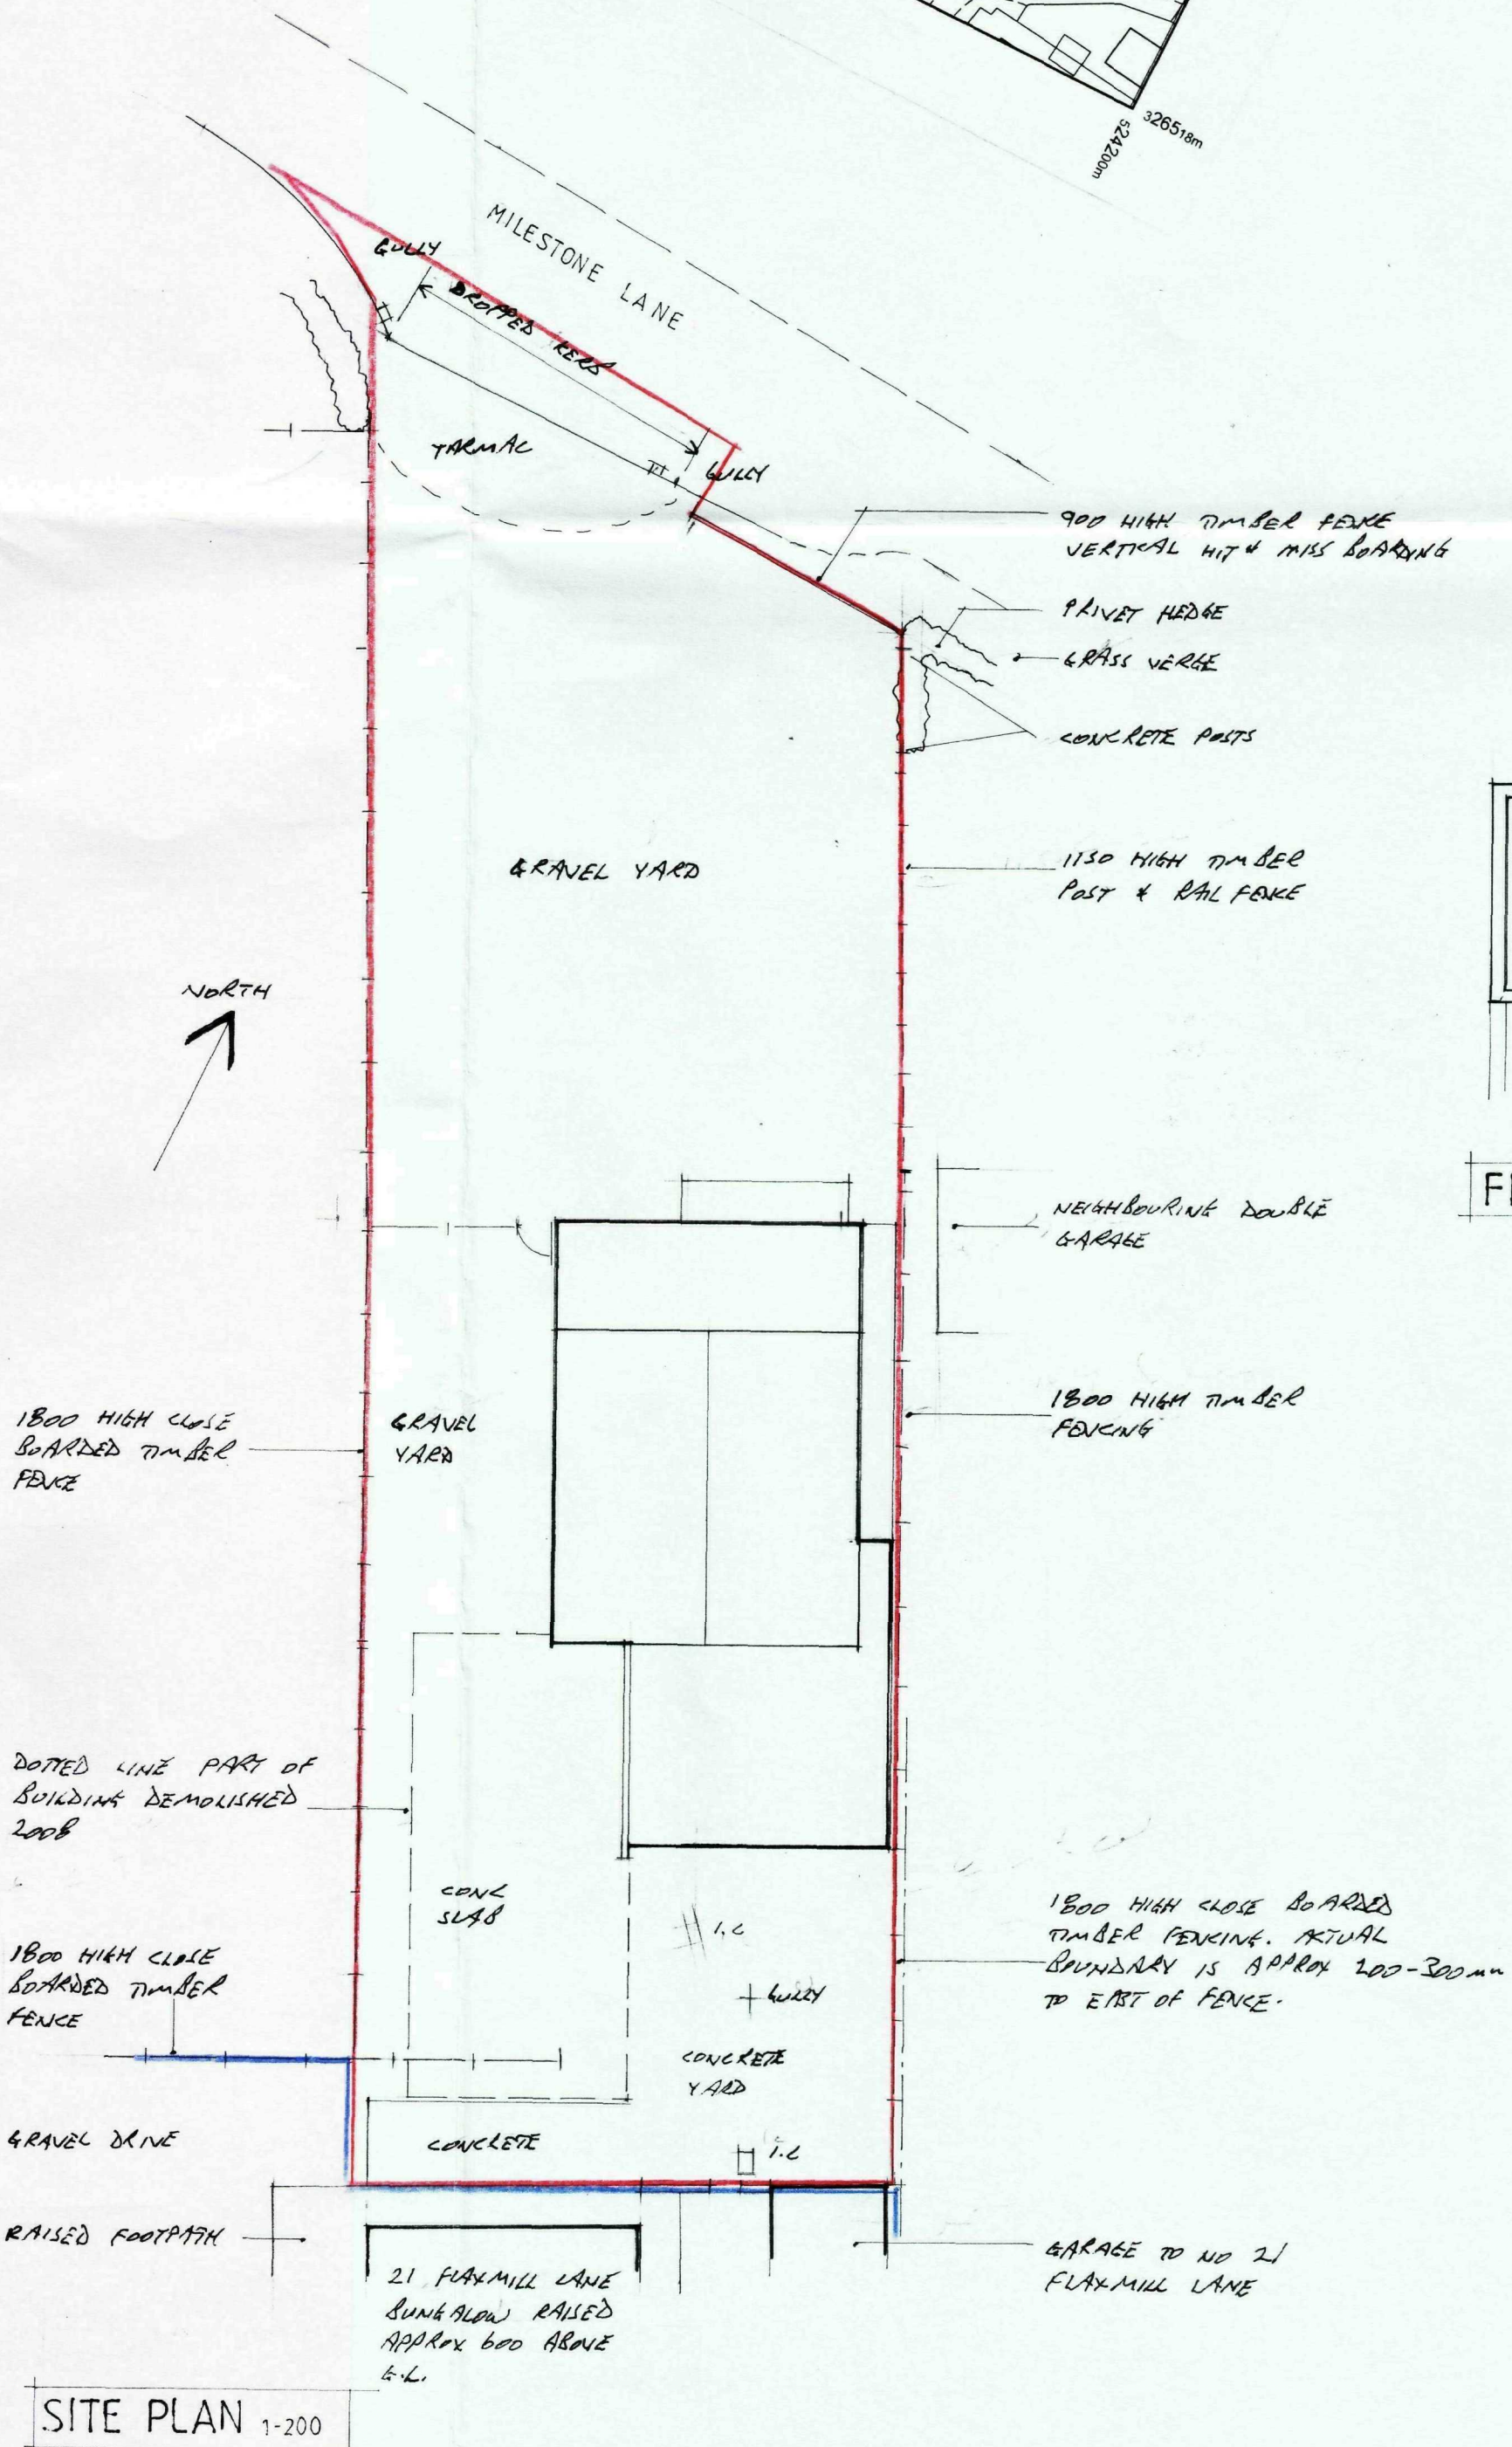

FIRST FLOOR 1-100

ROOF LEAK SEE PHOTO 7


LARGE CRACK IN WALL SEE PHOTOS 1 & 2

CRACKS & SETTLEMENT IN FLOOR. CRACKS DO NOT SHOW UP CLEARLY ON PHOTOS

MAIN CRACKS IN FLOOR

CRACK BY SIDE AND ABOVE BLOCKED UP DOORWAY

ADJOINING BUILDING IN POOR CONDITION DEMOLISHED 2008

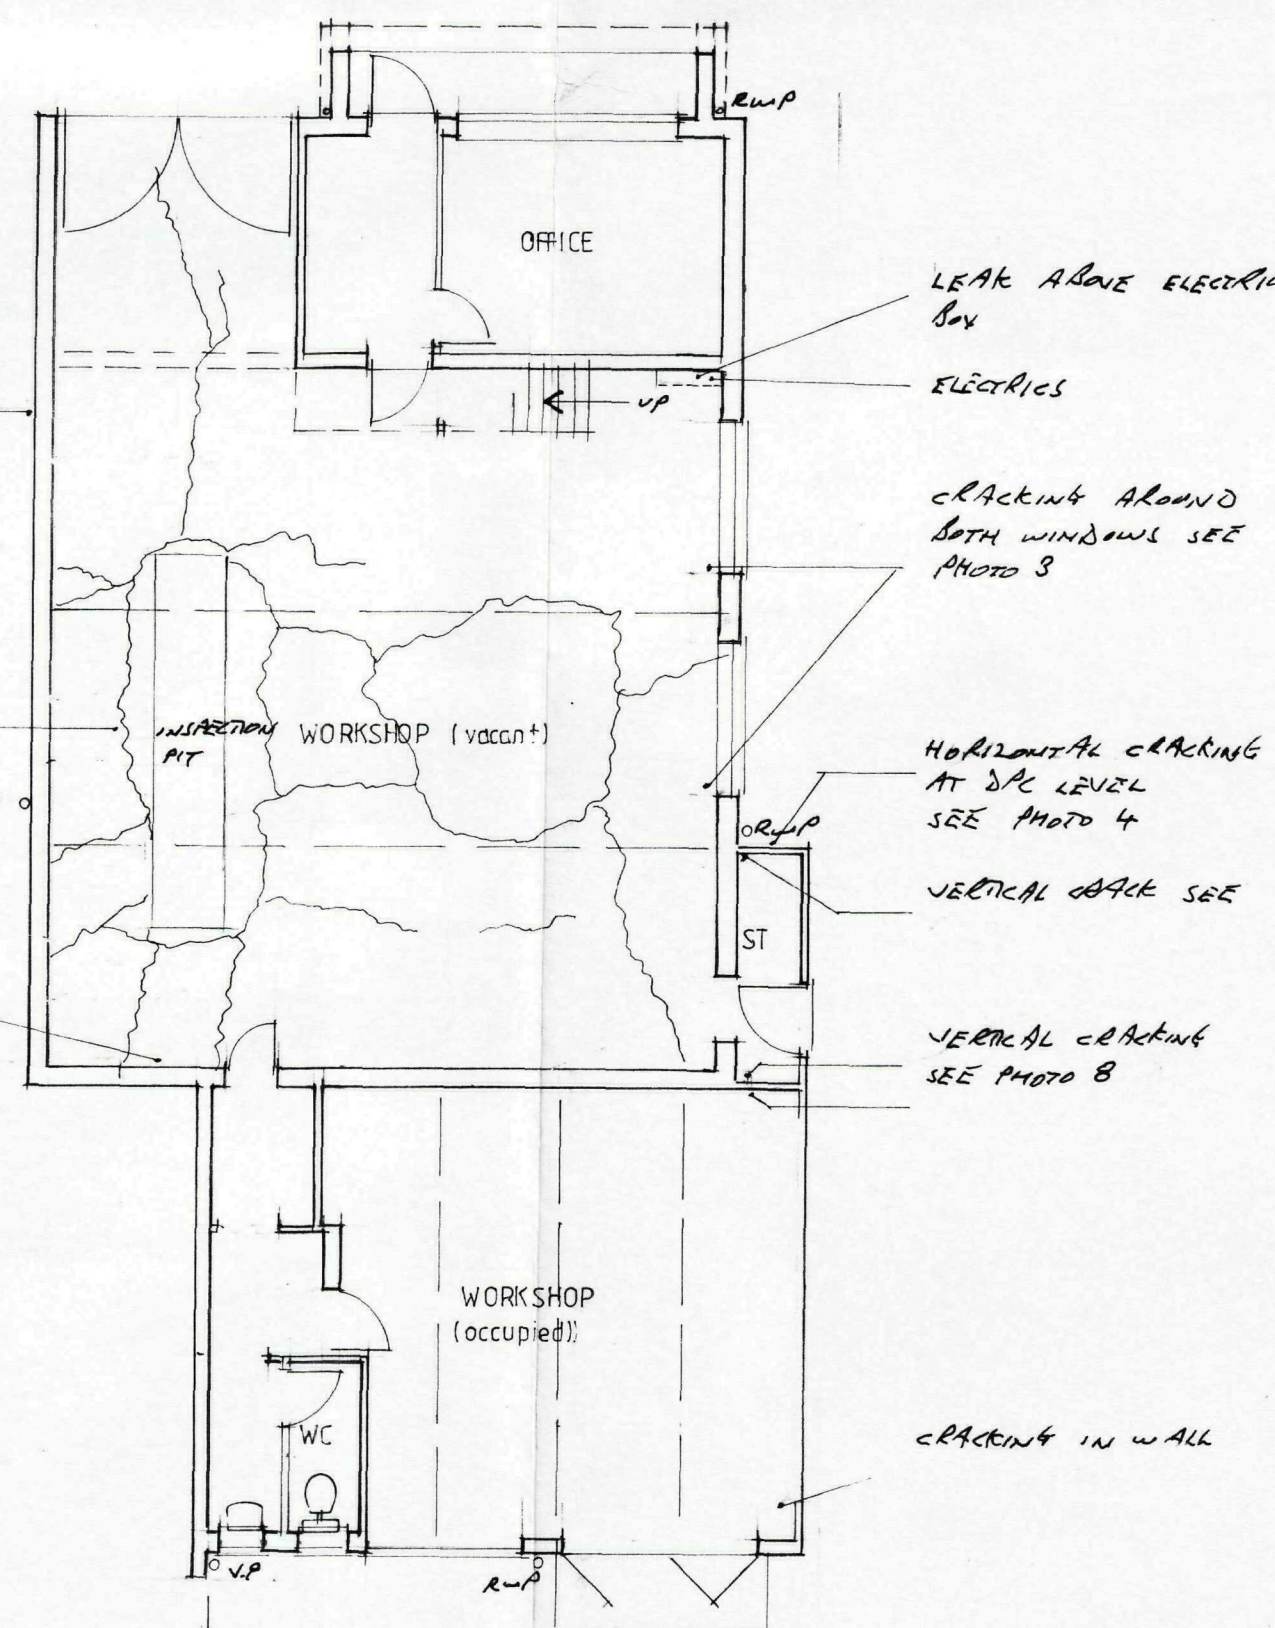

GROUND FLOOR 1-100

LEAK ABOVE ELECTRIC BOX

ELECTRICS

CRACKING AROUND BOTH WINDOWS SEE PHOTO 3

HORIZONTAL CRACKING AT DPC LEVEL SEE PHOTO 4


VERTICAL CRACK SEE

VERTICAL CRACKING SEE PHOTO 8


CRACKING IN WALL

Contractor To Check All Dimensions On Site Before Work Commences.			
Rev.	Date.	Init.	Revision Details.
A	24-7-10		PLANNING APPLICATION
R. BOOR DRAUGHTSMAN 26 Fengate Moulton Chapel Spalding Lincolnshire PE12 0XL Phone & Fax: 01406 380279			
Project: MR & MRS A.D. BOOR. PROPERTY AT MILESTONE LANE, PINCHBECK.			
Drawing: PLAN AS EXISTING			
Scale: AS SHOWN		Drawing No. 3366-1	
Drawn: Date:		Rev.	

SHDC
Planning & Development
22 JUL 2010
Ref: 0610-10

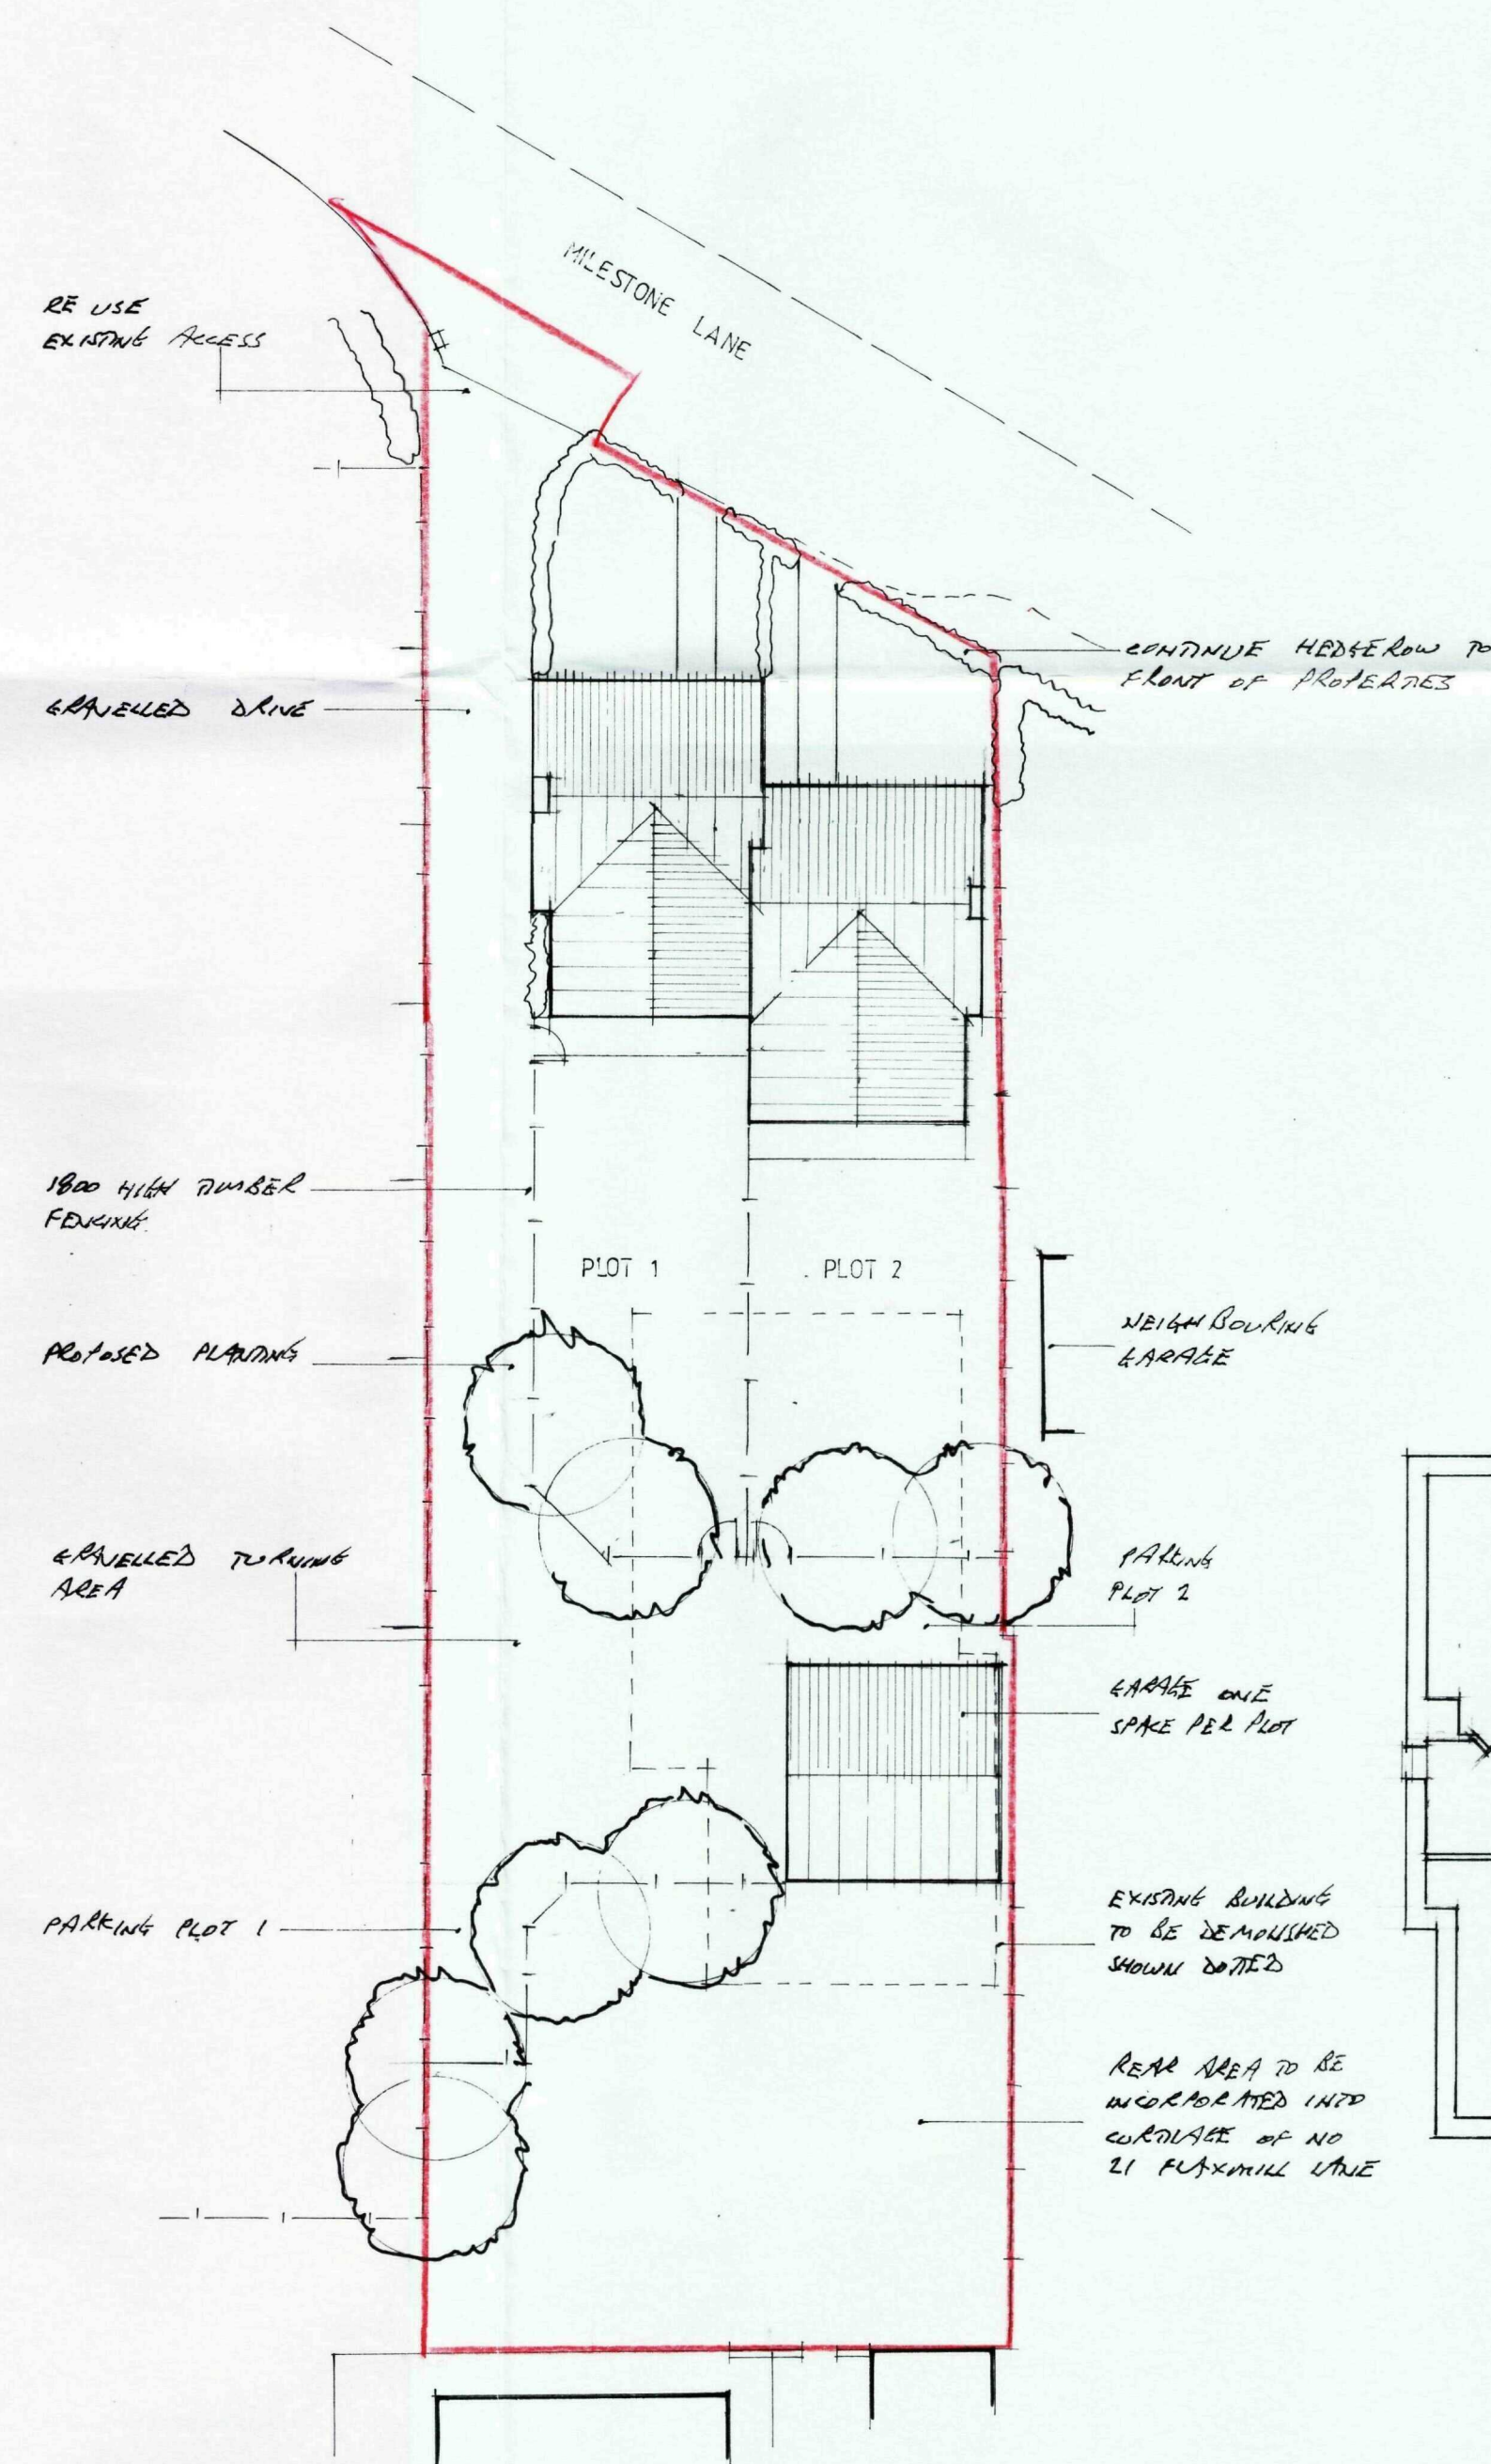


SITE PLAN 1:200
INDICATIVE

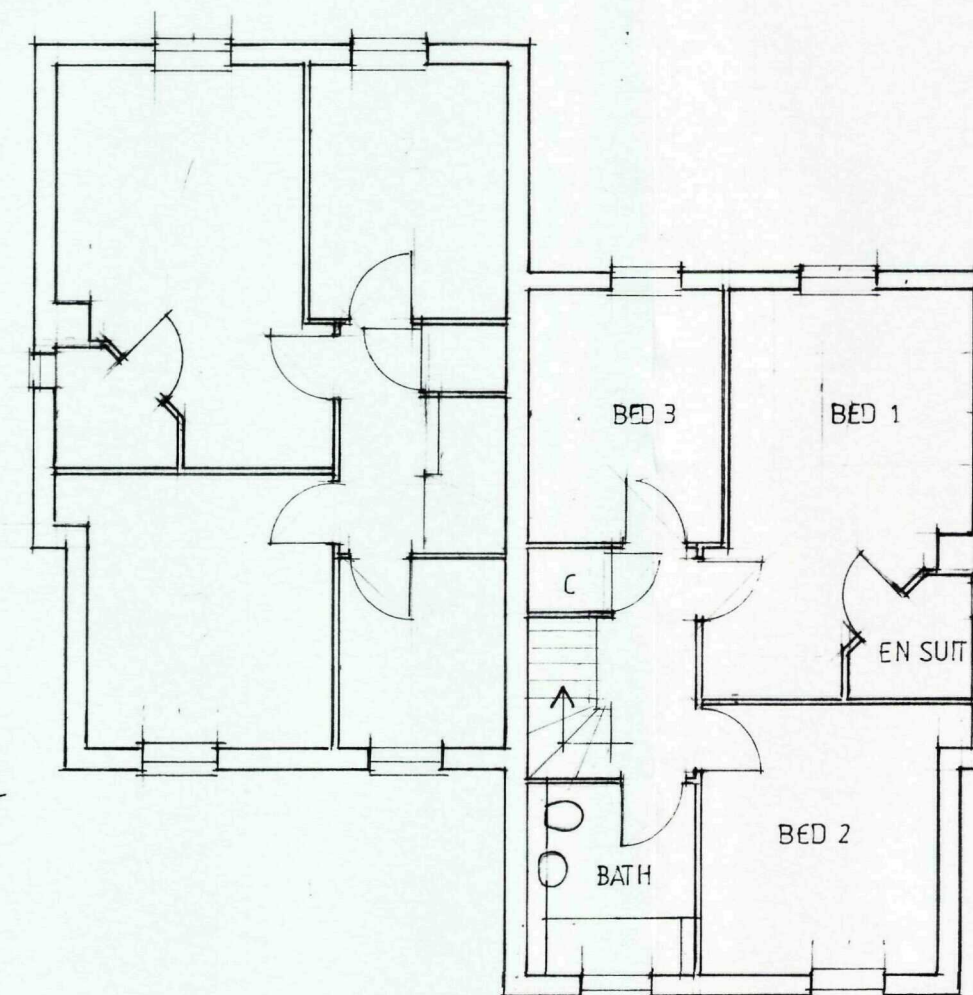

FIRST FLOOR 1:100
INDICATIVE



EAST 1:100
INDICATIVE

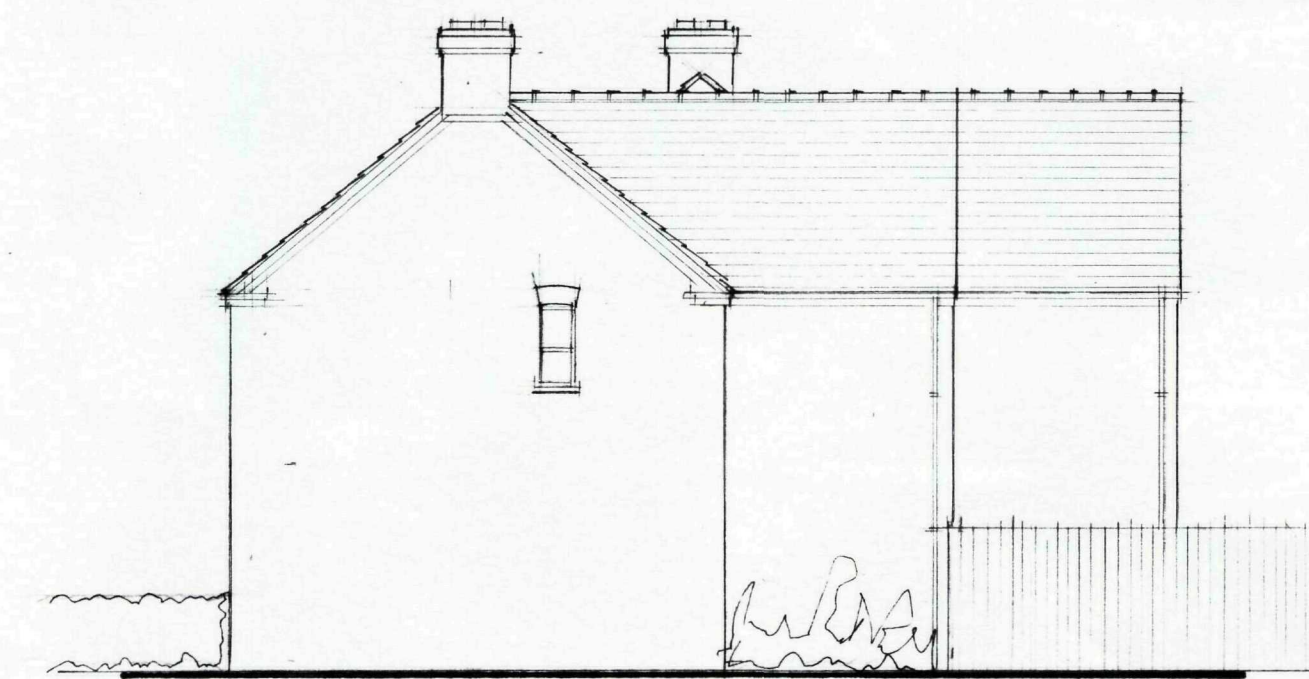


WEST 1:100
INDICATIVE



SOUTH 1:100
INDICATIVE



NORTH 1:100
INDICATIVE

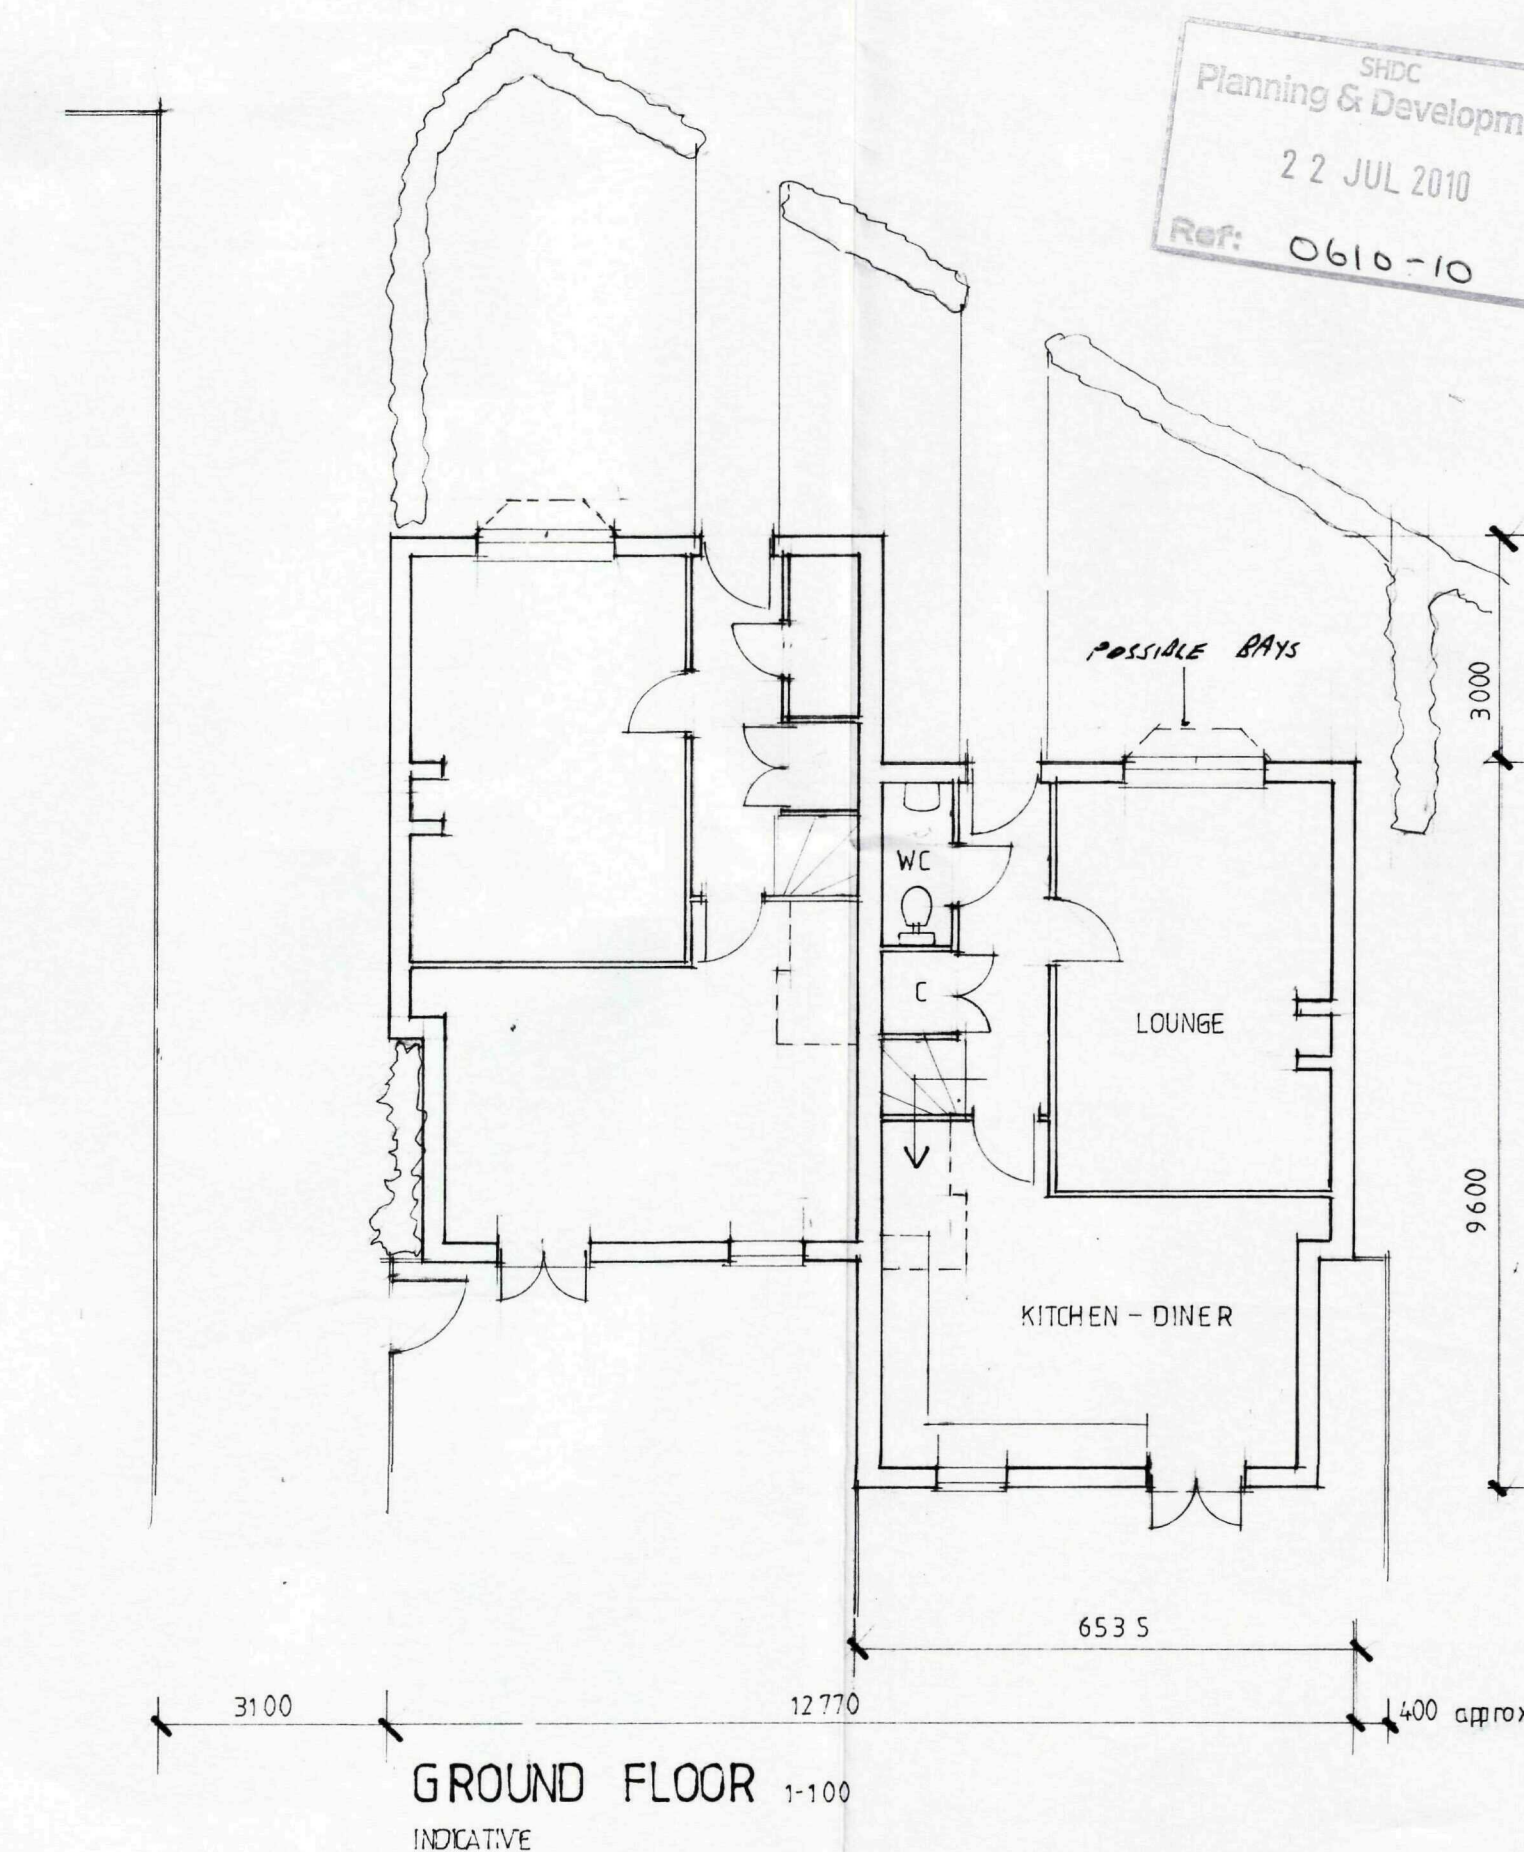

GROUND FLOOR 1:100
INDICATIVE

SHDC
Planning & Development
22 JUL 2010
Ref: 0610-10

Contractor To Check All Dimensions
On Site Before Work Commences.

Rev.	Date.	Init.	Revision Details.
1	22-10-10		PERMANENT APPLICATION

R. BOOR DRAUGHTSMAN
26 Fengate
Moulton Chapel
Spalding
Lincolnshire
PE12 0XL
Phone & Fax:
01406 380279

Project:
MR & MRS A. D. BOOR.
PROPERTY AT
MILESTONE LANE, PINCHBECK.

OUTLINE PLANNING

Drawing:
PLAN AS PROPOSED - INDICATIVE

Scale:
AS SHOWN

Drawing No.
3366-2

Date: APRIL 2010