


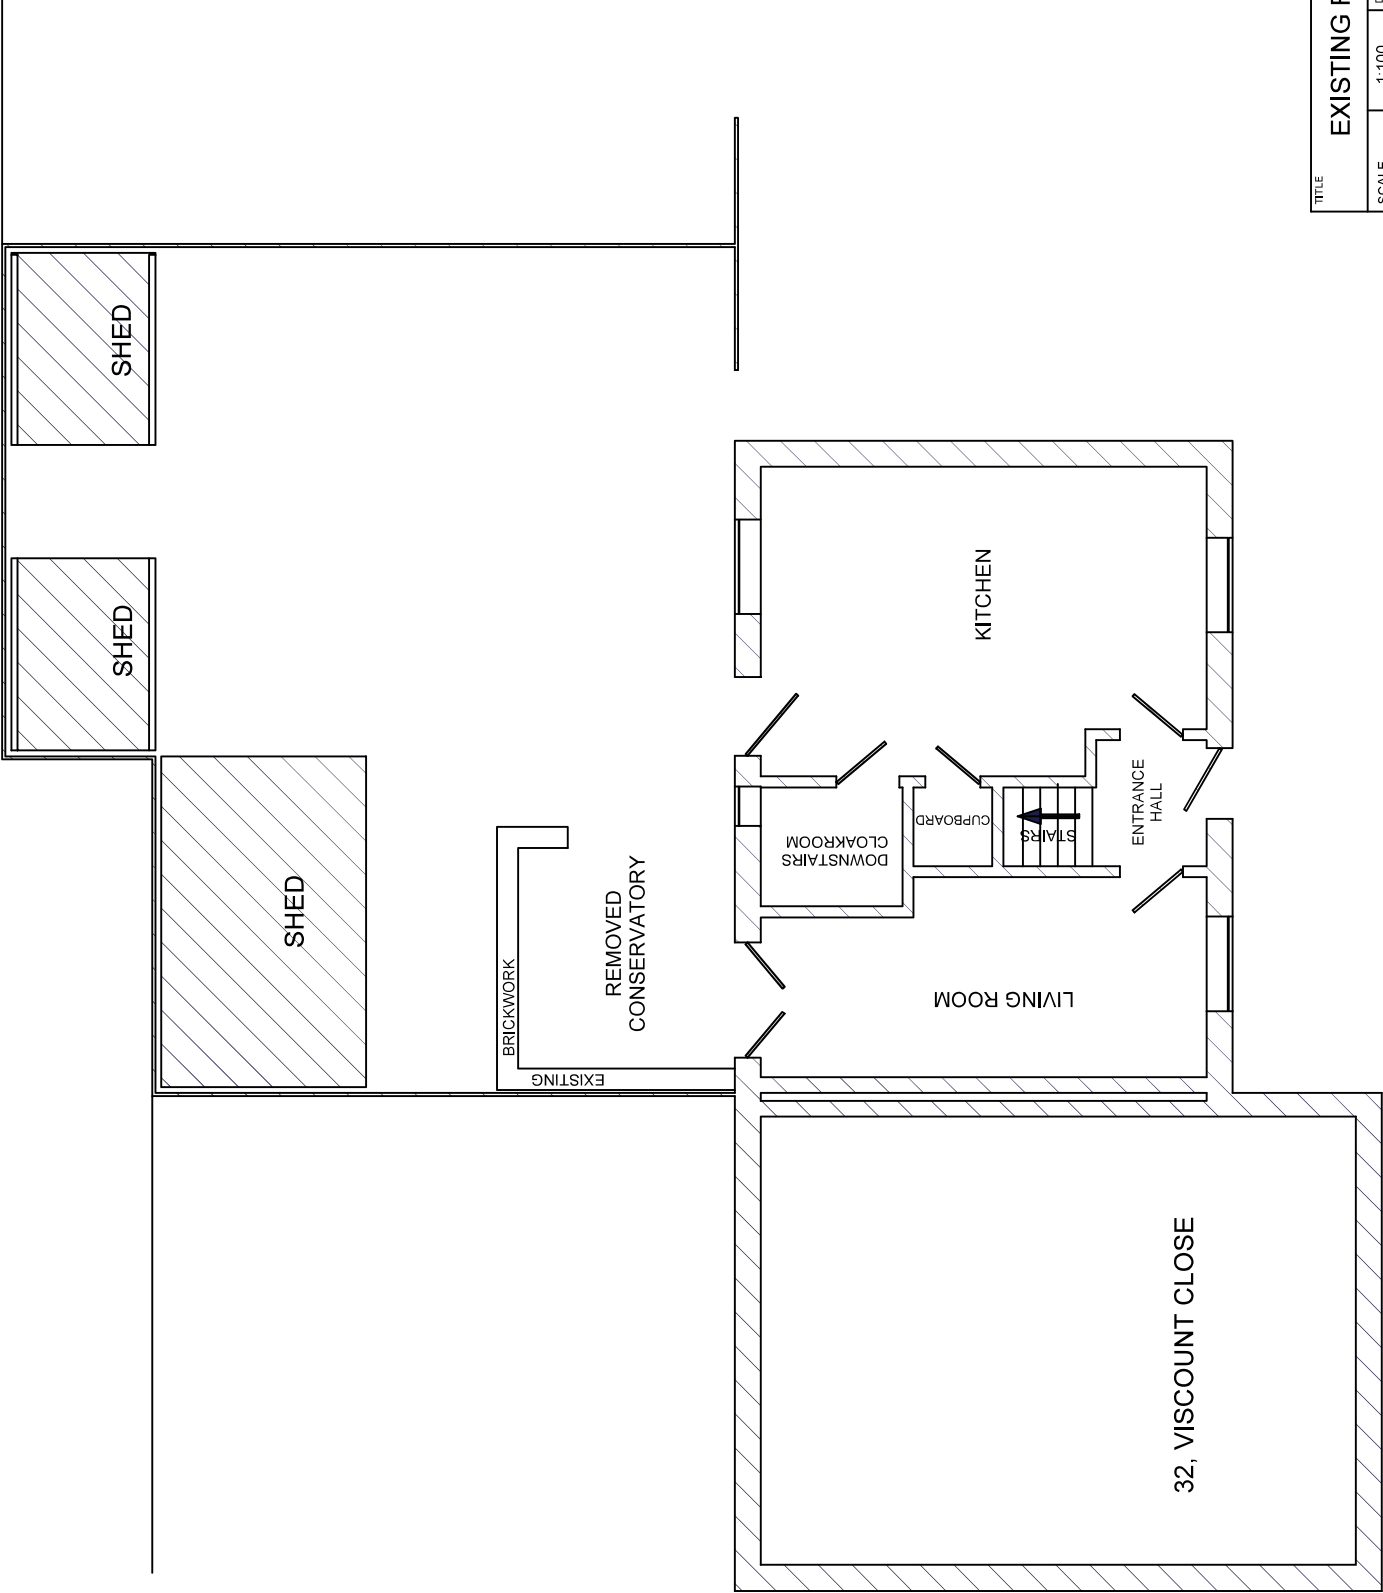

TITLE EXISTING FLOOR PLAN				Louise Luck TEL -07931 569547	
SCALE	1:100	DRAWING NUMBER PE11-3PS-30-3		Sheet Size A4	
DRAWN Louise				SHEET 3	OF 8
DATE 01/08/2023				REVISION	.