


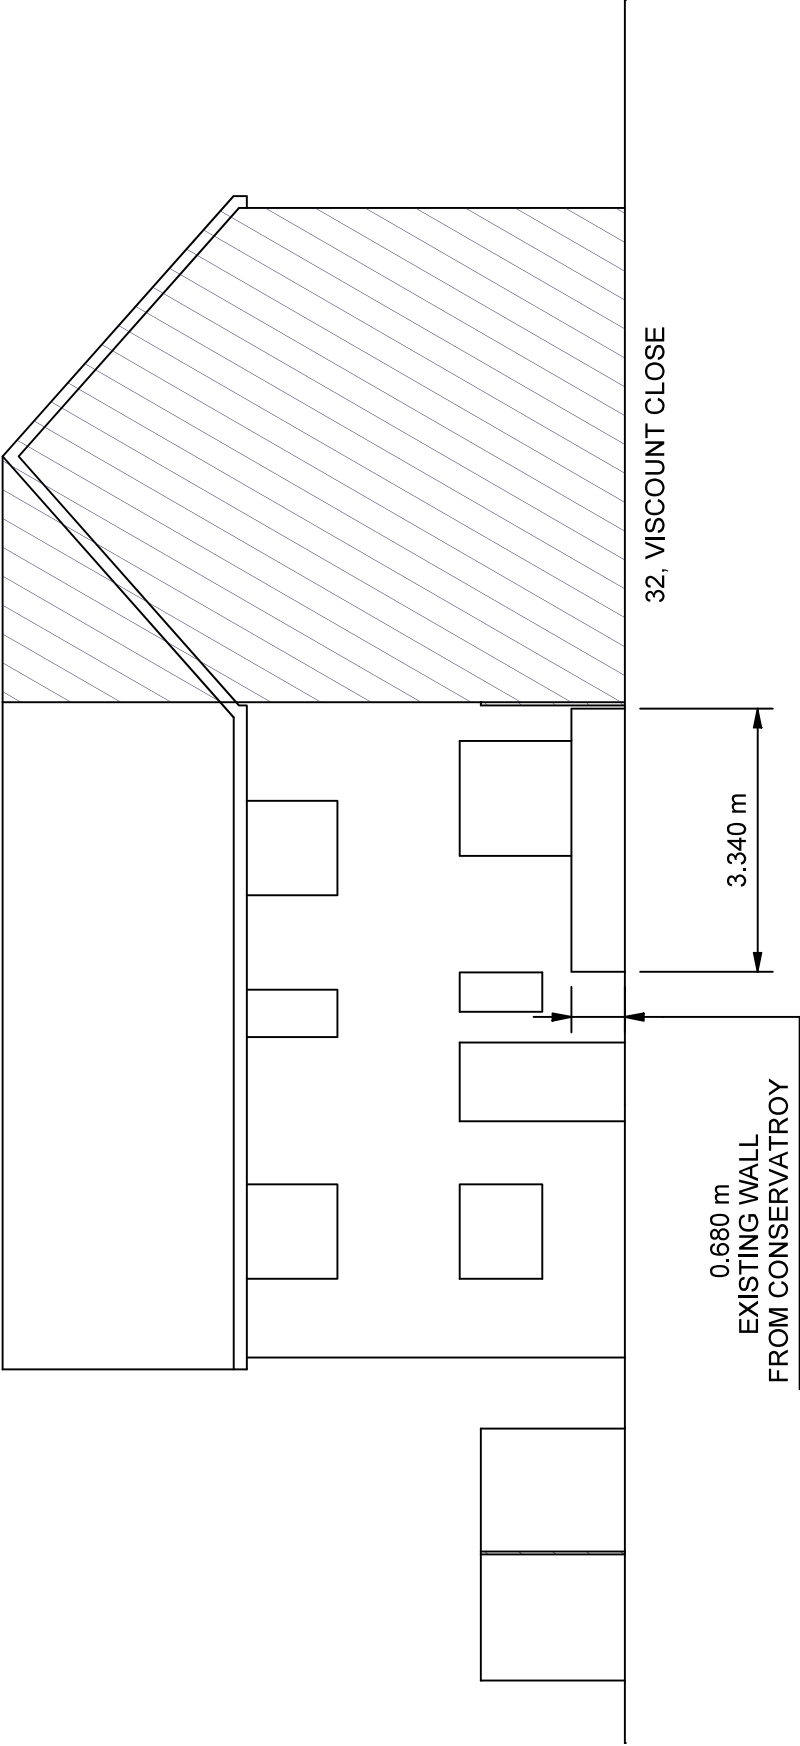

TITLE				EXISTING REAR ELEVATION				Louise Luck TEL -07931 569547	
SCALE		1:100		DRAWING NUMBER		Sheet Size		A4	
DRAWN		Louise		PE11-3PS-30-5		SHEET		5 OF 8	
DATE		01/08/2023				REVISION		.	