


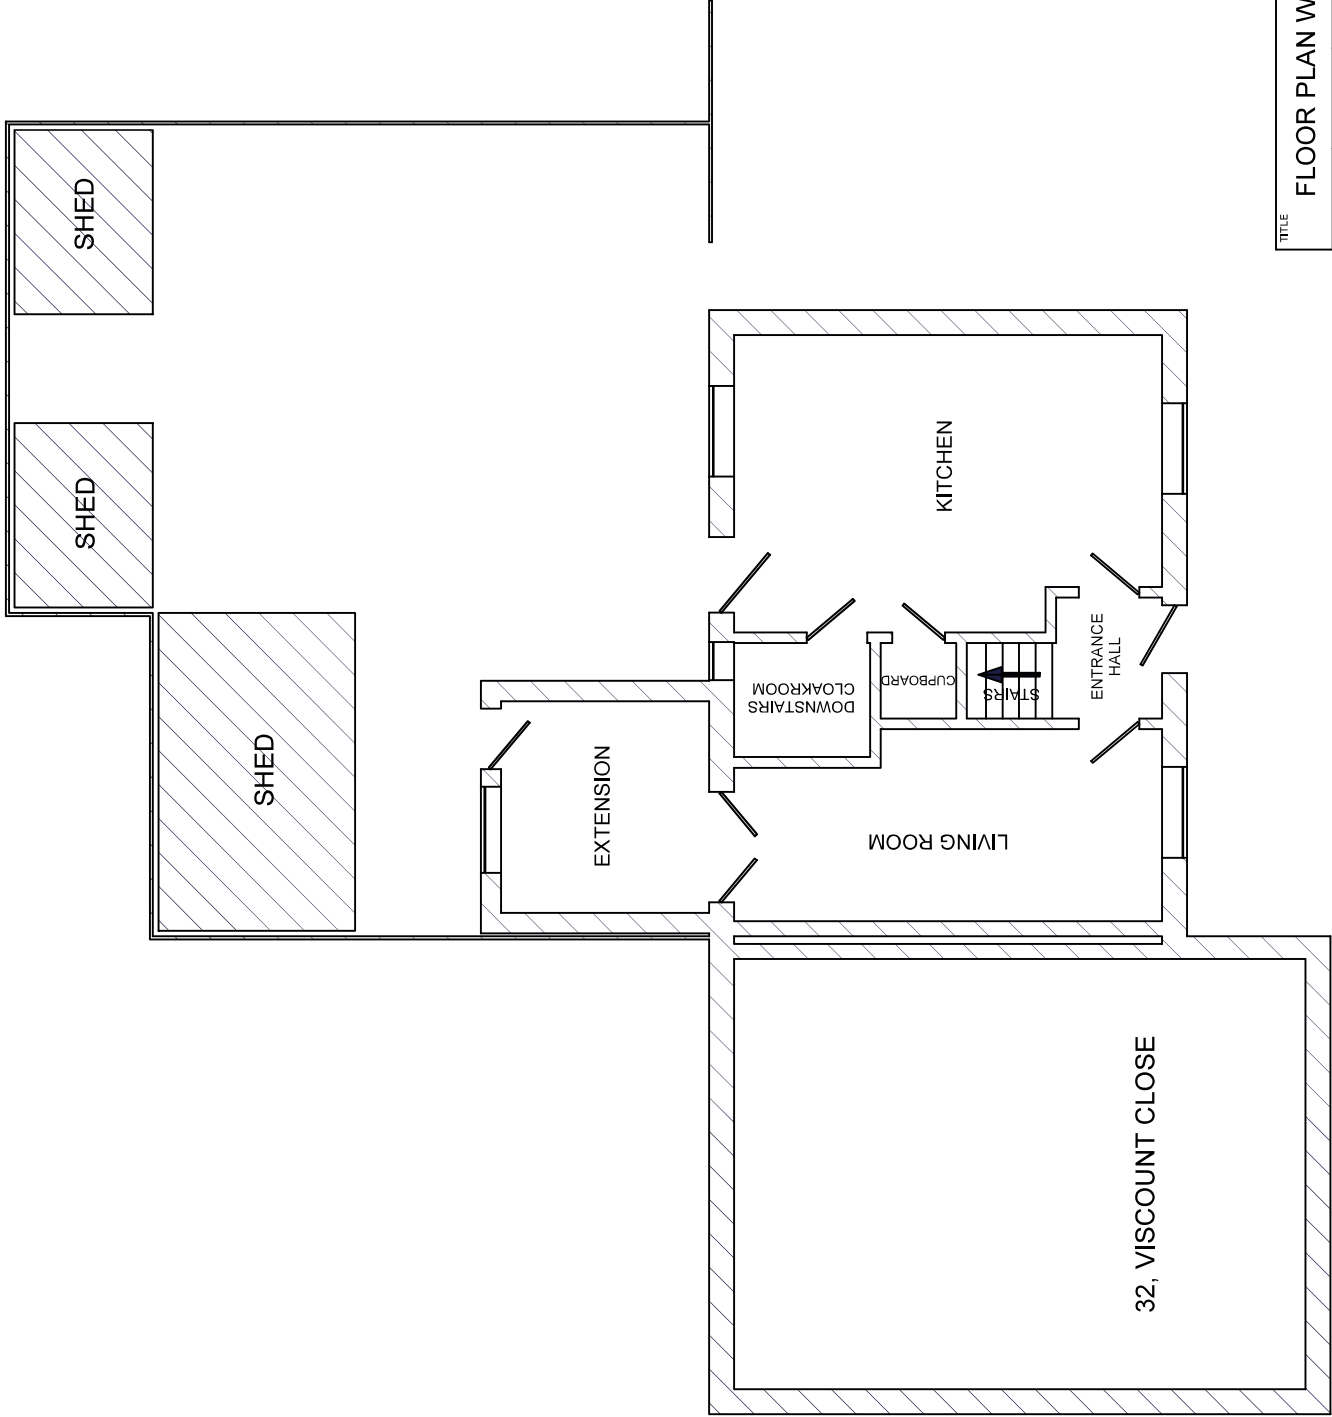

TITLE				FLOOR PLAN WITH EXTENSION				Louise Luck TEL -07931 569547			
SCALE		1:100		DRAWING NUMBER		PE11-3PS-30-6		Sheet Size		A4	
DRAWN		Louise		DATE		01/08/2023		SHEET		6 OF 8	
DATE		01/08/2023		REVISION		.					