


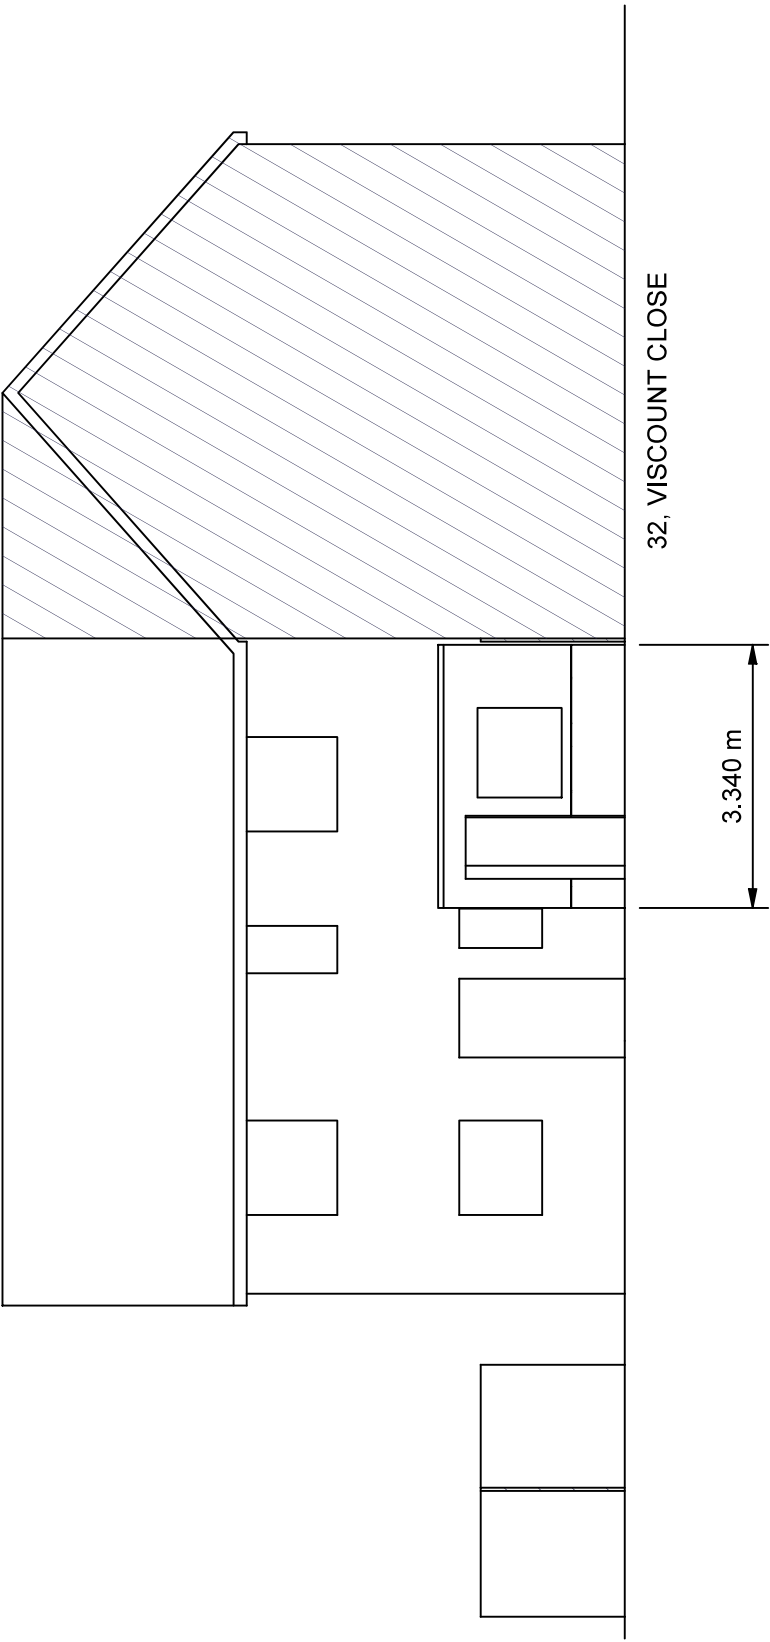

TITLE REAR ELEVATION WITH EXTENSION				Louise Luck TEL -07931 569547	
SCALE	1:100	DRAWING NUMBER		Sheet Size	A4
DRAWN	Louise	PE11-3PS-30-8		SHEET	8 OF 8
DATE	01/08/2023			REVISION	.