




STANDARD GARAGE

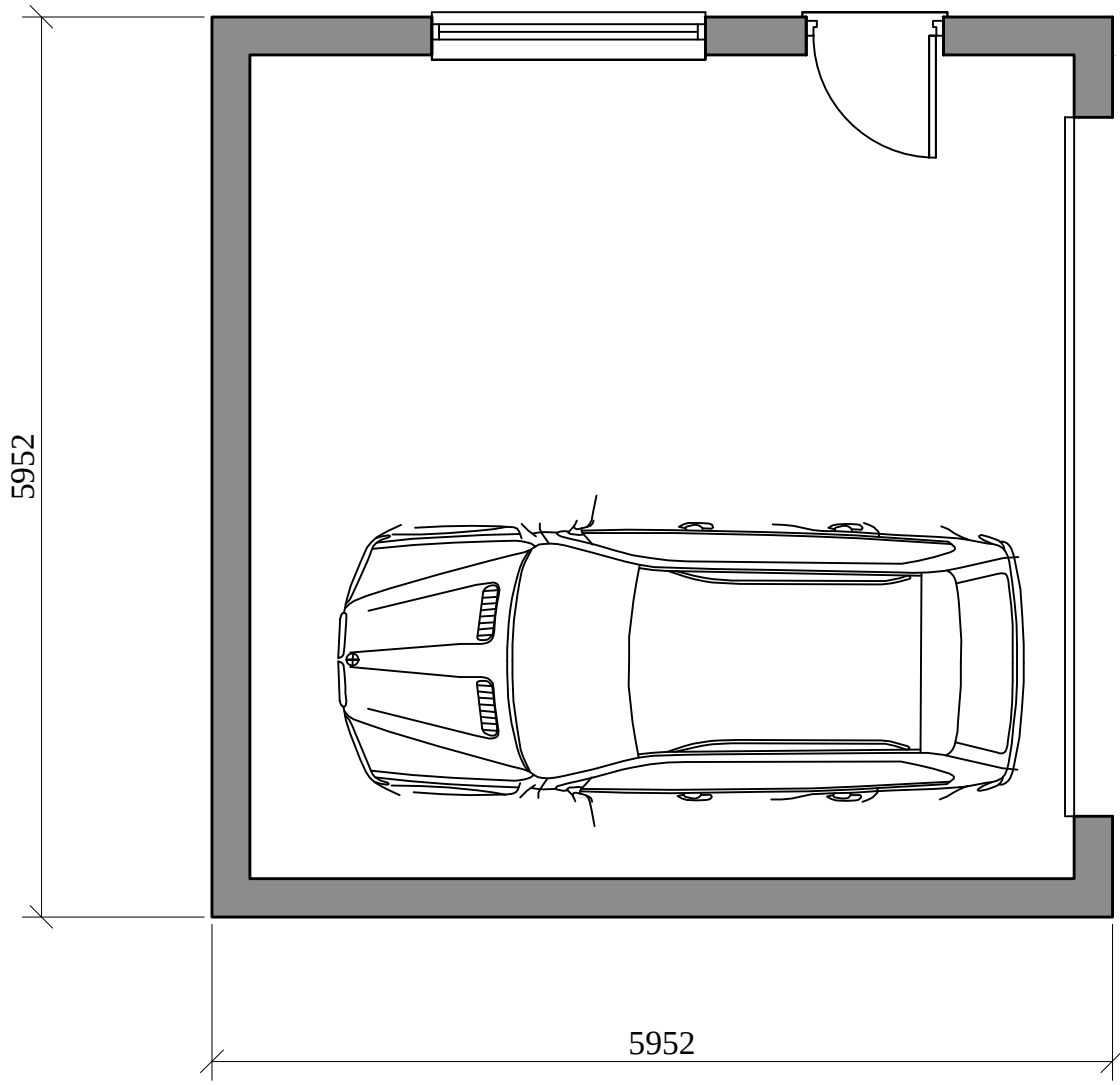

Garage plots 3, 4, 5, 6 & 7

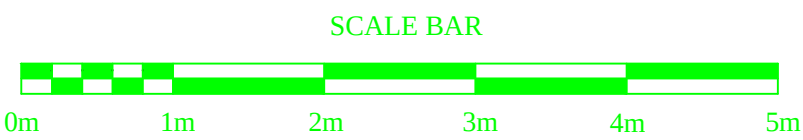

LAYOUT PLAN

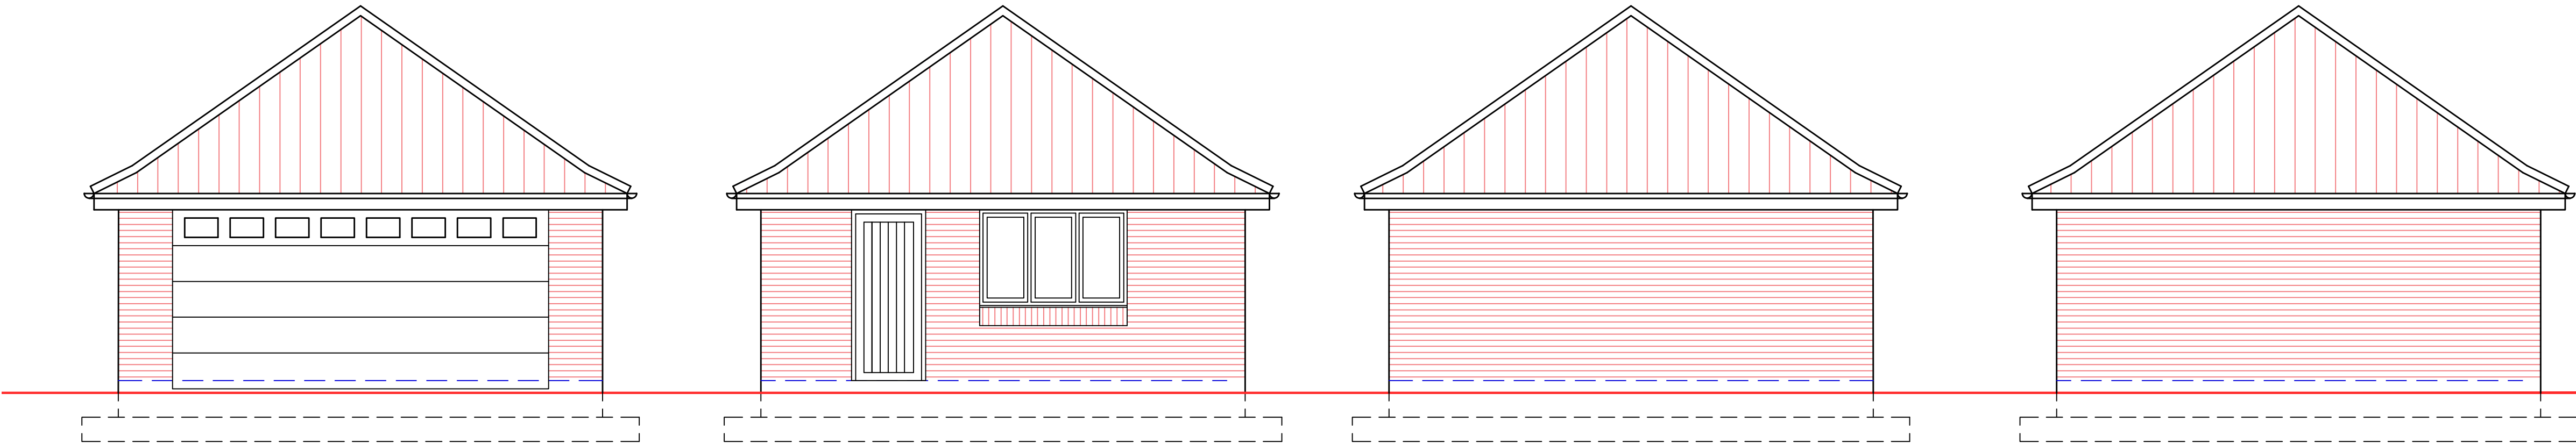

FRONT ELEVATION


SIDE ELEVATION

REAR ELEVATION


SIDE ELEVATION

Provide electrical wiring and electric car charging point.


HANDED GARAGE

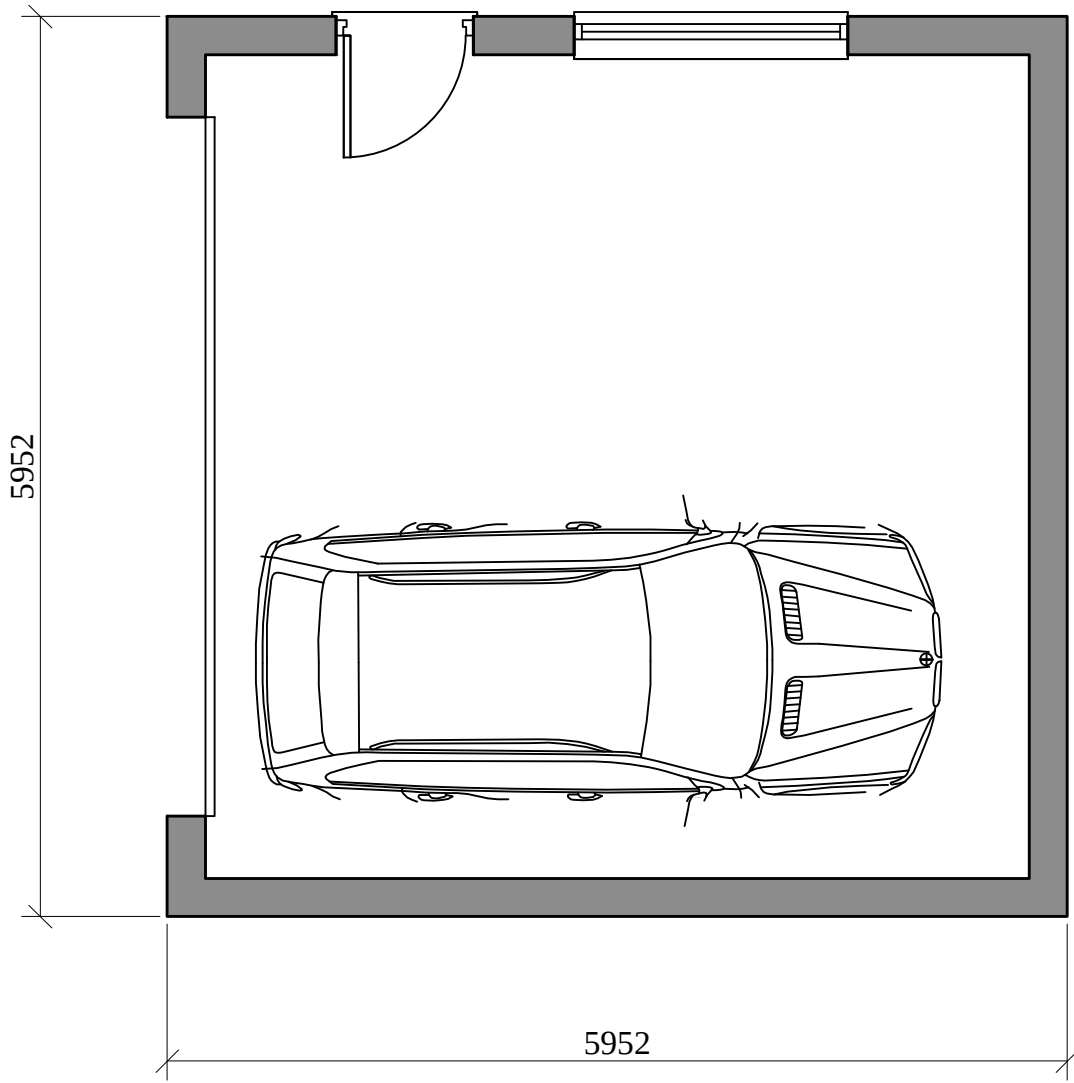

Garage plots 1, 2, 8 & 9

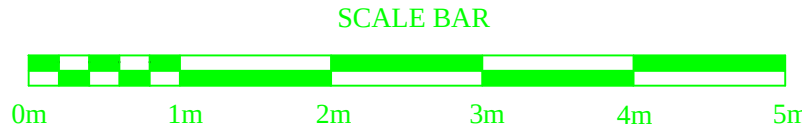

LAYOUT PLAN

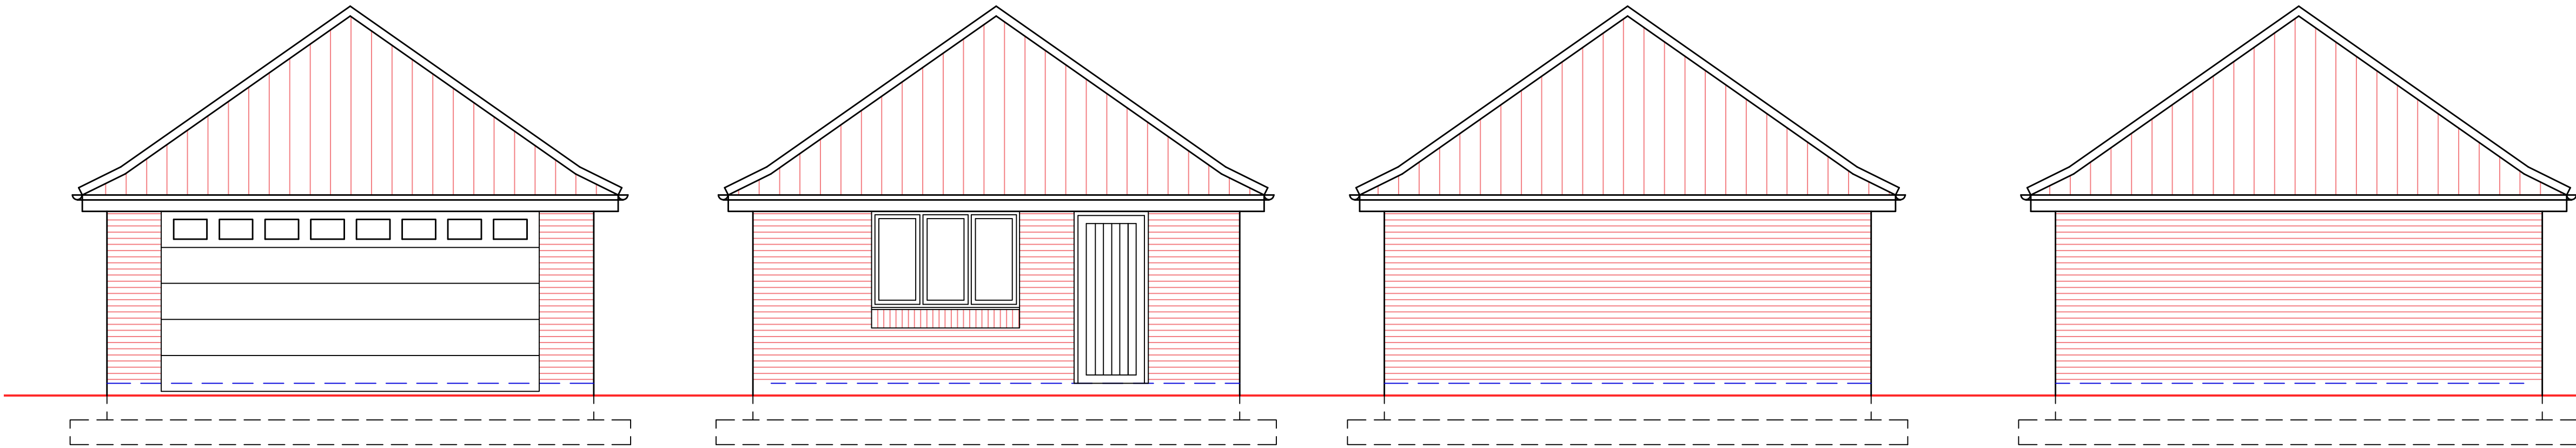

FRONT ELEVATION

SIDE ELEVATION

REAR ELEVATION

SIDE ELEVATION

Provide electrical wiring and electric car charging point.

D B L ARCHITECTURAL DESIGN
Architectural Designers & Planning Consultants
Tel: 07828174365
Email: malc@dbldesign.onmicrosoft.com
28A Millview Road, Ruskington,
Lincs, NG34 9EZ

Drawn by: MC	Checked by: MRC	Project: Residential Development of 9 Plots Section 73 Application
Client: Melbourne Holdings Limited	Site Location: Crossgate Lane Pinchbeck	
Drawing Title: Garages (standard and handed) Plans and Elevations	Scale: 1:50 @ A1	Revision: A
Date: July 2026	Drawing Number: M530-40	