




East Elevation Scale 1:100

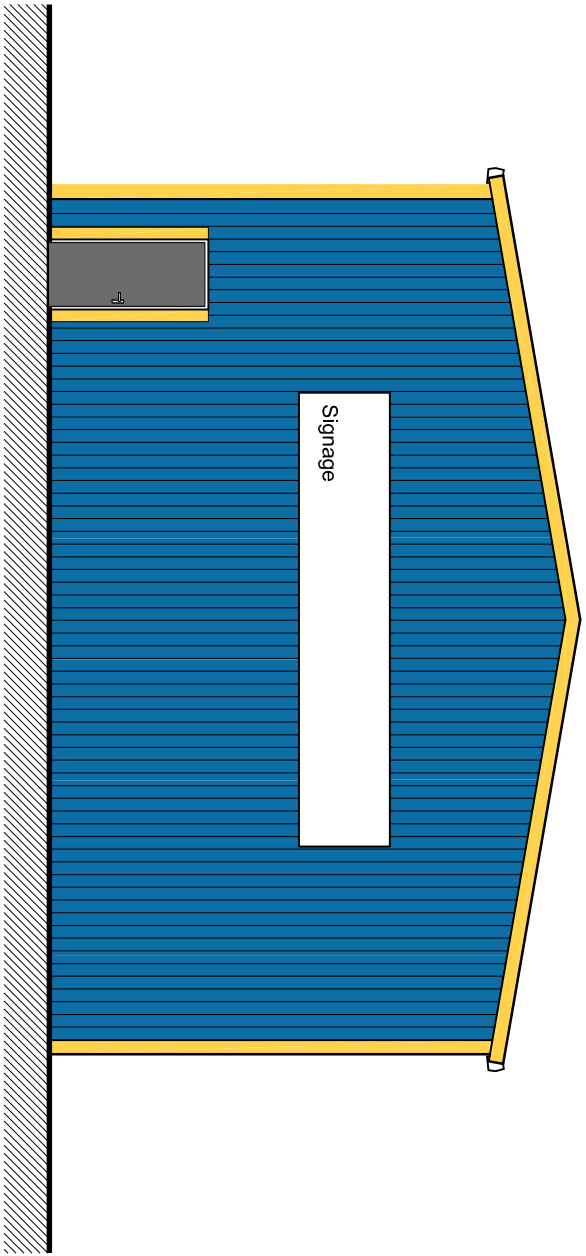


North Elevation Scale 1:100

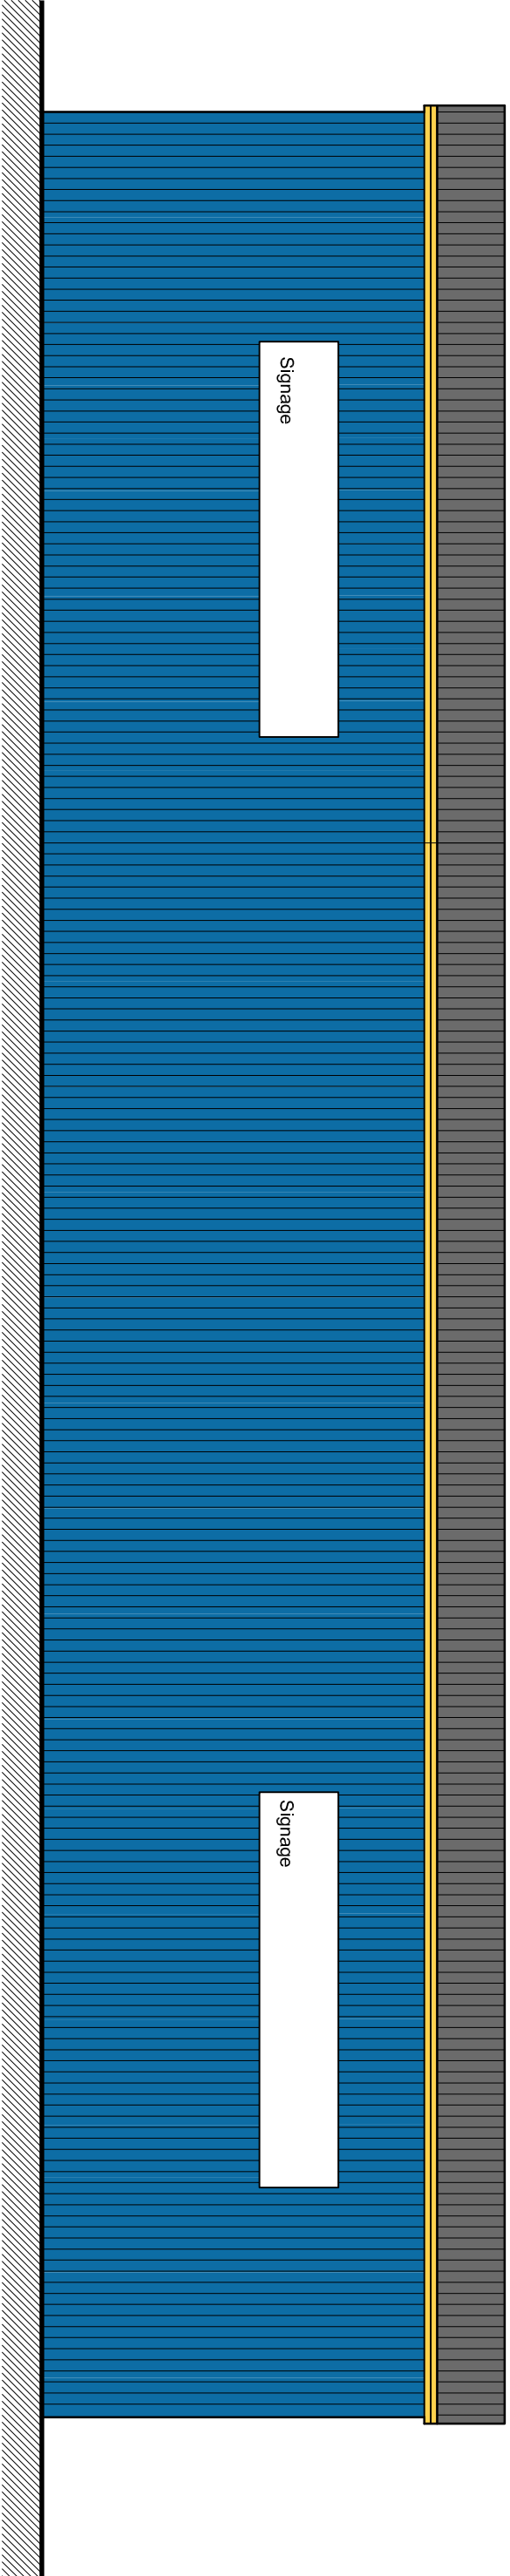

West Elevation Scale 1:100

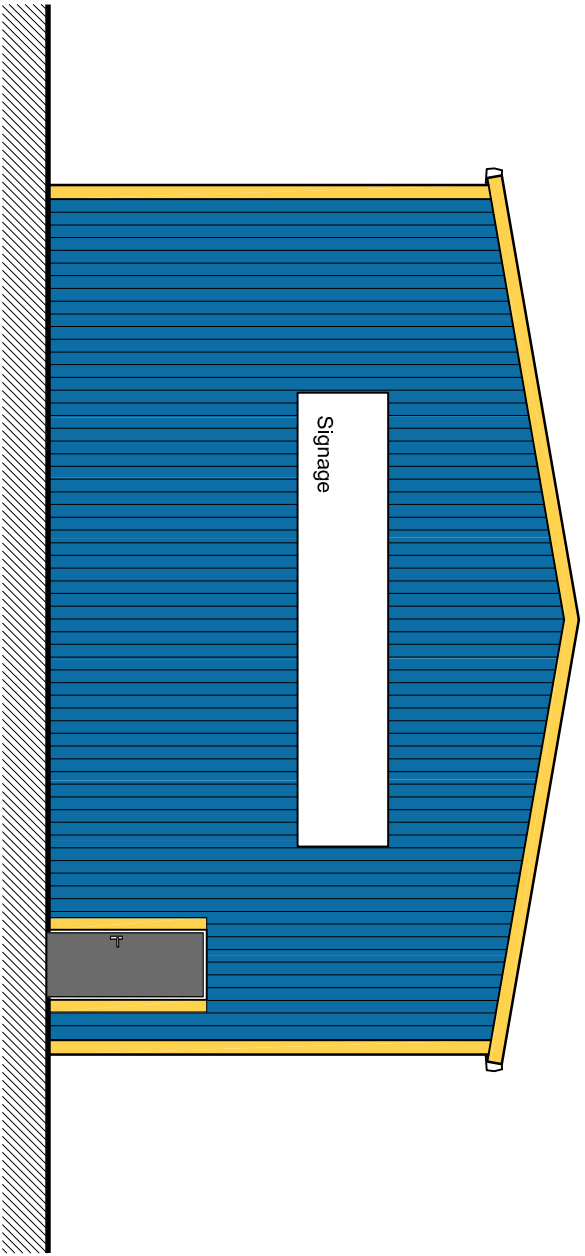


South Elevation Scale 1:100

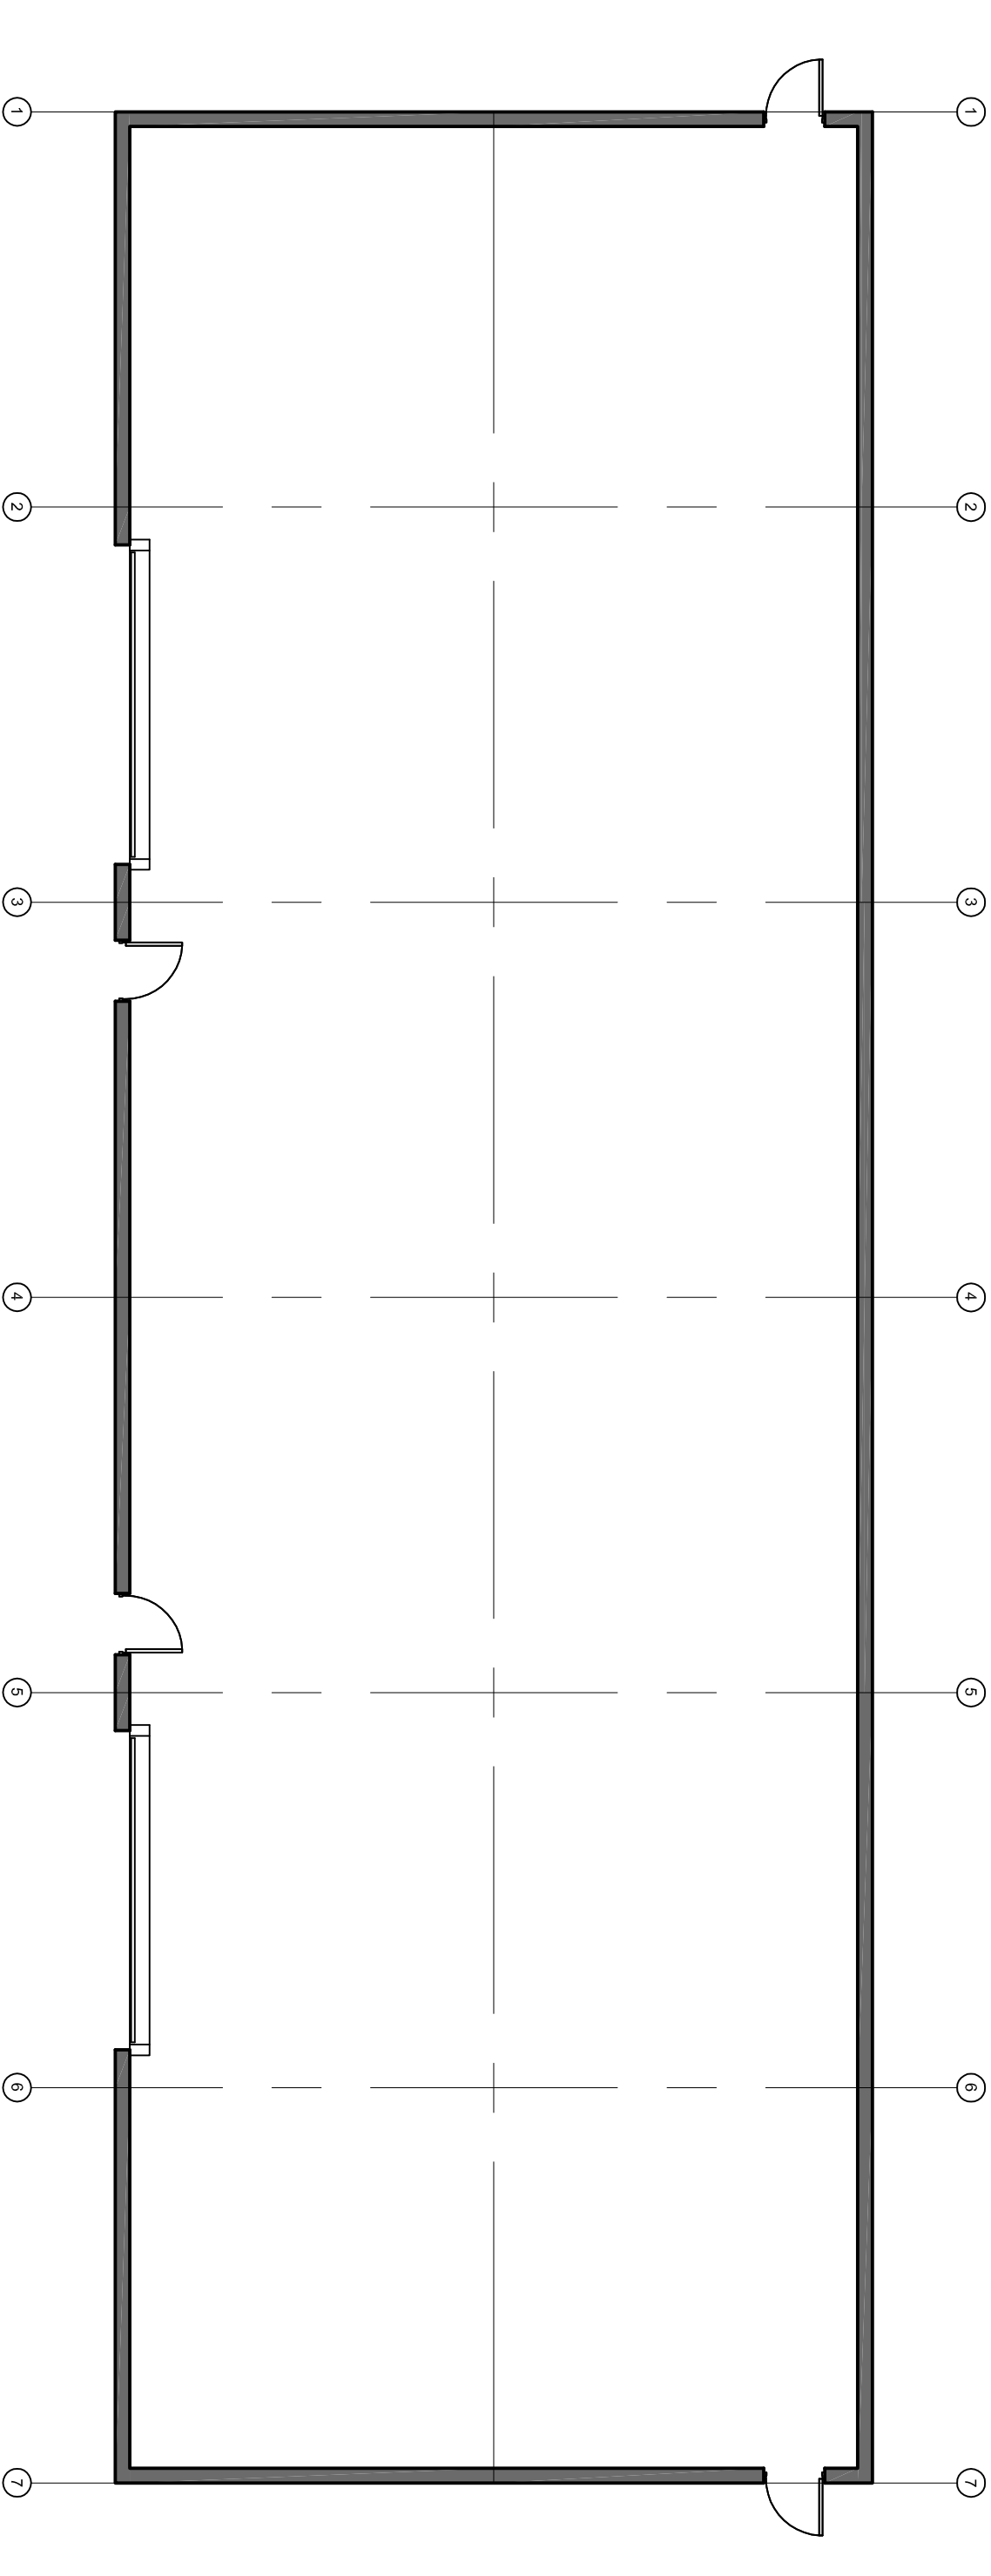

Ground Floor Plan Scale 1:100

Amendments:
a) 13.07.15 - Building depth increased to 11.5m
b) 10.07.15 - Personal Doors on East Elevation Repositioned; Signage Added
c) 13.07.15 - Colours Amended

 

Steven Dunn Architects Ltd
Architects, Planning Consultants, Project Managers
Tel: 01526 860 757
Fax: 01526 861 575
E-mail: steve@stevendunnarchitects.co.uk
Hadleigh House, High Street, Walcott, Lincoln LN4 3SN

PROJECT DETAILS

Proposed change-of-use to builders merchants and associated works at:
Benner Road, Spalding, PE11 3TZ

CLIENT
Parkland Developments

DRAWING TITLE

Proposed General Purpose Store Building

DATE	DRAWN
July 2015	A.R
SCALE	DRWG No.
1:100@A2	2332-A2-05c

Copyright: The drawing and its entire contents are protected under the Copyright Act 1988. No part of this drawing may be reproduced, stored in a retrieval system, or otherwise reproduced and/or transmitted by any means whatsoever, without the prior written consent of the Author. Do Not scale from this drawing. Work to figure and dimensions shown. Any discrepancies must be brought to the attention of the Architect prior to commencement of works on site.