


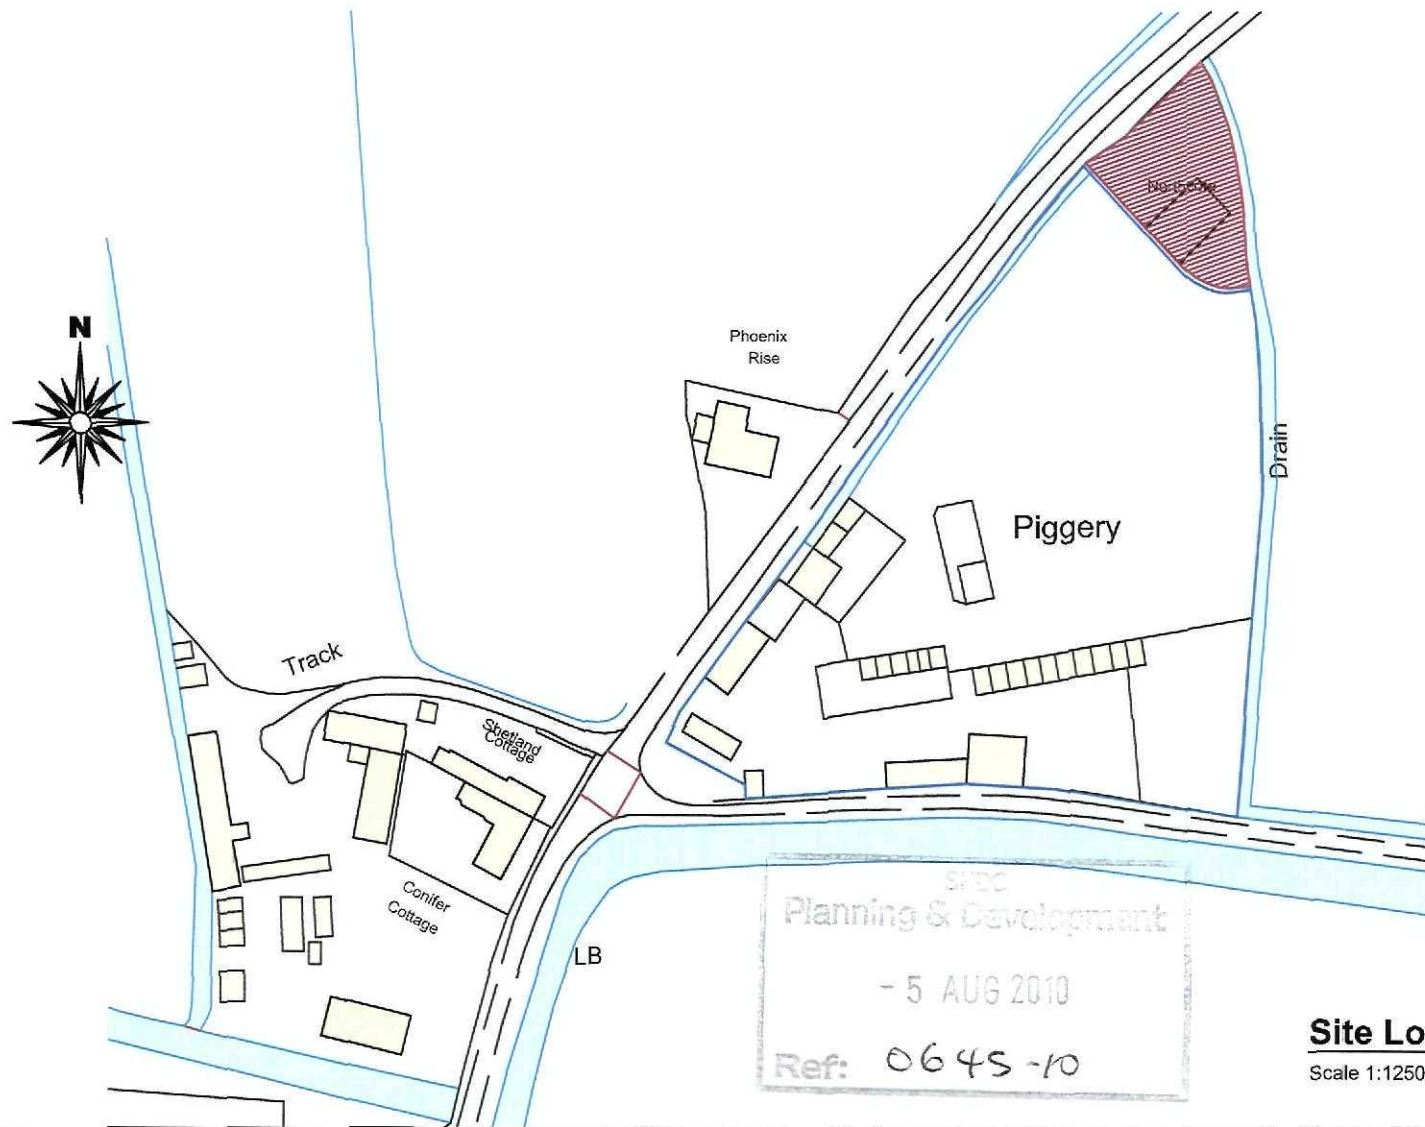

Site Location Plan

Scale 1:1250



2nd Floor - 5B Sheepmarket
Spalding
PE11 1BH
Tel: 01775 768 921
e-mail: enquiries@remwaydesign.co.uk

Site :

**Northcote
Mill Green Road
Pinchbeck
PE11 3PU**

Client :


Mr & Mrs Grover

Date : *****

Scale : as noted

Drawing No:


1914 - 01

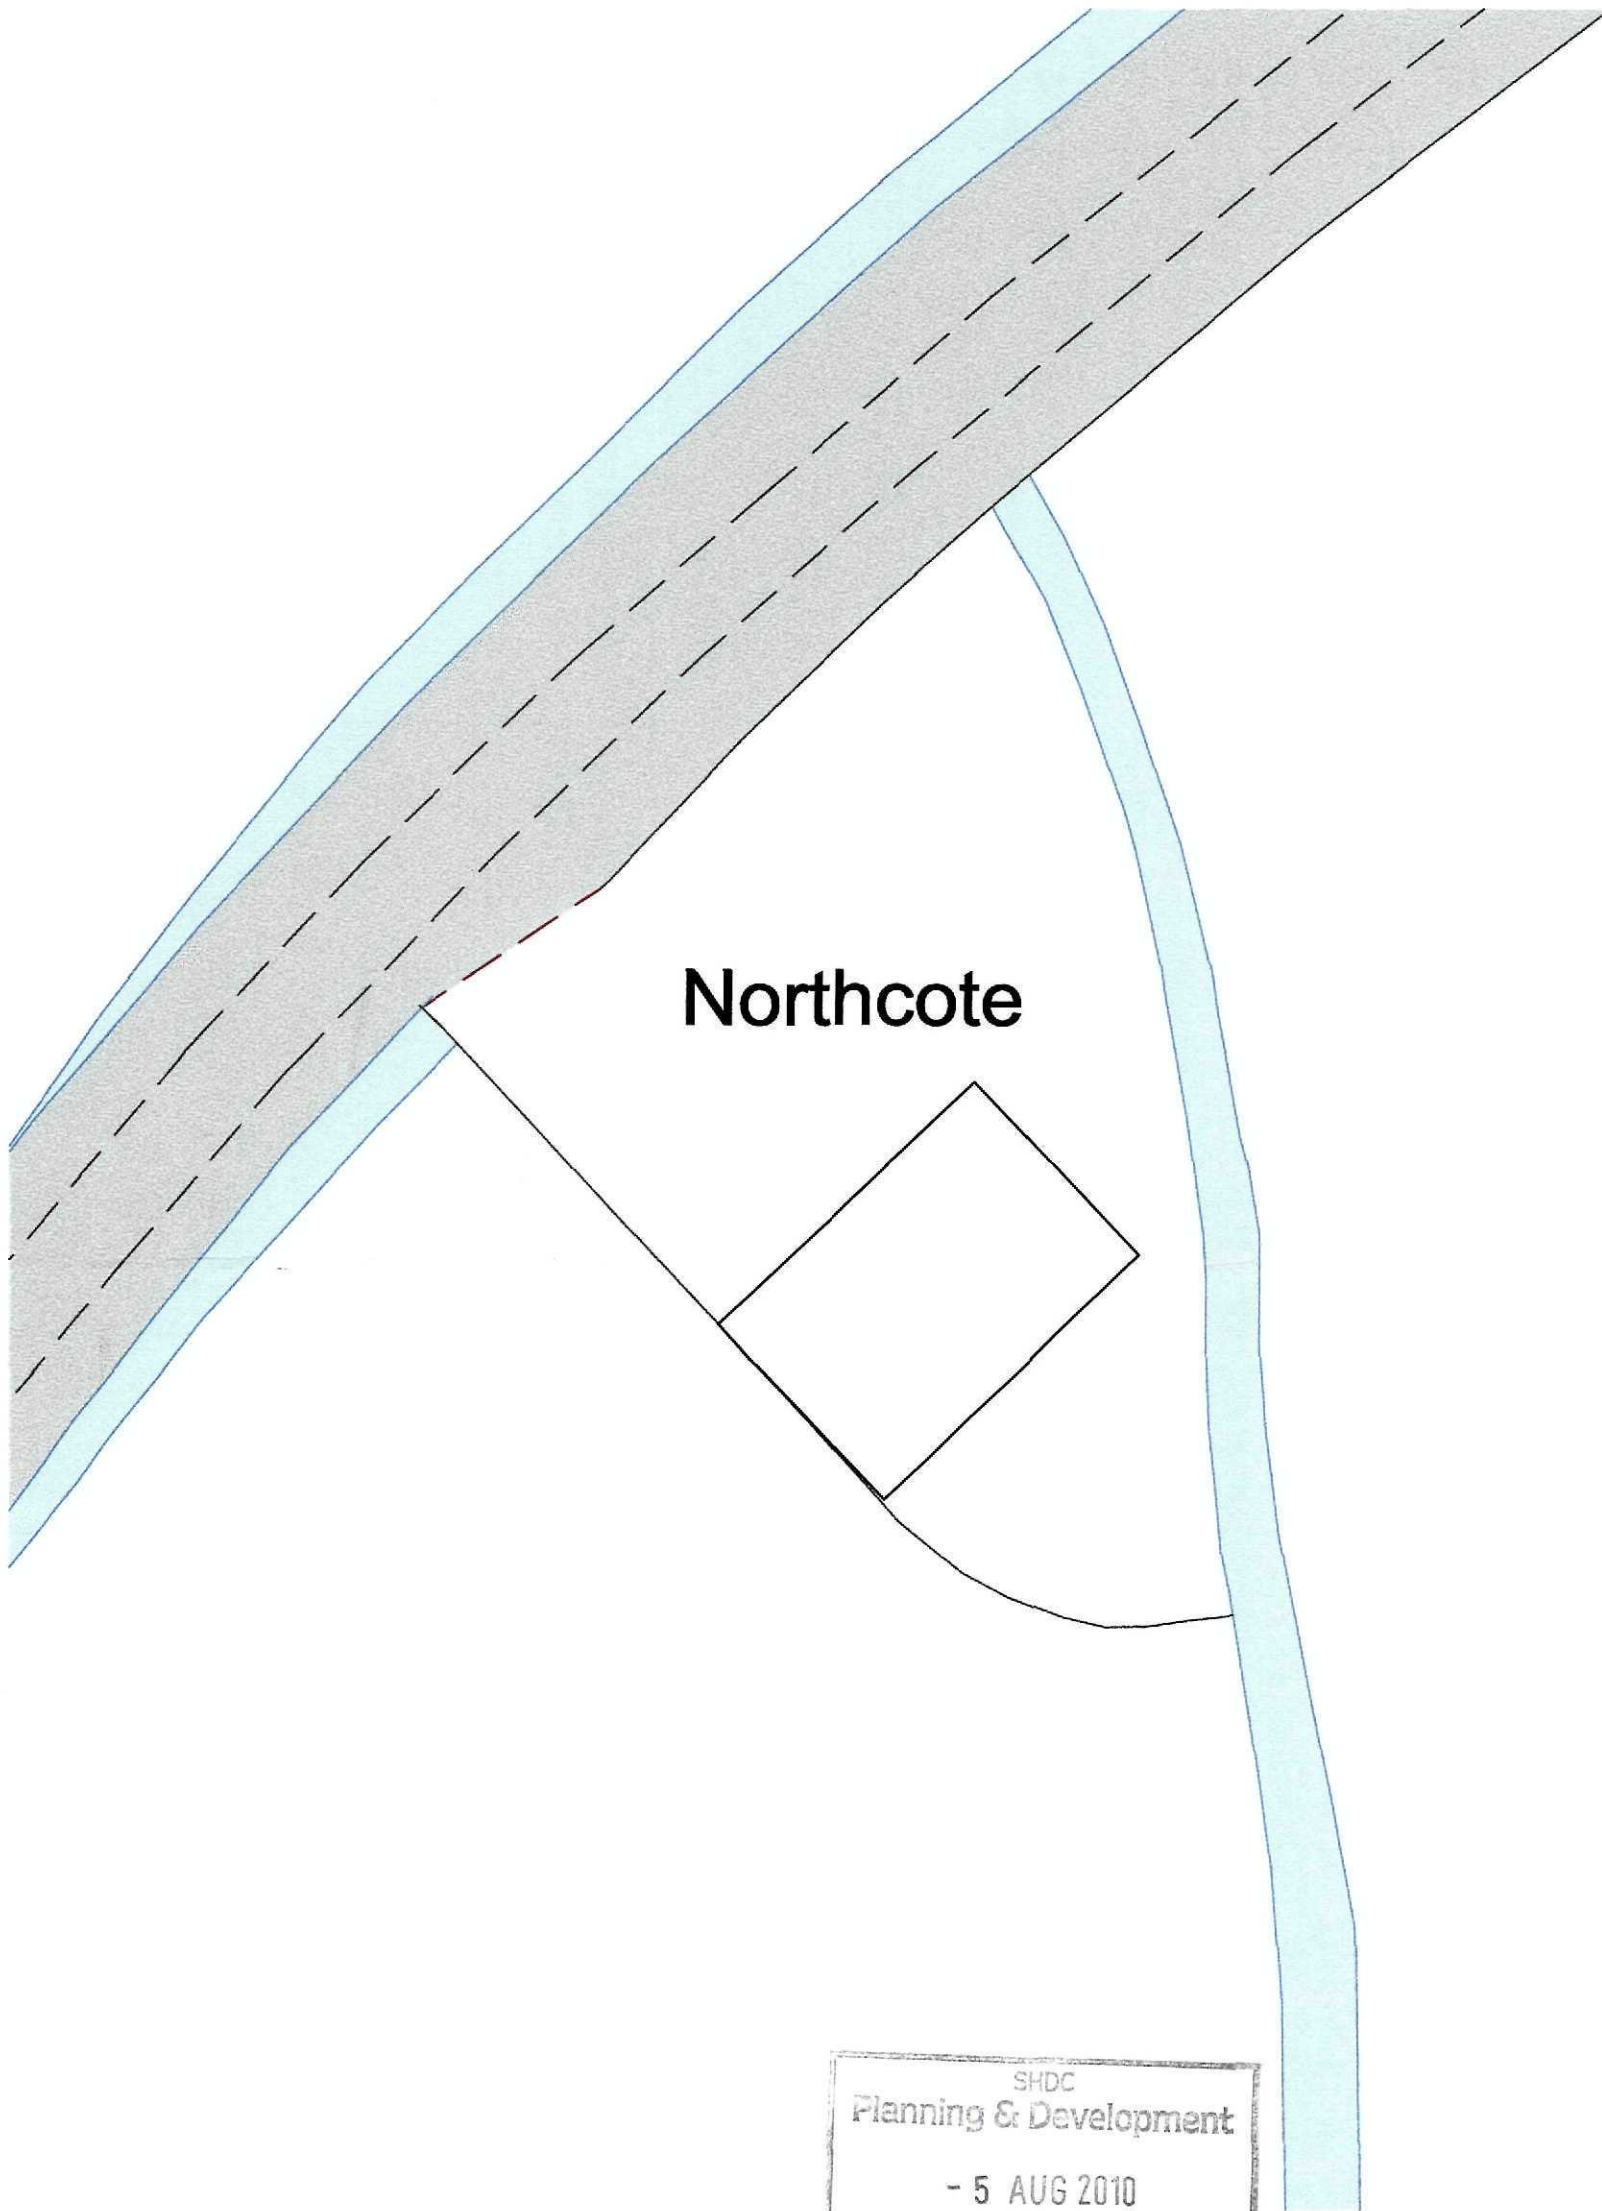

Northcote

SHDC
Planning & Development
- 5 AUG 2010
Ref: 0645-10

Site Block Plan
Scale 1:250

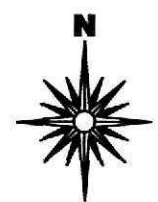

2nd Floor - 5B Sheepmarket
Spalding
PE11 1BH
Tel: 01775 768 921
e-mail: enquiries@remwaydesign.co.uk

Site :

Northcote
Mill Green Road
Pinchbeck
PE11 3PU

Client :

Mr & Mrs Grover


Date : *****

Scale : as noted


Drawing No:

1914 - 02

Contractor to check all Dimensions on site prior to ordering materials / commencing work. Do Not Scale from this Drawing - If in doubt then please ask

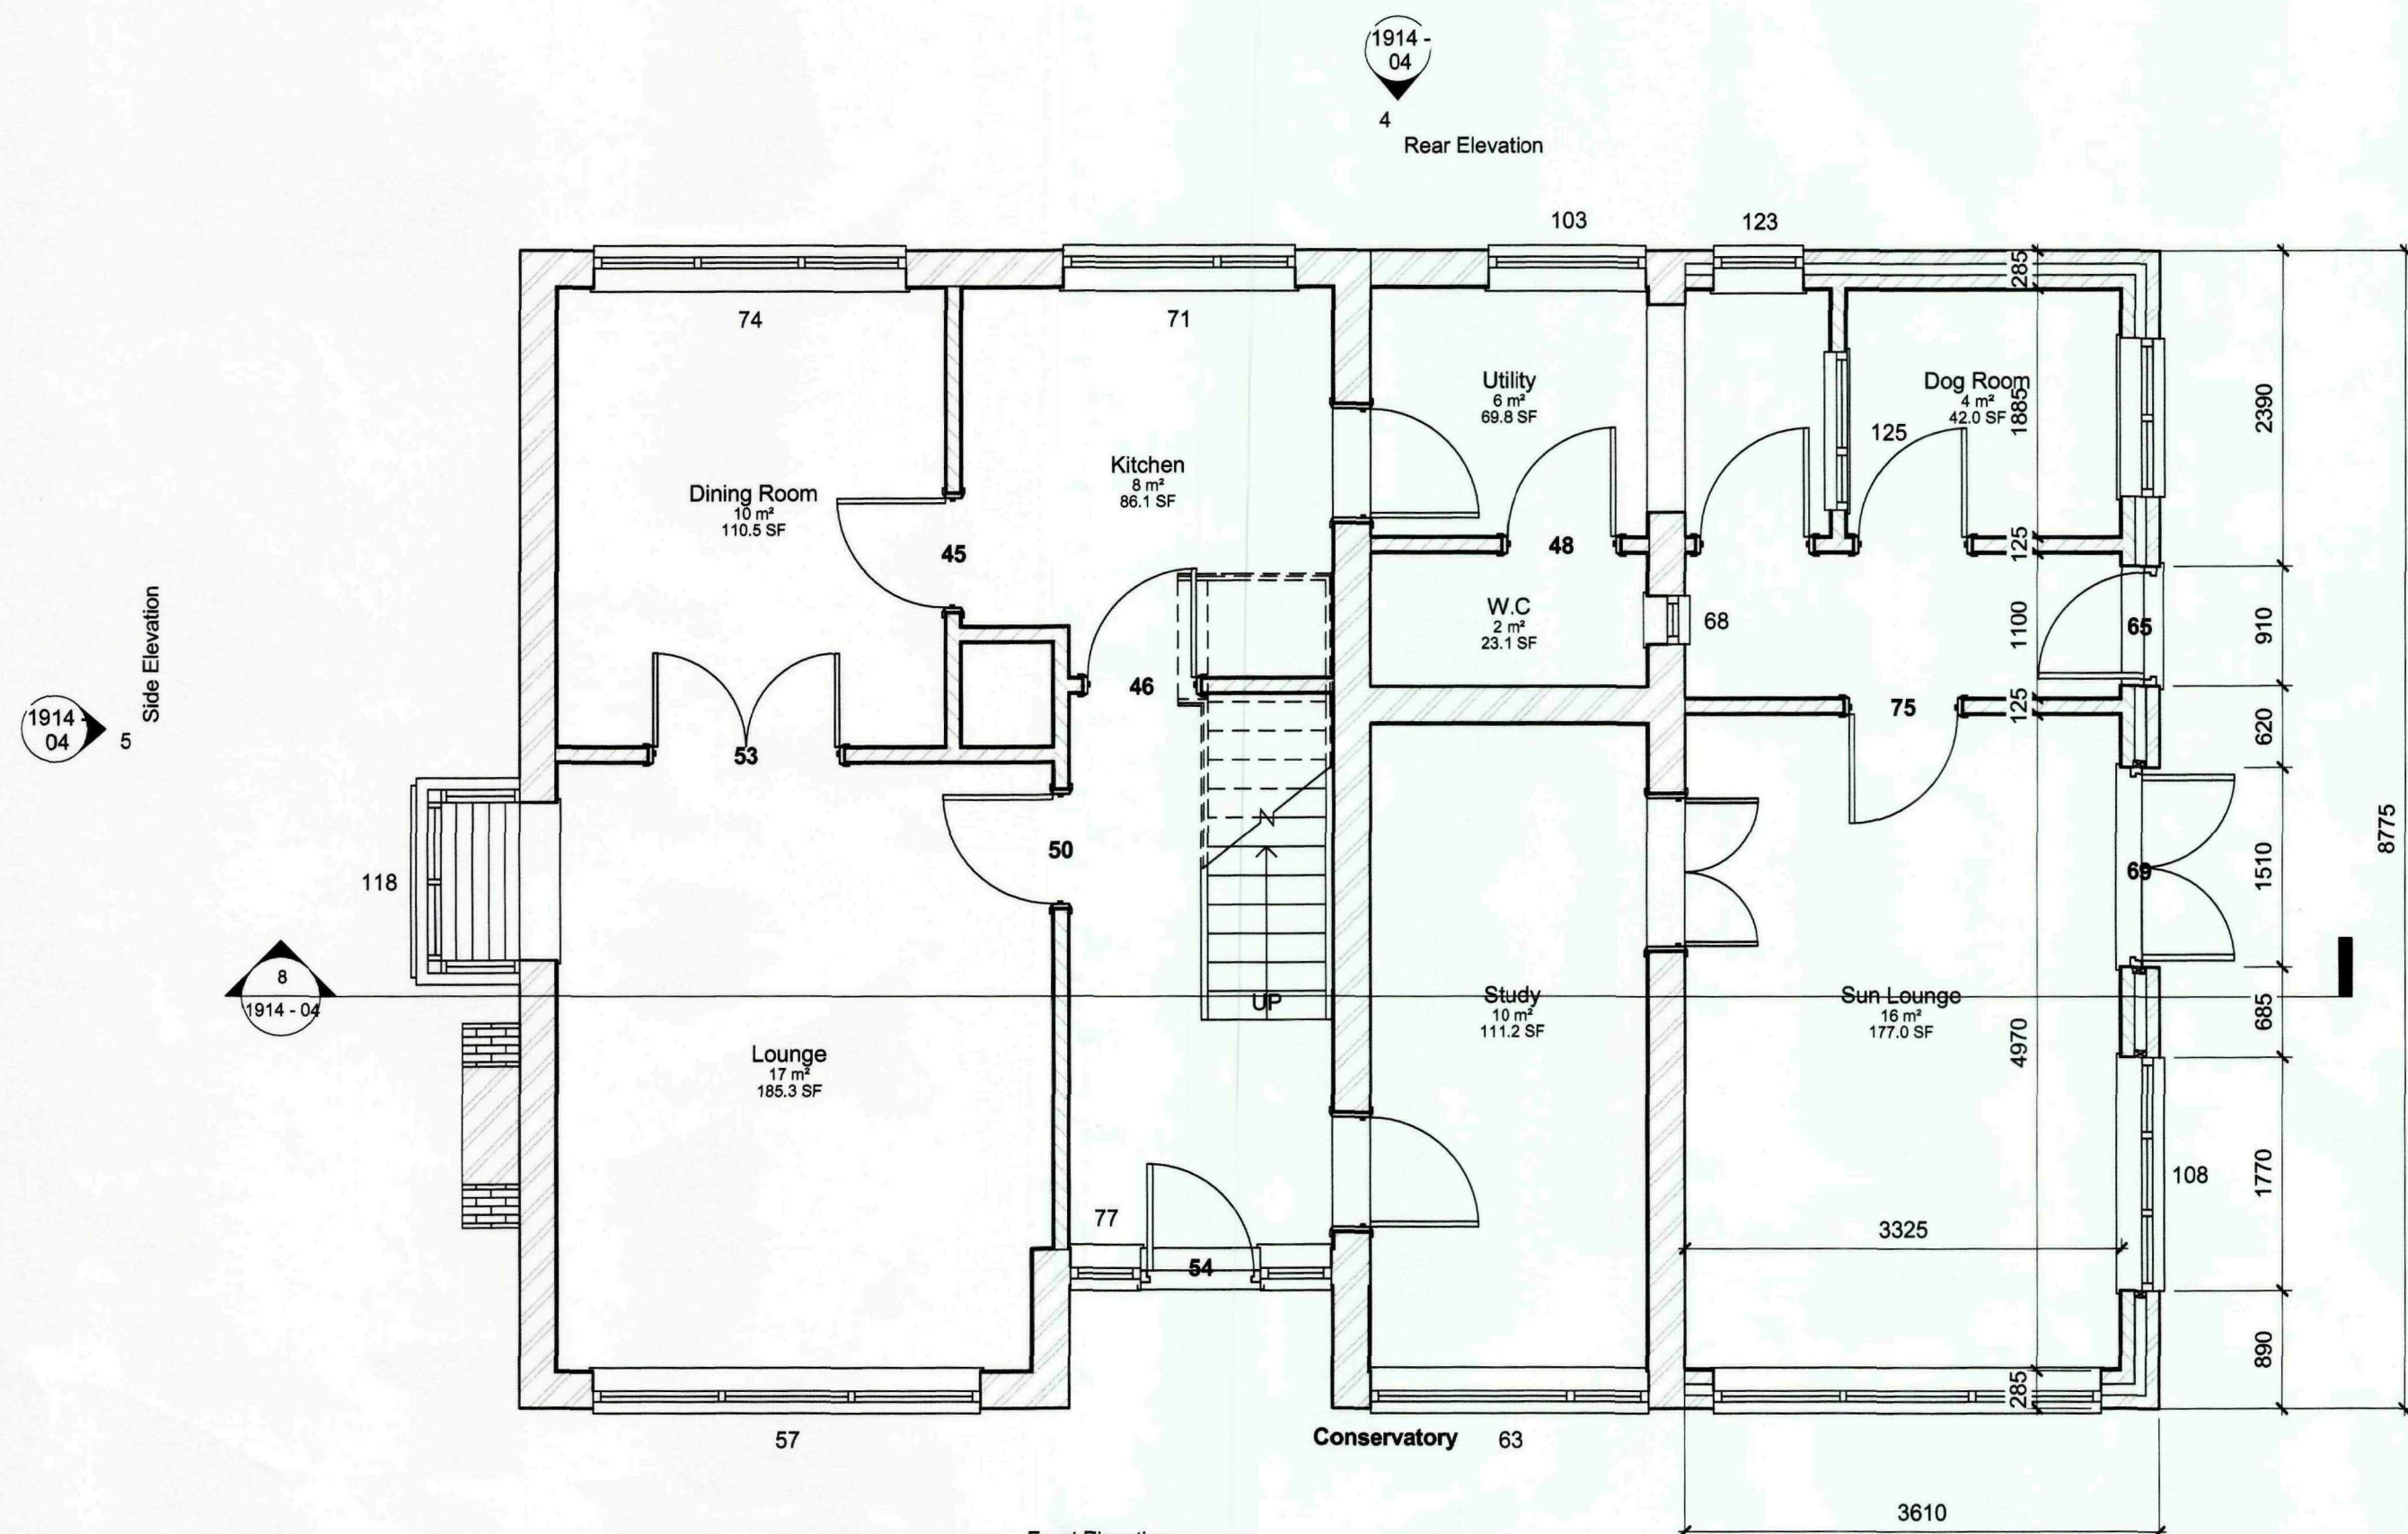

1 Grd Floor Proposed
1 : 50

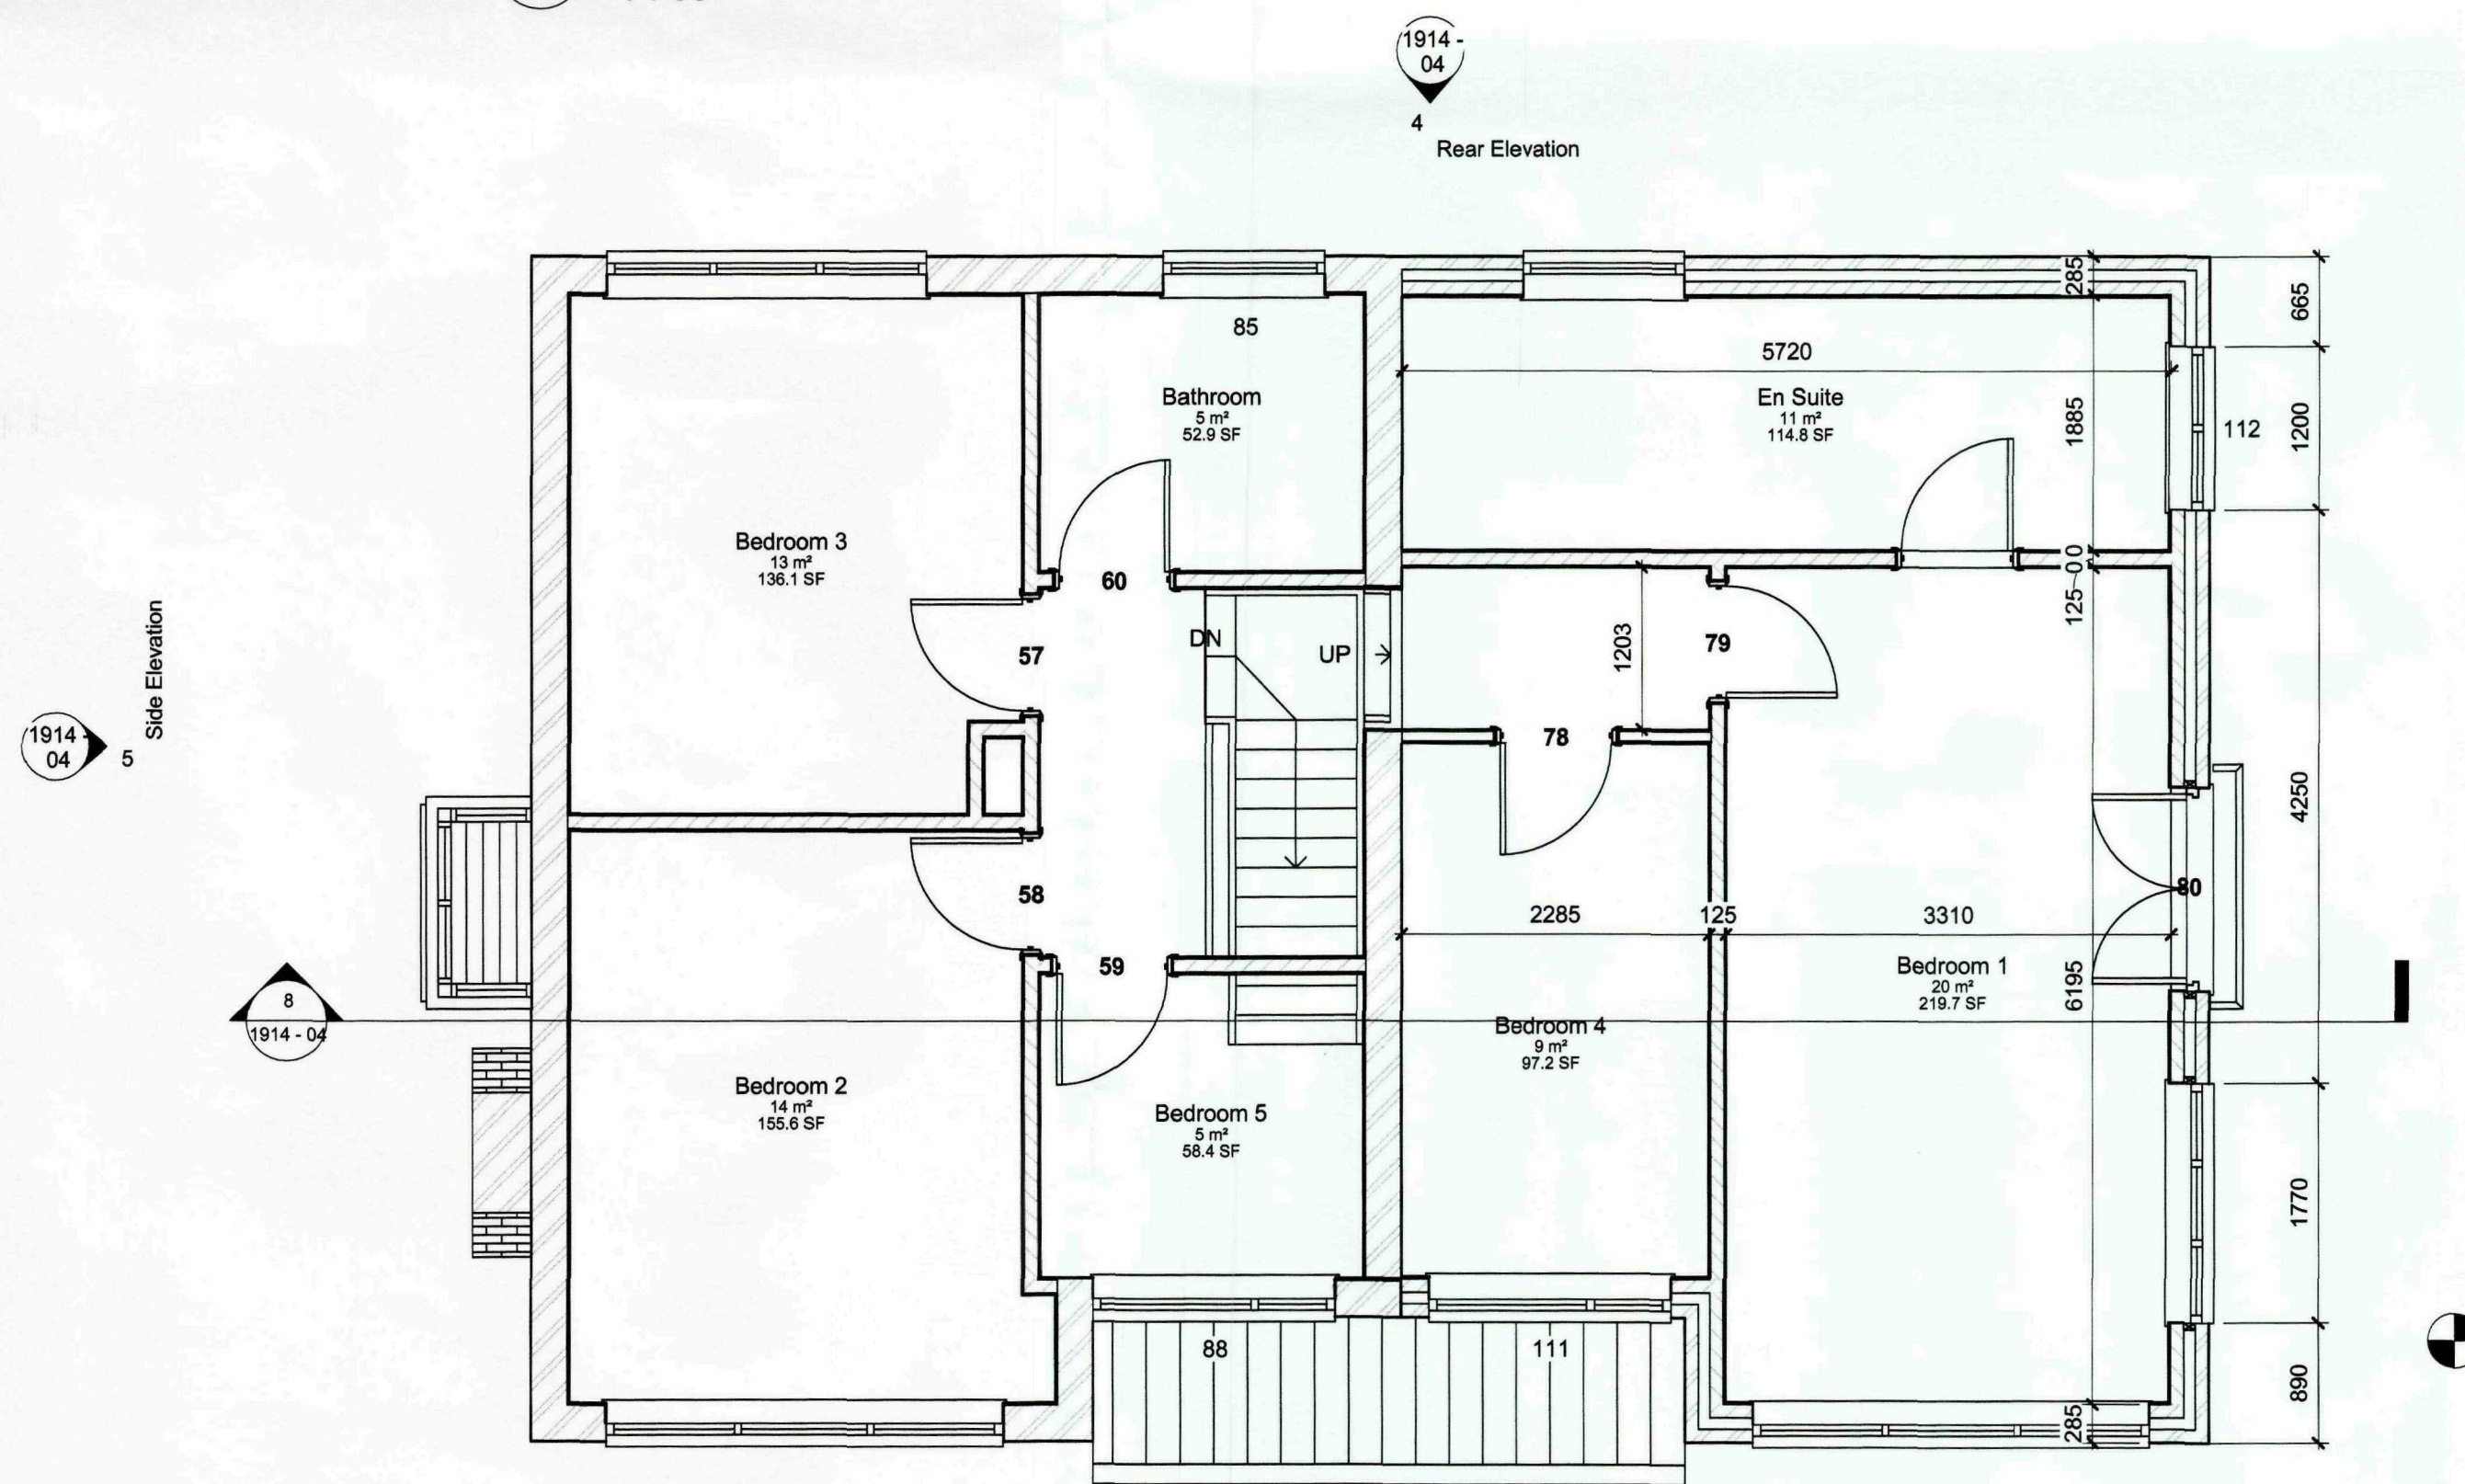


6 1st Fl Lvl
1 : 50




2 Front Elevation
1 : 100




3 Side 2 Elevation
1 : 100

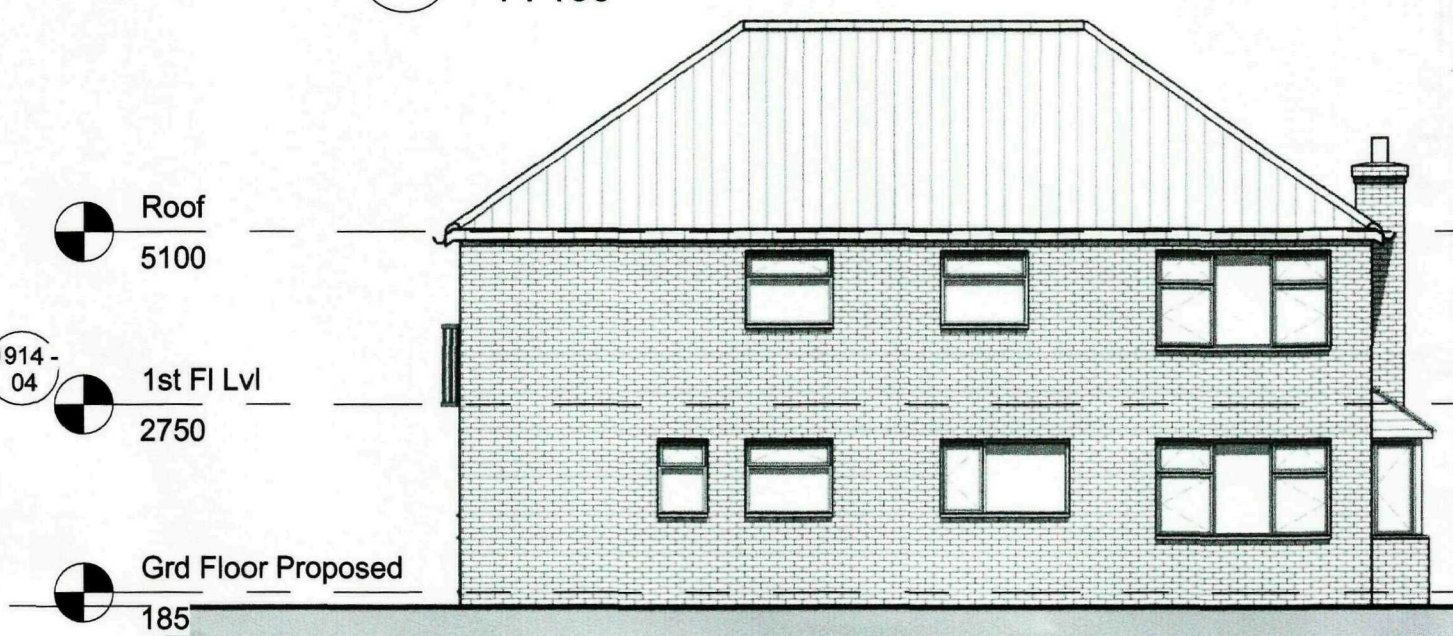

4 Rear Elevation
1 : 100

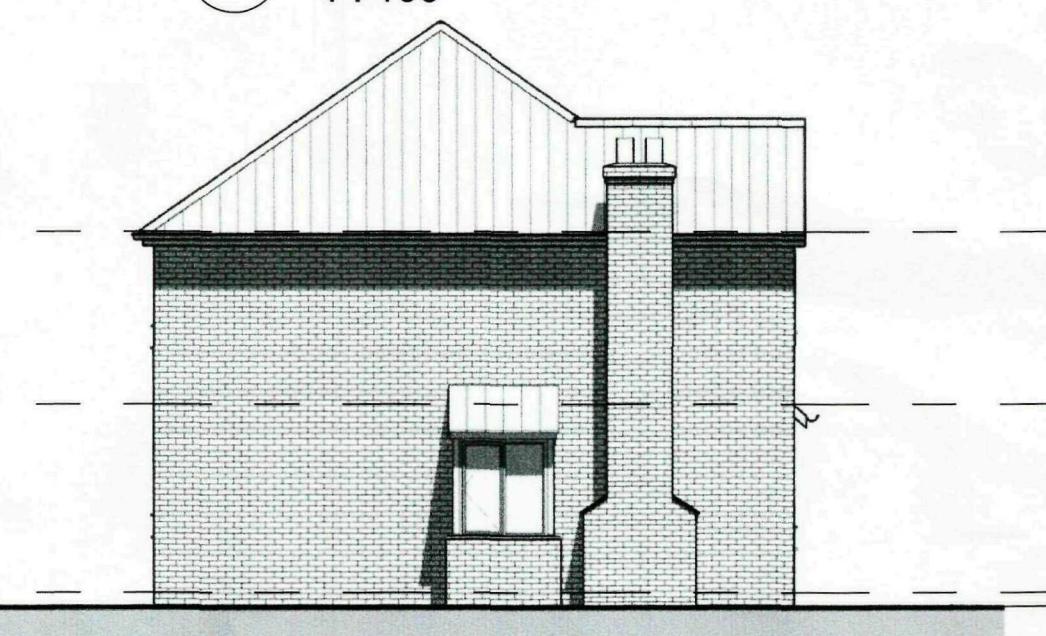

5 Side Elevation
1 : 100

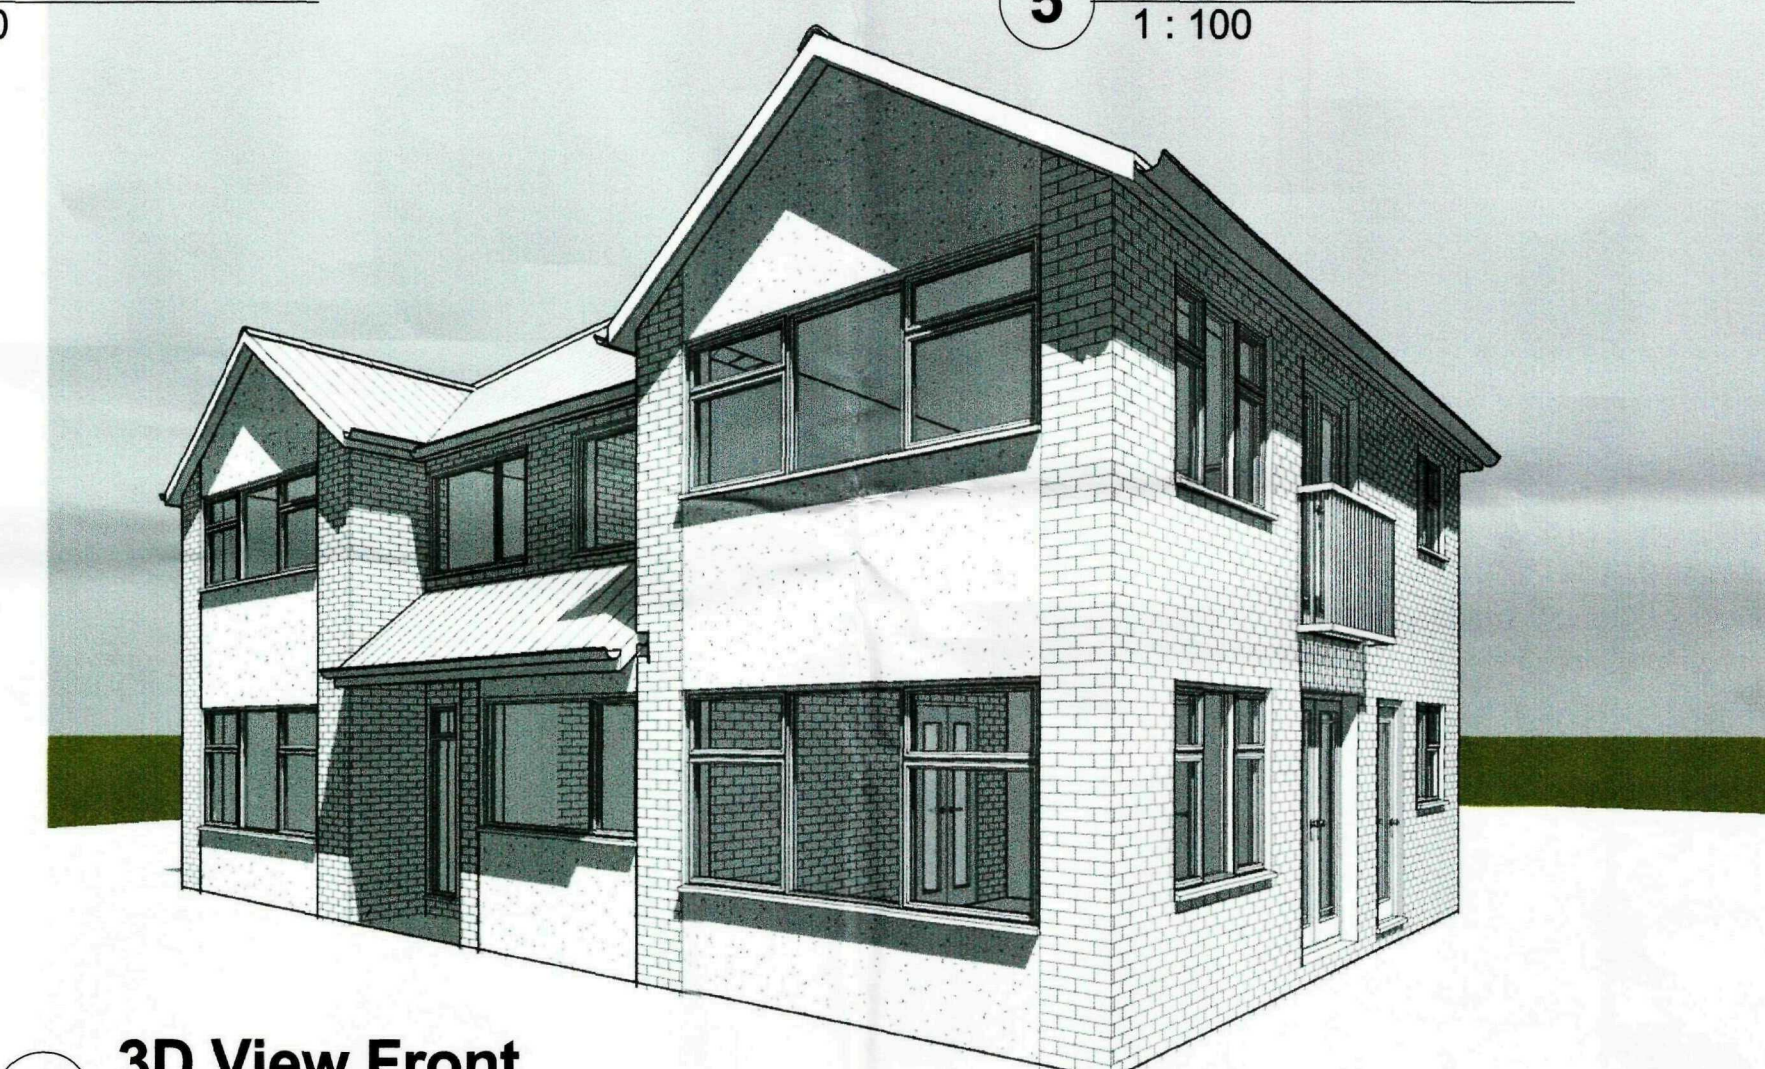

7 3D View Front



8 Section 1
1 : 50

SVDC
Planning & Development
- 5 AUG 2010
Ref: 0645-10

GENERAL CONDITIONS
Contractors are responsible for checking all dimensions on site when work commences and before ordering any materials. Any discrepancies should be brought to the attention of the Client for remedial action before commencing further.
All materials not specified to be of a standard suitable for the work proposed and be fit for purpose. All work to be in accordance with good building practice and all necessary BS codes for Workmanship on Building Sites.

rev B - 15.07.10 - Amended to suit Clients comments
rev A - 08.07.10 - Amended to suit Clients comments

Client: Mr & Mrs Grover
Site: Northcote, Mill Green Road, Pinchbeck


Dwg Title: Proposed Plans

remway Design Ltd
2nd Floor - 58 Sheepmarket
Spalding
PE 11 1BH
Tel : 01775 768 921
e-mail: enquiries@remwaydesign.co.uk


Dwg Size: a1
Drawing Number: 1914 - 04
Revision: B

Due to areas of the structure being covered, unexposed or otherwise inaccessible the notes / specifications of existing materials are subject to confirmation of site when it is feasible to expose the relevant areas of construction.


Contractor to check all Dimensions on site prior to ordering materials / commencing work. Do Not Scale from this Drawing - If in doubt then please ask

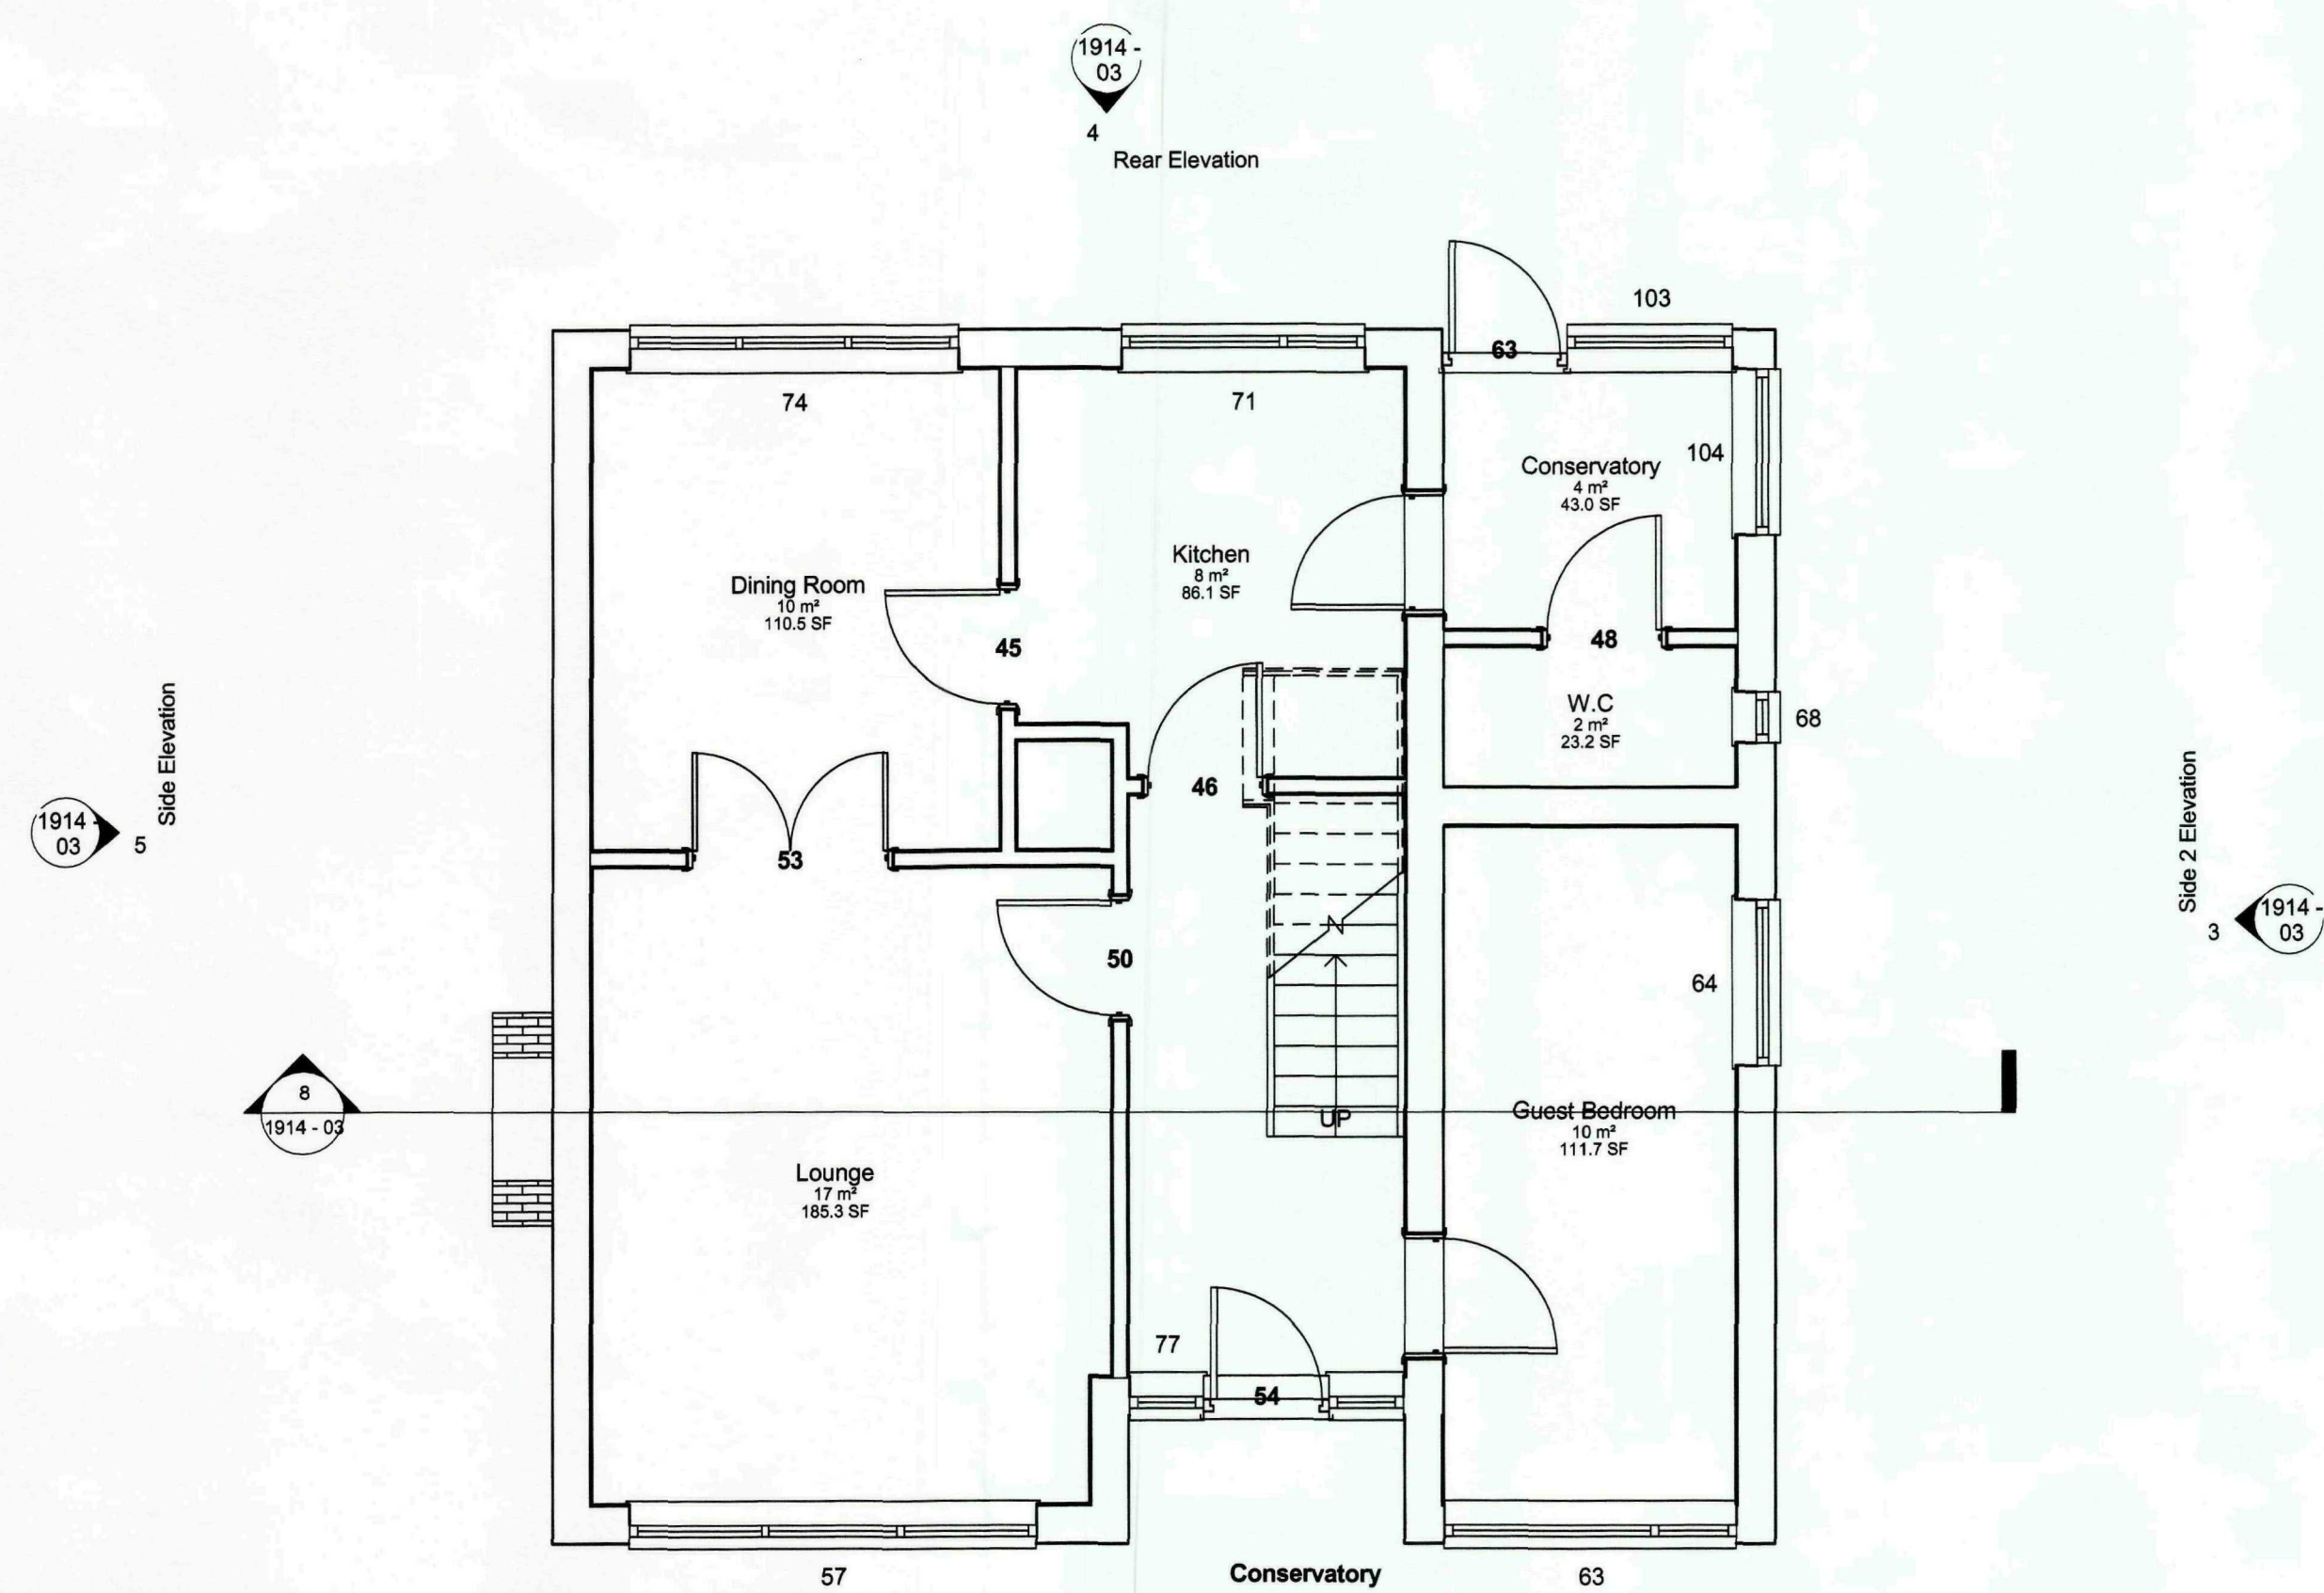

1 Grd Floor Existing
1 : 50

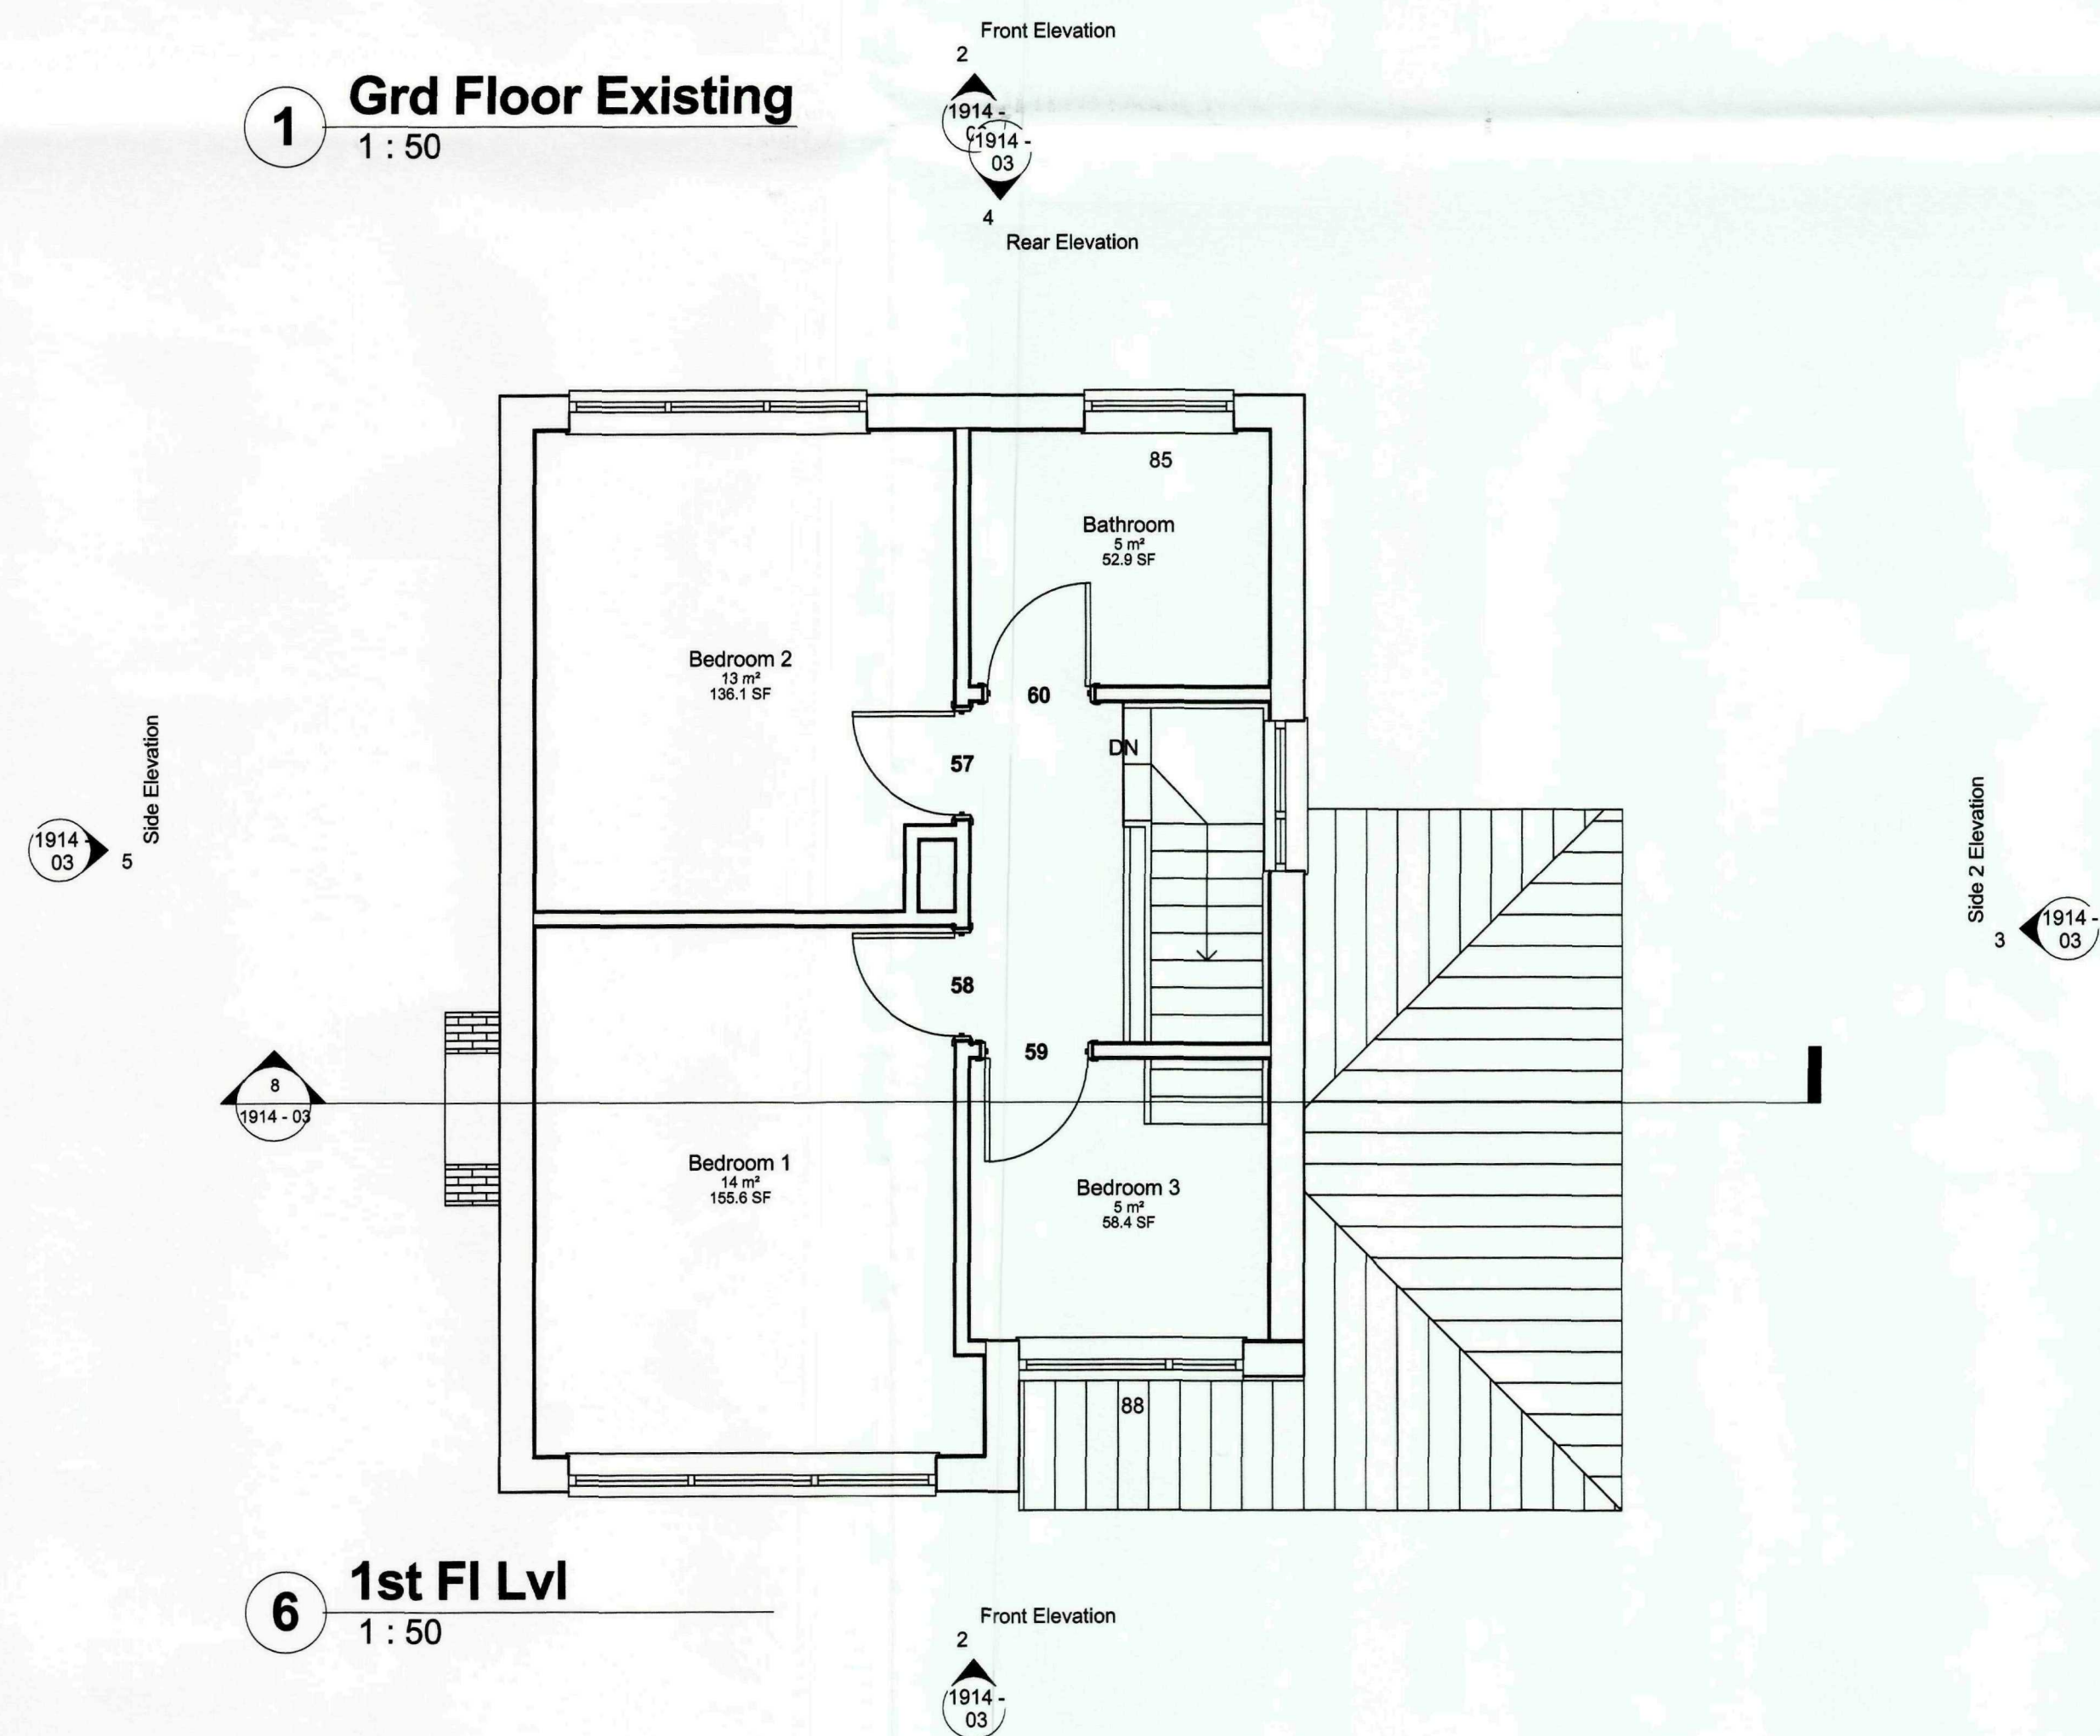


6 1st FI Lvl
1 : 50

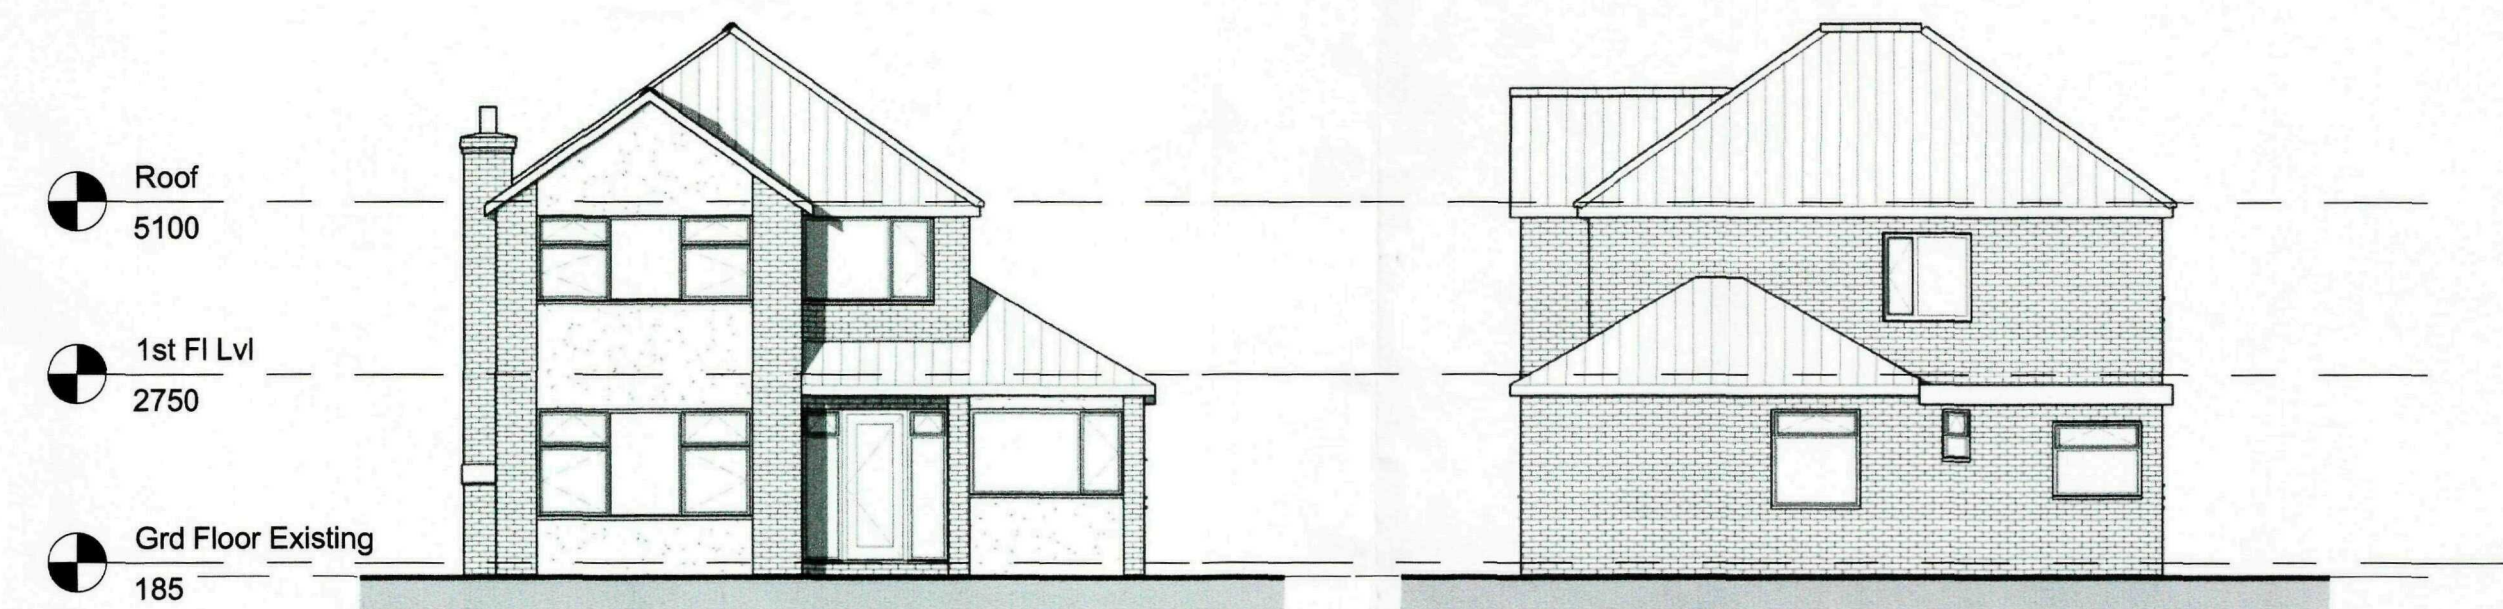

2 Front Elevation
1 : 100

3 Side 2 Elevation
1 : 100

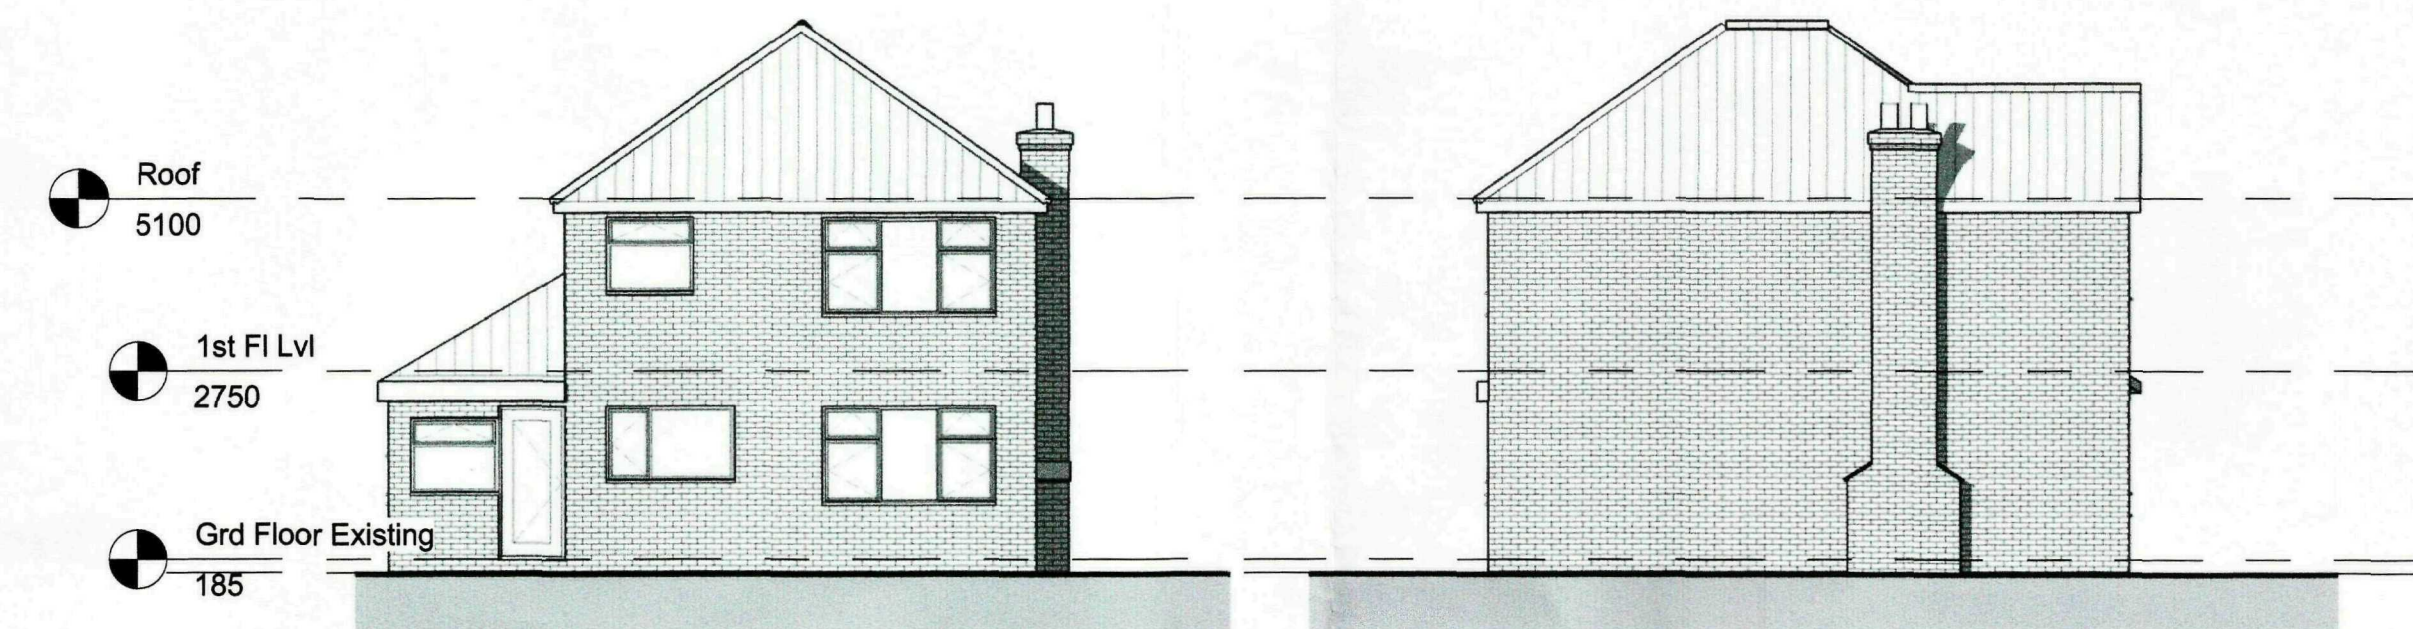


4 Rear Elevation
1 : 100

5 Side Elevation
1 : 100



7 3D View Front

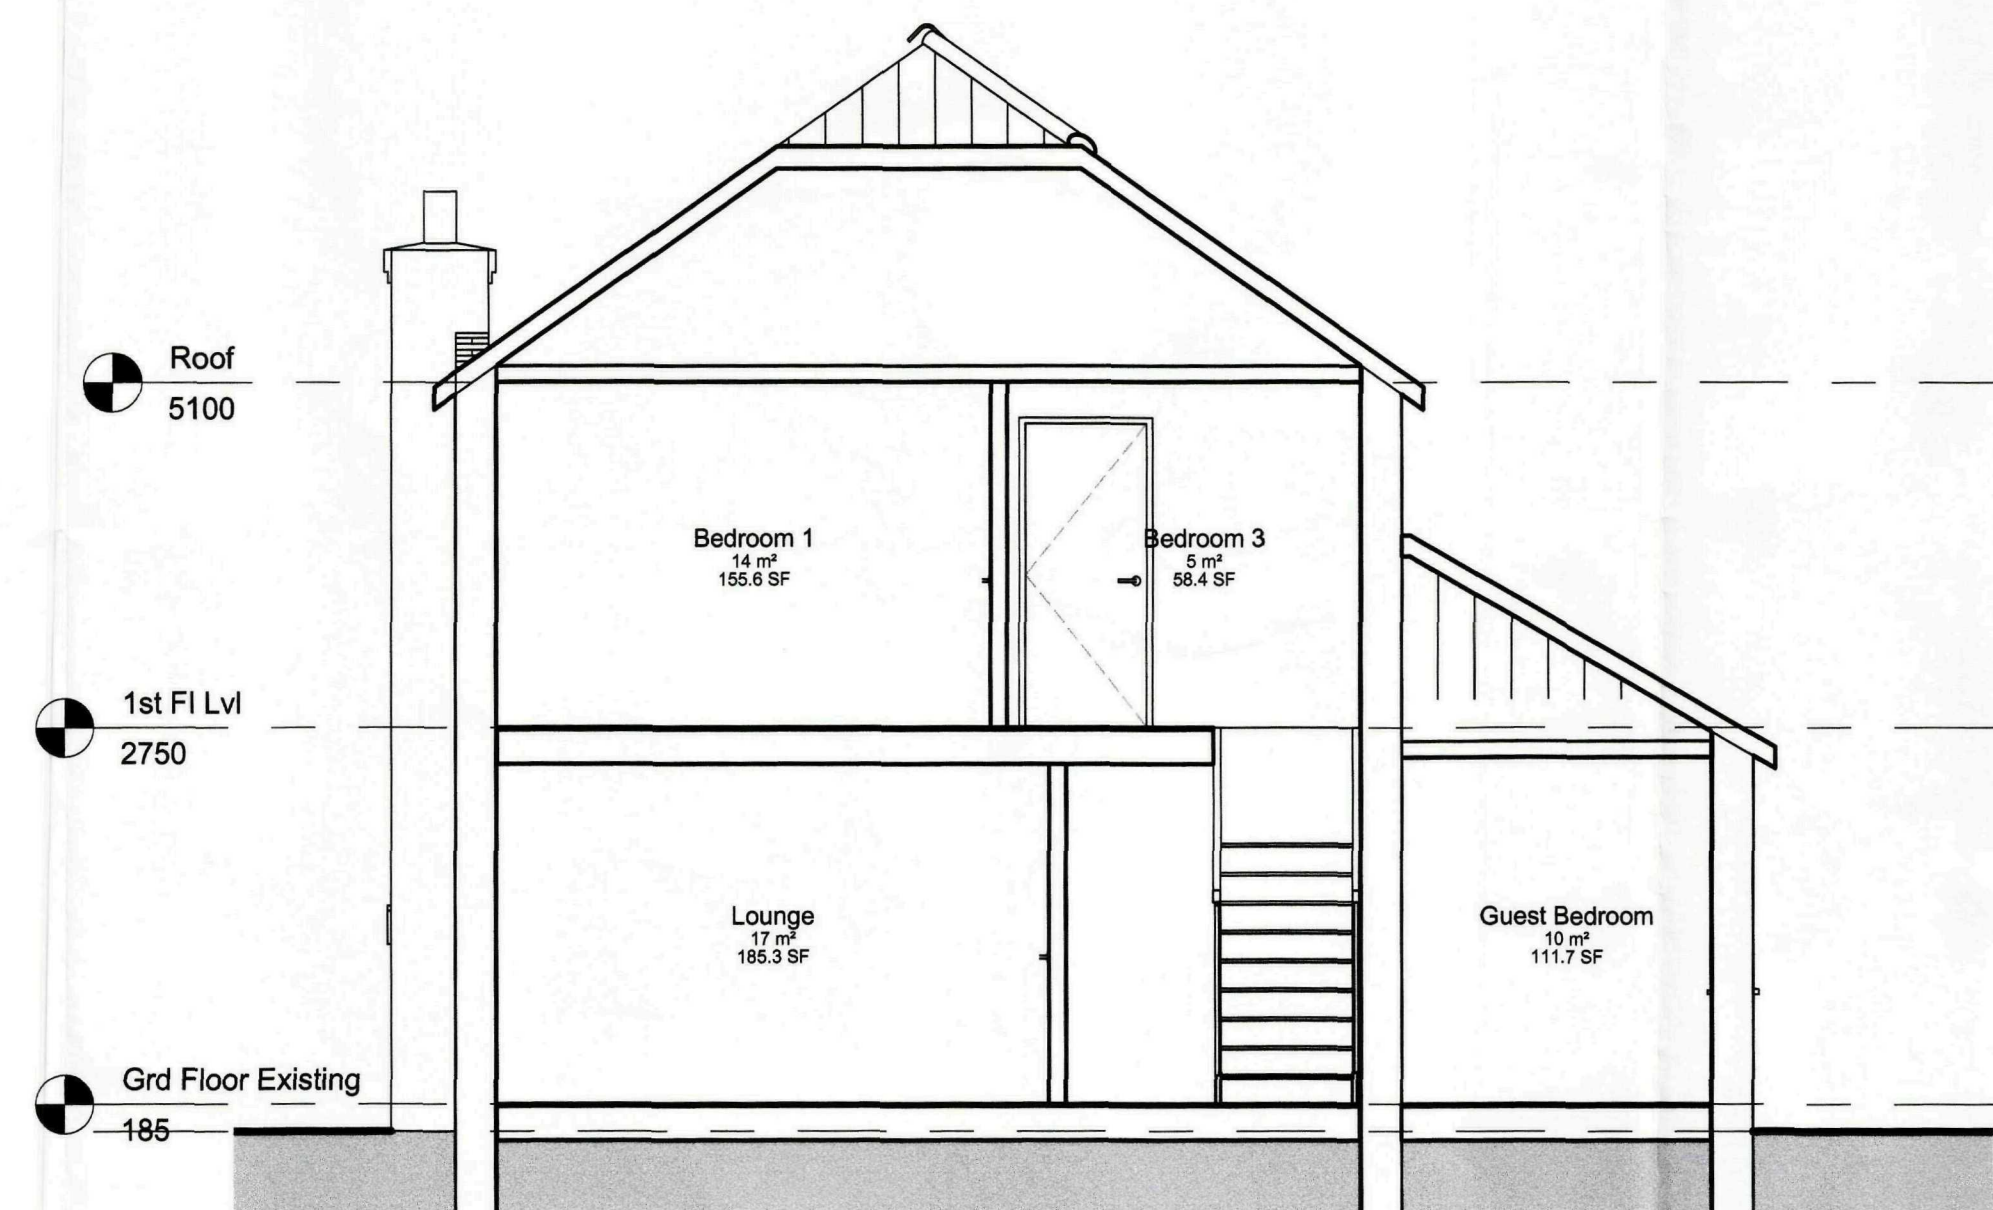

8 Section 1
1 : 50

Planning & Development
- 5 AUG 2010
Ref: 0645-10

GENERAL CONDITIONS
Contractors are responsible for checking all dimensions on site when work commences and before ordering any materials. Any discrepancies should be brought to the attention of the Client for remedial action before commencing further.
All materials not specified to be of a standard suitable for the work proposed and be fit for purpose. All work to be in accordance with good building practice and all necessary BS codes for Workmanship on Building Sites.

Revisions
Client: Mr & Mrs Grover

Site: Northcote, Mill Green Road, Pinchbeck

Drg Title: Existing Plans

remway Design Ltd
2nd Floor - 5B Sheepmarket
Spalding
PE11 1BH
Tel : 01775 768 921
e-mail: enquiries@remwaydesign.co.uk

Drg Size Drawing Number Revision:
a1 1914 - 03