



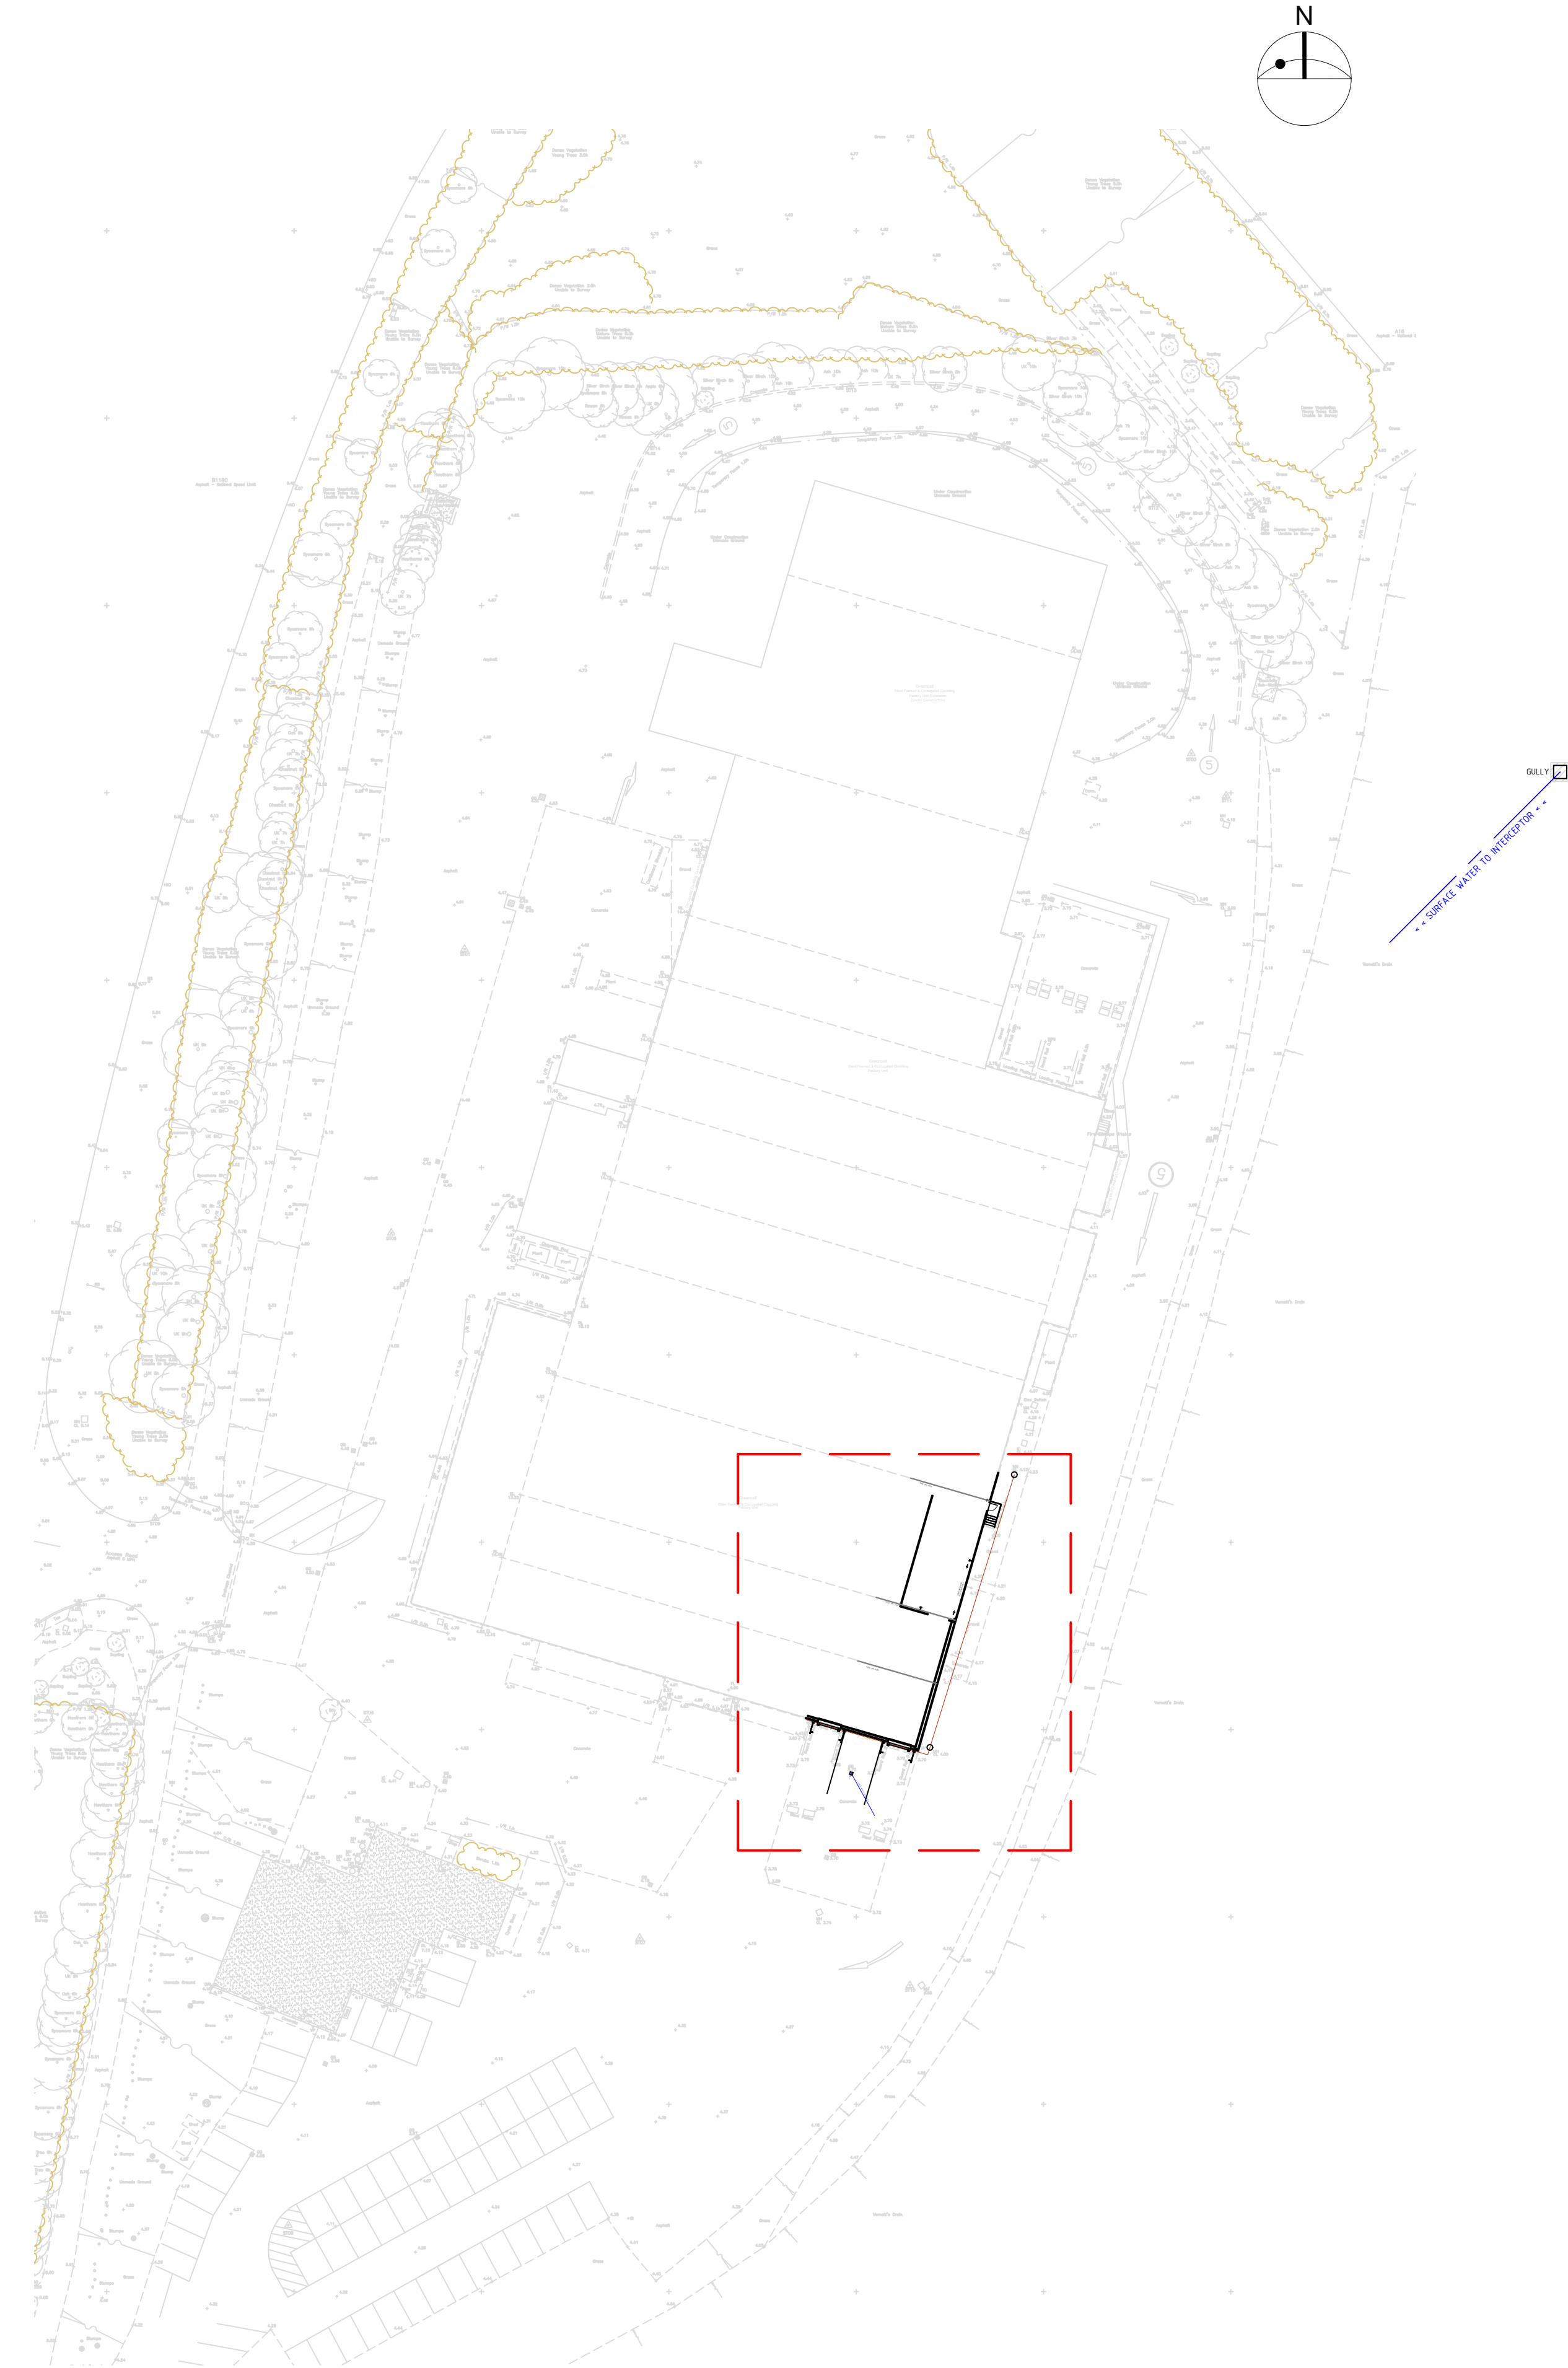


EXISTING SITE PLAN SCALE 1:500@A1

AS EXISTING GENERAL ARRANGEMENT PLANS

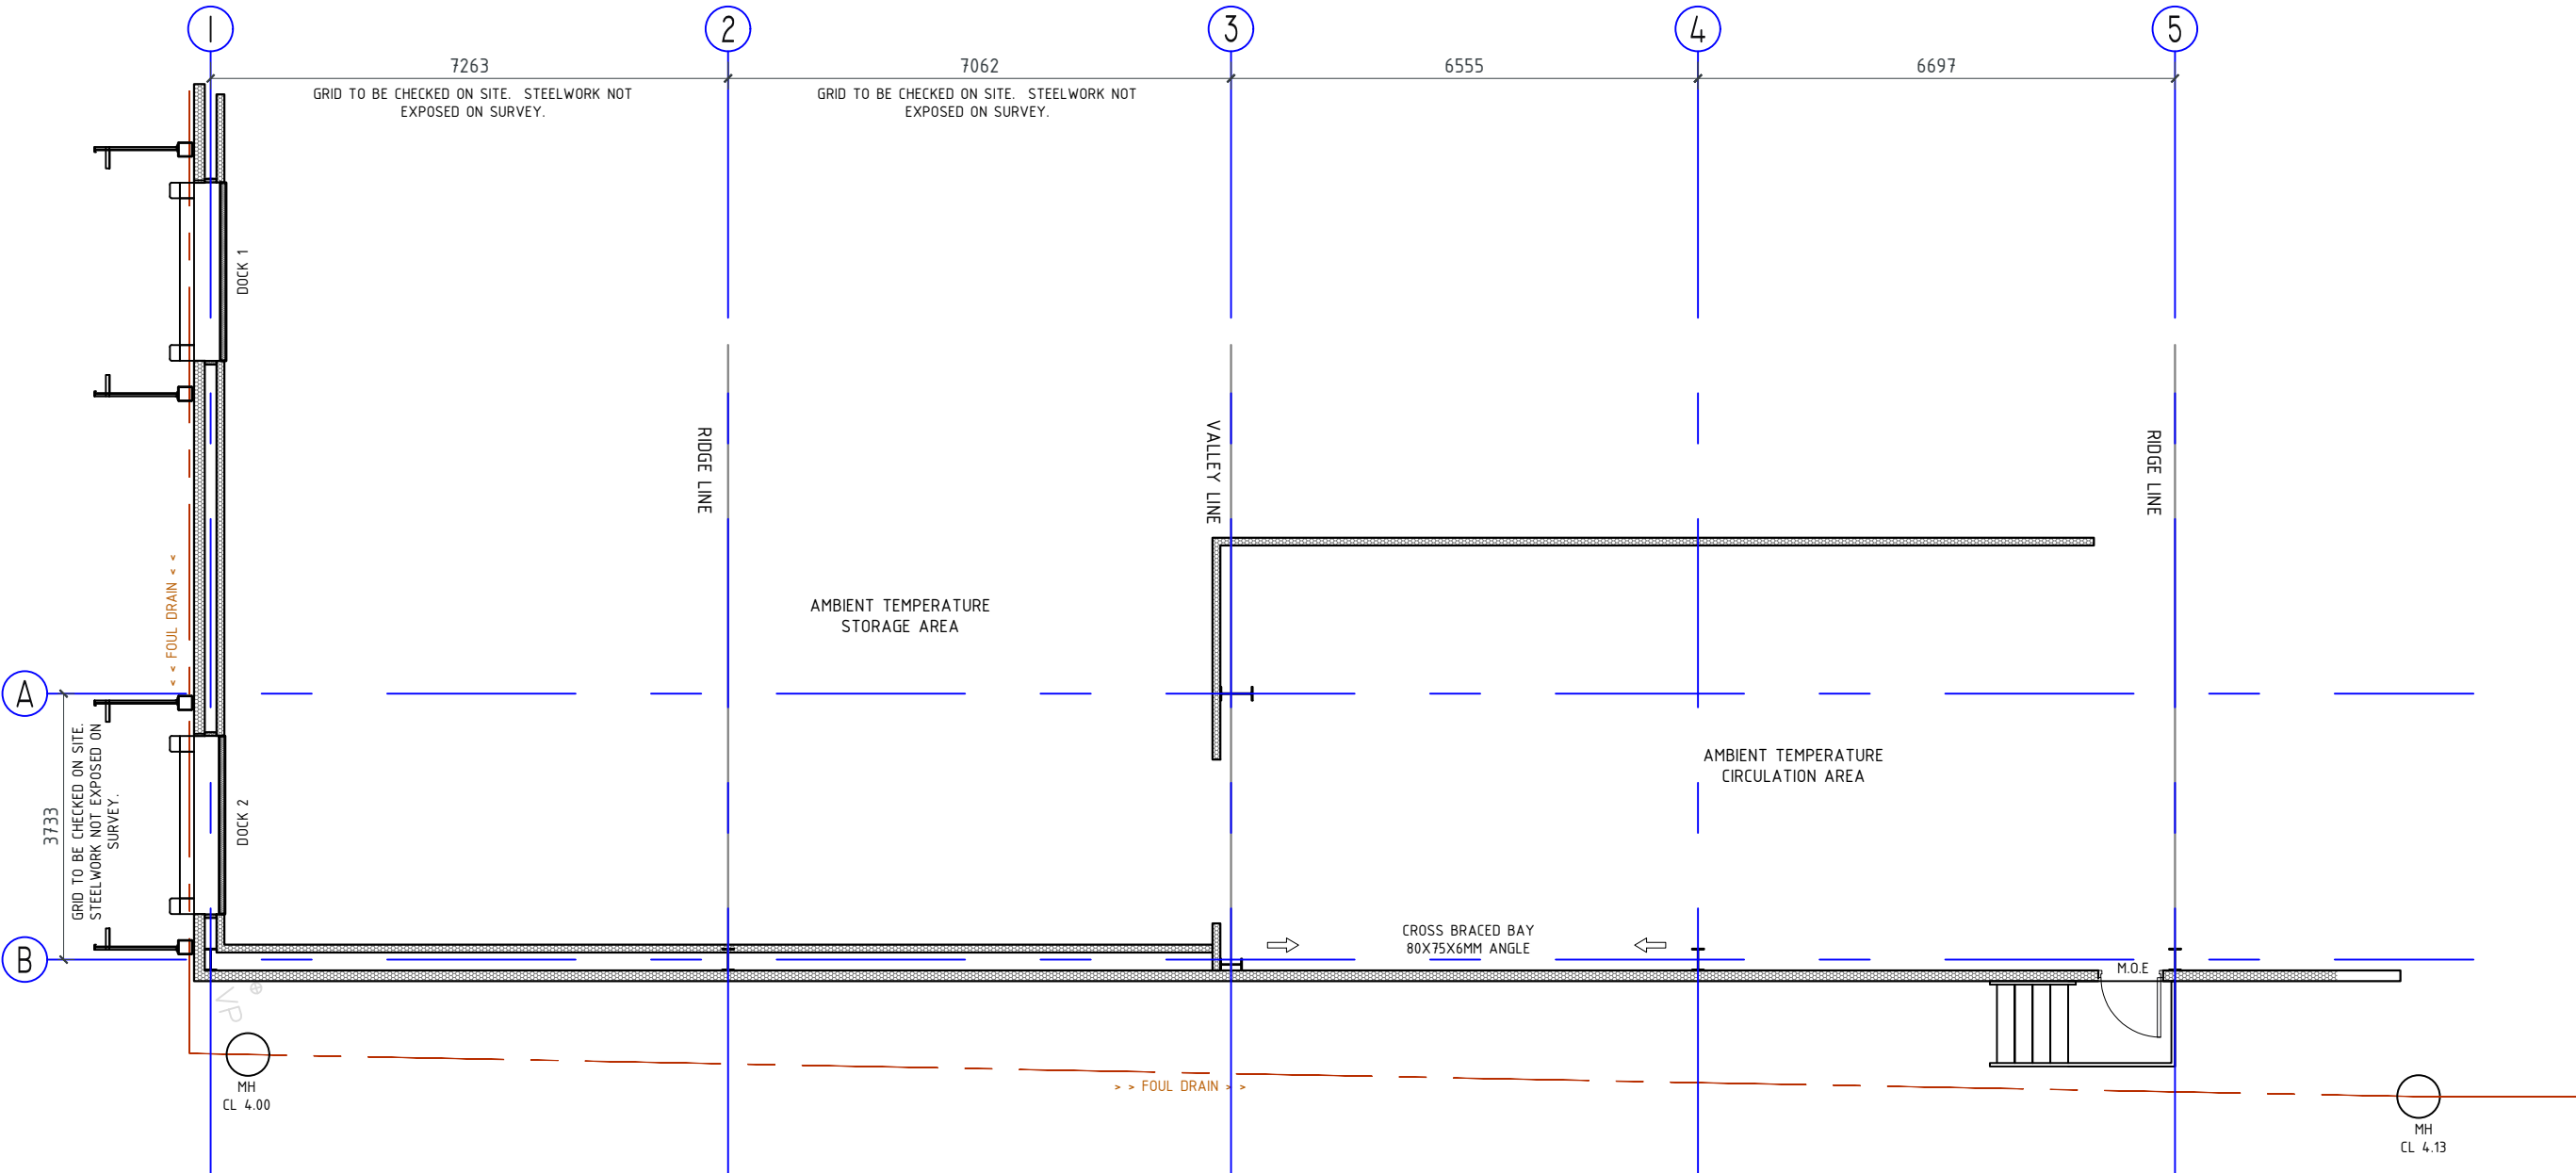

AS EXISTING GROUND FLOOR GA PLAN SCALE 1:100@A1

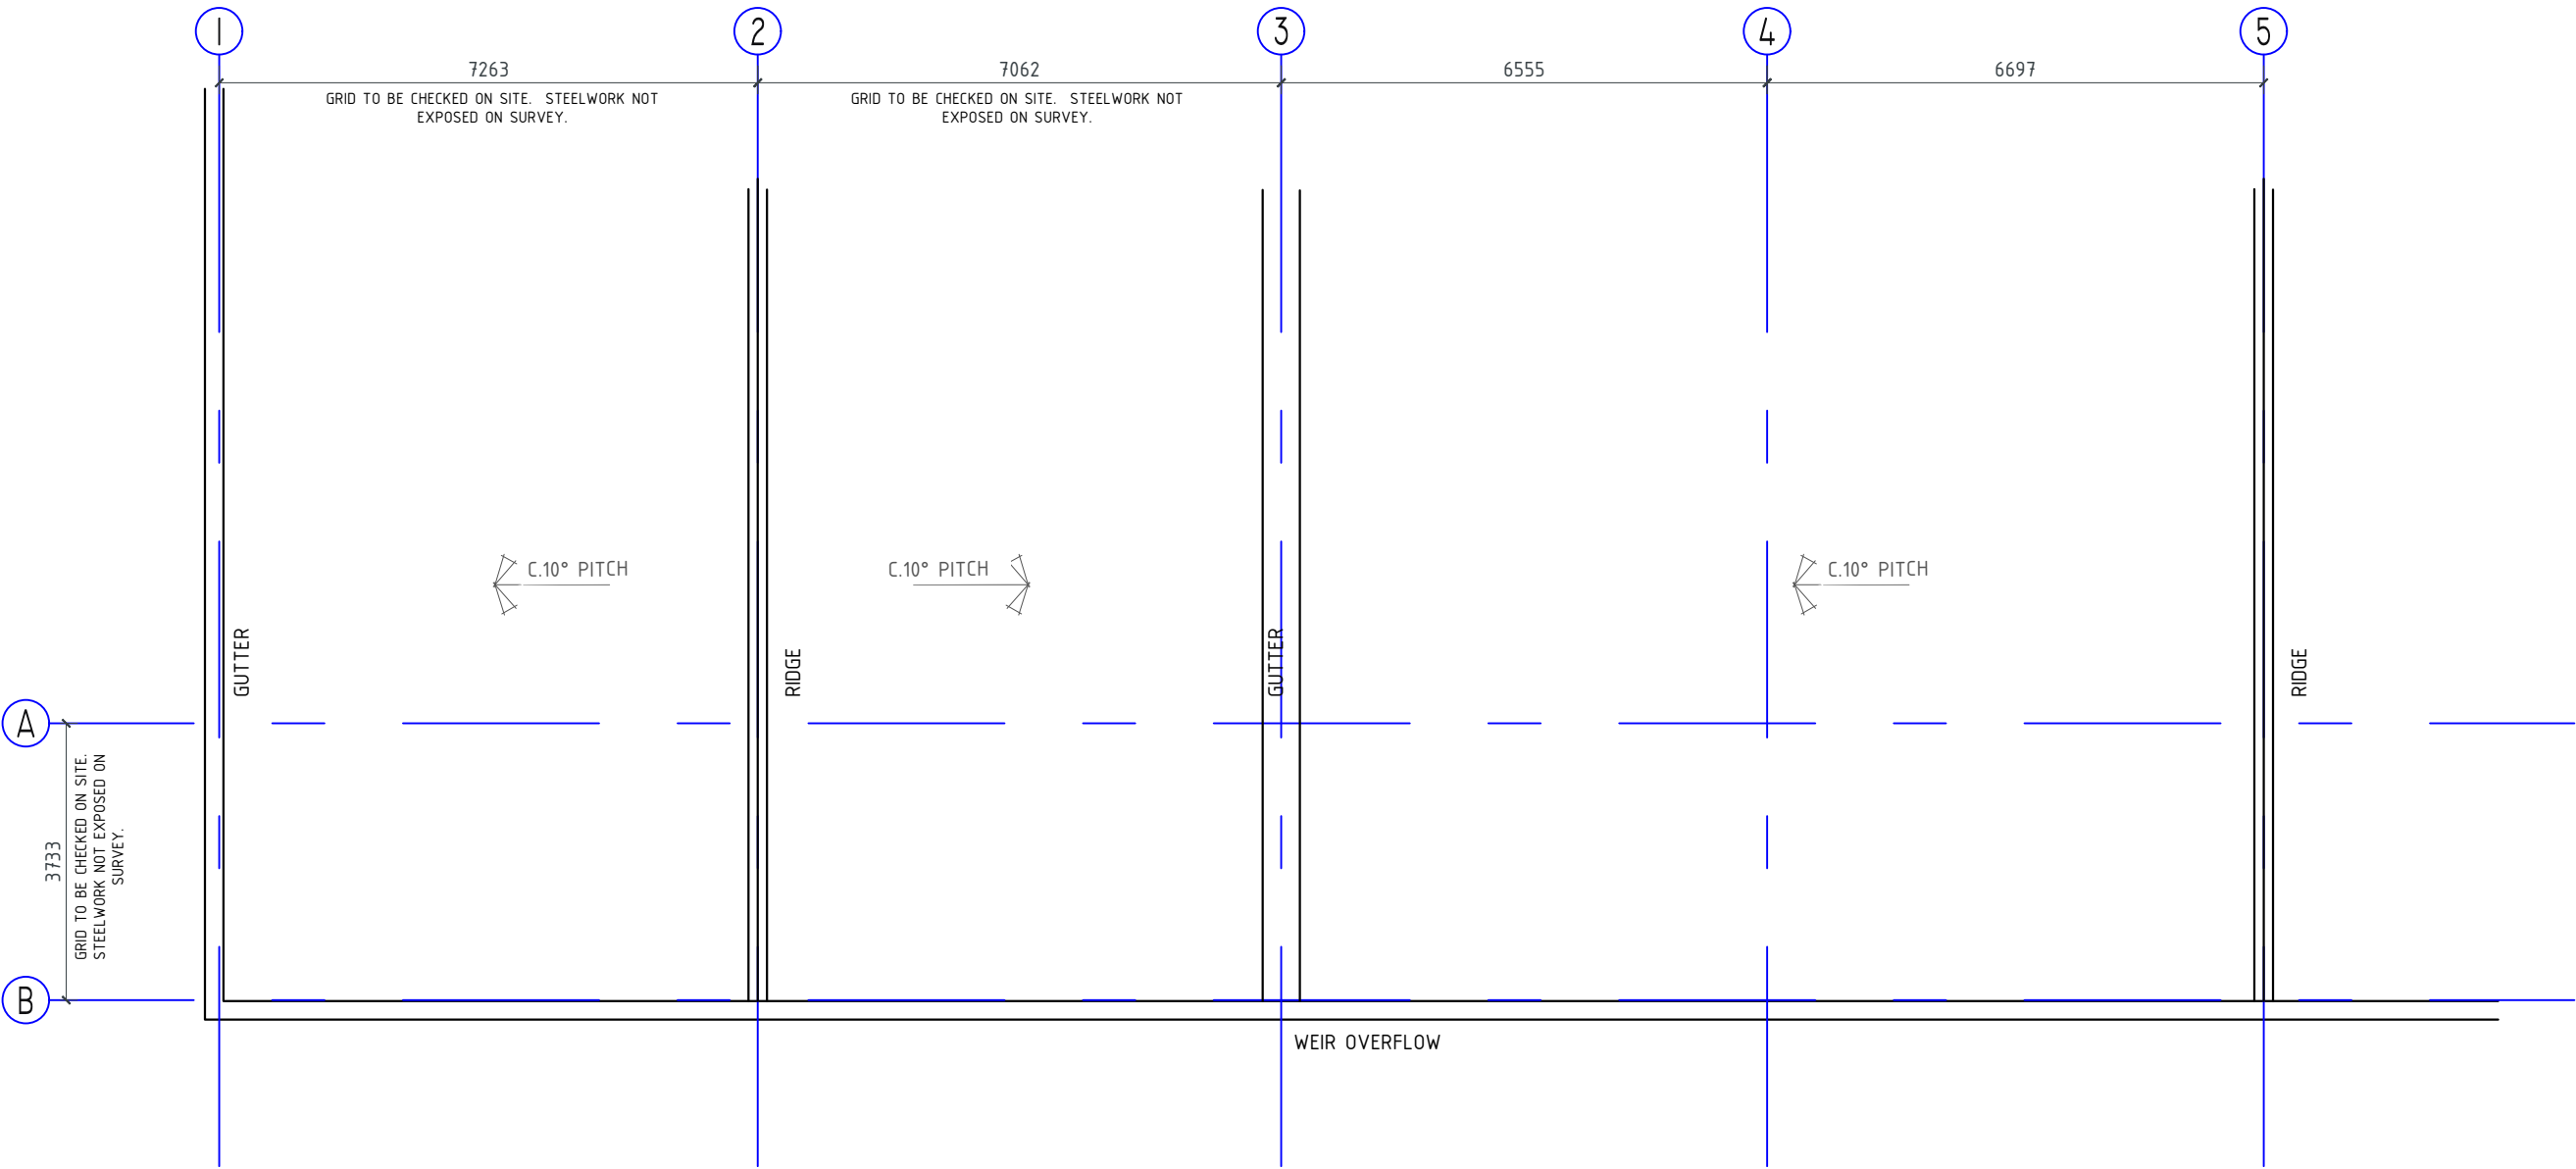

AS EXISTING ROOF LEVEL GA PLAN SCALE 1:100@A1

COPYRIGHT:
This drawing must not be re-issued, loaned or copied without the consent of Carter Design Group (CDG).

DO NOT SCALE FROM THIS DRAWING. USE ONLY FIGURED OR GRID DIMENSIONS

NOTES:

All workmanship is to be in accordance with the latest amendment of the relevant section of BS 8000, to the extent that recommendations define quality of finished work. All materials, products and systems are to be installed and fixed in strict accordance with the latest manufacturers written instructions, in line with the requirements of any relevant British Board of Agreement Certificates, British or European Standards and the section of BS 8000 applicable to that trade.

All dimensions must be checked on site prior to commencement of related works.

Any discrepancies should be notified to the design office immediately.

CONSTRUCTION [DESIGN AND MANAGEMENT] REGULATIONS 2015:

Design, Construction or Residual Risks beyond the expected knowledge of a competent Contractor, End-User/Operator, and/or residual risks that cannot be entirely mitigated through design are identified on this drawing. This drawing should be read alongside any project specific Design Risk Assessments prepared by CDG and/or other designers (including subcontractor or specialist designers).

!	DESIGN RISK STEEL WORK UNEXPOSED RESULTING IN UNCOORDINATED GRIDS EXISTING STEELWORK ON GL B TO BE EXPOSED ON SITE WITH SIZES AND SETTING OUT DIMENSIONS TO BE CONFIRMED BACK TO ARCHITECT / ENGINEER TO FINALISE GRID LINES.
---	---

!	DESIGN RISK UNKNOWN BELOW GROUND SERVICES AREA OF EXTENSION TO BE SURVEYED FOR UNDERGROUND SERVICES PRIOR TO ANY EXCAVATION WORKS BEING UNDERTAKEN. ANY SERVICES FOUND TO BE ISOLATED / REMOVED / RELOCATED AS REQUIRED PRIOR TO COMMENCEMENT OF WORKS
---	--

PROJECT TITLE AMENDED	
no	revisions
no	revisions

FOR INFORMATION

project		GREENCELL, SPALDING DESPATCH EXTENSION			
drawing title		AS EXISTING GENERAL ARRANGEMENT PLANS			
drawn as:	AC	checked:	DR	date:	02/06/21
			scale:	AS SHOWN	
project		originator	volume	level	type
8432.CDG.XX.XX.DR.A.900			XX	XX	DR.A
status		revision			
S4.P01					
VICTORY PARK, LONGDON ROAD, ATTLEBOROUGH NORFOLK NR17 1ZA TEL: 01553 767778 EMAIL: design@carter.co.uk					

VICTORY PARK, LONDON ROAD, ATTLEBOROUGH, NORFOLK, NR17 12A. TEL: 01553 767788. E: 8432. design@gcarter.co.uk