

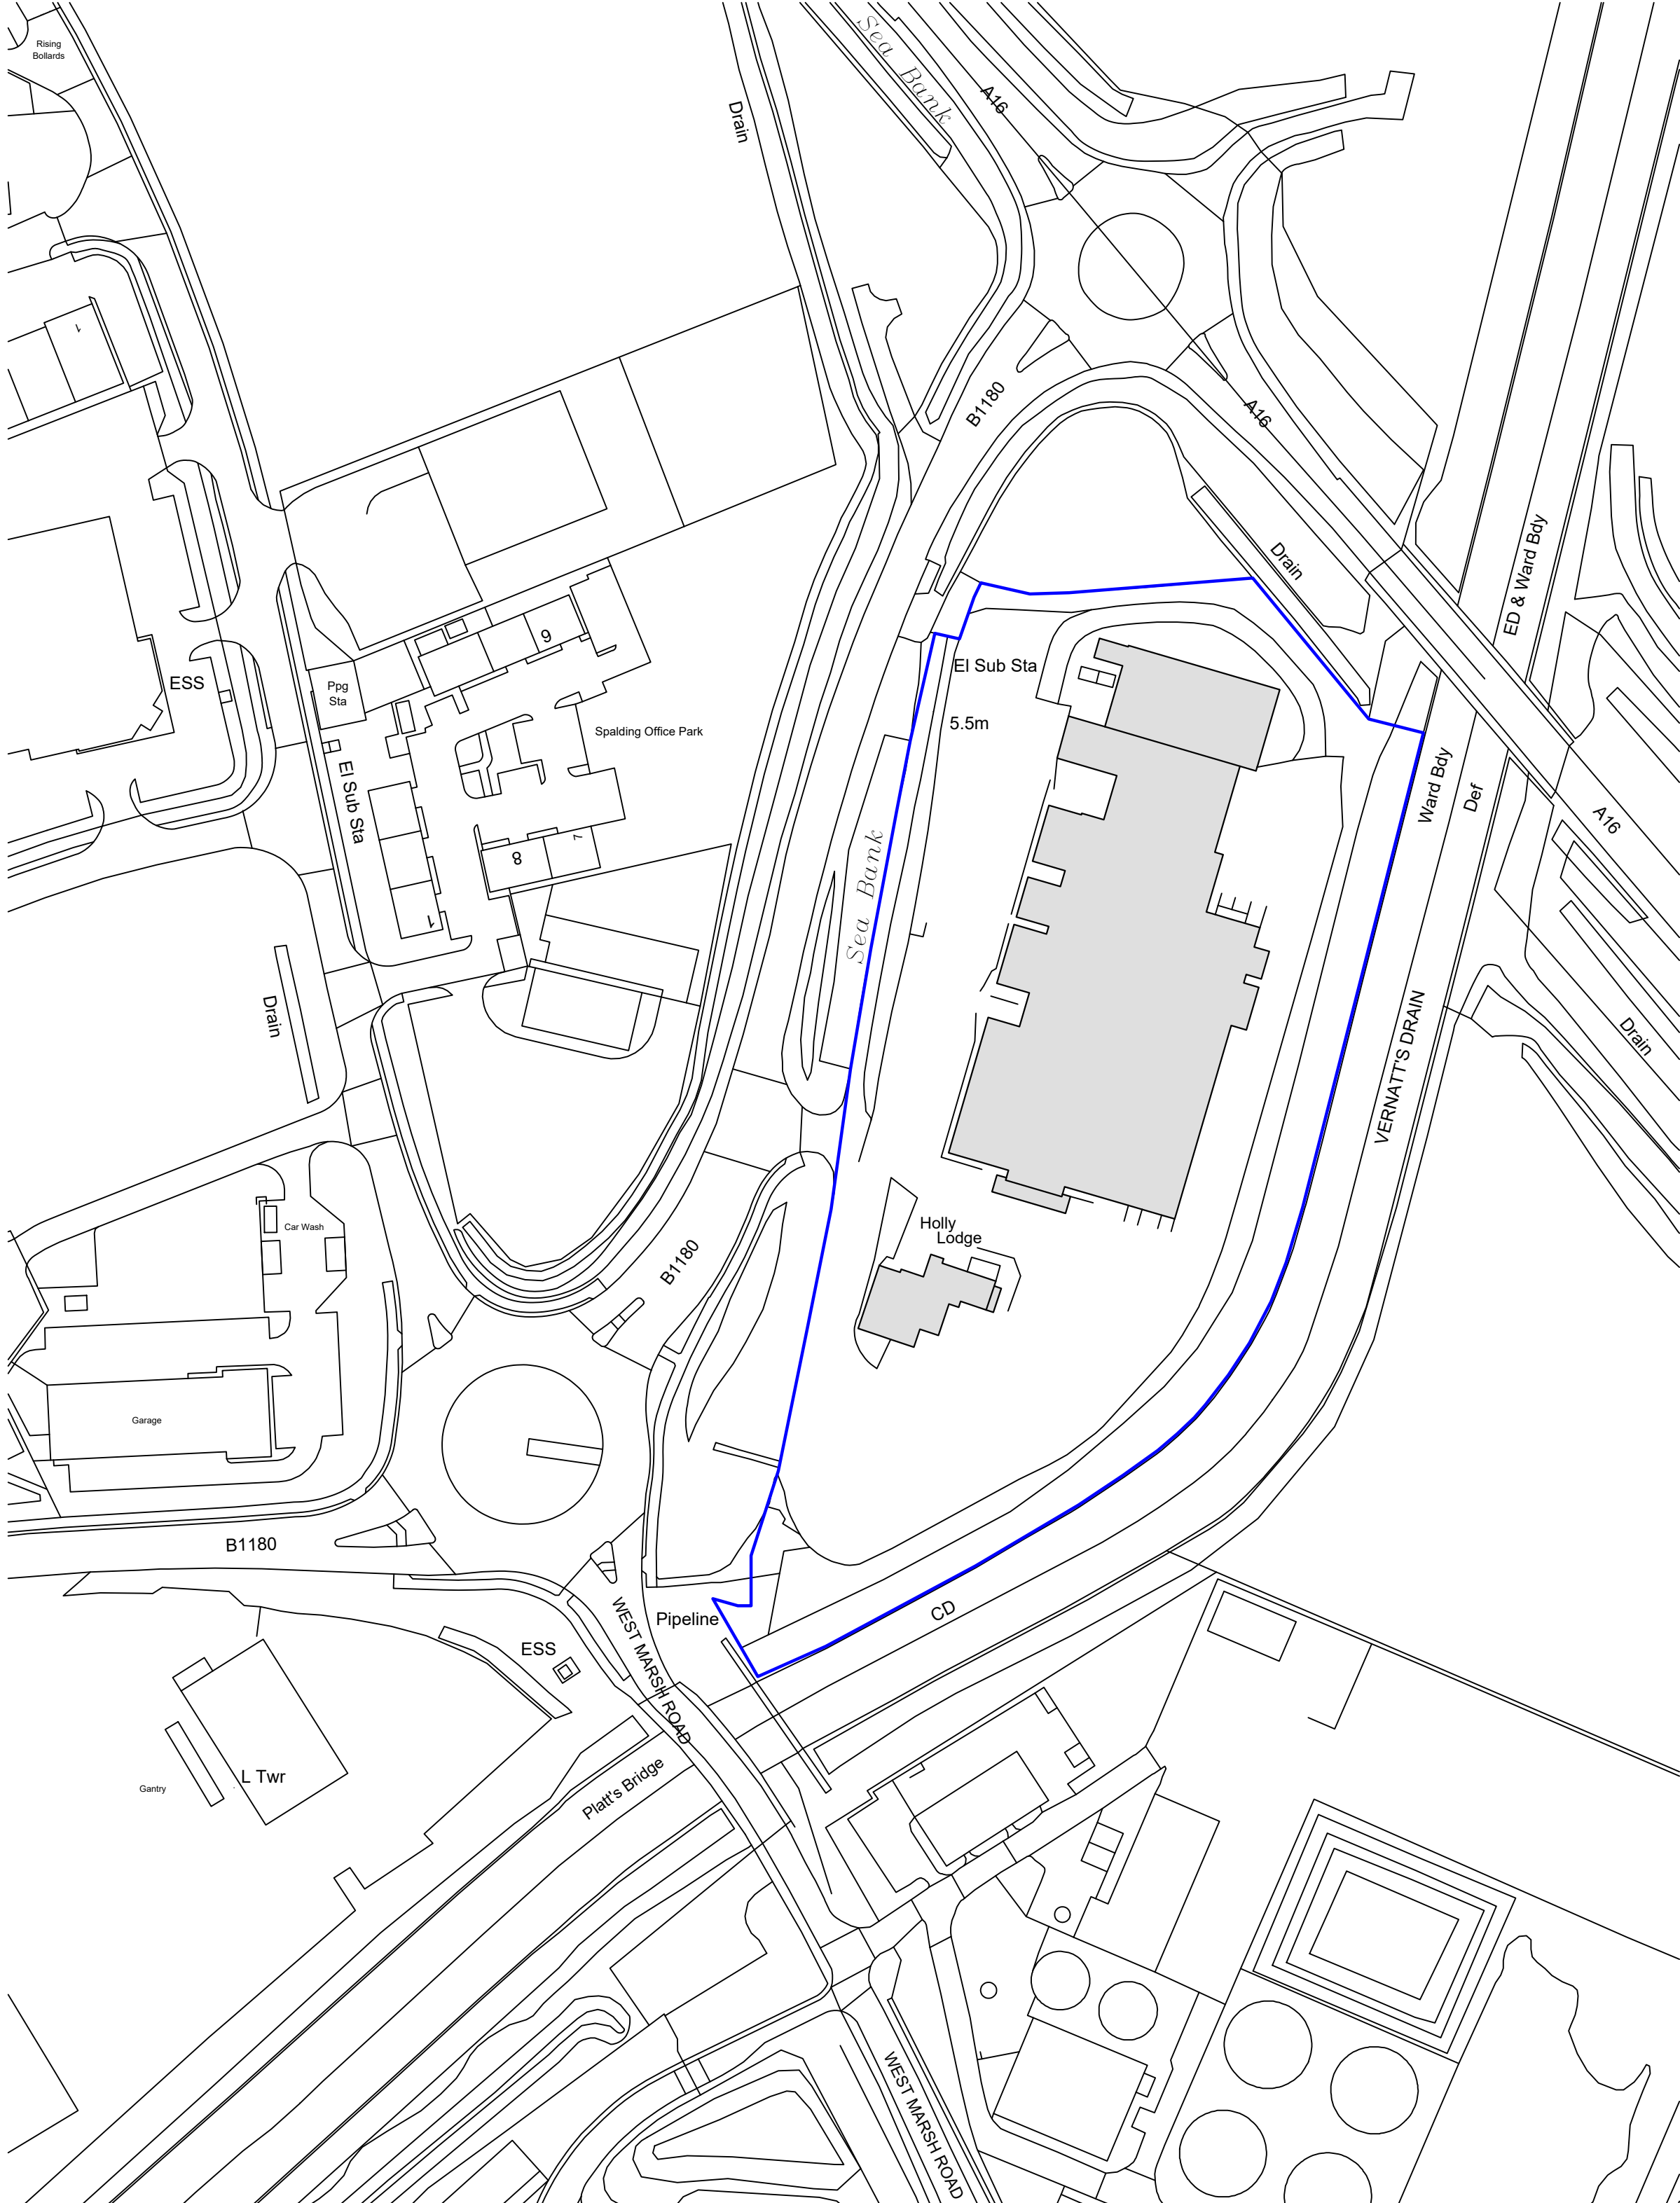


NOTES:
All workmanship is to be in accordance with the latest amendment of the
relevant section of BS 8000, to the extent that recommendations define quality
of finished work. All materials, products and systems are to be installed and fixed
in strict accordance with the latest manufacturers written instructions, in line
with the requirements of any relevant British Board of Agreement Certificates,
British or European Standards and the section of BS 8000 applicable to that
trade.
All dimensions must be checked on site prior to commencement of related
works.
Any discrepancies should be notified to the design office immediately.

CONSTRUCTION [DESIGN AND MANAGEMENT] REGULATIONS 2015:
Design, Construction or Residual Risks beyond the expected
knowledge of a competent Contractor, End-User/Operator, and/or
residual risks that cannot be entirely mitigated through design are
identified on this drawing. This drawing should be read alongside
any project specific Design Risk Assessments prepared by CDG
and/or other designers (including subcontractor or specialist
designers).

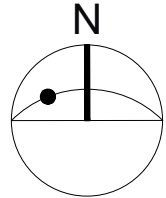

LOCATION PLAN SCALE 1:1250@A1

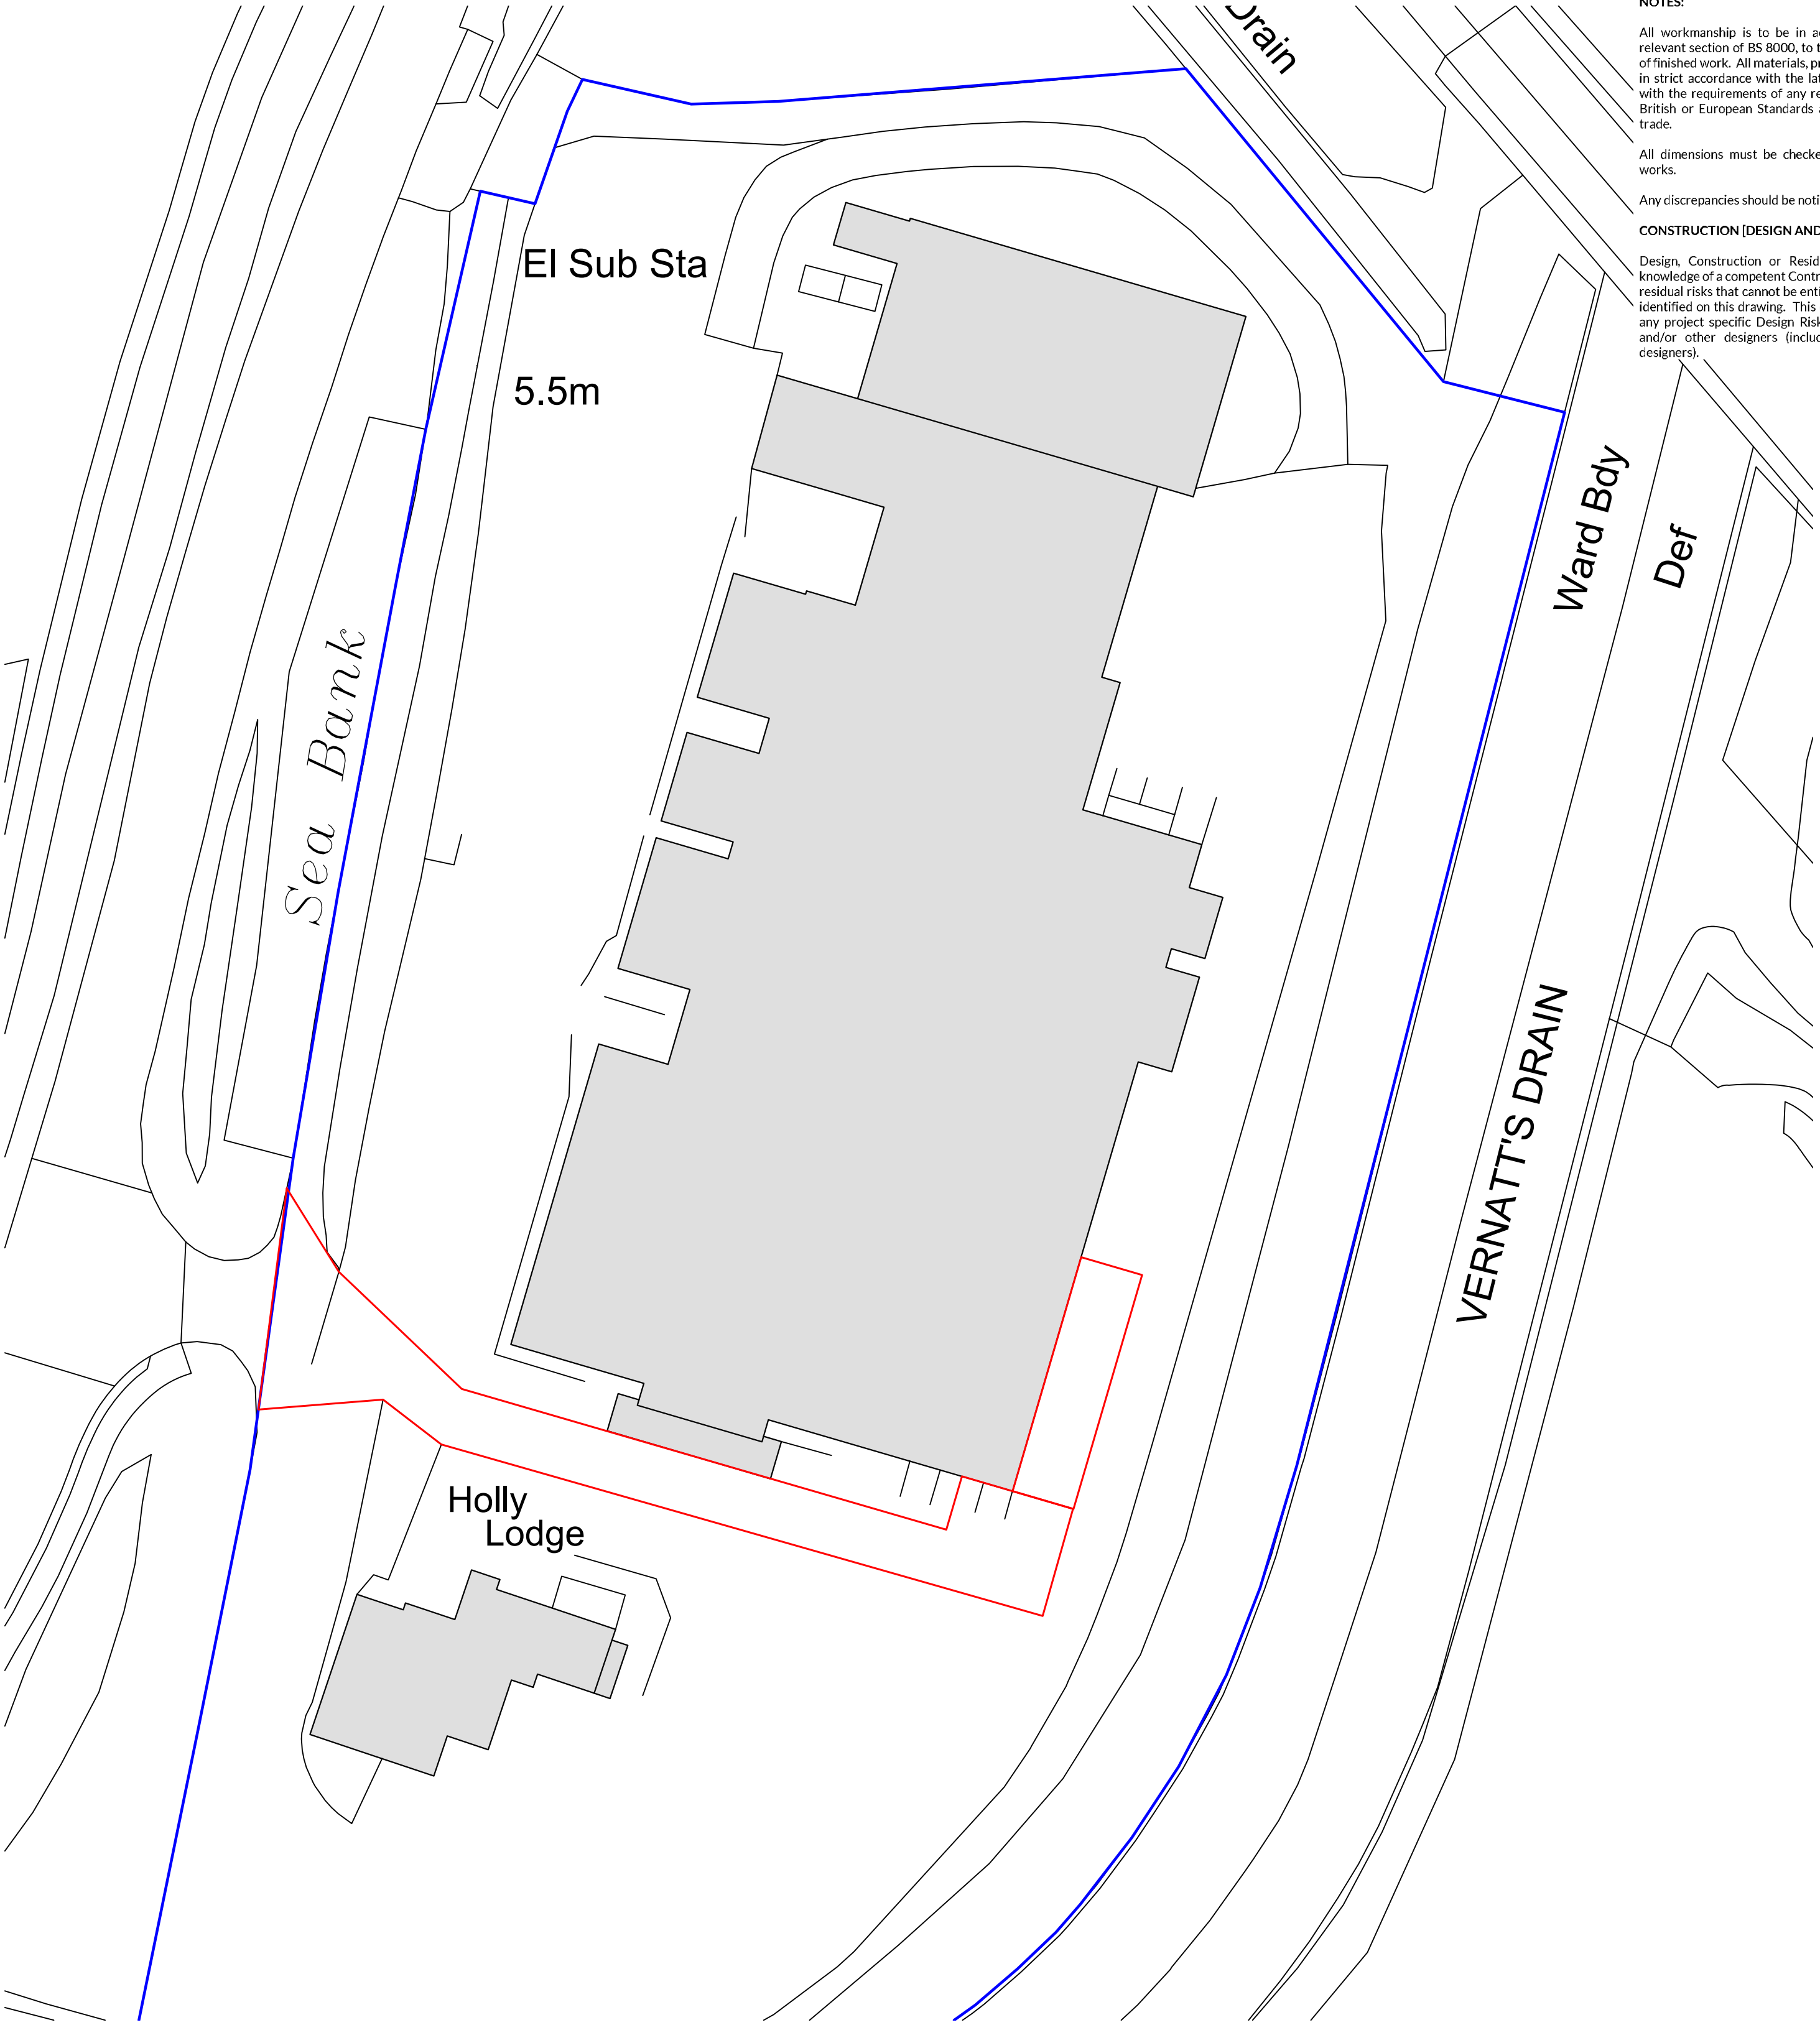

SITE PLAN SCALE 1:500@A1

PROJECT TITLE UPDATED		no		revisions	
no	date	source	drawn	no	date
P01	09/06/21	BCC	AG		

FOR INFORMATION

project		GREENCELL, SPALDING DESPATCH EXTENSION	
drawing title		AS PROPOSED LOCATION AND SITE PLAN	
drawn	date	checked	date
AG	02/06/21	DR	02/06/21
scale		AS SHOWN	
project		8432.CDG.XX.XX.DR.A.950	
originator		S4.P01	

