




revisions:

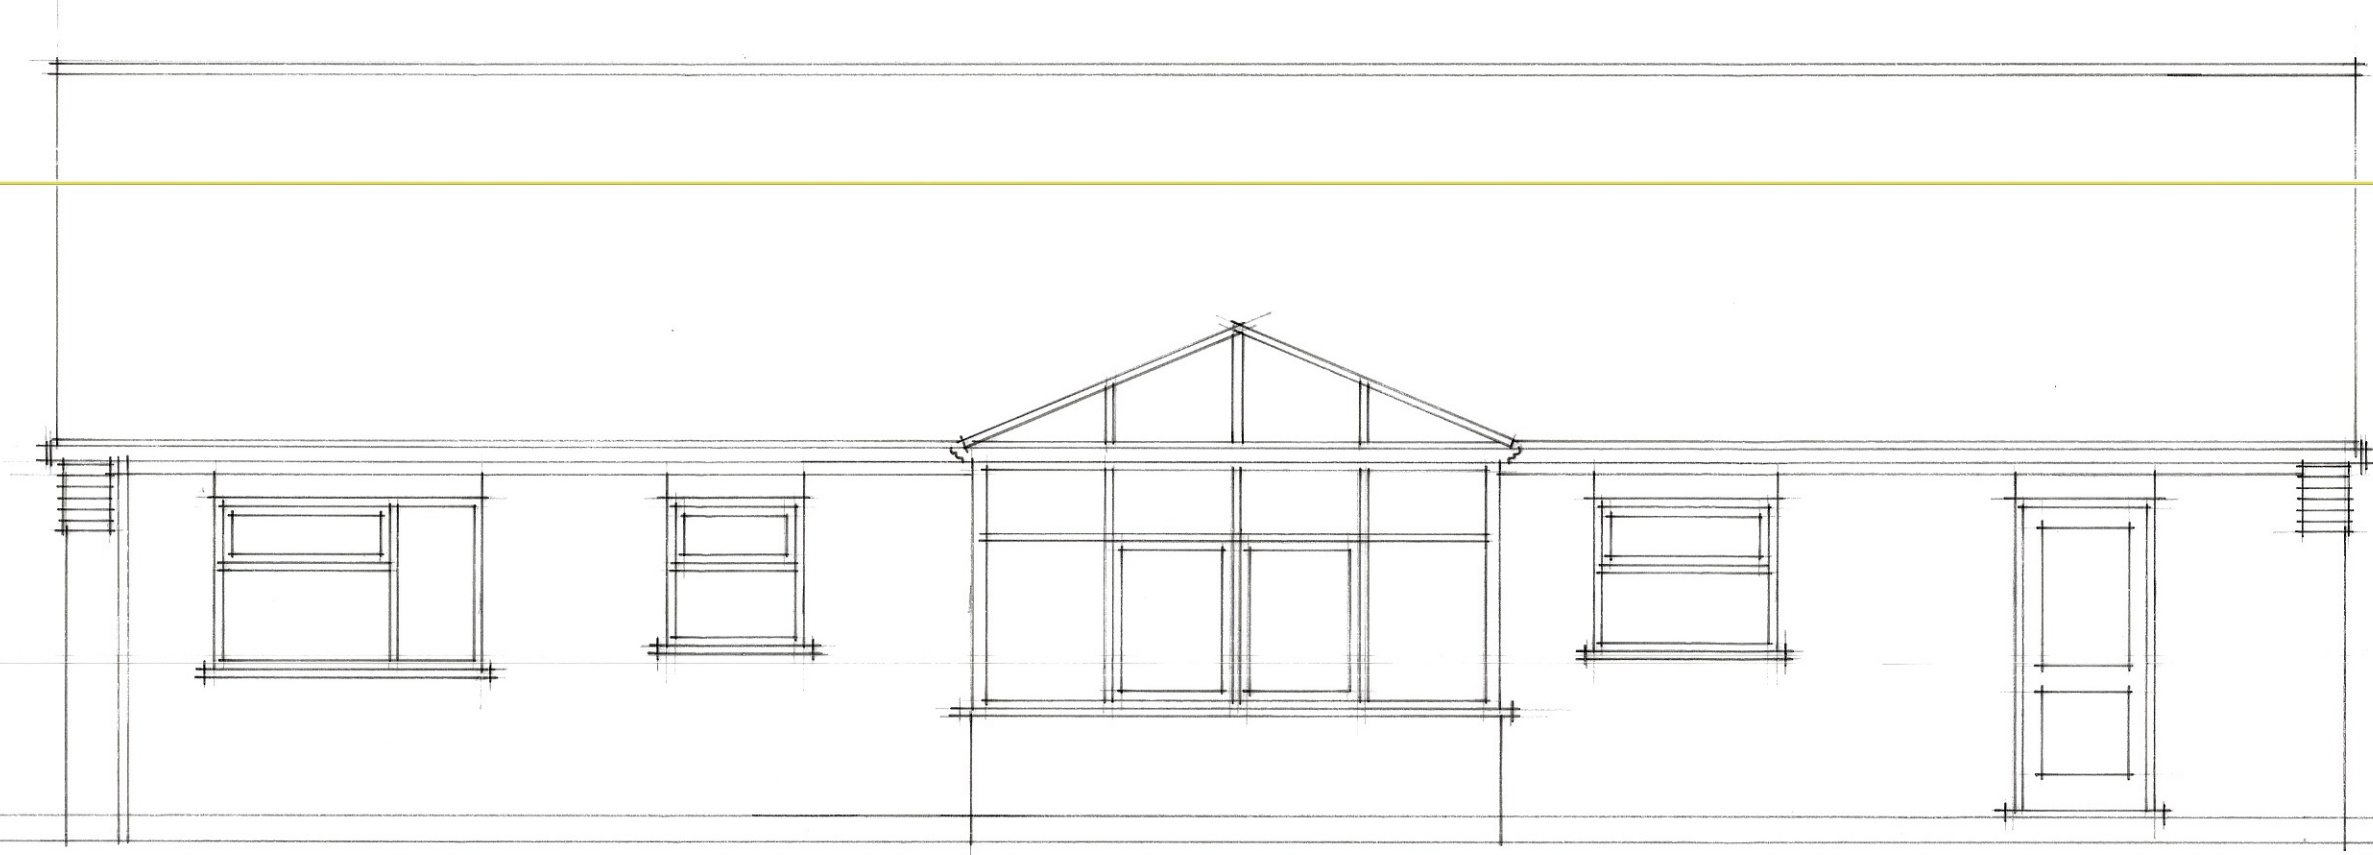


South Elevation As Existing

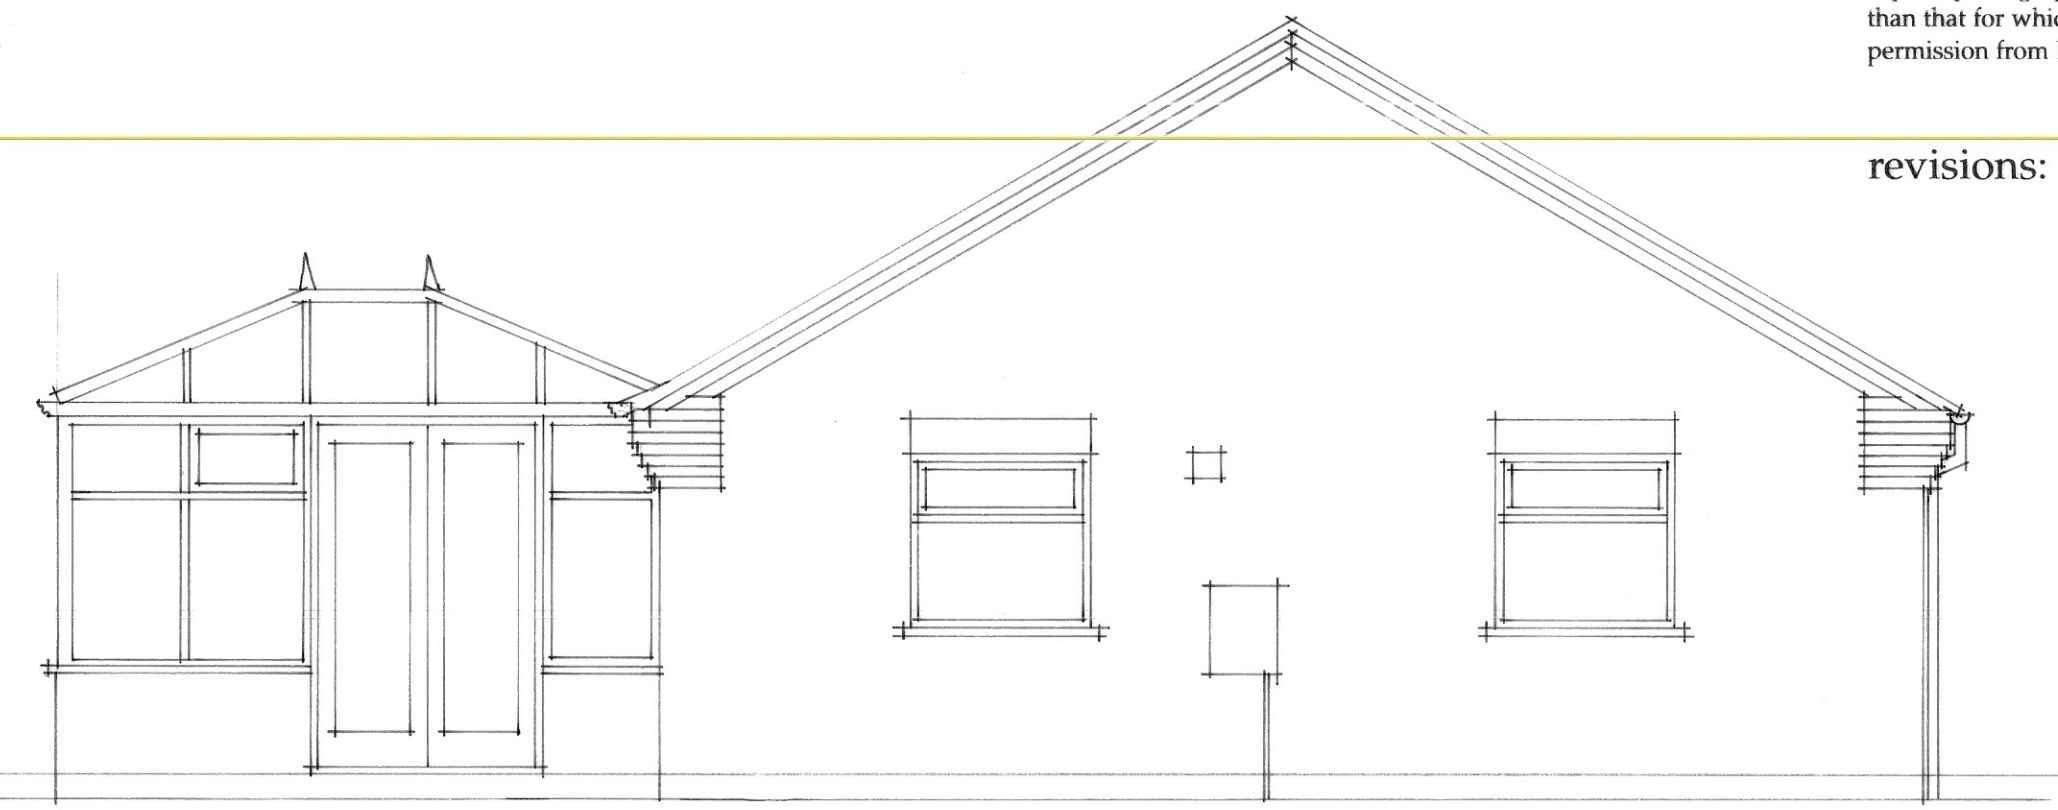


East Elevation As Existing

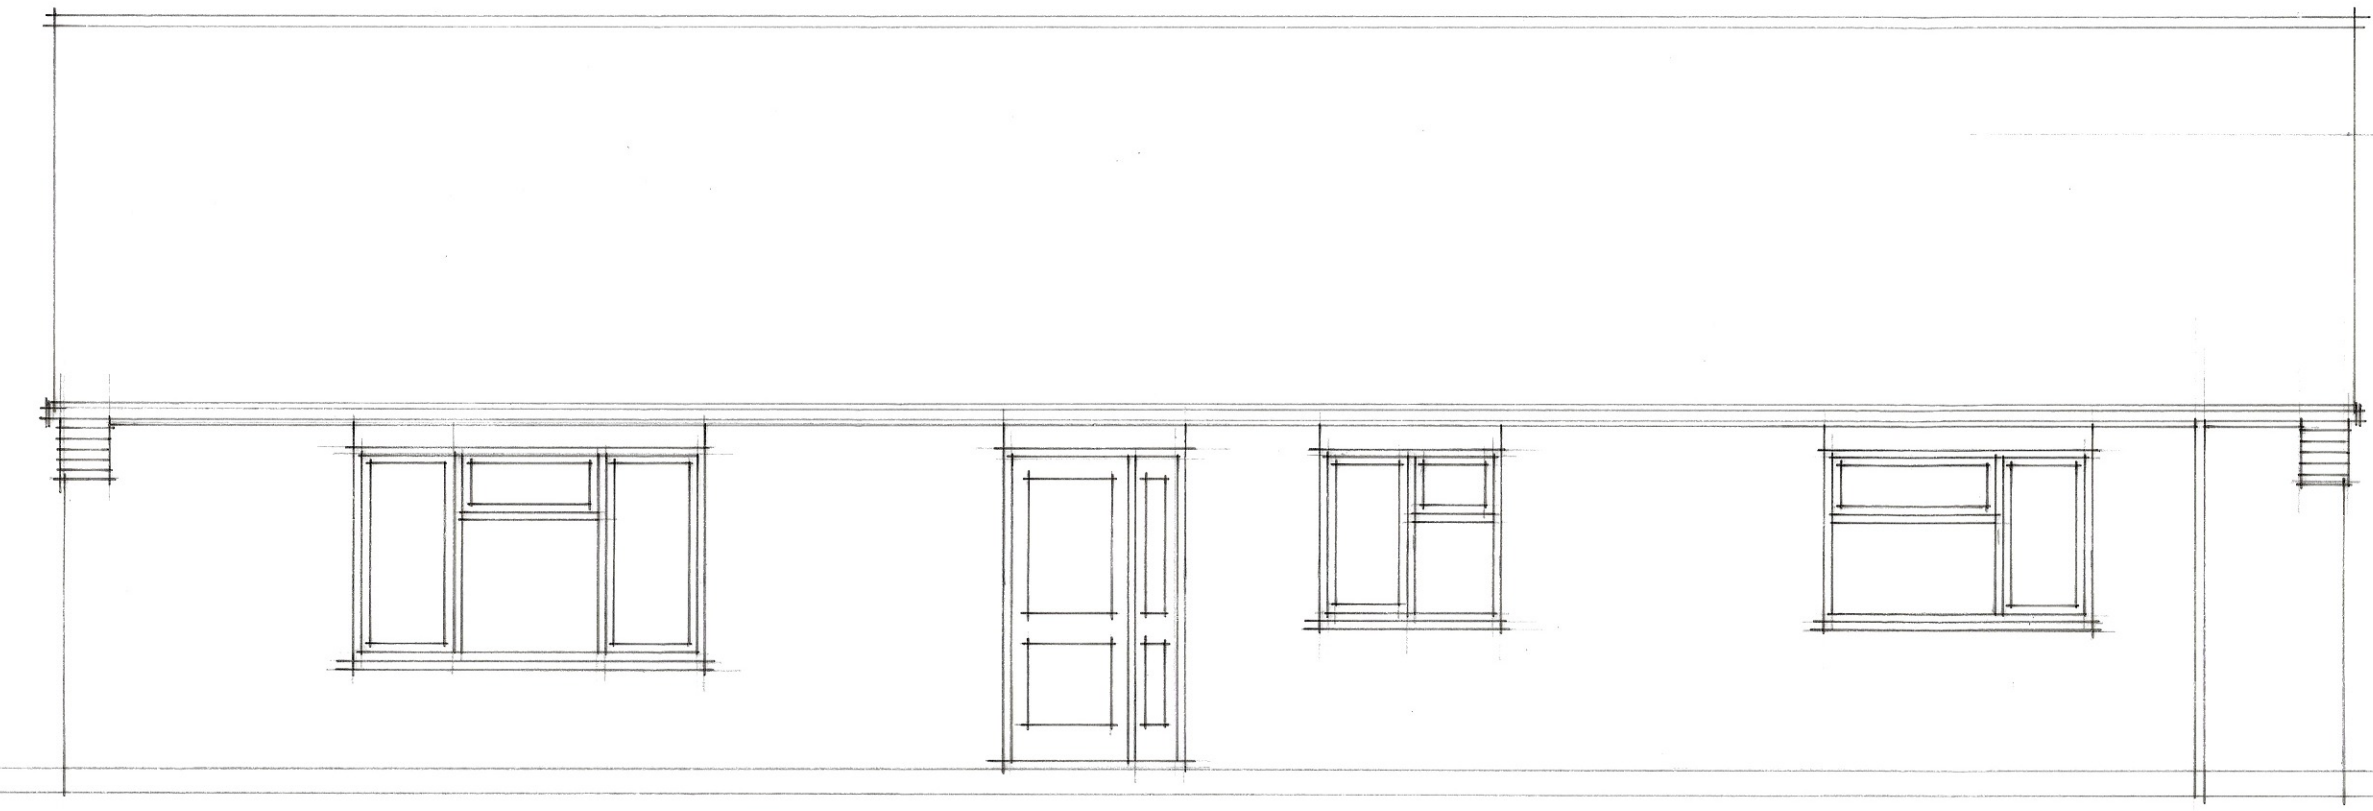

North Elevation As Existing

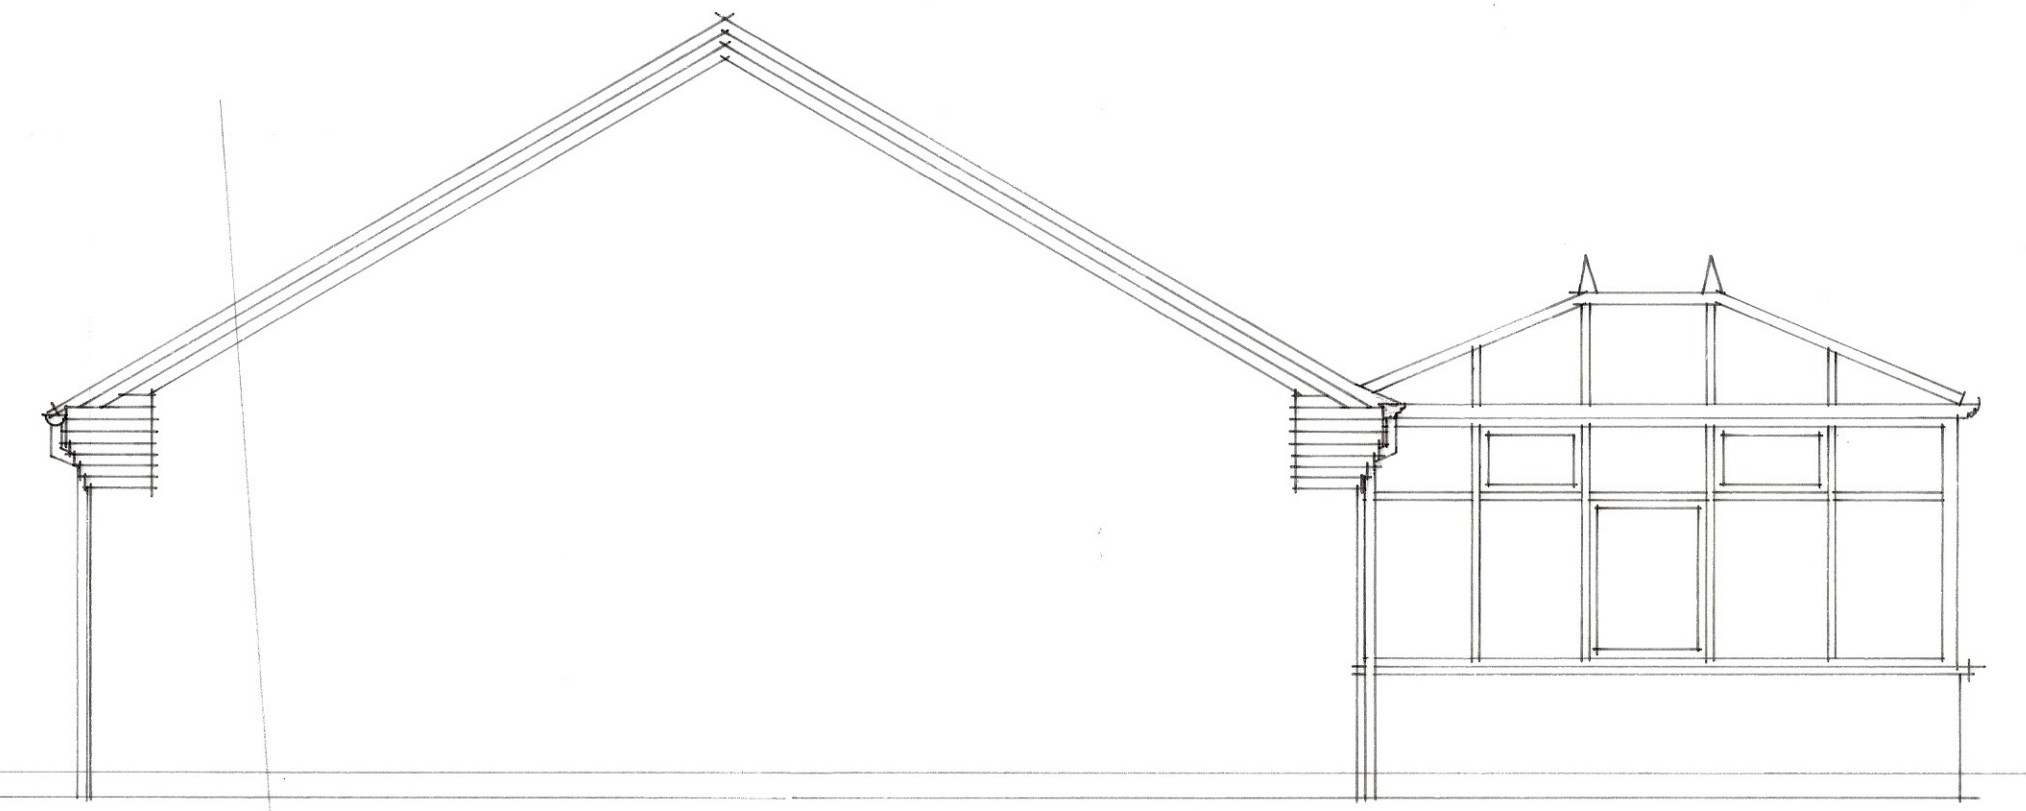

West Elevation As Existing

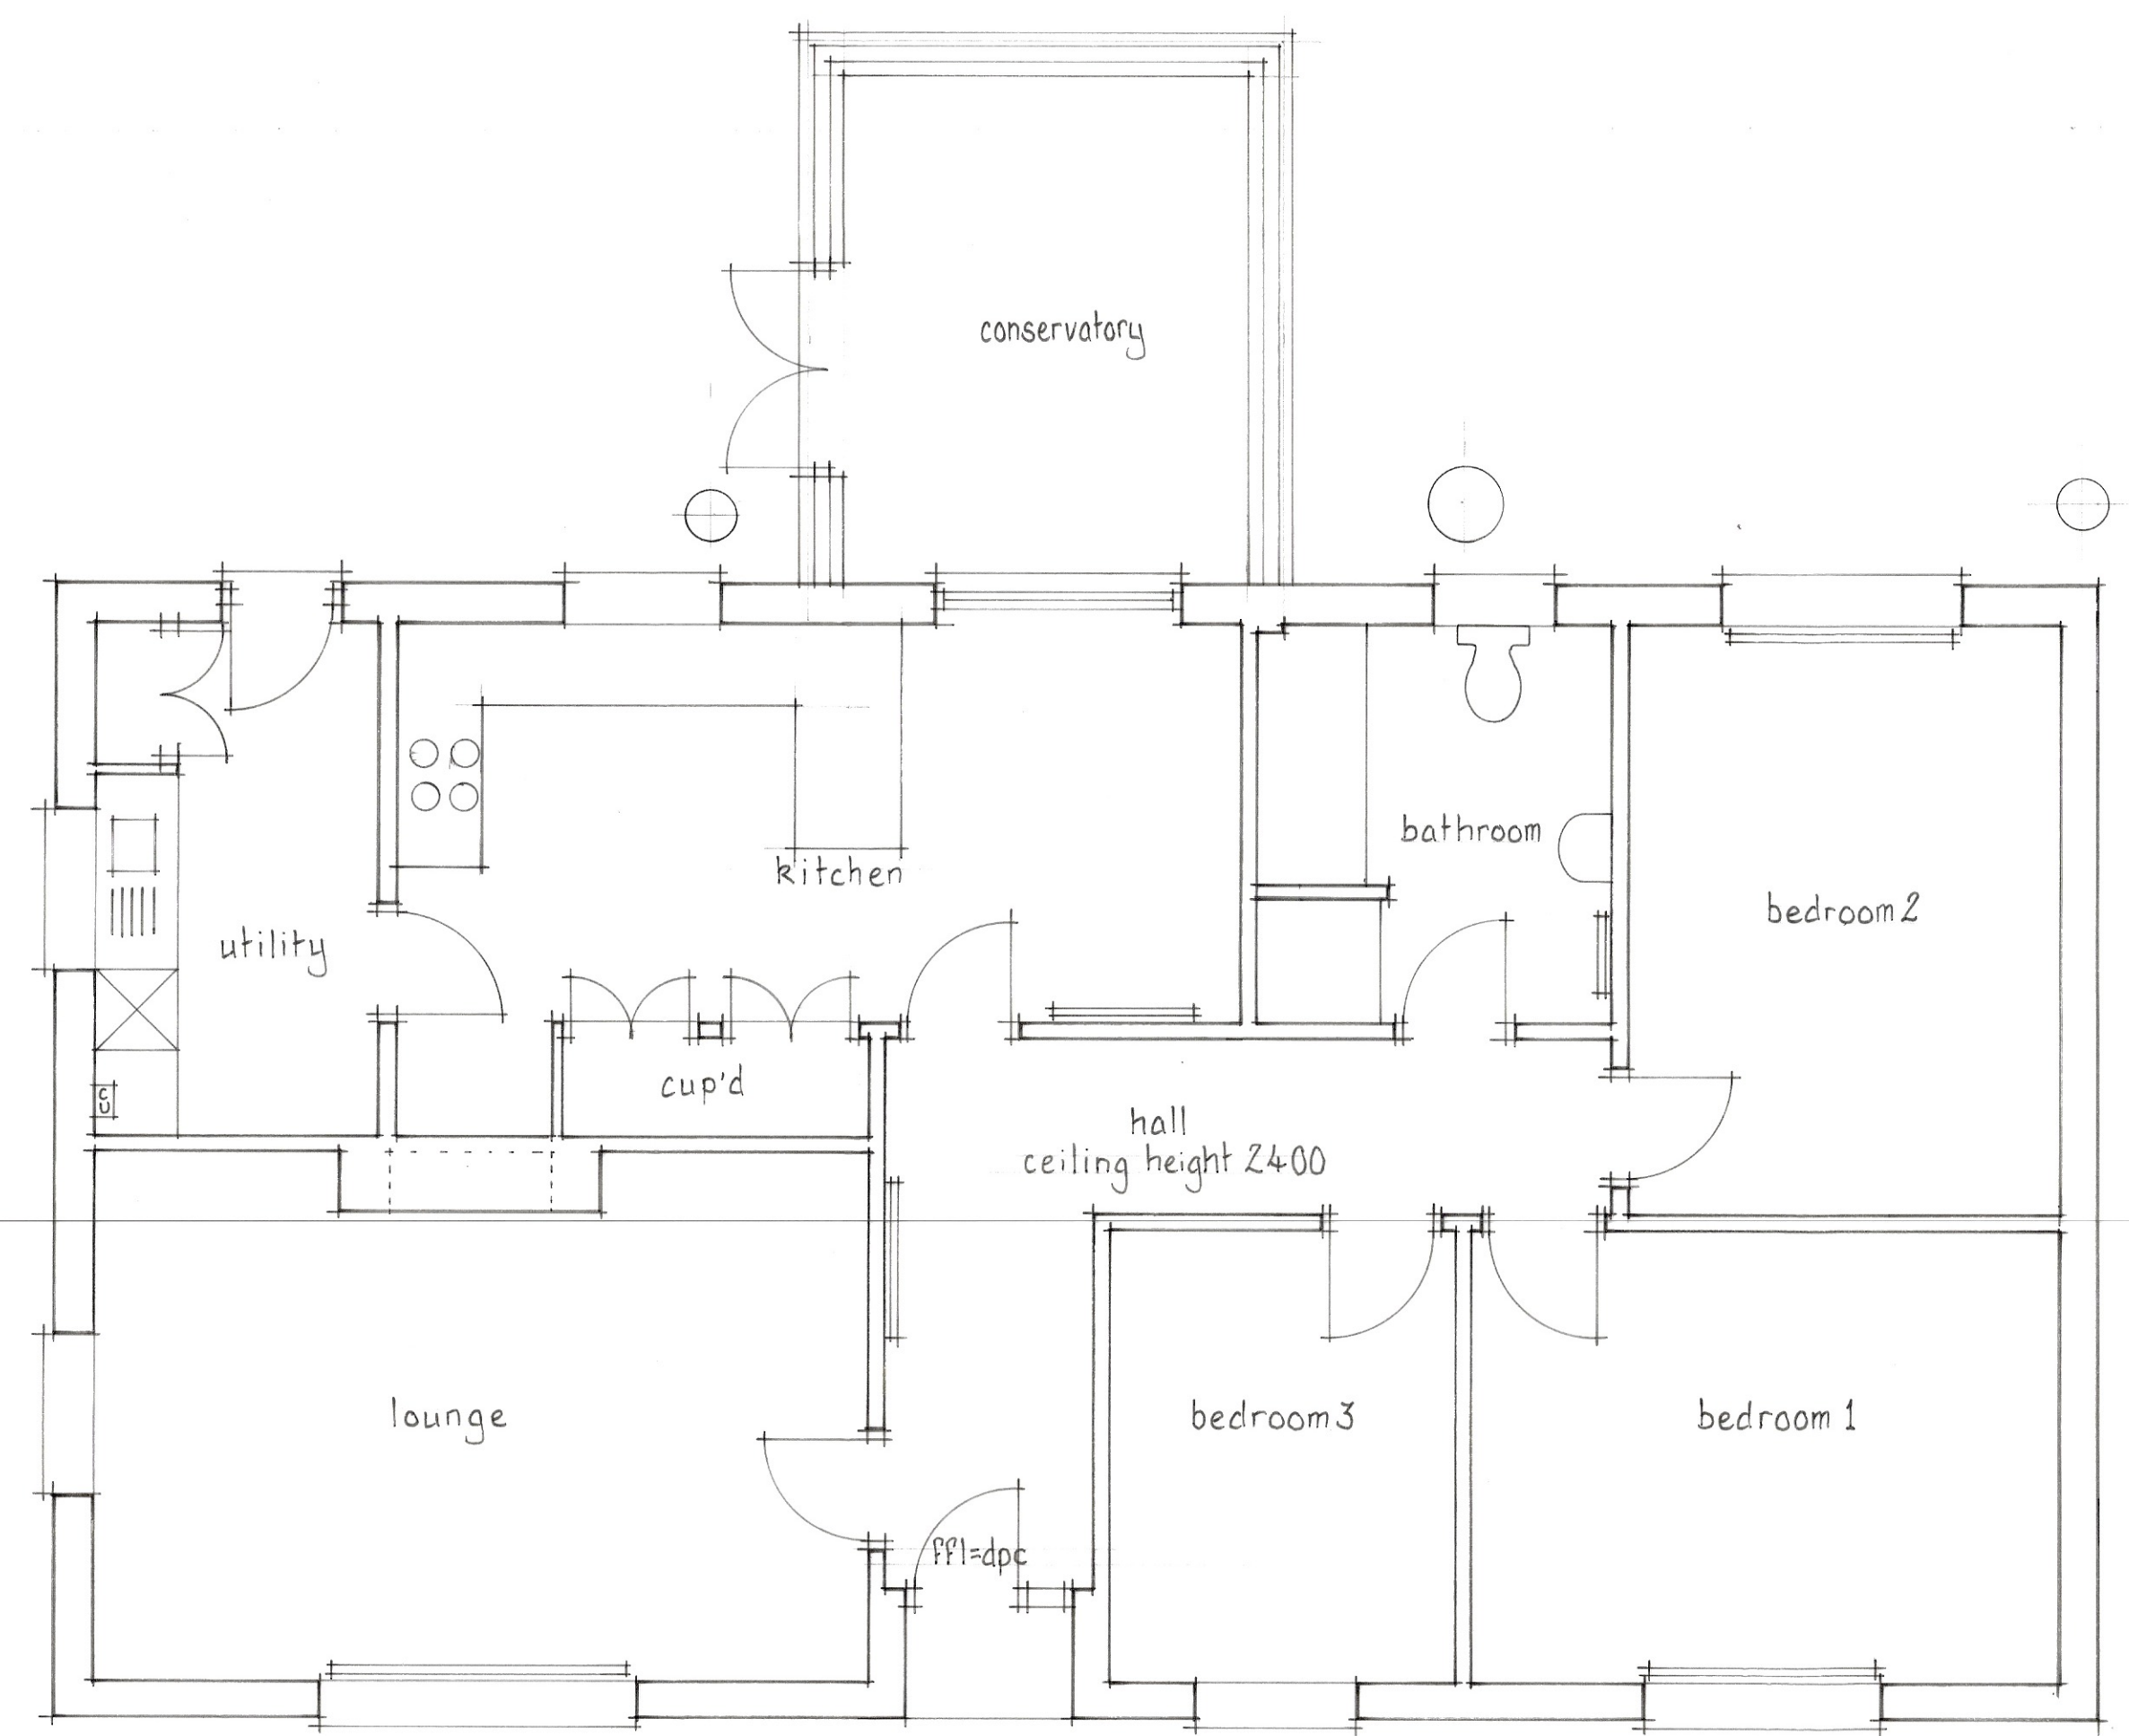

Plan As Existing

David Hartley Associates
Architectural Design Services

22 High Street
Stilton
Peterborough
PE7 3RA
Tel 01733 244849
Mob 07748 154279
Email davidhartleyads@gmail.com
Website davidhartleyarchitecture.co.uk

client:
Mr & Mrs Turner
93 Starlode Drive
West Pinchbeck
Spalding
PE11 3TD

Proposed extension & alterations

drawing:

Plan & Elevations As Existing

scale: 1/50
date: 04/06/24
drawn by: RH
drawing no.: MT93/1

