




A:31/07/2024: Garden room
revisions: elevations altered RH

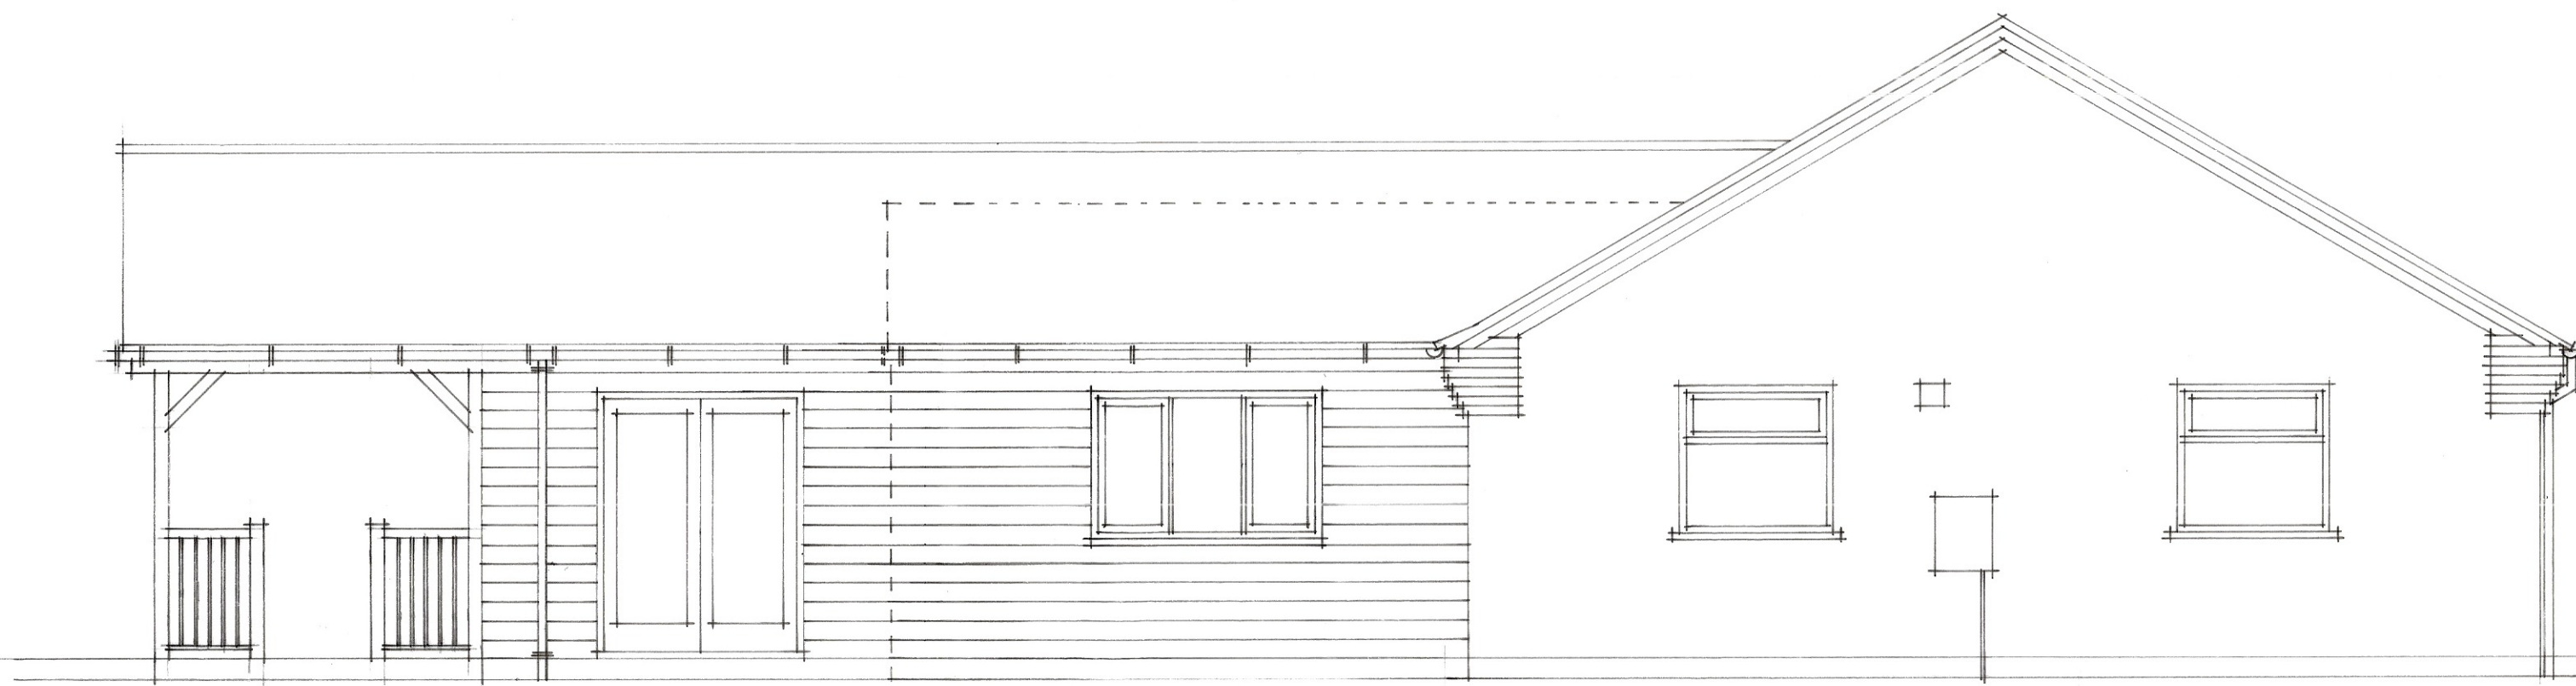


East Elevation As Proposed

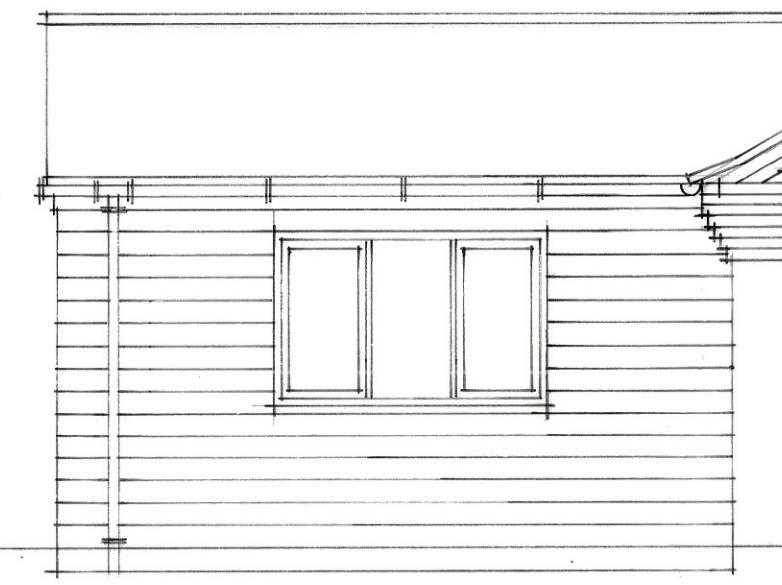


Garden Room East Elevation

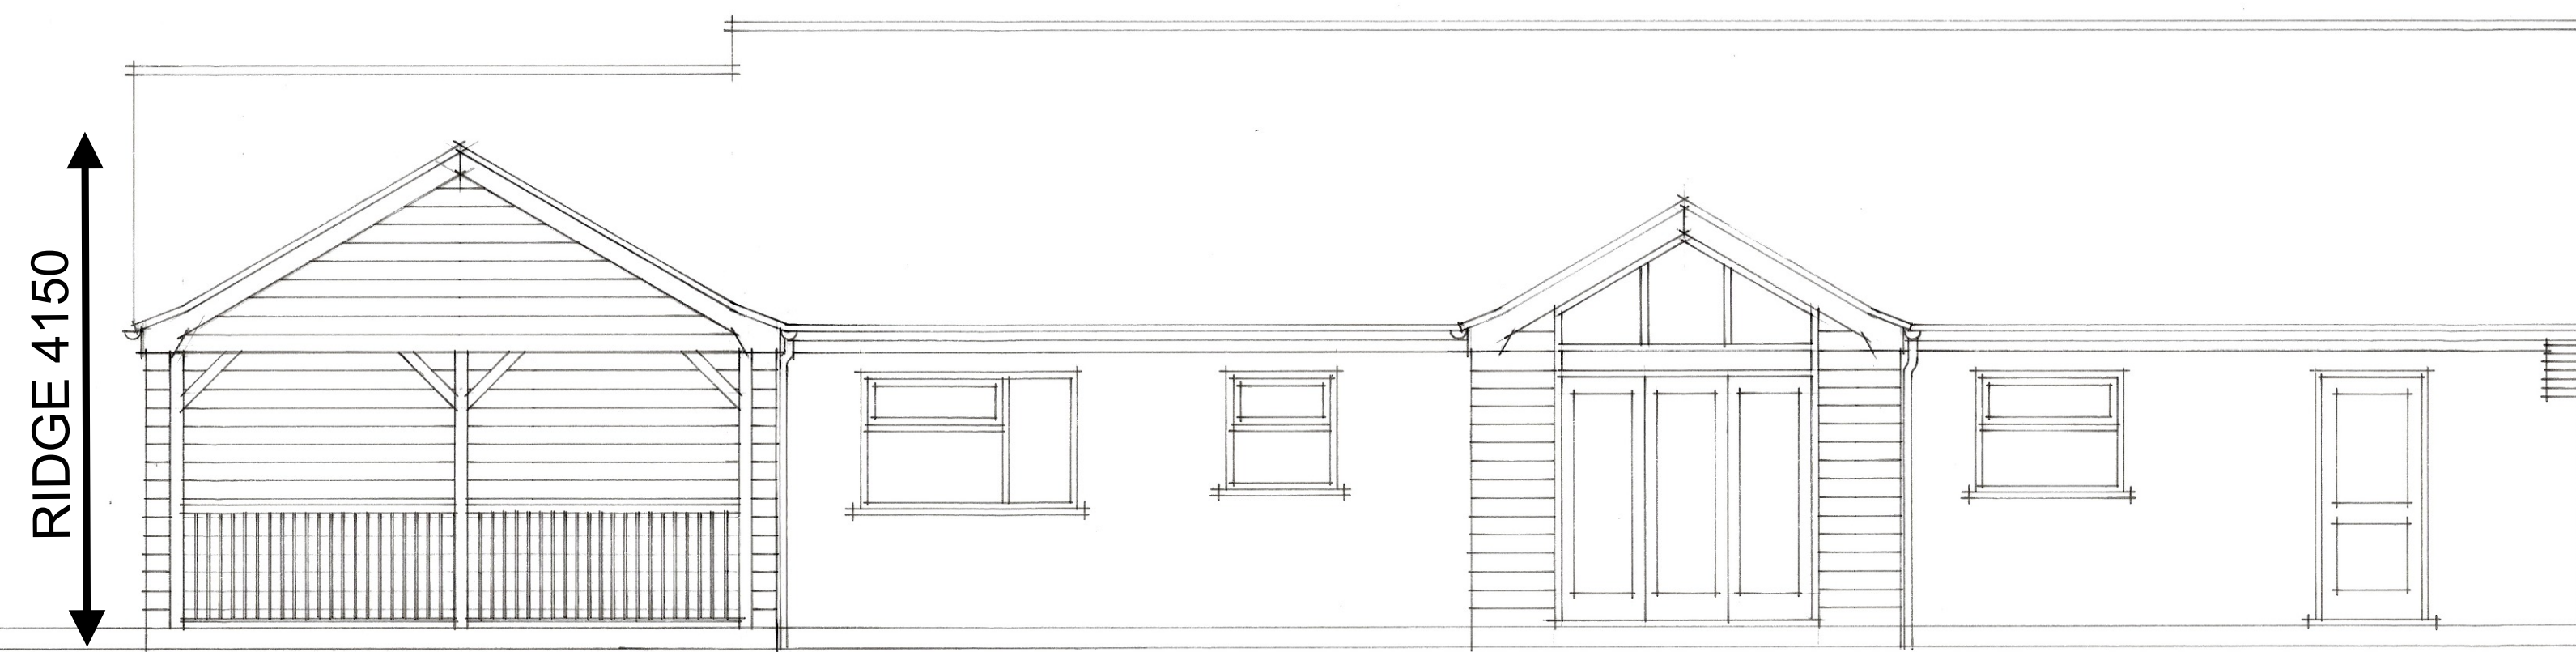

South Elevation As Proposed

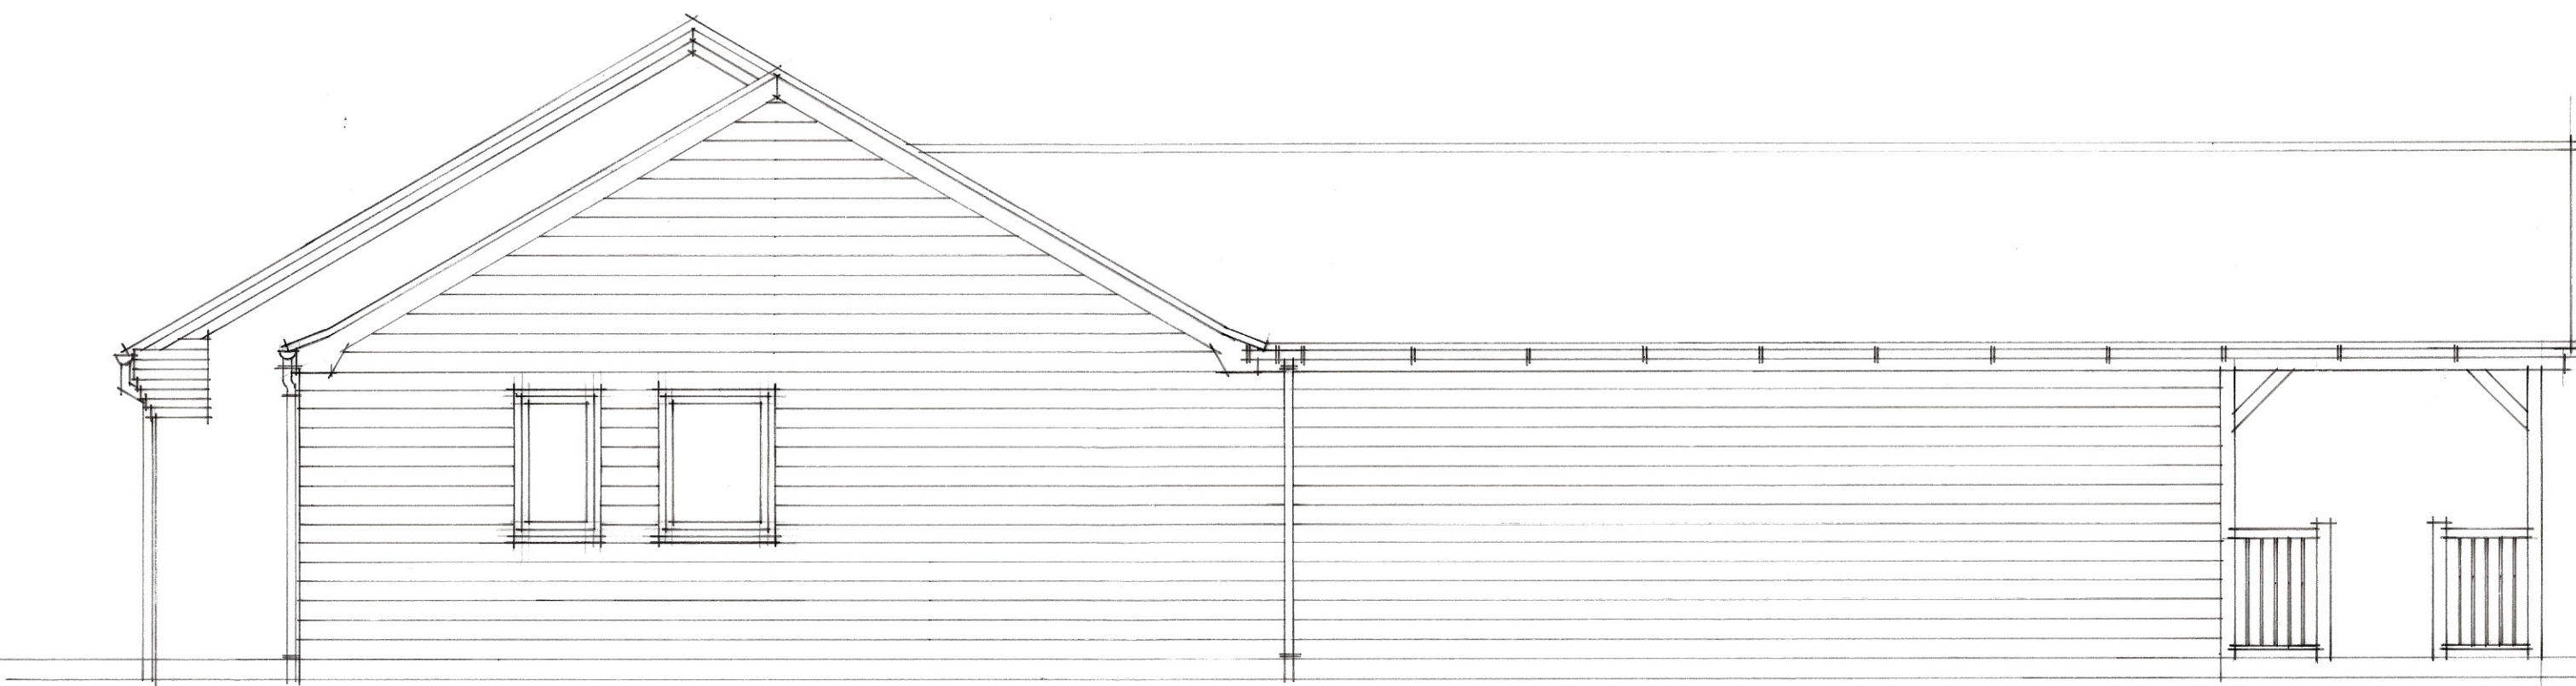

West Elevation As Proposed

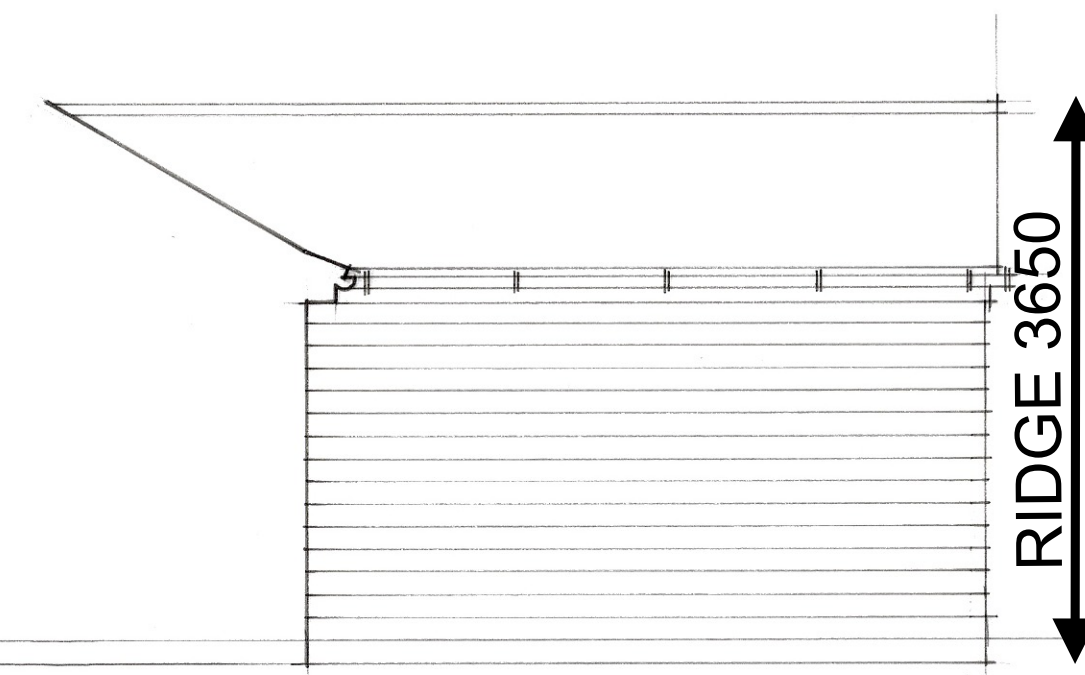

Garden Room West Elevation



North Elevation As Proposed

David Hartley Associates
Architectural Design Services

22 High Street
Stilton
Peterborough
PE7 3RA
Tel 01733 244849
Mob 07748 154279
Email davidhartleyads@gmail.com
Website davidhartleyarchitecture.co.uk

client:
Mr & Mrs Turner
93 Starlode Drove
West Pinchbeck
Spalding
PE11 3TD

Proposed extension & alterations

drawing:

Elevations As Proposed

scale: 1/50

date: 04/06/24 METRES

drawn by: RH

drawing no.: MT93/3A