




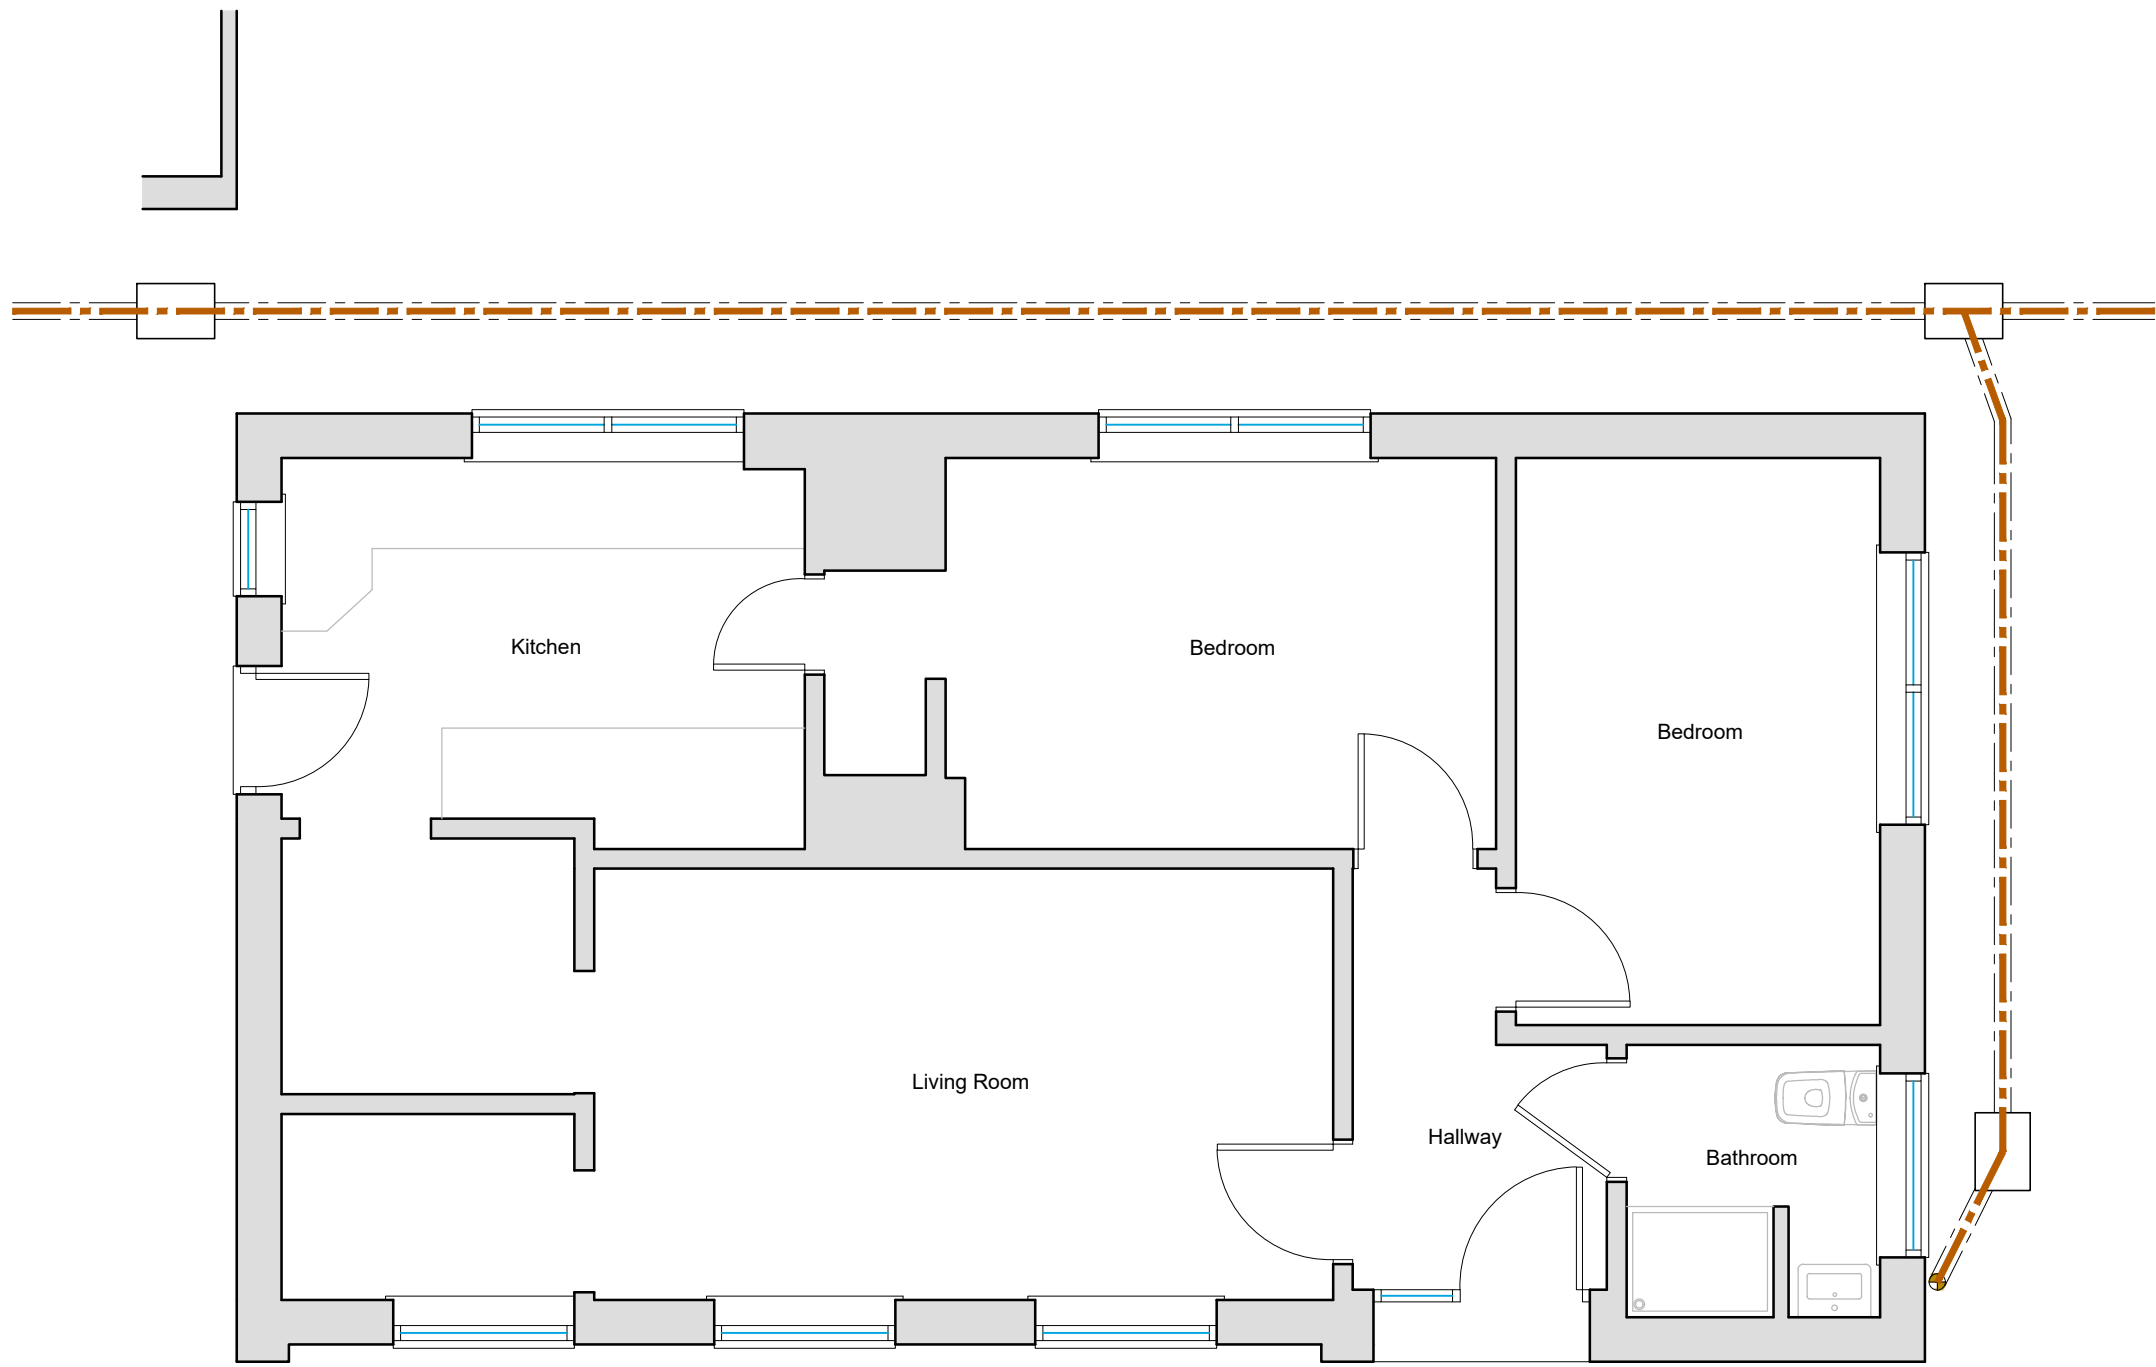


Existing Floor Plan
Scale 1:50

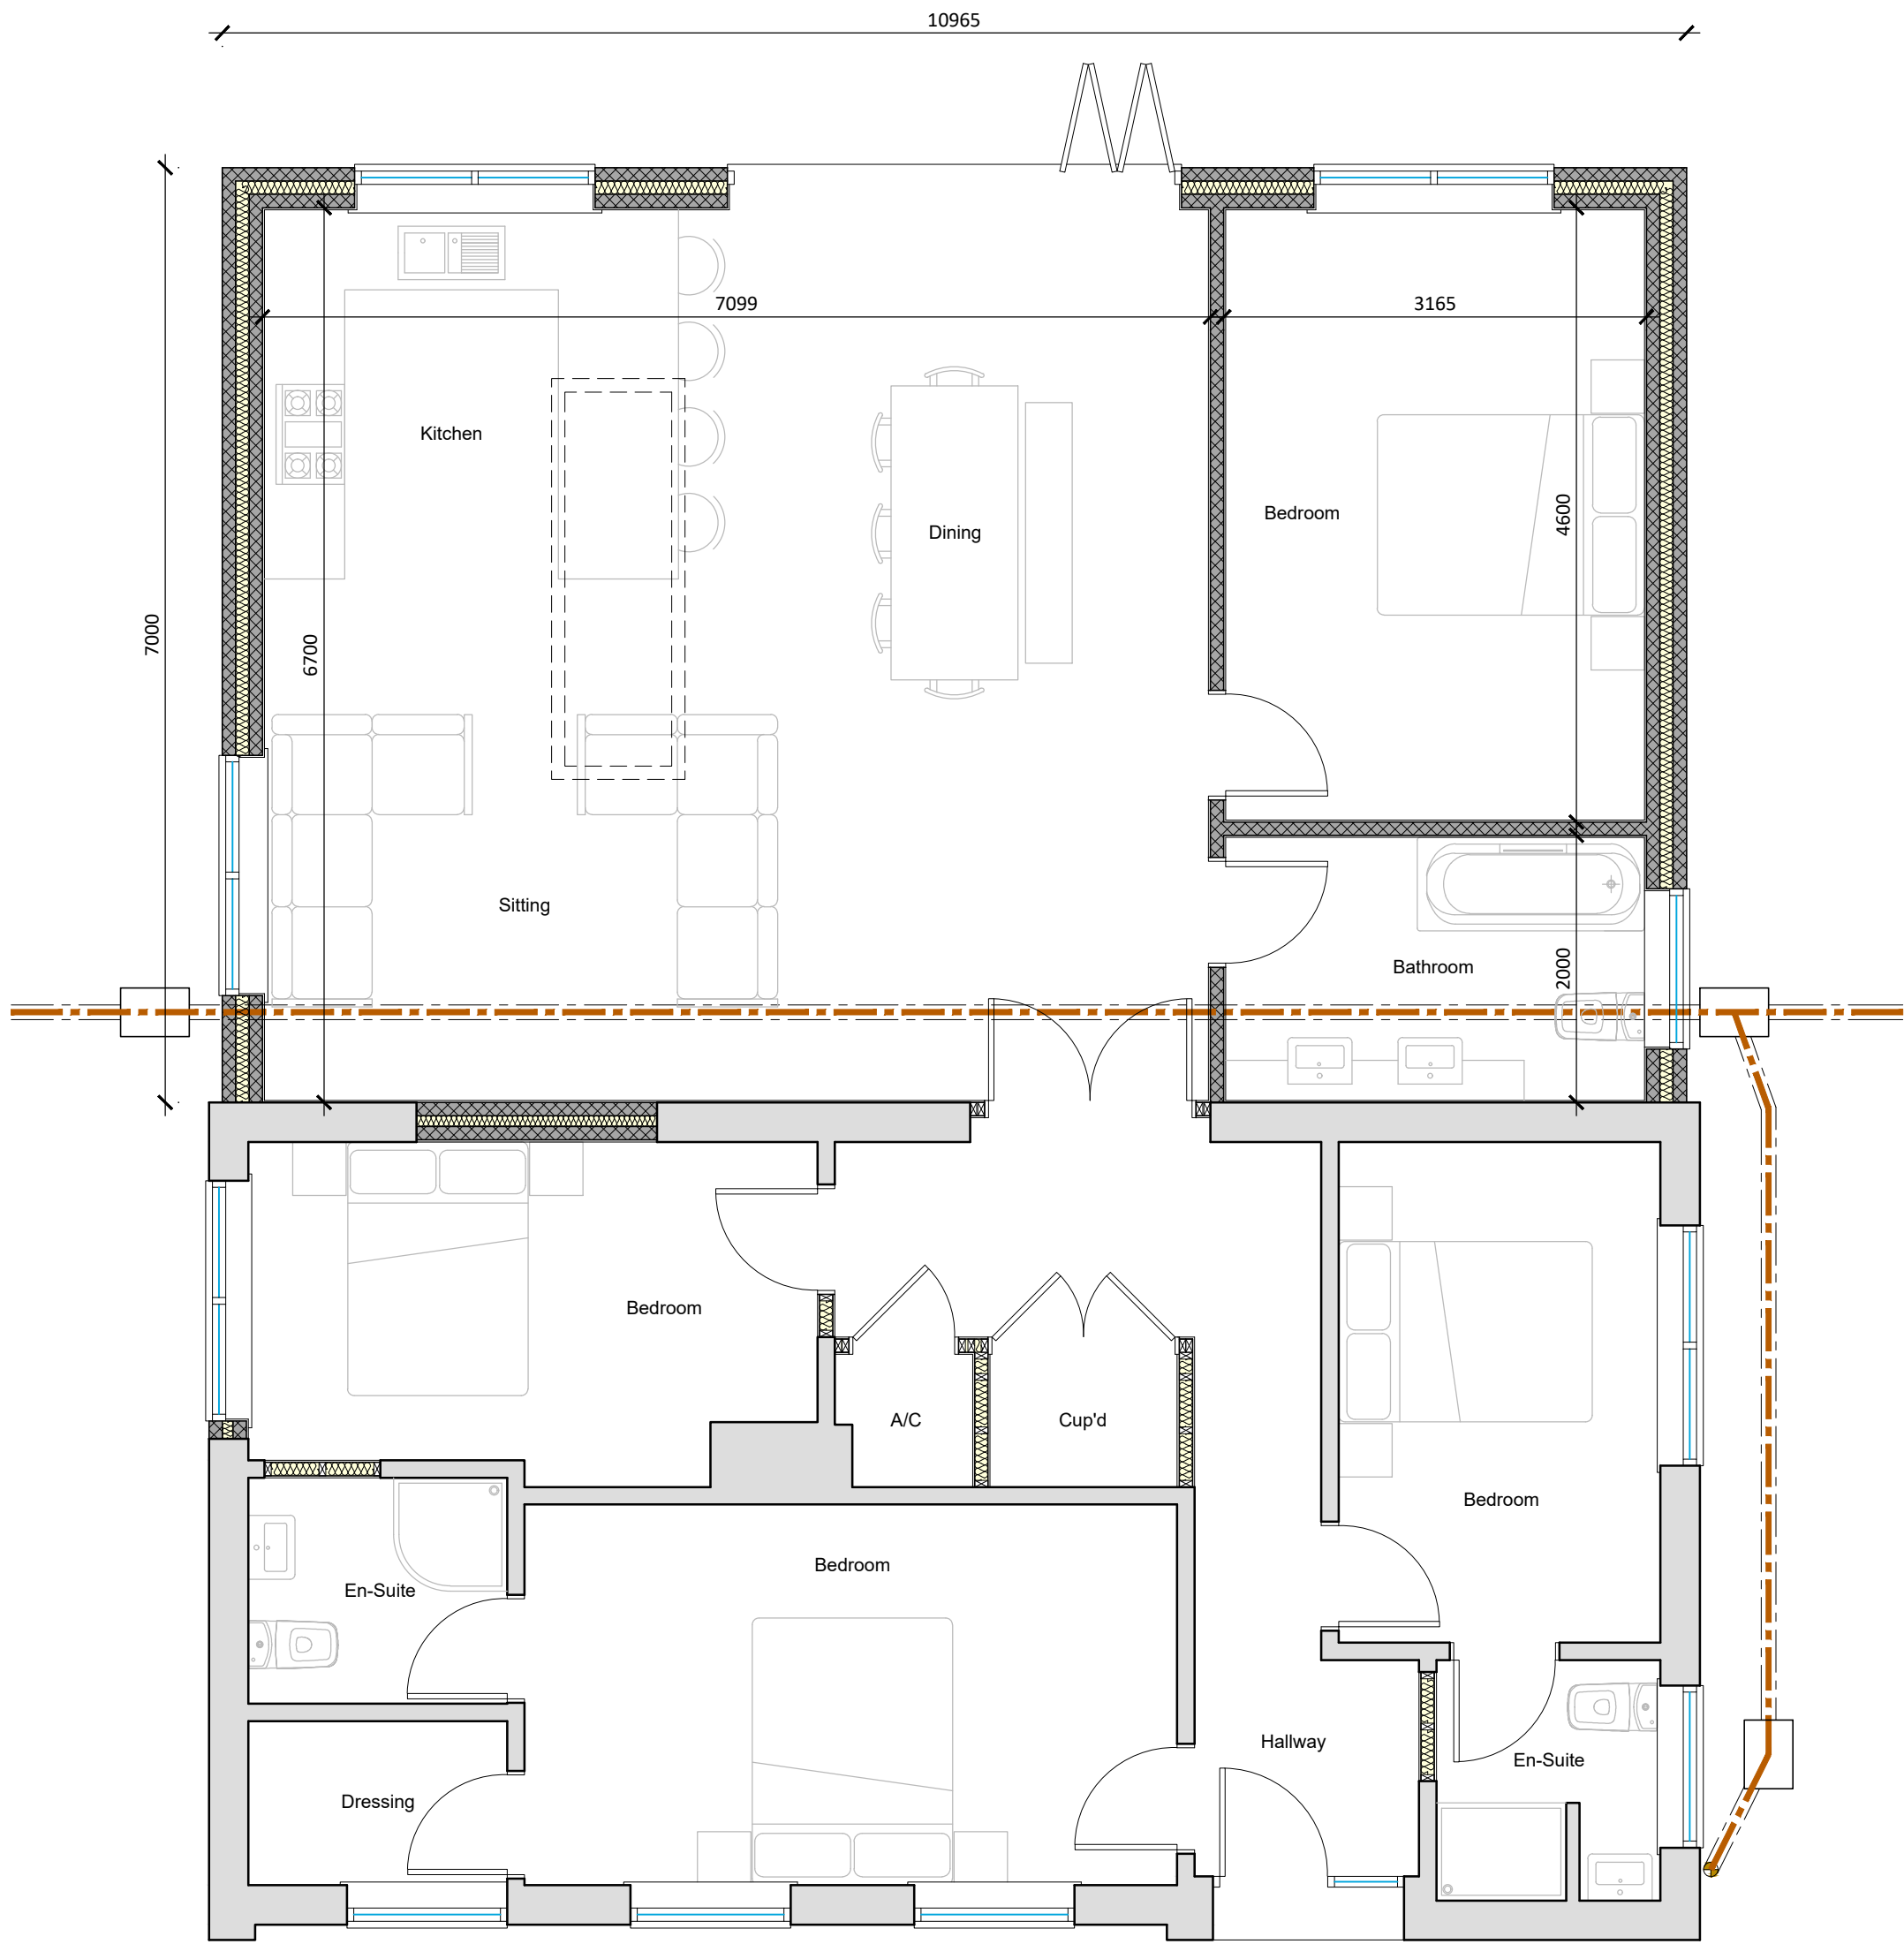


Proposed Floor Plan
Scale 1:50

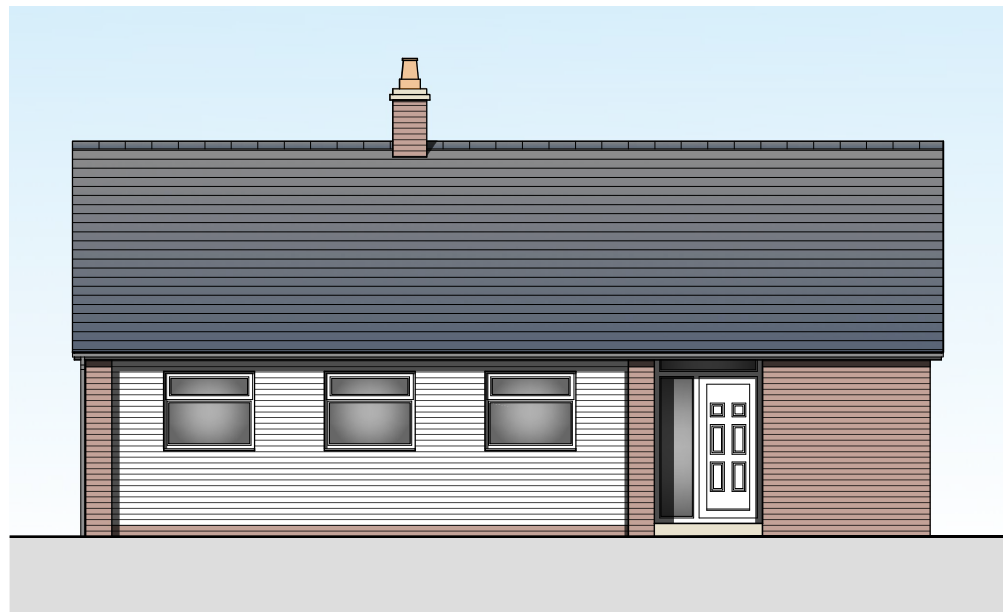


Existing Front (SW) Elevation
Scale 1:100

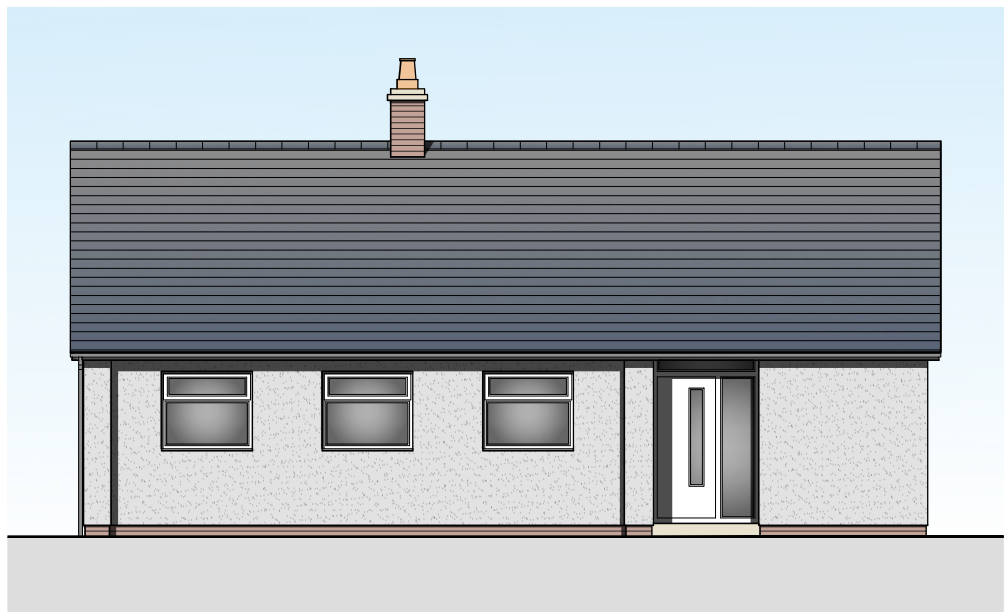


Proposed Front (SW) Elevation
Scale 1:100

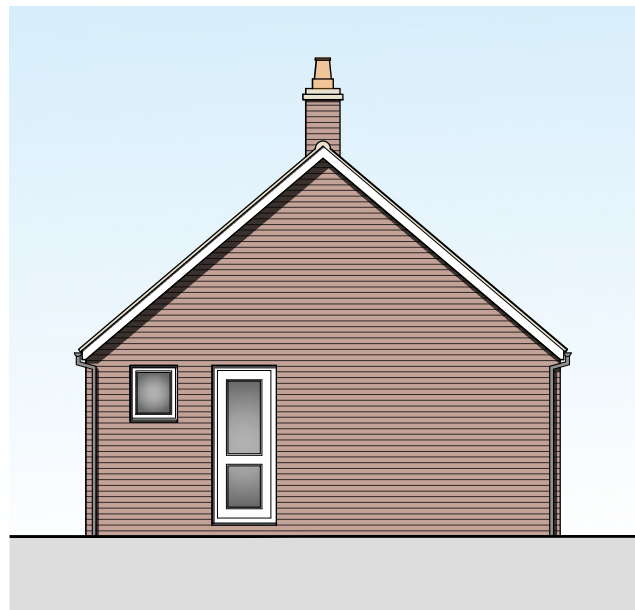


Existing Side (NW) Elevation
Scale 1:100

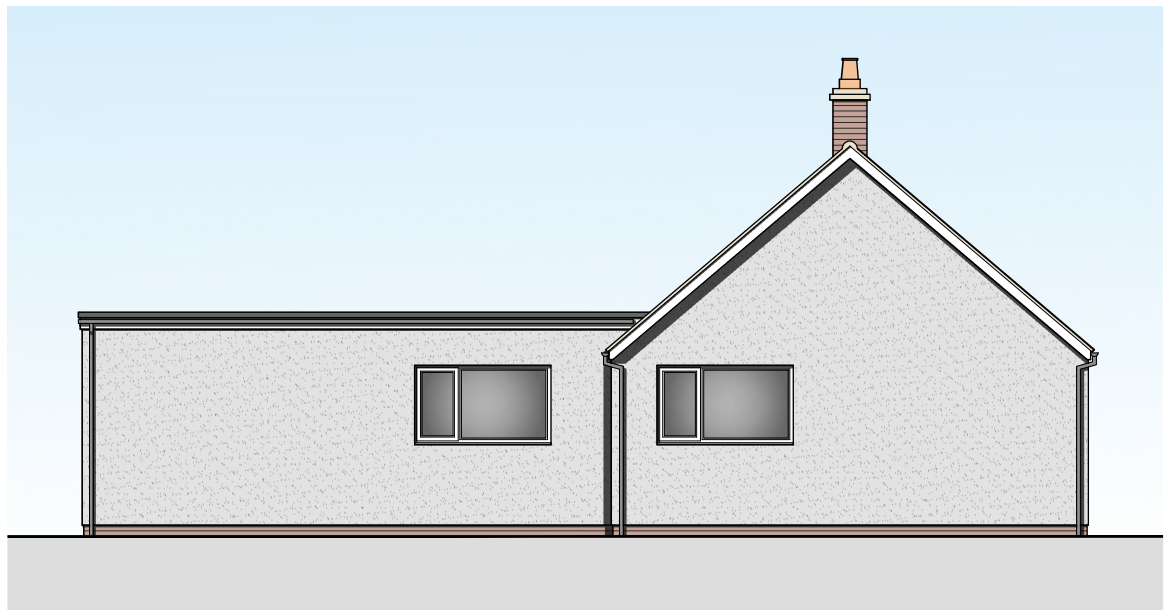


Proposed Side (NW) Elevation
Scale 1:100

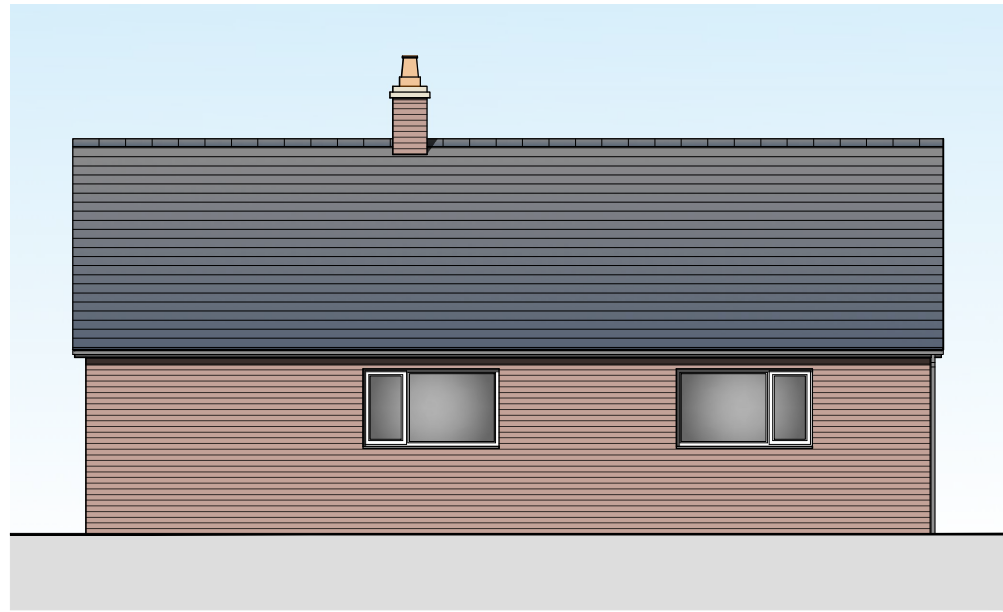


Existing Rear (NE) Elevation
Scale 1:100

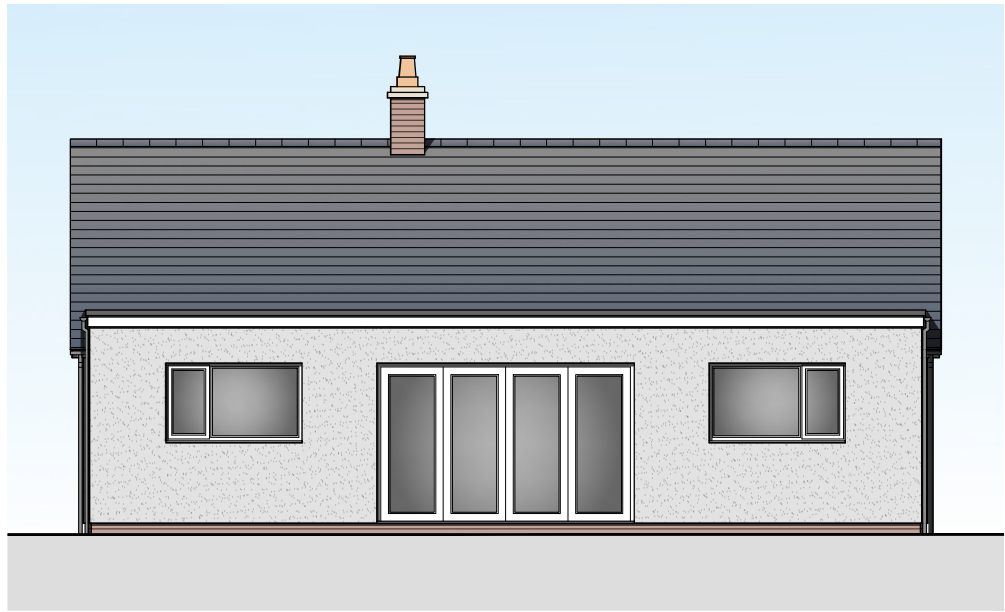



Proposed Rear (NE) Elevation
Scale 1:100

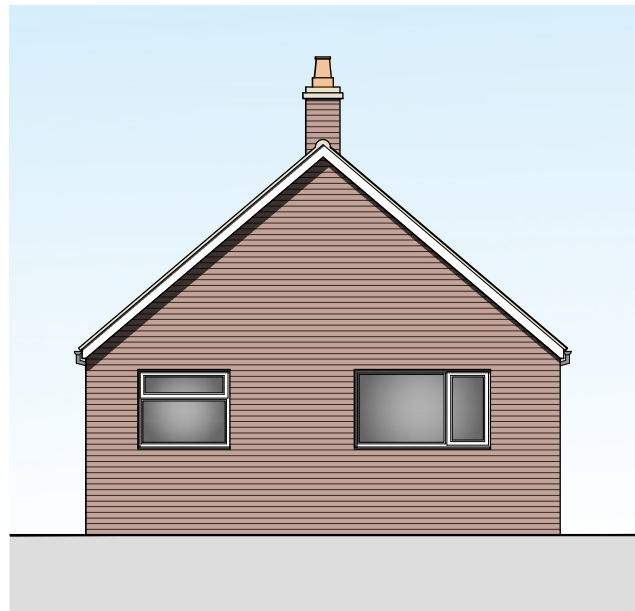


Existing Side (SE) Elevation
Scale 1:100

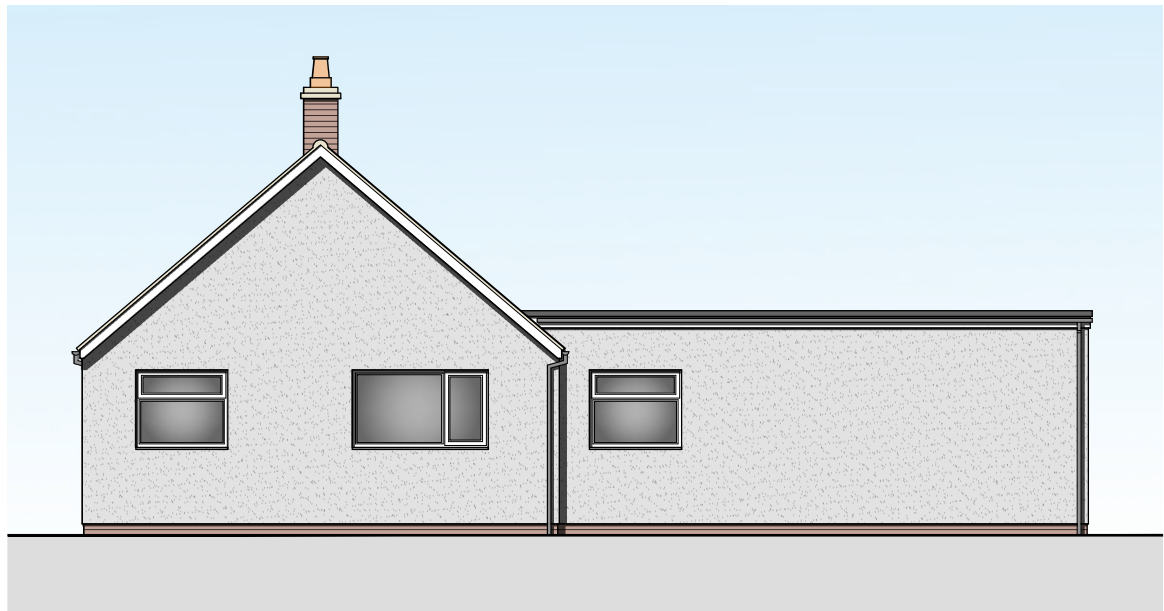

Proposed Side (SE) Elevation
Scale 1:100

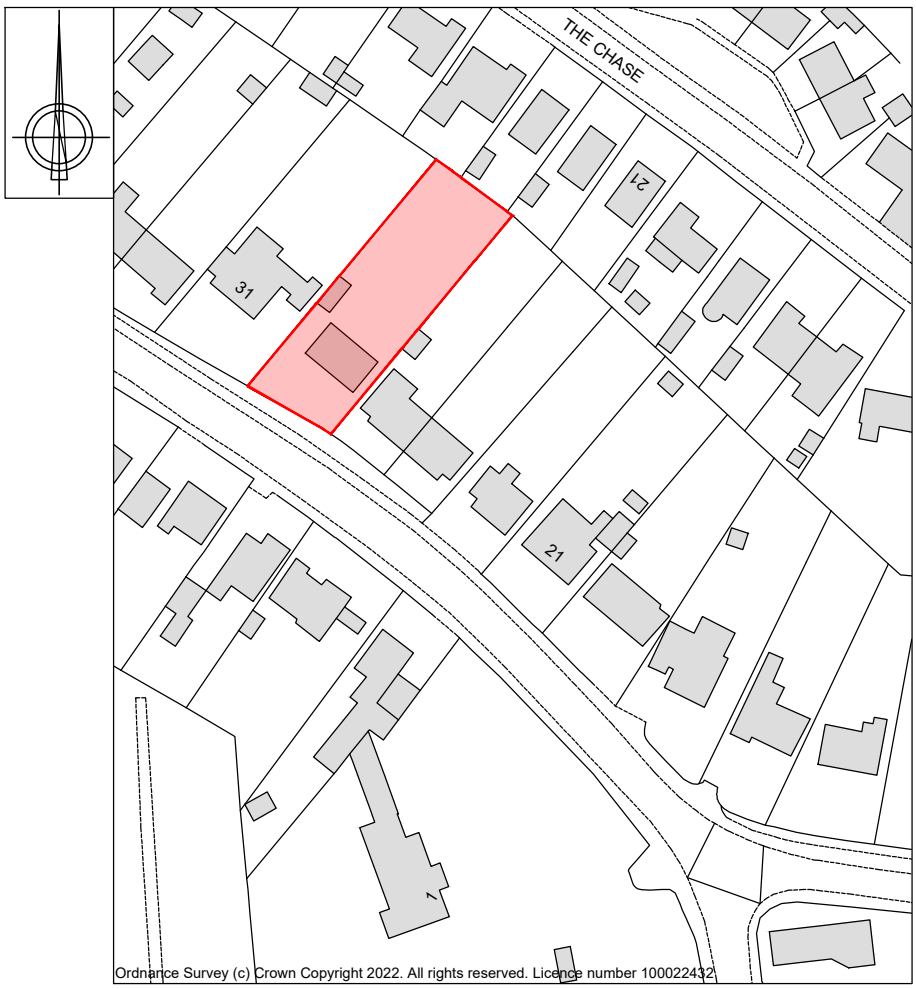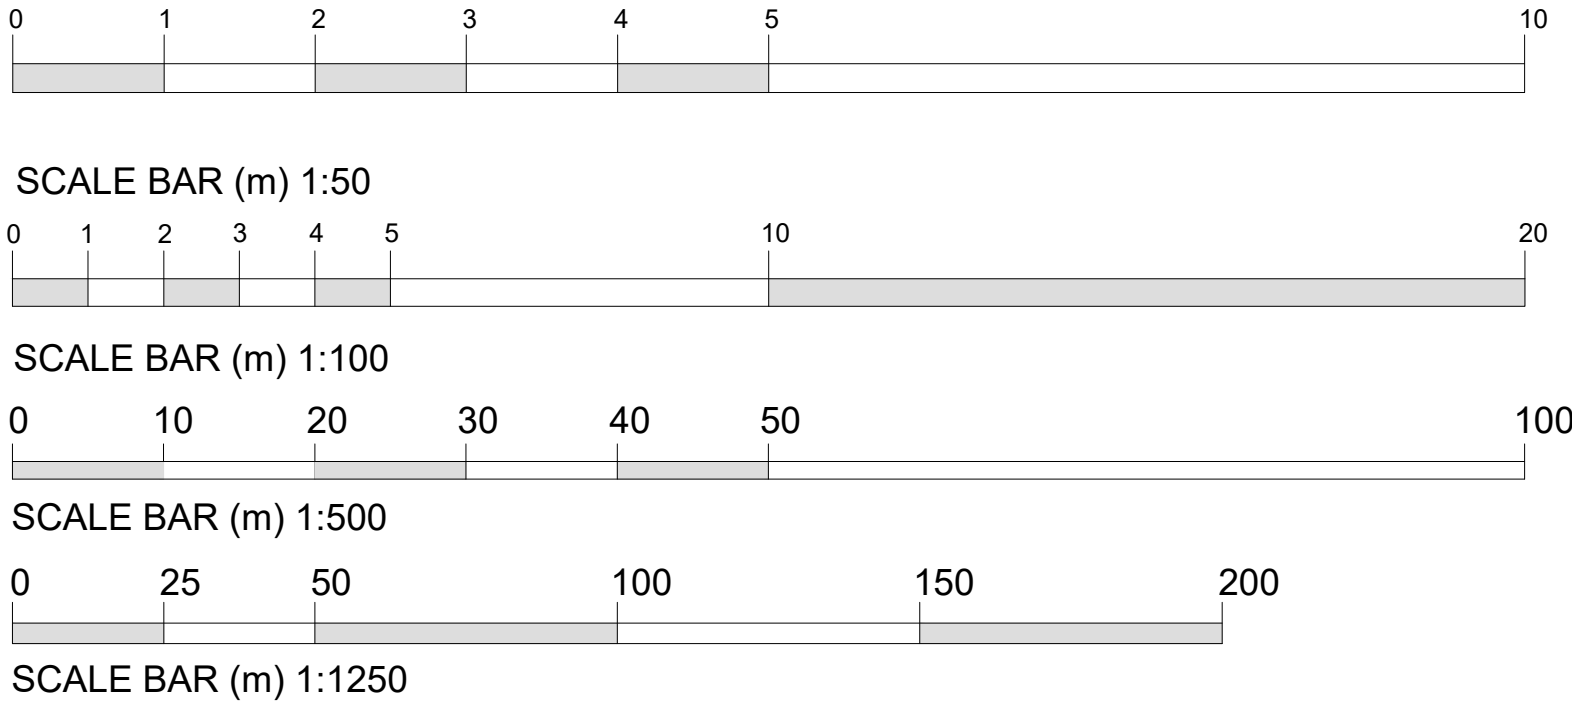

Site Location Plan
Scale 1:1250

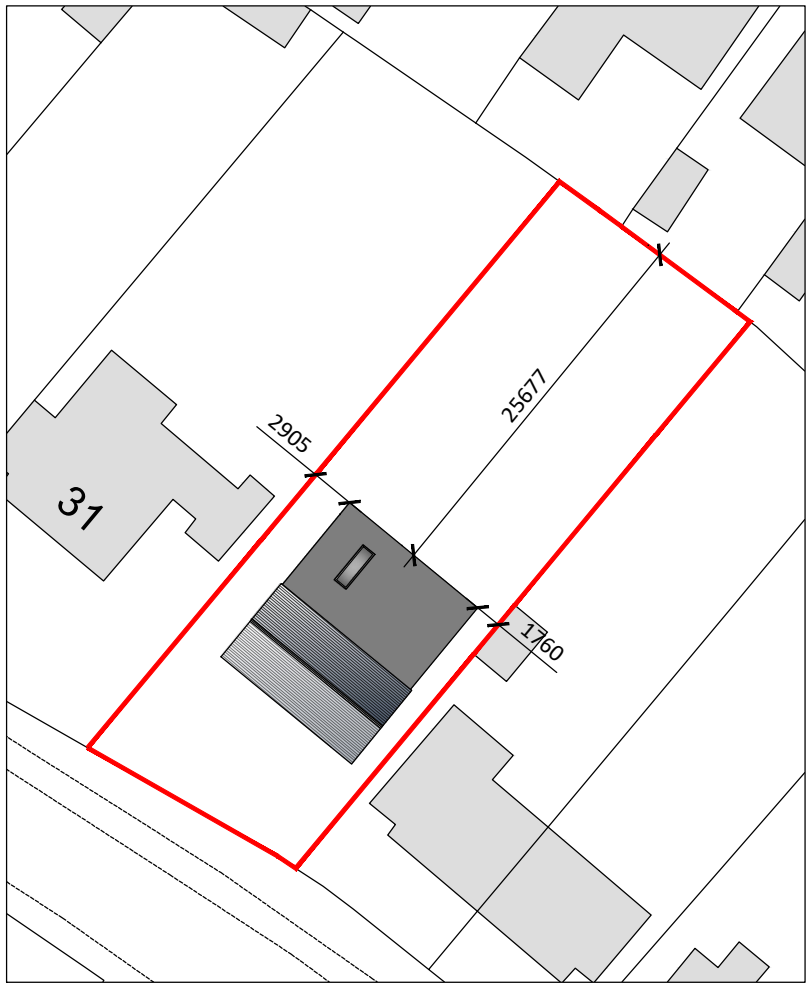

Proposed Block Plan
Scale 1:500

REV:		DESCRIPTION:	DATE:
PROJECT:		SINGLE STOREY REAR EXTENSION	
DRAWING:		EXISTING & PROPOSED FLOOR PLANS EXISTING & PROPOSED ELEVATIONS	
SITE LOCATION PLAN PROPOSED BLOCK PLAN			
SIZE:		A1	CLIENT: Mr D. Coupe
Do Not Scale From This Drawing		SCALE: as labelled	DRAWING BY: JC
DATE: 15/06/2022		APPROVED: CT	SHEET: 0354/22/01

NOTES: THIS DRAWING IS THE PROPERTY OF JC ARCHITECTURAL CONSULTANT. NO UNAUTHORIZED COPYING OR REPRODUCTION IN ANY FORM IS PERMITTED WITHOUT OBTAINING PRIOR WRITTEN PERMISSION FROM JC ARCHITECTURAL CONSULTANT. JC ARCHITECTURAL CONSULTANT RESERVES THE RIGHT TO MODIFY THIS INFORMATION AT ANY TIME. ALL DIMENSIONS ARE TO BE CONFIRMED ON SITE BY CONTRACTOR. ANY DISCREPANCIES ARE TO BE REPORTED TO JC ARCHITECTURAL CONSULTANT IMMEDIATELY. THE DESIGN HAS BEEN UNDERTAKEN AS FAR AS POSSIBLE TO AVOID RISKS TO HEALTH AND SAFETY OR TO REDUCE AND CONTROL THE EFFECTS OF ANY UNAVOIDABLE RISKS. ANY RELEVANT INFORMATION REGARDING RISKS WHICH ARE NOT ABLE TO BE ELIMINATED WILL BE INCLUDED WITHIN THE PROJECT HEALTH AND SAFETY FILE.