
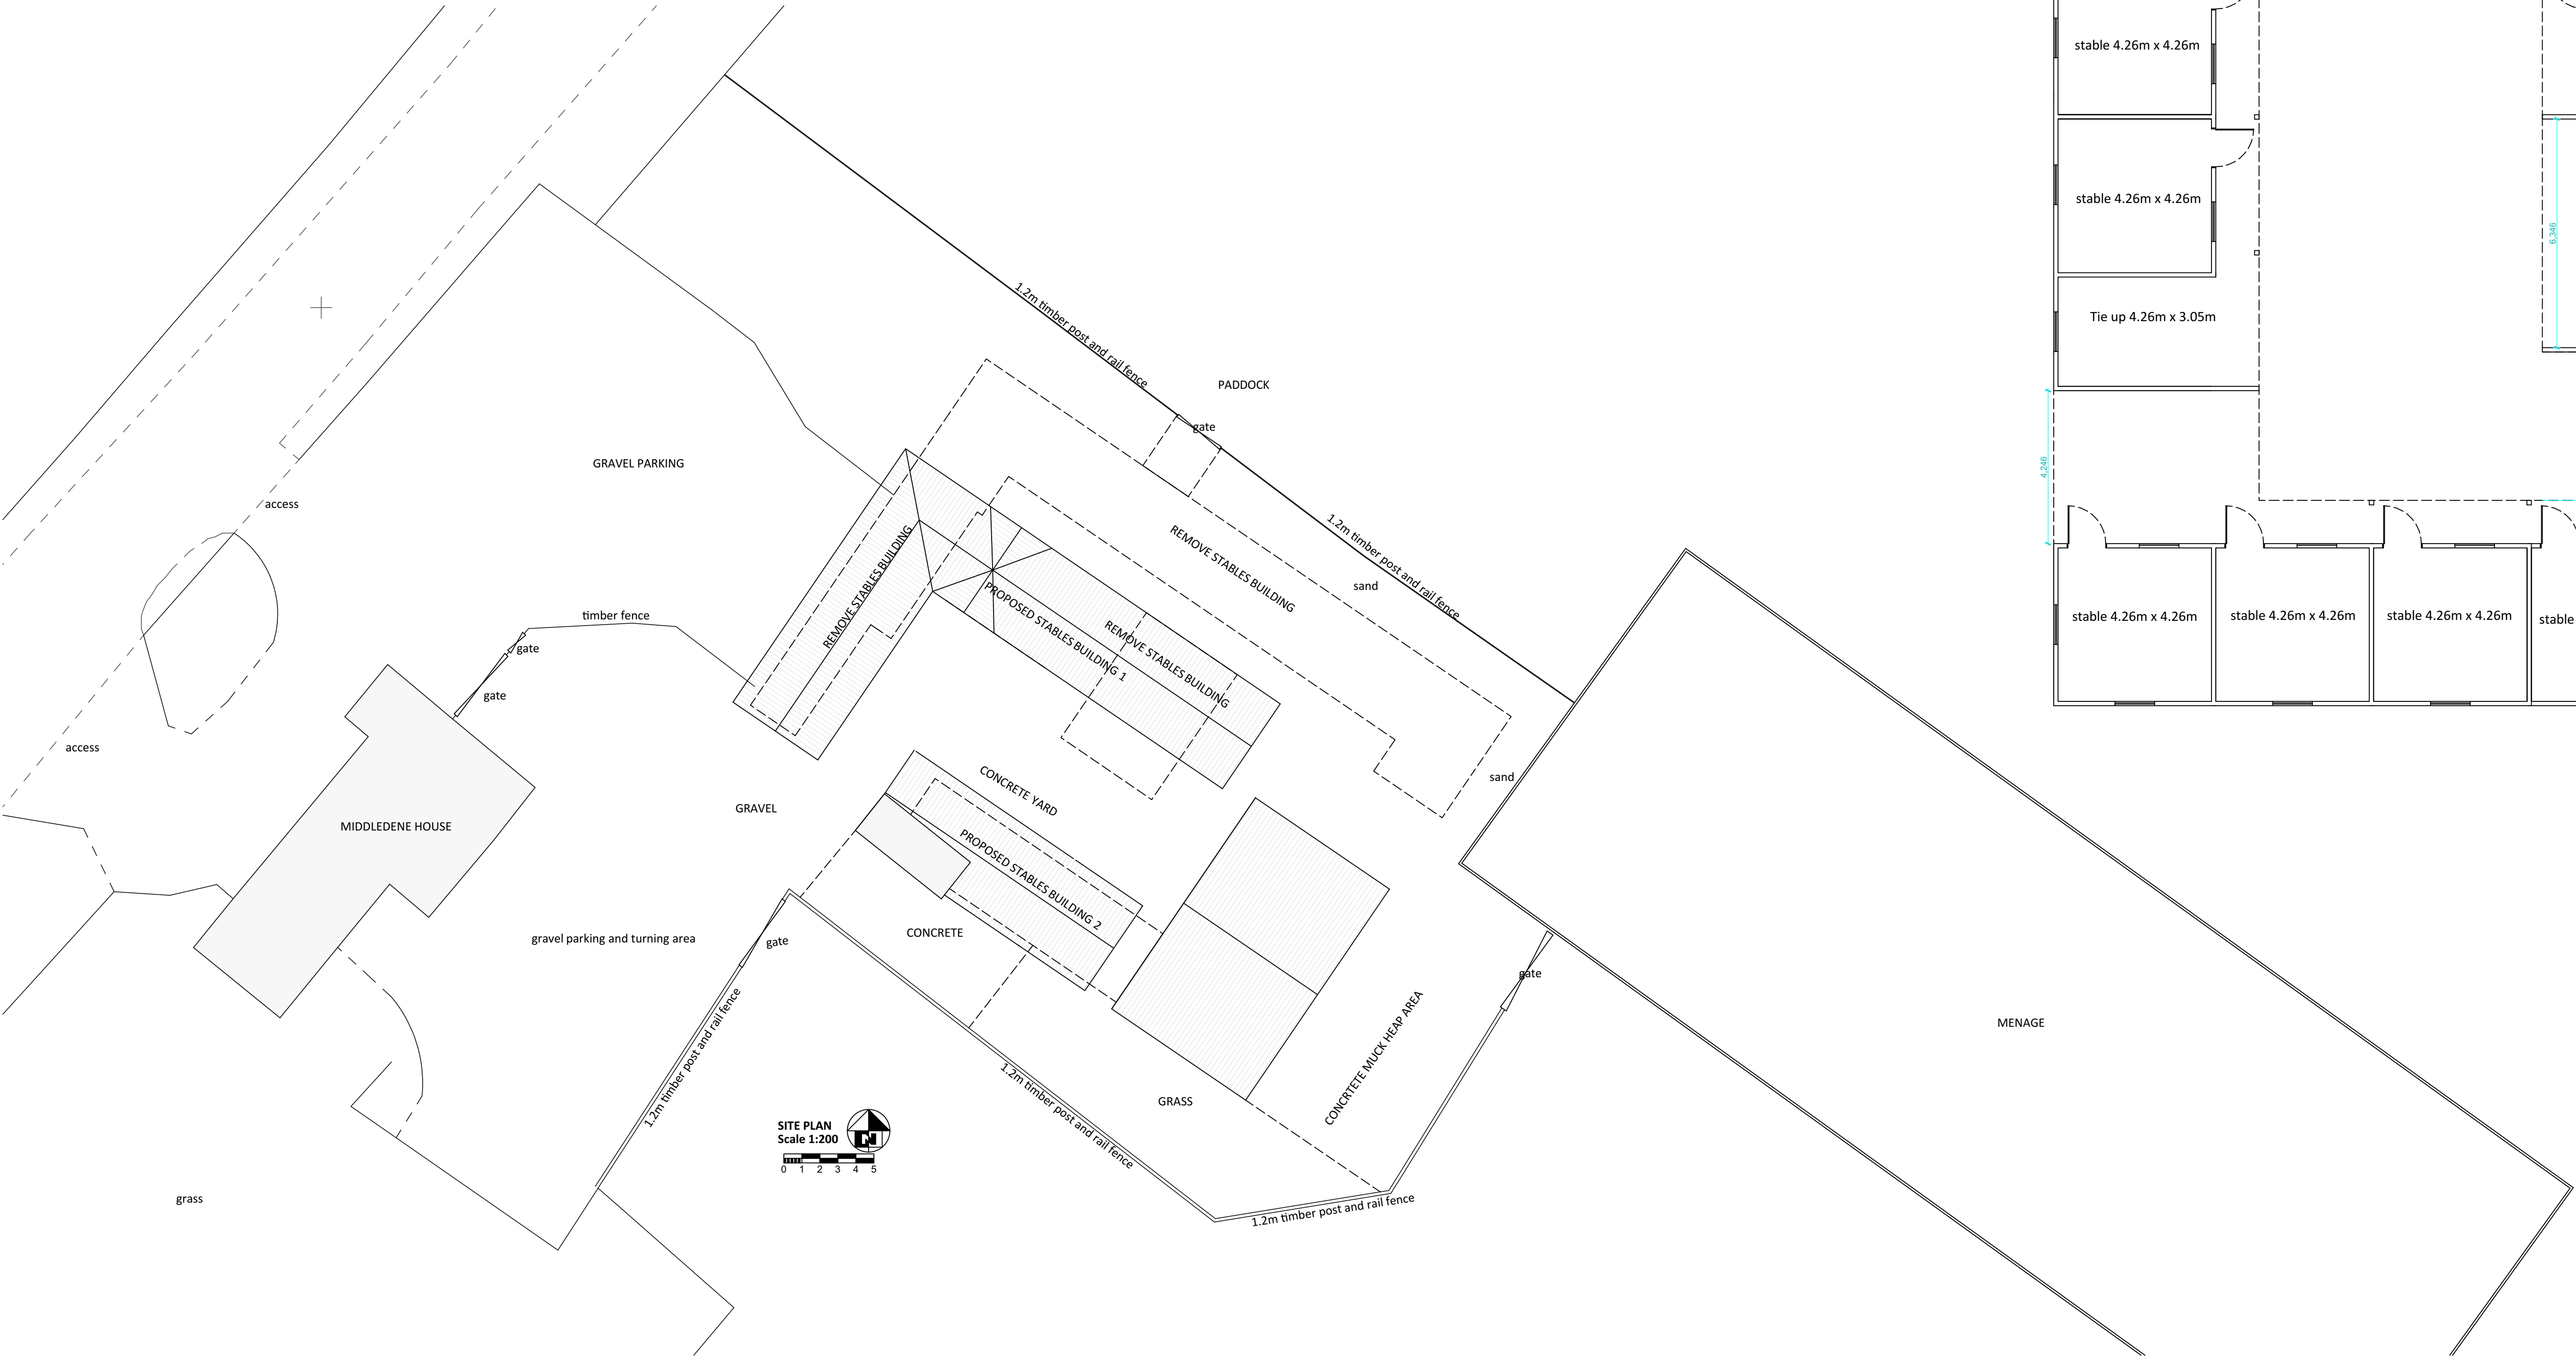


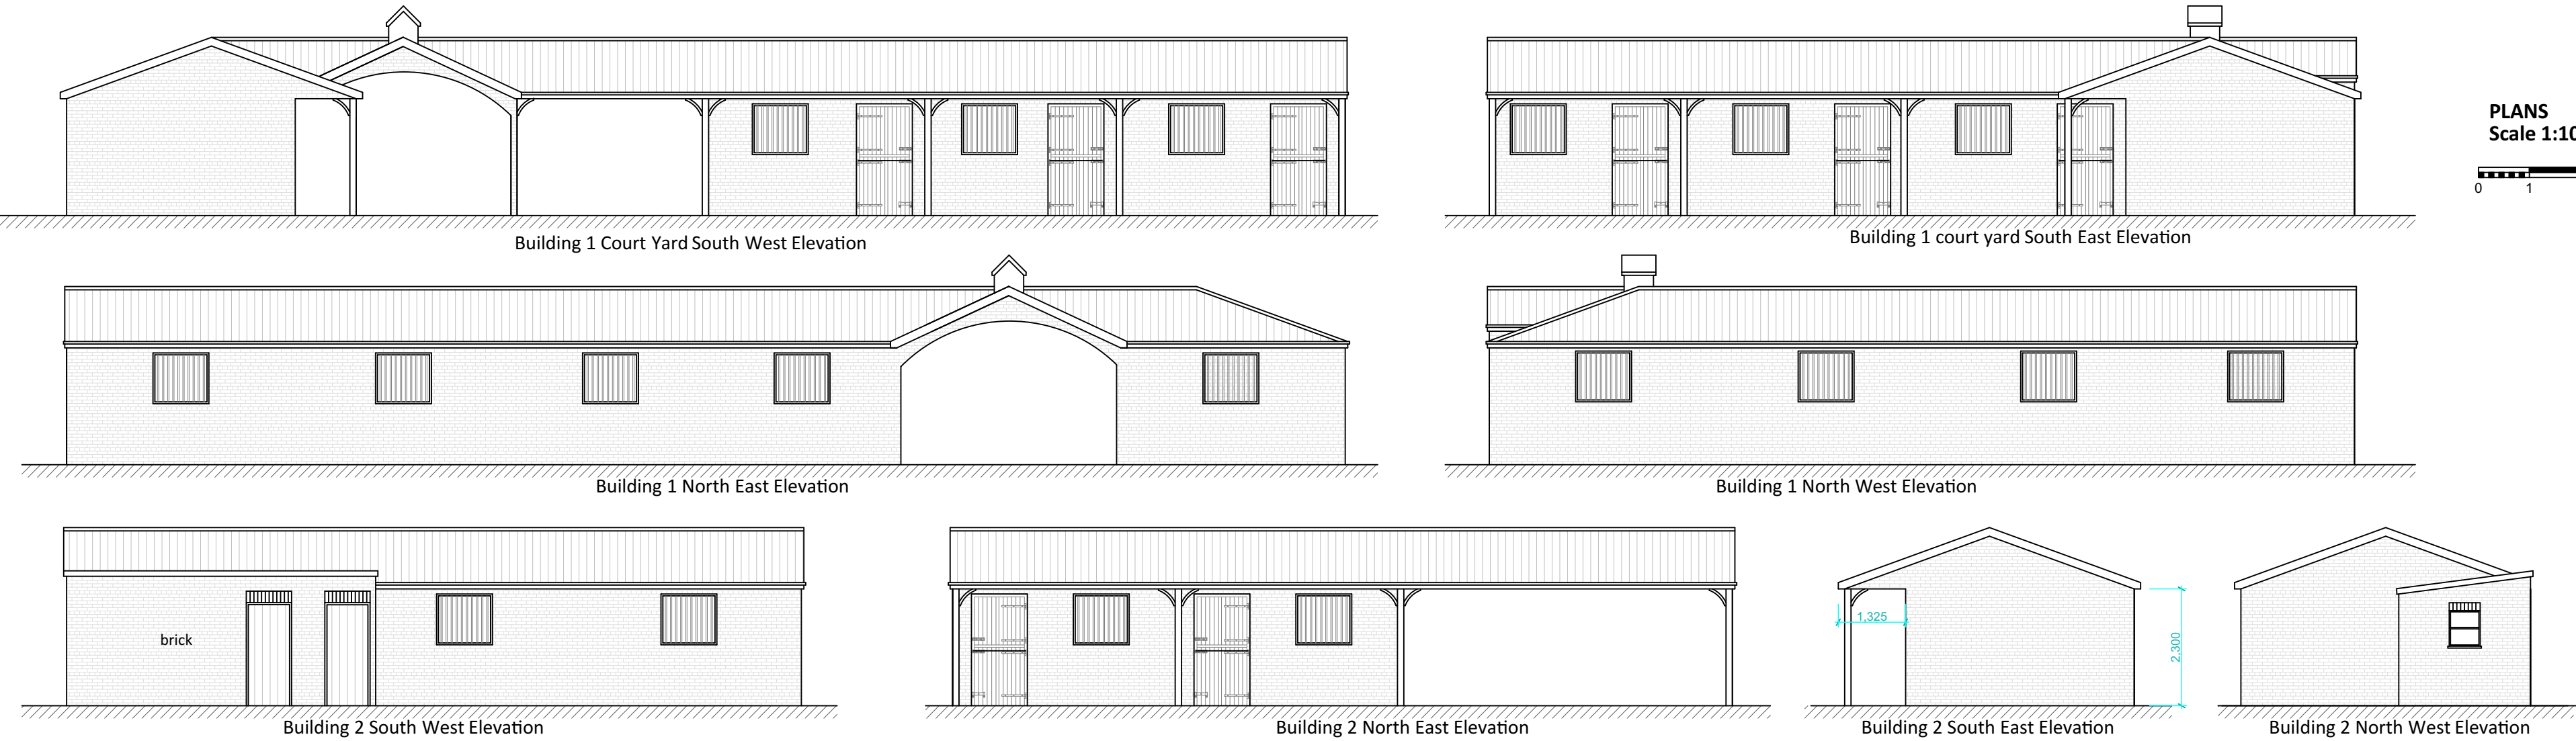

Revision	Date
SAM RUSSELL MCIAAT ASSOCIATES Architectural Design & Planning 2 at David's Walk, Newbold-on-Stour Stratford-upon-Avon, Warwickshire, CV37 8UT sam@srplanning.co.uk 01789 450820 / 07399 487123 www.srplanning.co.uk Part of Sam Russell Group Ltd. Registered in England & Wales No 12711852	
G H F Contracting Ltd Middledene House Surfleet Road Spalding Lincolnshire PE11 4AG	
Project Title Re-development of existing Equine Yard	
Drawing Title Proposed Plans Elevations and Site Plan	
Drawn by SR	Date
Drawing Scale 1:100, 1:200 @ A1	Revision E